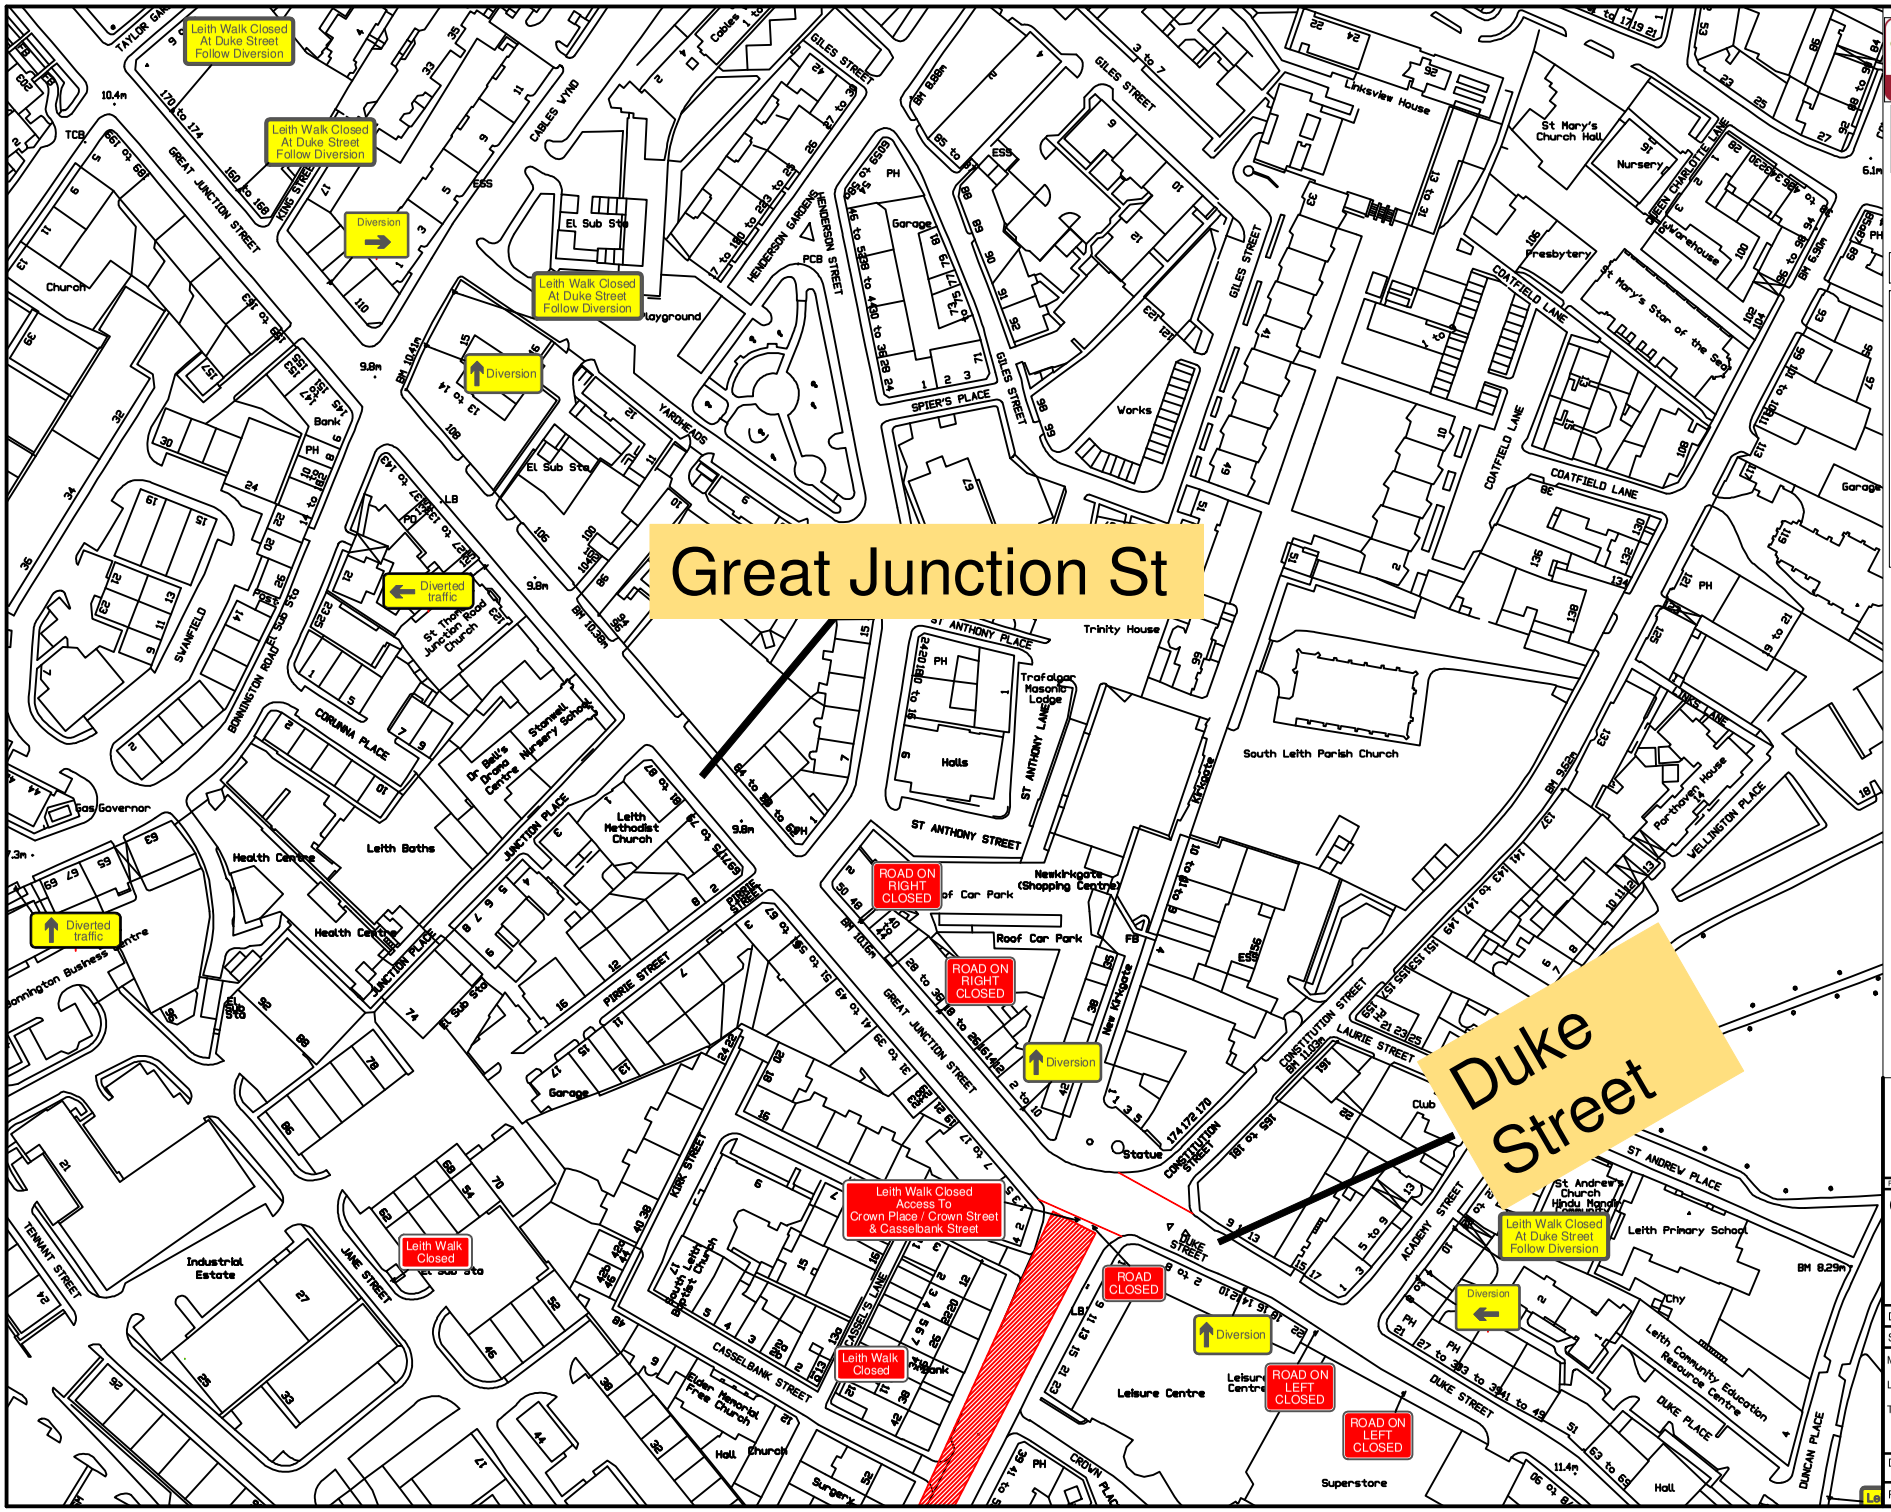

LANTRA AWARDS APPROVED

nqa ISO 9001 Registered Quality Management

UKAS MANAGEMENT SYSTEMS 013

UVDB Verify Verified

Acclaim Accreditation

TMCA TRAFFIC MANAGEMENT CONTRACTORS ASSOCIATION

ALL CLASS ONE OPERATIVES ENGAGED IN TEMPORARY TRAFFIC MANAGEMENT OPERATIONS ARE LANTRA APPROVED AND ACCREDITED TO SECTOR SCHEME 12

ALL TRAFFIC MANAGEMENT TO COMPLY WITH CHAPTER 8 of the T.S.M.
ALL SIGNS TO COMPLY WITH THE DETAILS OF THE T.S.R.G.D. 2016

KEY

- Traffic Cones
- Pedestrian barrier
- Parking Restriction
- Mass Barrier
- Area of work
- Direction of Traffic
- Sign
- Traffic light Head
- Traffic signal head
- Pedestrian head
- Traffic signal head base for pedestrian crossing
- Pedestrian head base

N

Rev	Date	Revision	Rev by	Chkd by

Class One Traffic Management Ltd.

Class One House
Seabegs Road,
Bonnybridge,
FK4 2AQ
Tel : 01324 810222
Fax : 01324 810444
www.classone.org
mail@classone.org

Drawn By : CC	Checked By : SS
Scale : N.T.S	Date : 16/09/2020

MAIN CONTRACTOR: MUS POWER

LOCATION : LEITH WALK, EDINBURGH

TRAFFIC MANAGEMENT: **ROAD CLOSURE & DIVERSION**

Drawing No : 18139 TM001

Revision :

Original Drawing Size 841x594 (A1)