INFRASTRUCTURE

DRG. NO. TCD-636520-8-07

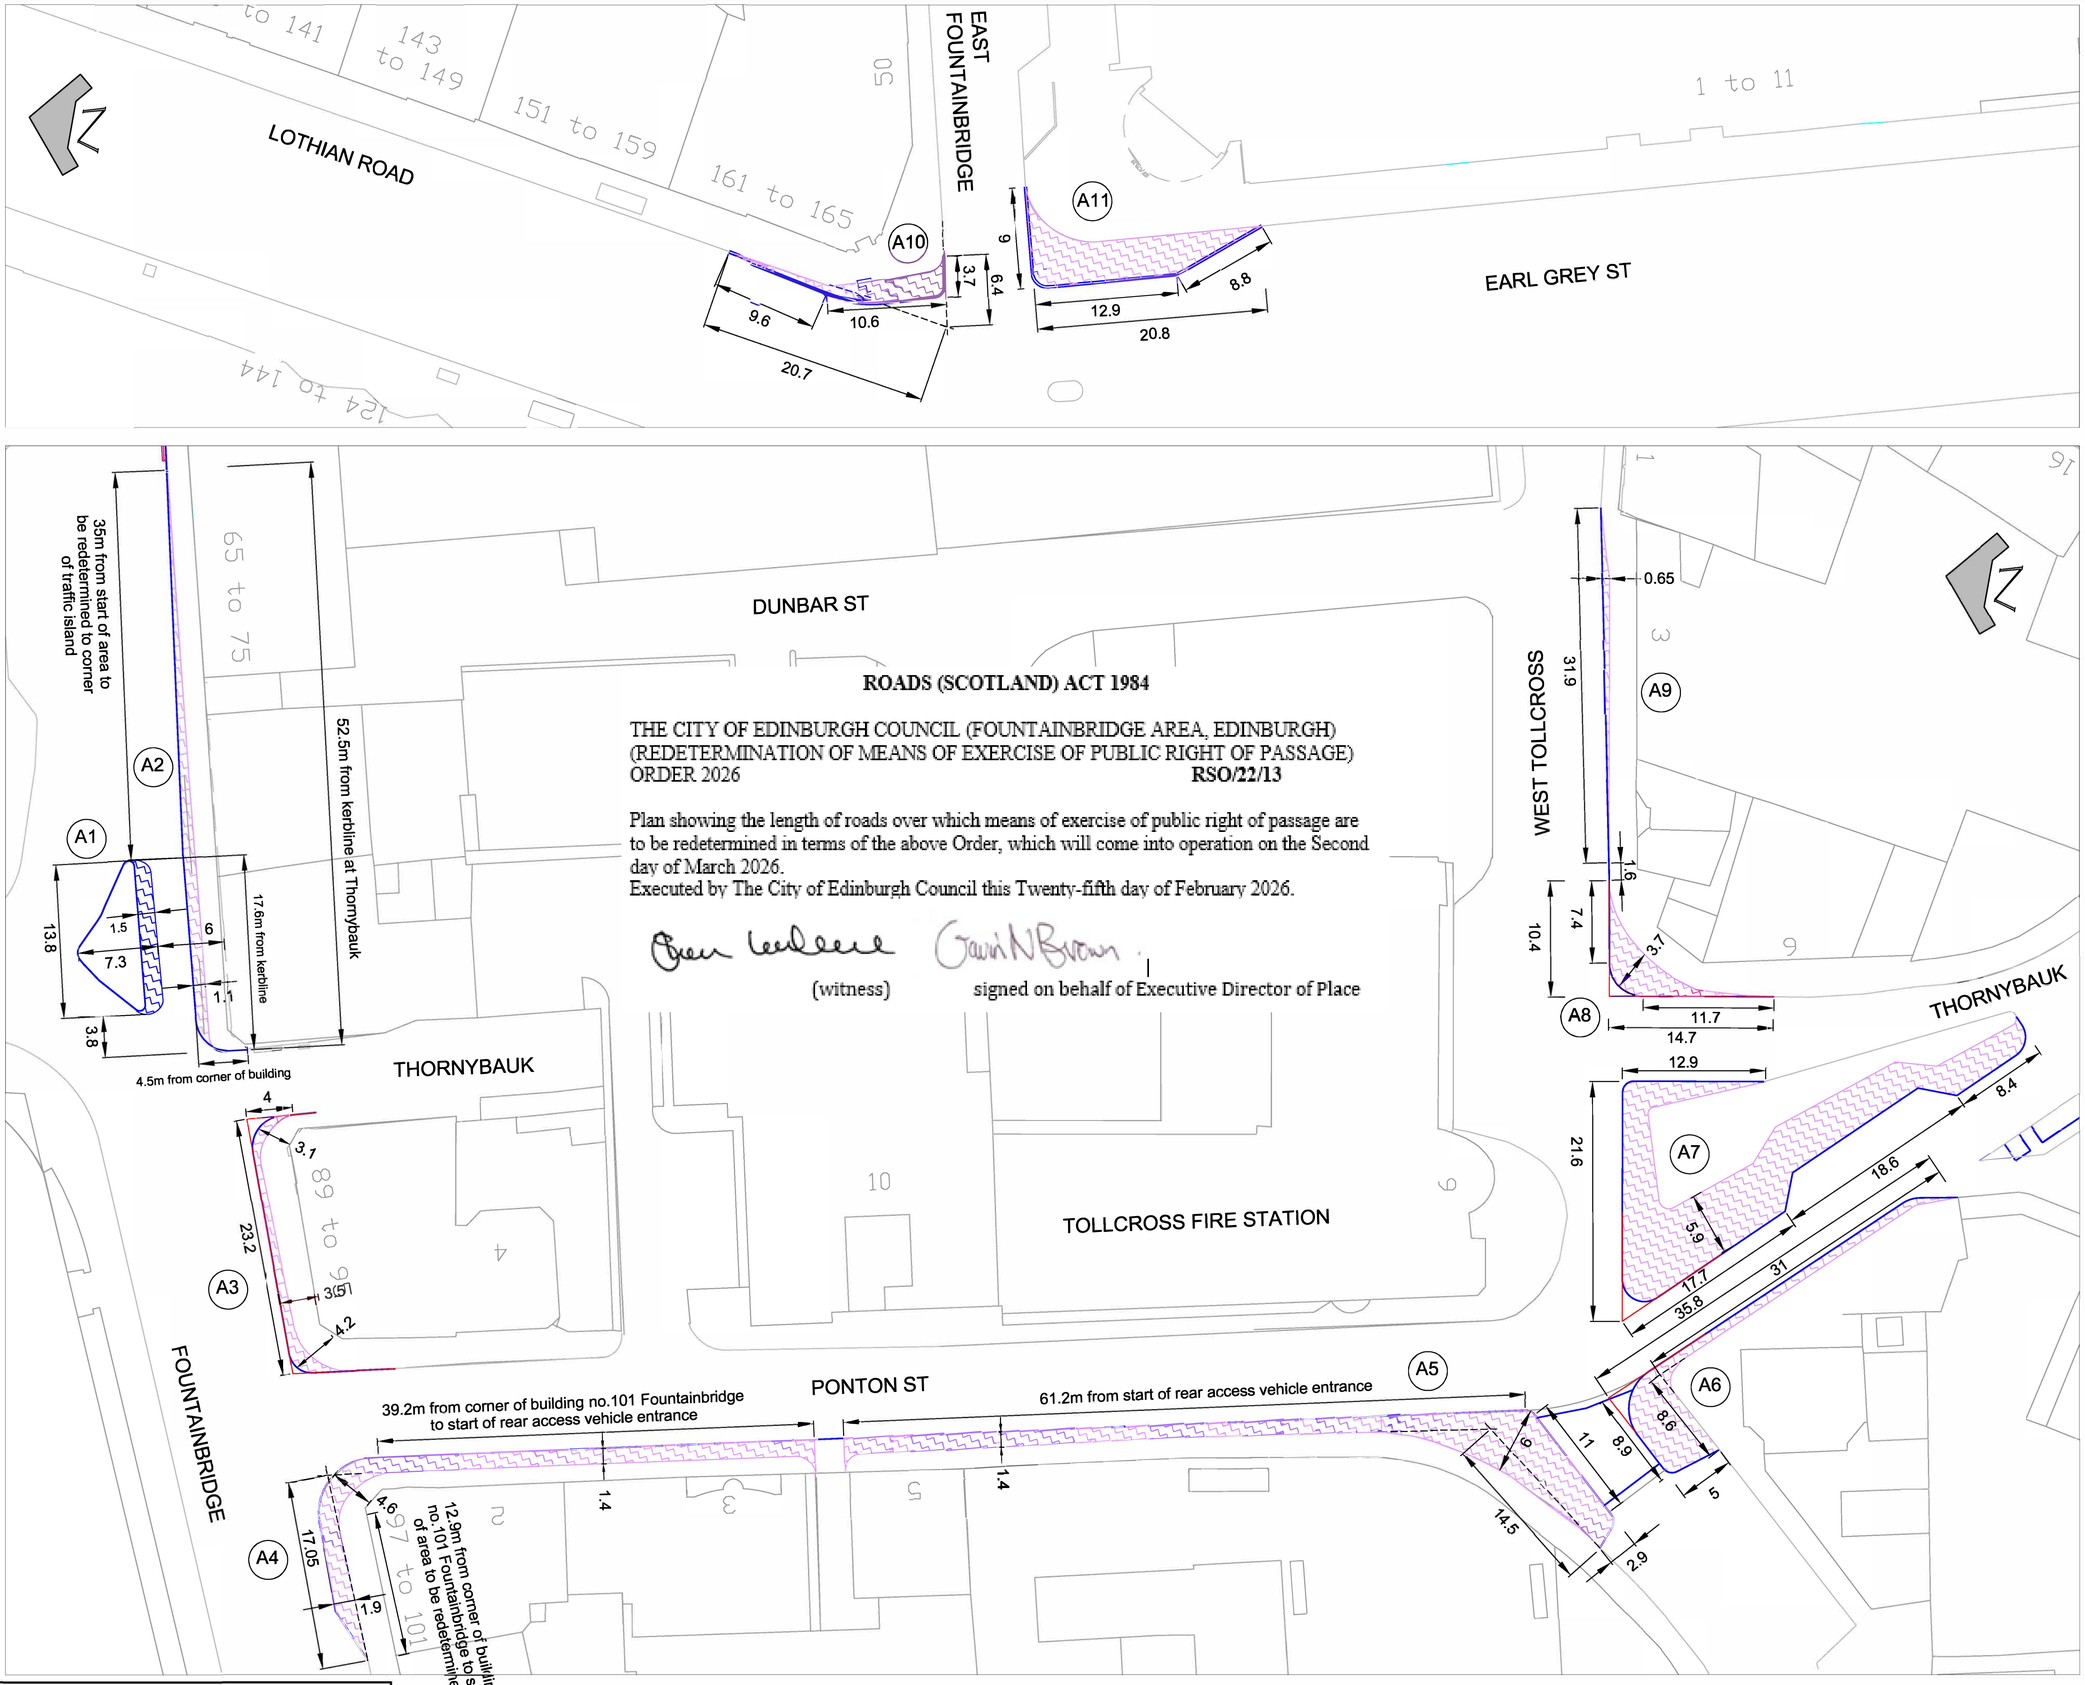

NOTES:

Area of Footway to be re-determined to Carriageway.

A1 = 21 sq.m

Area of Carriageway to be re-determined to Footway.

A2 = 38 sq.m
A3 = 21 sq.m
A4 = 89 sq.m
A5 = 156 sq.m
A6 = 66 sq.m
A7 = 228 sq.m
A8 = 27 sq.m
A9 = 11 sq.m
A10 = 24 sq.m
A11 = 69 sq.m

This map is reproduced from Ordnance Survey material with the permission of Ordnance Survey on behalf of the Controller of Her Majesty's Stationery Office © Crown copyright. Unauthorised reproduction infringes Crown copyright and may lead to prosecution or civil proceedings.

100023420 (2022)

REVISION	DETAILS	BY	DATE	CHECKED

EDINBVRGH
THE CITY OF EDINBURGH COUNCIL

The City of Edinburgh Council
Waverley Court
4 East Market Street
Edinburgh, EH8 8BG
Telephone: 0131 200 2000

PLACE
PLANNING AND TRANSPORT
INFRASTRUCTURE
TRANSPORT DESIGN & DELIVERY

Lothian Rd, Fountainbridge, Semple St, Ponton St and West Tollcross
- RSO Redetermination Orders -

Date: 03-06-2024
Scale: 1:200
Job No.: 636520
Drawn by: WDK
Checked by: WDK
Reviewed by: WDK

DRG. NO. TCD-636520-8-07

DRG. NO. TCD-636520-8-07