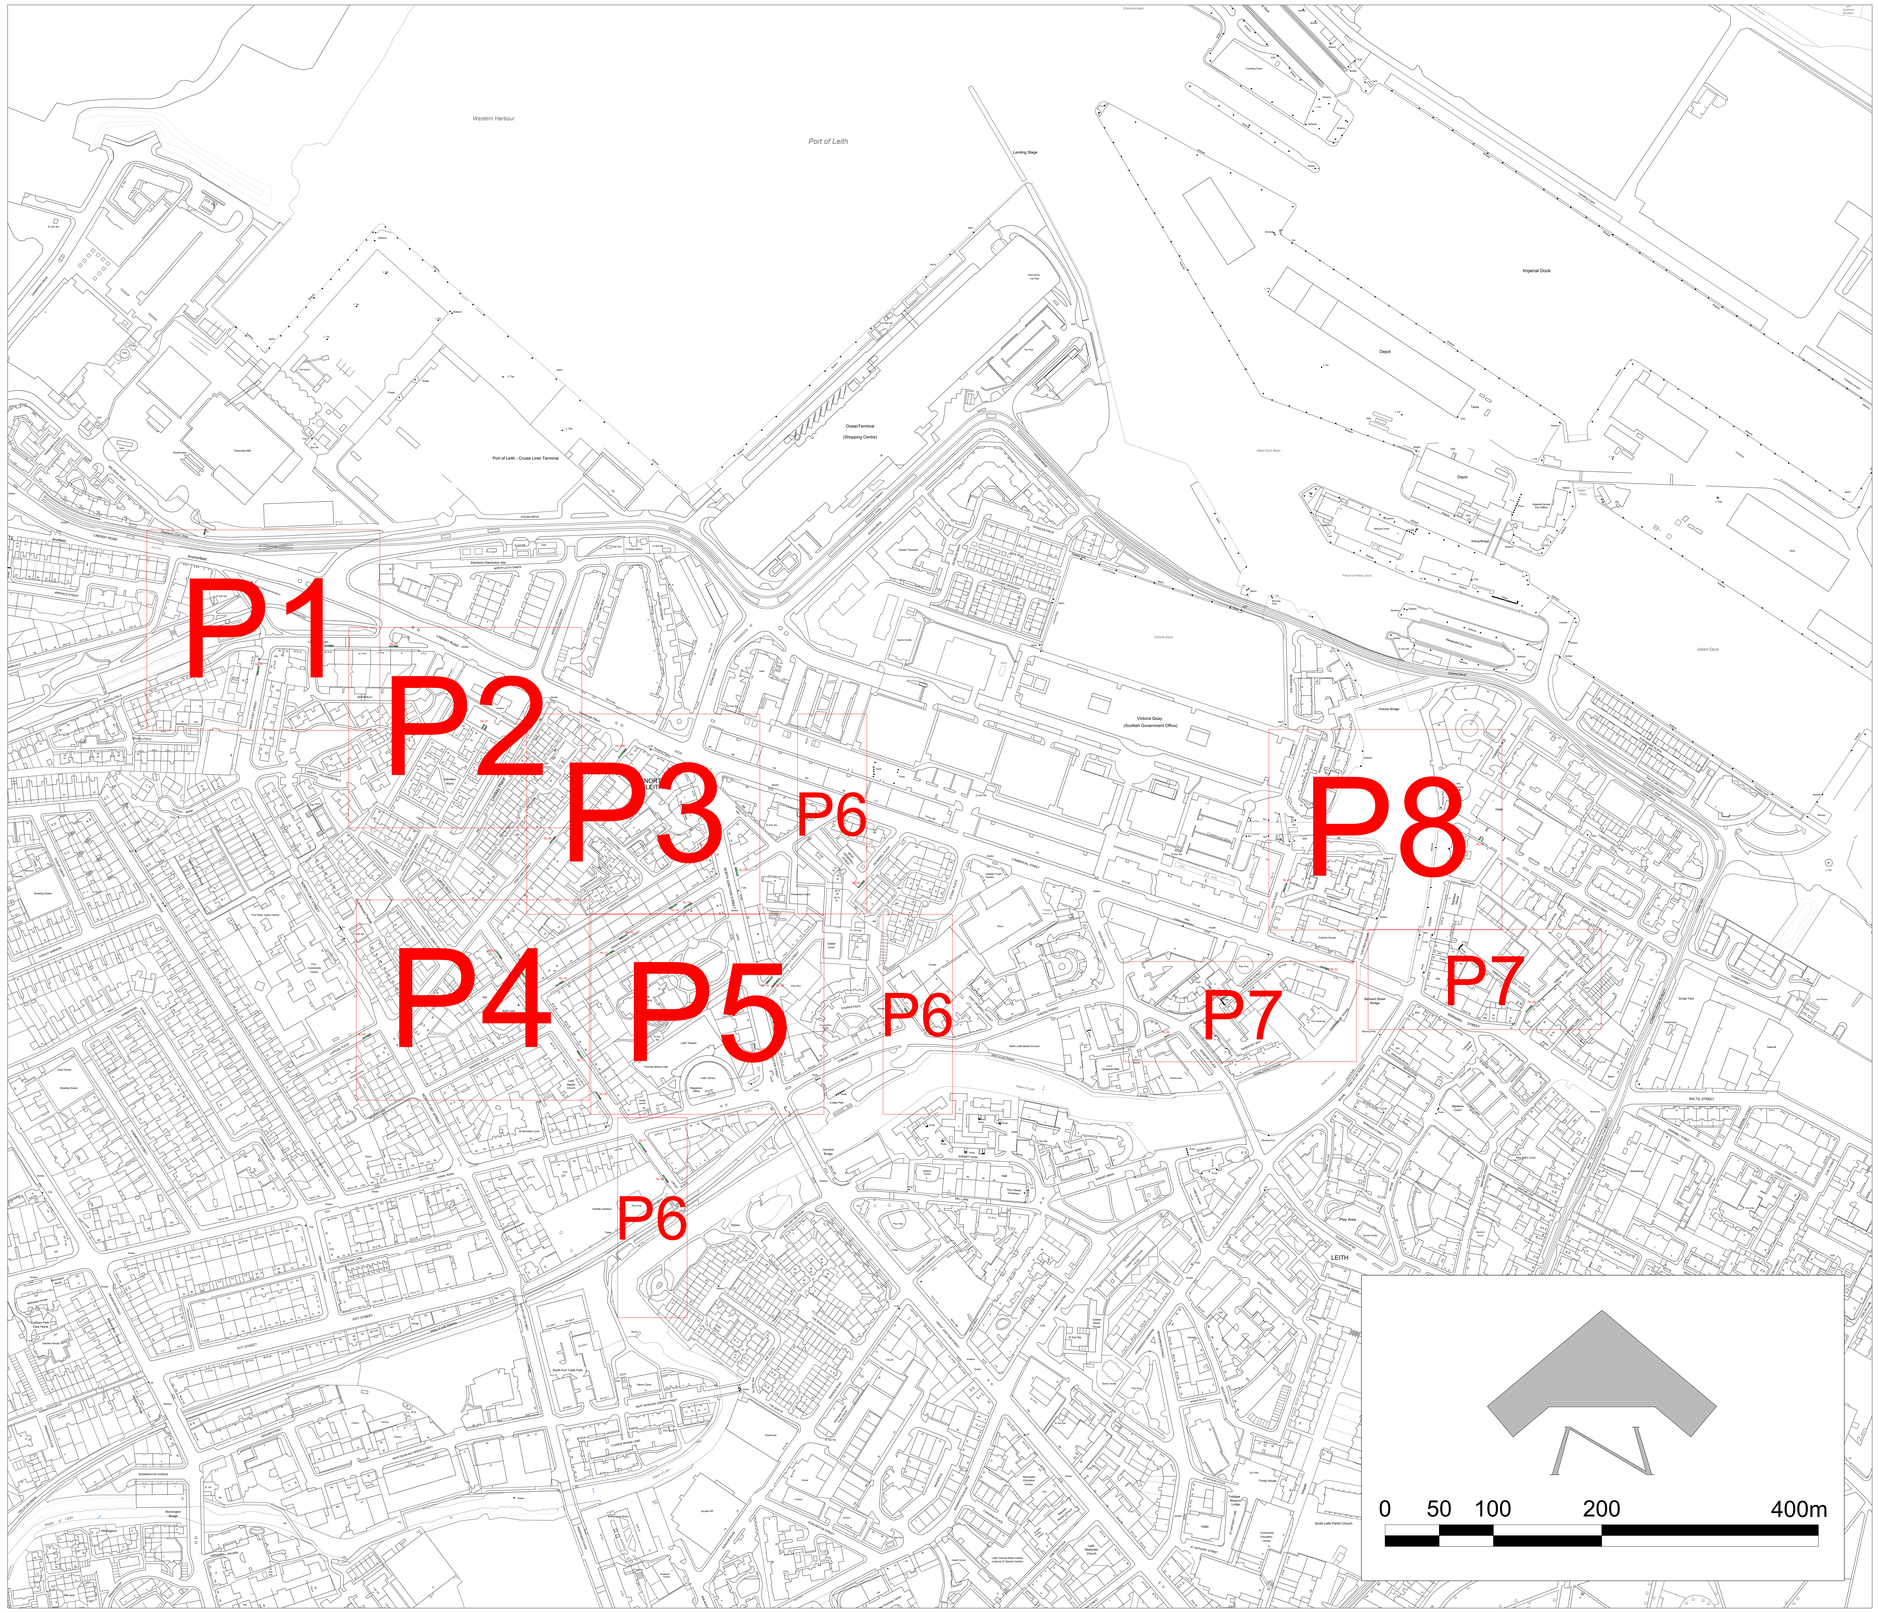


This map is reproduced from Ordnance Survey material with the permission of Ordnance Survey on behalf of the Controller of Her Majesty's Stationery Office © Crown copyright. Unauthorised reproduction infringes Crown copyright and may lead to prosecution or civil proceedings.

100023420 (2015)

REVISION	DETAILS	BY	DATE	CHECKED
B	UPDATE FOLLOWING SECOND REVIEW	MP	15/10/26	

EDINBVRGH
THE CITY OF EDINBURGH COUNCIL

The City of Edinburgh Council
Waverley Court, 4 East Market Street
Edinburgh, EH8 8BG
Telephone: 0131 200 2000

WASTE

COMMUNAL BIN REVIEW
PHASE 1

NORTH LEITH
AREA-PAGE INDEX

Date: 09/03/2022	Job. No.	Drawn by: AL
Scale: 1:2000 @A0		Checked by:

DRG. NO. WCBR-PHASE 1 NL

DRG. NO. WCBR-PHASE 1 NL

INDEX		
REFERENCE	CLOSEST ADDRESS	PAGE
NL-02	55 NORTH FORT STREET	1
NL-03	8 LINDSAY ROAD	2
NL-04	18 LINDSAY ROAD	1
NL-05	23 NORTH FORT STREET (LAPICIDE PLACE)	4
NL-06B	1 PORTLAND STREET	3
NL-07	14 PORTLAND STREET	3
NL-08	33 PORTLAND STREET	3
NL-09	52 MADEIRA STREET	4
NL-10	32 MADEIRA STREET	4
NL-11	1 LARGO PLACE	6
NL-12	51 NORTH JUNCTION STREET (HOPEFIELD TERR.)	3
NL-14	22 PRINCE REGENT STREET	3
NL-15	35 PRINCE REGENT STREET	3
NL-16	28 PRINCE REGENT STREET	5
NL-17	57 PRINCE REGENT STREET	5
NL-18	67 PRINCE REGENT STREET	4
NL-19	3 ADMIRALTY STREET	5
NL-20	8 PRINCE REGENT STREET	3
NL-22	195 COMMERCIAL STREET	6
NL-23	5 COMMERCIAL STREET	7
NL-24	43 SANDPORT STREET	7
NL-25	1 QUAYSIDE STREET	7
NL-26	13 CROMWELL PLACE	6
NL-27	10 DOCK PLACE	8
NL-28	6 ADMIRALTY STREET	5
NL-29	21 NORTH JUNCTION STREET	5
NL-30	4 LARGO PLACE	6
NL-31	33 HAMILTON WYND (LINDSAY ST)	2
NL-33	57 TIMBER BUSH	7
NL-34	1 TOWER STREET	8
NL-35	12 COUPER STREET	6
NL-36	5 MADEIRA STREET	5
NL-37	65 MADEIRA STREET	4
NL-39	47 TIMBER BUSH	7

This map is reproduced from Ordnance Survey material with the permission of Ordnance Survey on behalf of the Controller of Her Majesty's Stationery Office © Crown copyright. Unauthorised reproduction infringes Crown copyright and may lead to prosecution or civil proceedings.

100023420 (2015)

REVISION	DETAILS	BY	DATE	CHECKED
B	UPDATE FOLLOWING SECOND REVIEW	MP	15/10/26	

EDINBVRGH
THE CITY OF EDINBURGH COUNCIL


The City of Edinburgh Council
Waverley Court, 4 East Market Street
Edinburgh, EH8 8BG
Telephone: 0131 200 2000

WASTE

COMMUNAL BIN REVIEW
PHASE 1 - NORTH LEITH
LOCATION-PAGE INDEX

Date: 09/03/2022	Job. No.	Drawn by: AL
Scale: N/A		Checked by:

DRG. NO. WCBR-PHASE 1 NL

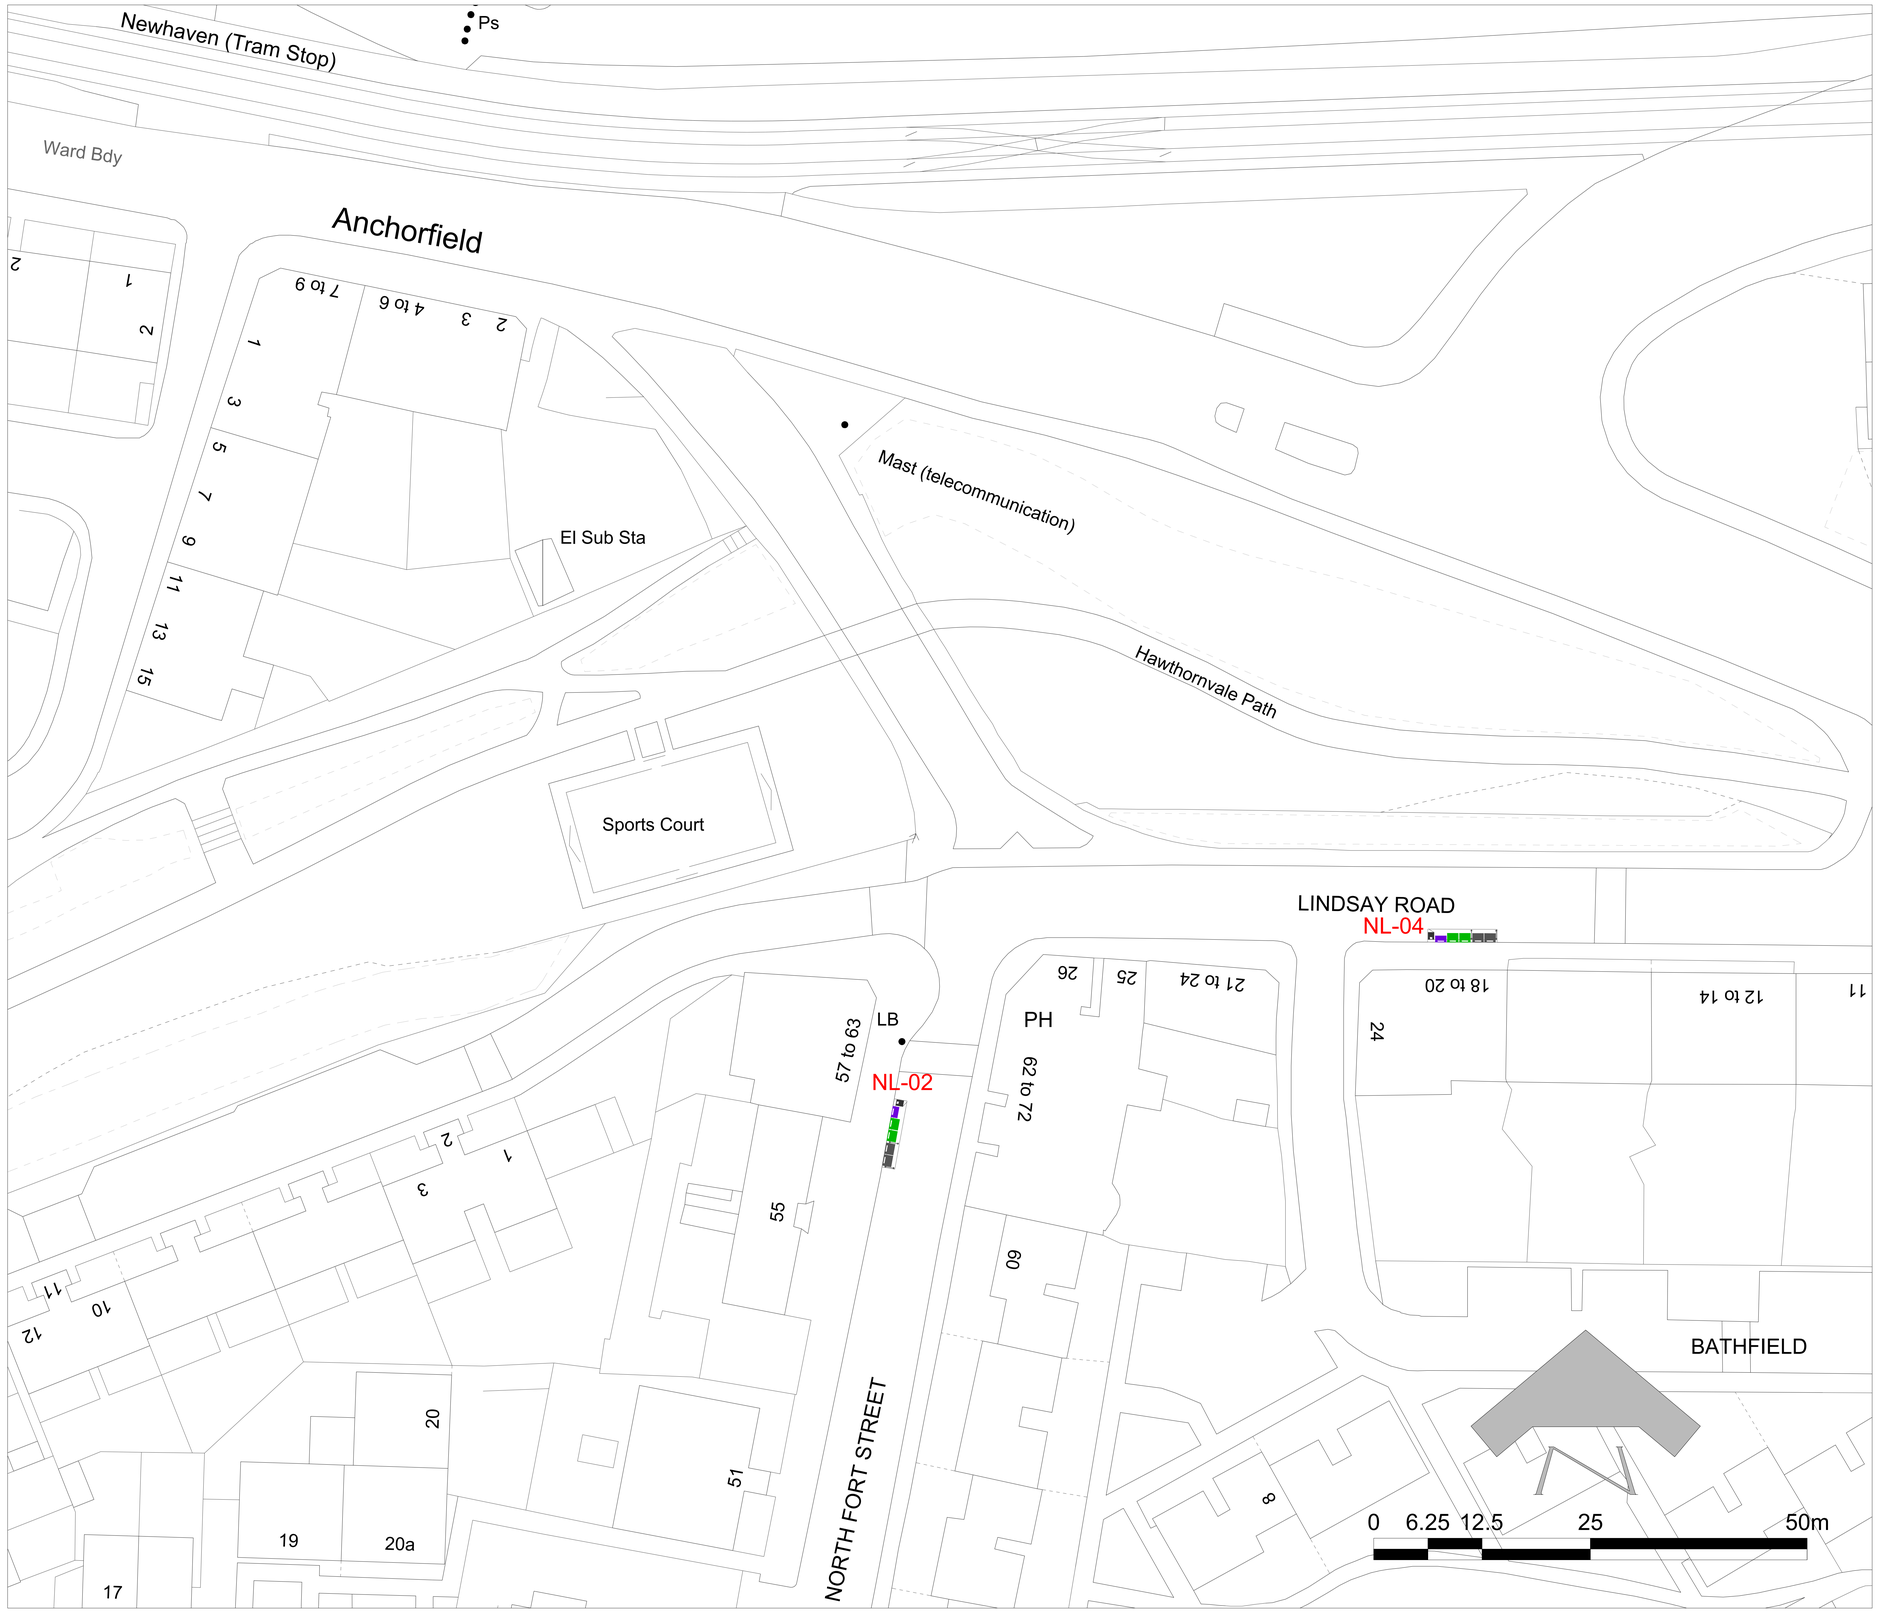

KEY

- 1280L NON-RECYCLABLE WASTE
- 1280L MIXED RECYCLING BIN
- 660L GLASS RECYCLING BIN
- 240L FOOD WASTE RECYCLING BIN AND HOUSING
- STANDARD BULL BAR
- NARROW BULL BAR

This map is reproduced from Ordnance Survey material with the permission of Ordnance Survey on behalf of the Controller of Her Majesty's Stationery Office © Crown copyright. Unauthorised reproduction infringes Crown copyright and may lead to prosecution or civil proceedings.

100023420 (2015)

REVISION	DETAILS	BY	DATE	CHECKED
B	UPDATE FOLLOWING SECOND REVIEW	MP	15/10/26	

EDINBVRGH
THE CITY OF EDINBURGH COUNCIL

The City of Edinburgh Council
Waverley Court, 4 East Market Street
Edinburgh, EH8 8BG
Telephone: 0131 200 2000

WASTE

COMMUNAL BIN REVIEW
PHASE 1 - NORTH LEITH
PAGE 1

Date: 07/02/2022	Job. No.	Drawn by: AL
Scale: 1:250 @A0		Checked by:

DRG. NO. WCBR-PHASE 1 NL



KEY

- 1280L NON-RECYCLABLE WASTE
- 1280L MIXED RECYCLING BIN
- 660L GLASS RECYCLING BIN
- 240L FOOD WASTE RECYCLING BIN AND HOUSING
- STANDARD BULL BAR
- NARROW BULL BAR

This map is reproduced from Ordnance Survey material with the permission of Ordnance Survey on behalf of the Controller of Her Majesty's Stationery Office © Crown copyright. Unauthorised reproduction infringes Crown copyright and may lead to prosecution or civil proceedings.

100023420 (2015)

REVISION	DETAILS	BY	DATE	CHECKED
B	UPDATE FOLLOWING SECOND REVIEW	MP	15/10/26	

EDINBVRGH
THE CITY OF EDINBURGH COUNCIL

The City of Edinburgh Council
Waverley Court, 4 East Market Street
Edinburgh, EH8 8BG
Telephone: 0131 200 2000


WASTE

COMMUNAL BIN REVIEW
PHASE 1 - NORTH LEITH
PAGE 2

Date: 07/02/2022 | Job. No. | Drawn by: AL
Scale: 1:250 @A0 | Checked by:

DRG. NO. WCBR-PHASE 1 NL

DRG. NO. WCBR-PHASE 1 NL

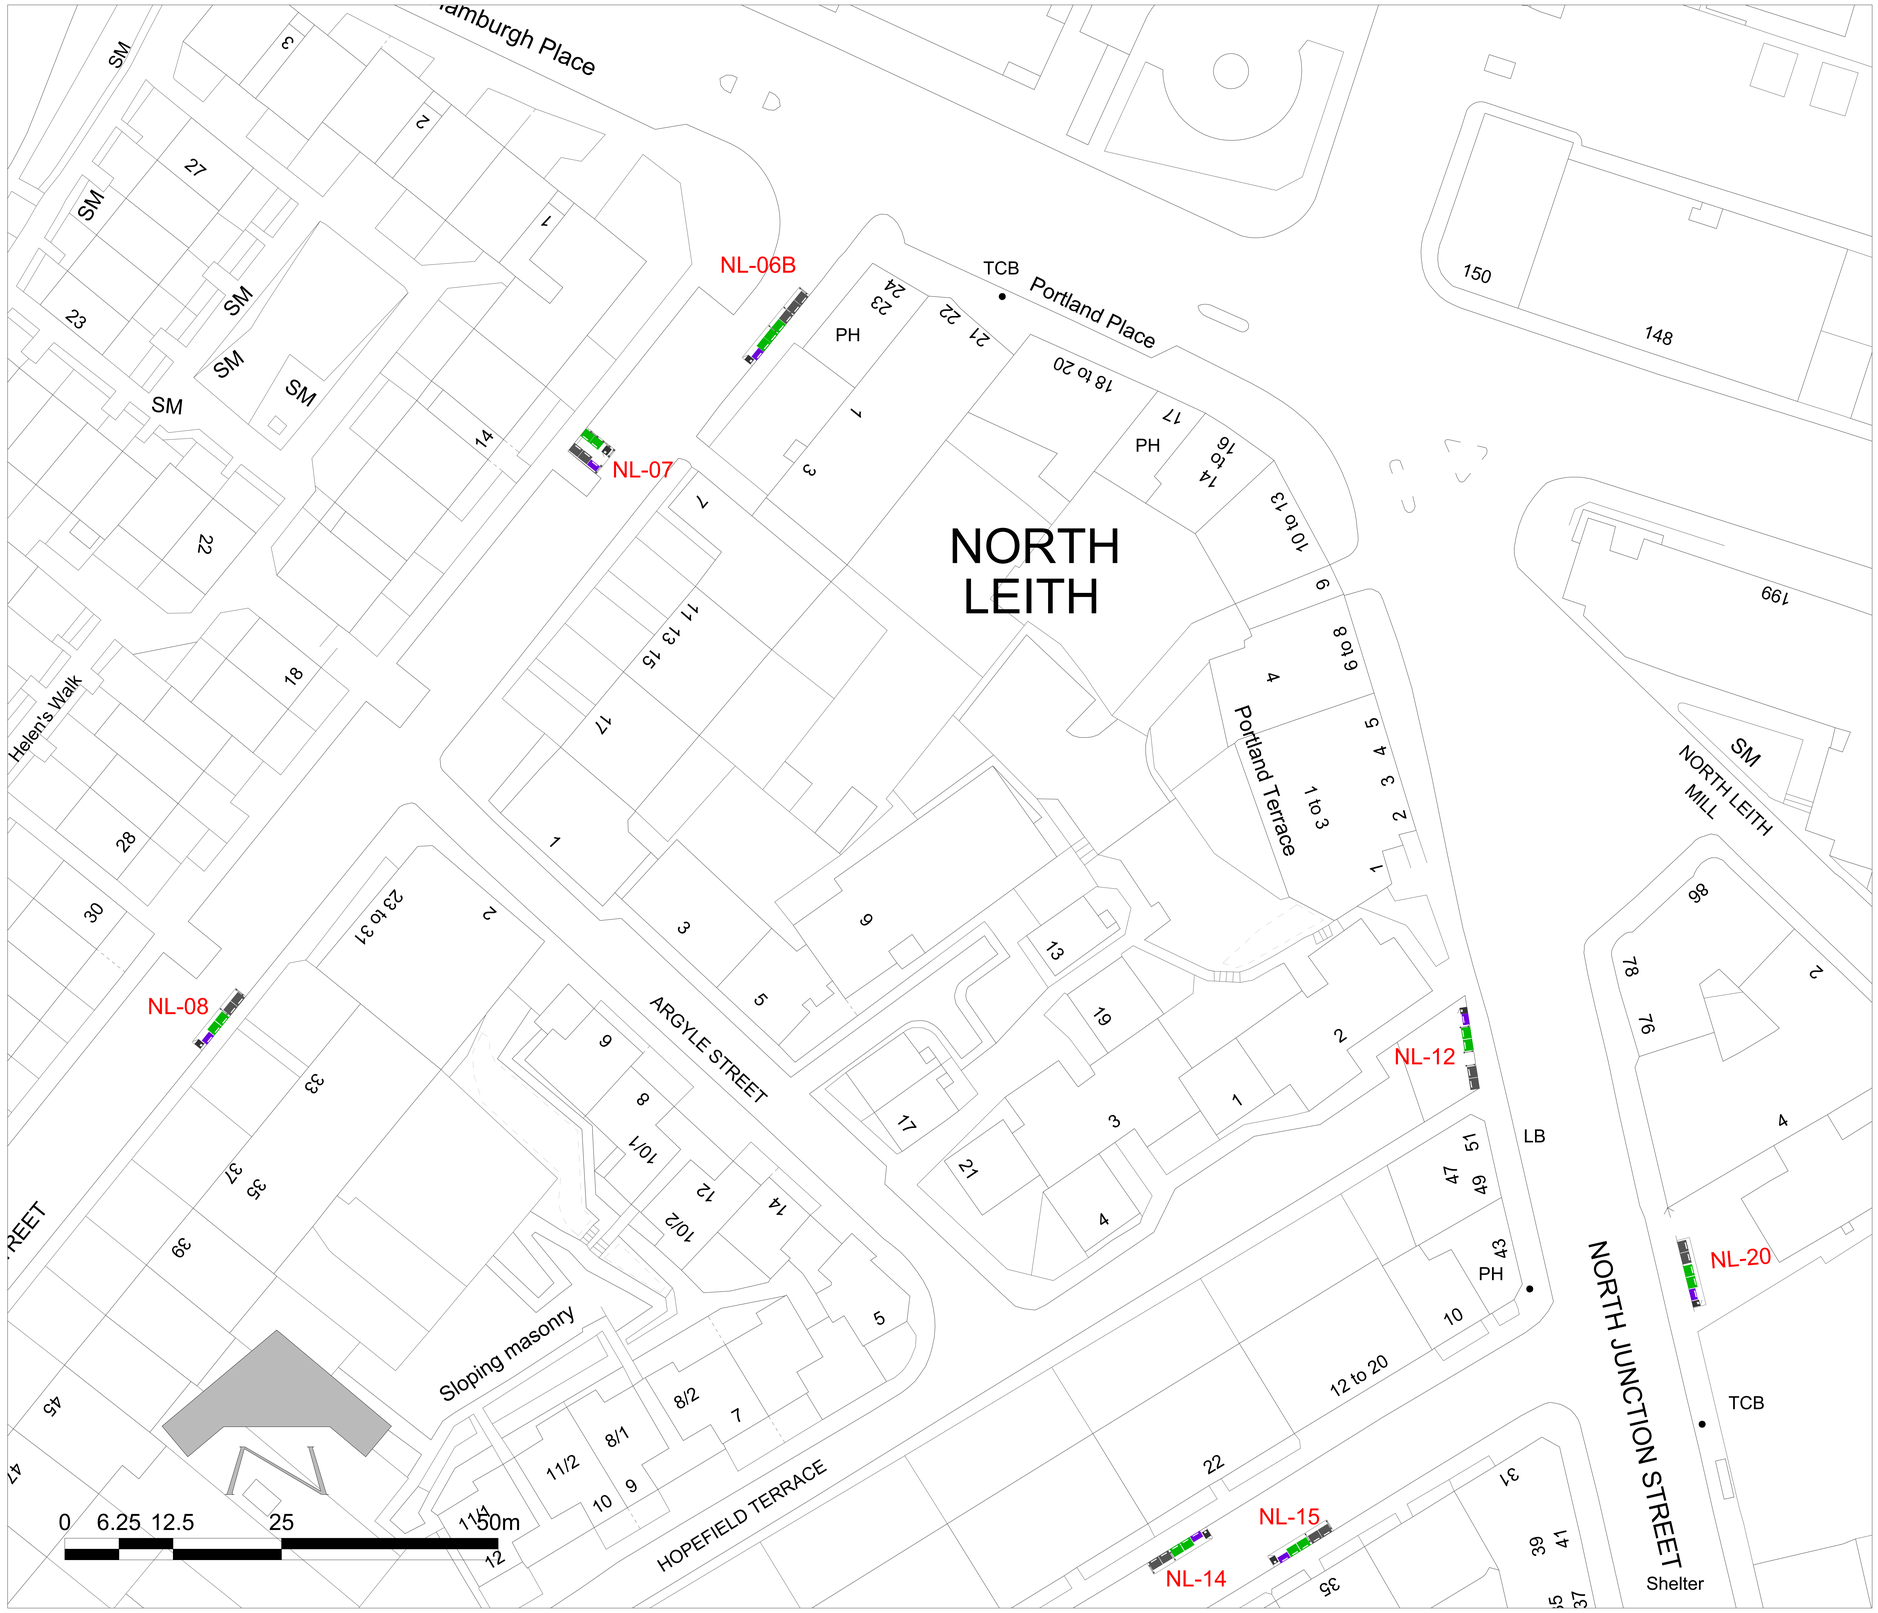

KEY

- 1280L NON-RECYCLABLE WASTE
- 1280L MIXED RECYCLING BIN
- 660L GLASS RECYCLING BIN
- 240L FOOD WASTE RECYCLING BIN AND HOUSING
- STANDARD BULL BAR
- NARROW BULL BAR

This map is reproduced from Ordnance Survey material with the permission of Ordnance Survey on behalf of the Controller of Her Majesty's Stationery Office © Crown copyright. Unauthorised reproduction infringes Crown copyright and may lead to prosecution or civil proceedings.

100023420 (2015)

REVISION	DETAILS	BY	DATE	CHECKED
B	UPDATE FOLLOWING SECOND REVIEW	MP	15/10/26	

EDINBVRGH
THE CITY OF EDINBURGH COUNCIL

The City of Edinburgh Council
Waverley Court, 4 East Market Street
Edinburgh, EH8 8BG
Telephone: 0131 200 2000

WASTE

COMMUNAL BIN REVIEW
PHASE 1 - NORTH LEITH
PAGE 3

Date: 09/03/2022	Job. No.	Drawn by: AL
Scale: 1:250 @A0		Checked by:



KEY

- 1280L NON-RECYCLABLE WASTE
- 1280L MIXED RECYCLING BIN
- 660L GLASS RECYCLING BIN
- 240L FOOD WASTE RECYCLING BIN AND HOUSING
- STANDARD BULL BAR
- NARROW BULL BAR

This map is reproduced from Ordnance Survey material with the permission of Ordnance Survey on behalf of the Controller of Her Majesty's Stationery Office © Crown copyright. Unauthorised reproduction infringes Crown copyright and may lead to prosecution or civil proceedings.

100023420 (2015)

REVISION	DETAILS	BY	DATE	CHECKED
B	UPDATE FOLLOWING SECOND REVIEW	MP	15/10/26	

EDINBVRGH
THE CITY OF EDINBURGH COUNCIL


The City of Edinburgh Council
Waverley Court, 4 East Market Street
Edinburgh, EH8 8BG
Telephone: 0131 200 2000

WASTE

COMMUNAL BIN REVIEW
PHASE 1 - NORTH LEITH
PAGE 4

Date: 07/02/2022 | Job. No. | Drawn by: AL
Scale: 1:250 @A0 | Checked by:

DRG. NO. WCBR-PHASE 1 NL

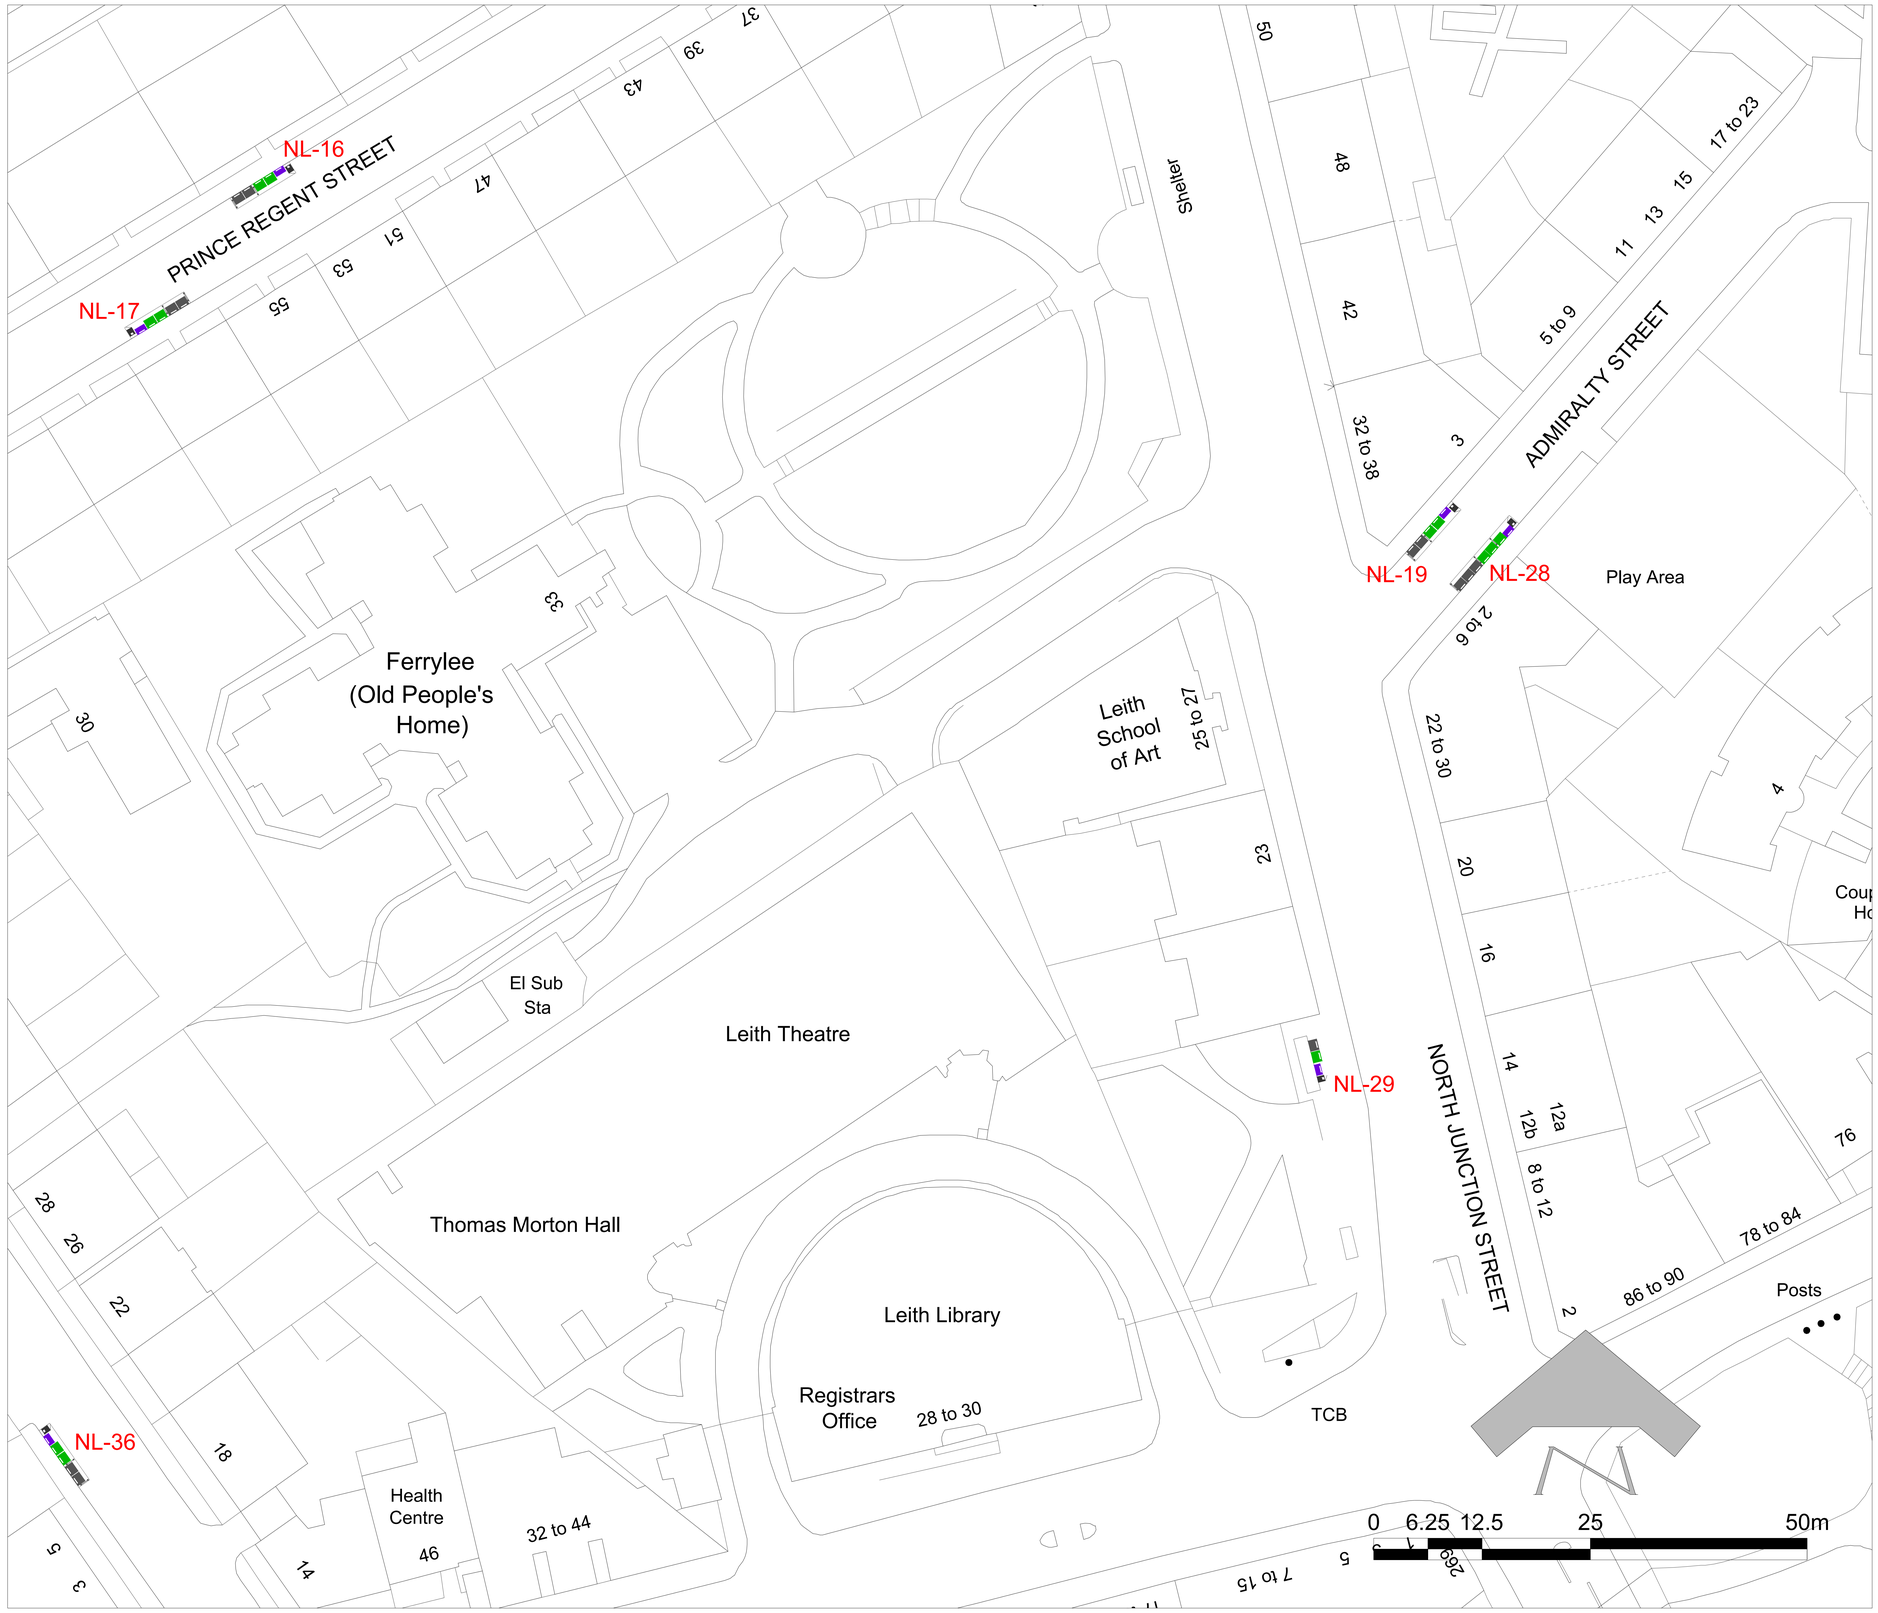

KEY

- 1280L NON-RECYCLABLE WASTE
- 1280L MIXED RECYCLING BIN
- 660L GLASS RECYCLING BIN
- 240L FOOD WASTE RECYCLING BIN AND HOUSING
- STANDARD BULL BAR
- NARROW BULL BAR

This map is reproduced from Ordnance Survey material with the permission of Ordnance Survey on behalf of the Controller of Her Majesty's Stationery Office © Crown copyright. Unauthorised reproduction infringes Crown copyright and may lead to prosecution or civil proceedings.

100023420 (2015)

REVISION	DETAILS	BY	DATE	CHECKED
B	UPDATE FOLLOWING SECOND REVIEW	MP	15/10/26	

EDINBVRGH
THE CITY OF EDINBURGH COUNCIL


The City of Edinburgh Council
Waverley Court, 4 East Market Street
Edinburgh, EH8 8BG
Telephone: 0131 200 2000


WASTE


COMMUNAL BIN REVIEW
PHASE 1 - NORTH LEITH
PAGE 5

Date: 07/02/2022	Job. No.	Drawn by: AL
Scale: 1:250 @A0		Checked by:

DRG. NO. WCBR-PHASE 1 NL

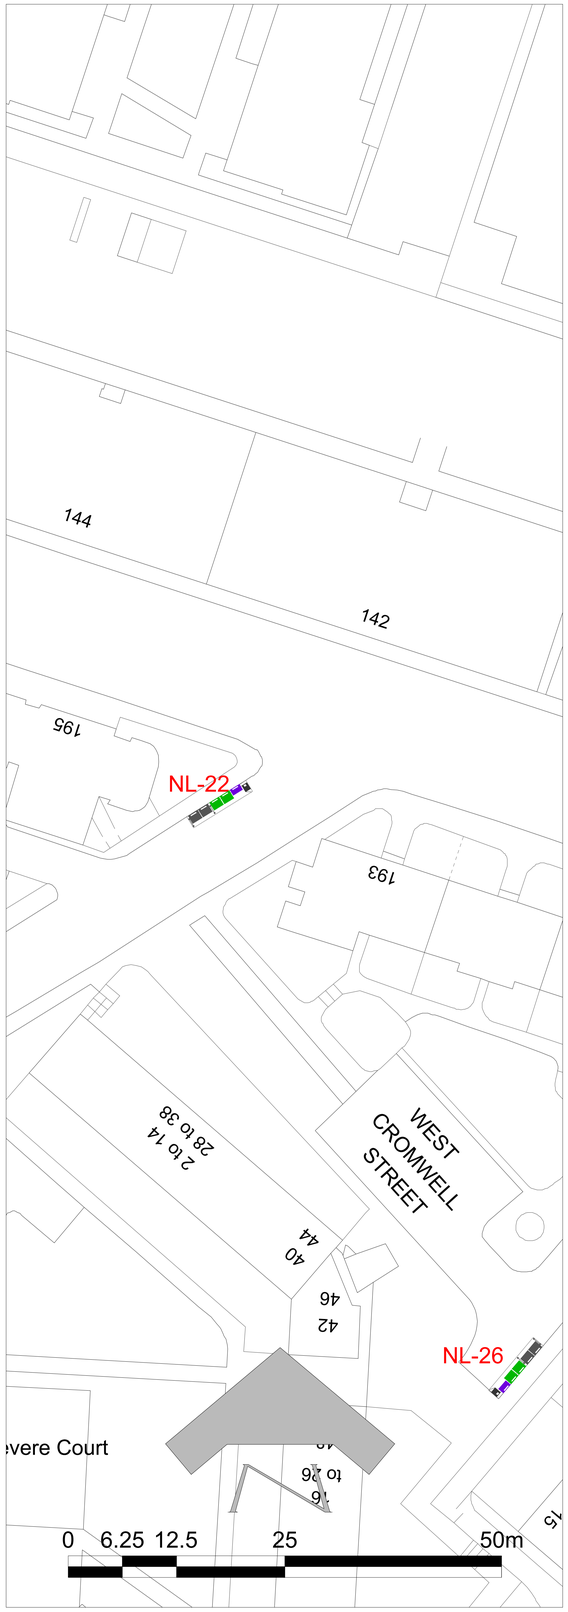

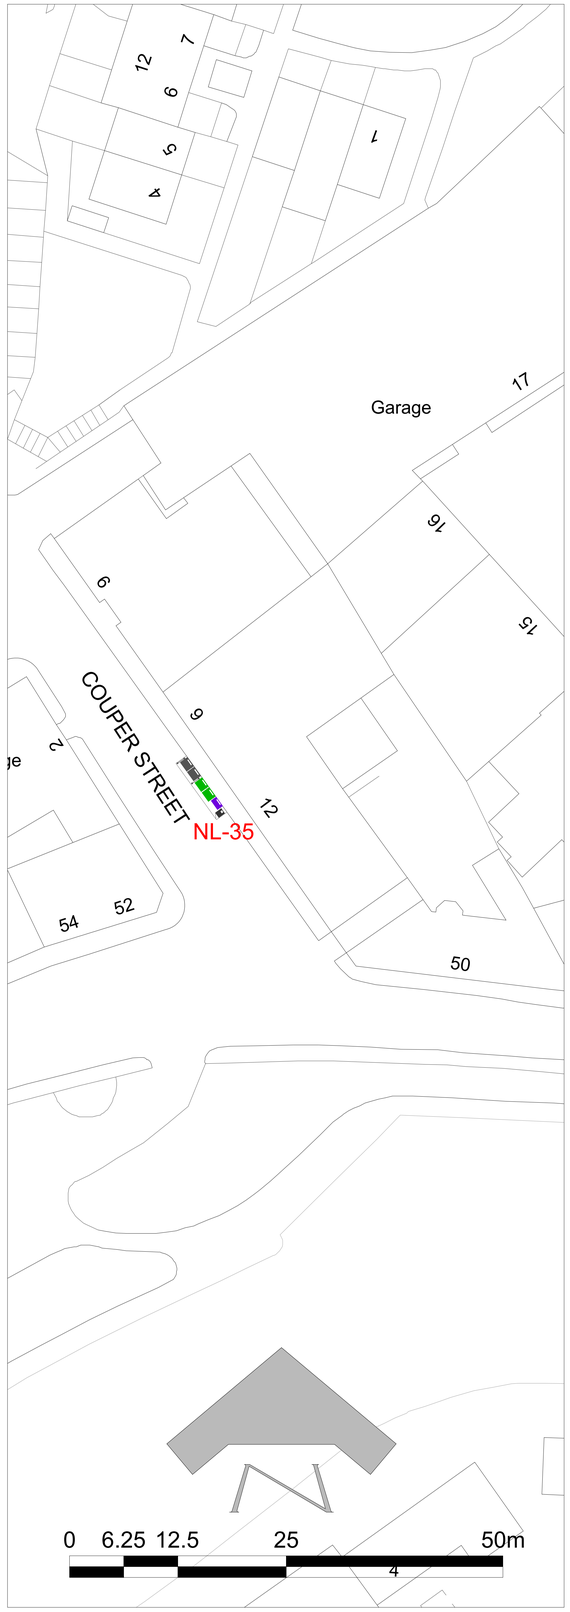

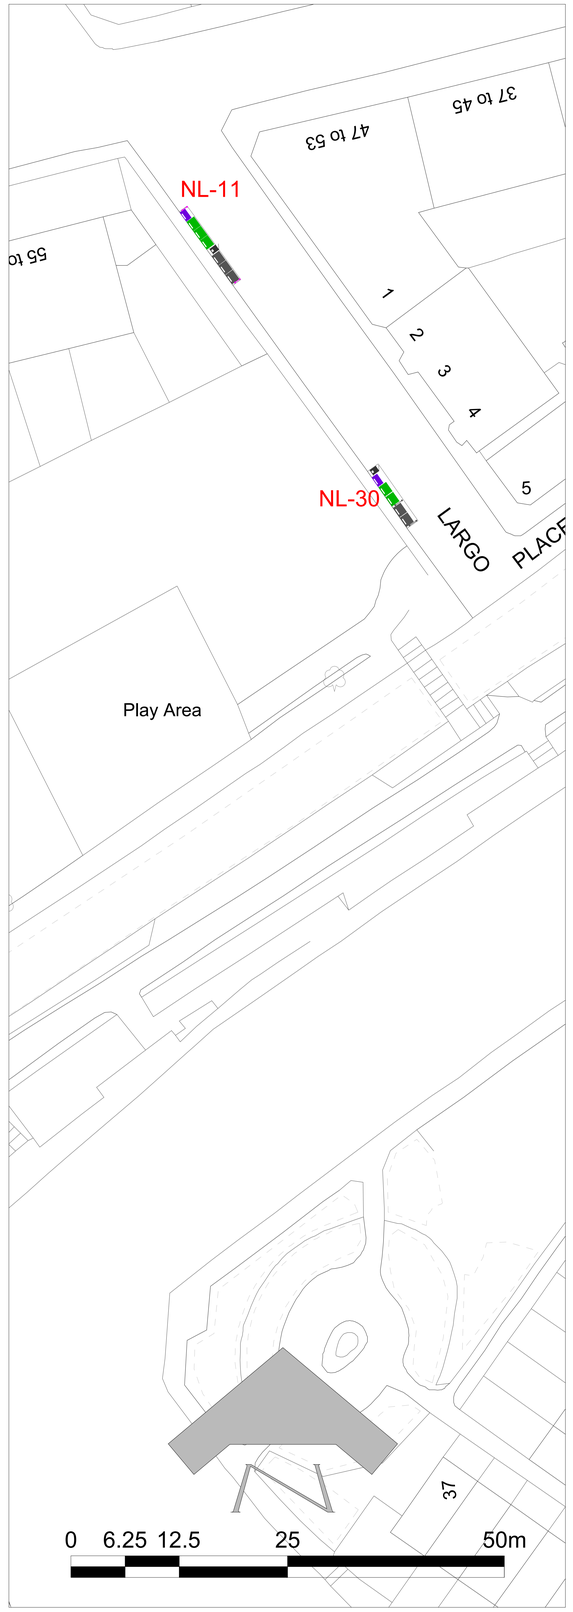

KEY

- 1280L NON-RECYCLABLE WASTE
- 1280L MIXED RECYCLING BIN
- 660L GLASS RECYCLING BIN
- 240L FOOD WASTE RECYCLING BIN AND HOUSING
- STANDARD BULL BAR
- NARROW BULL BAR

This map is reproduced from Ordnance Survey material with the permission of Ordnance Survey on behalf of the Controller of Her Majesty's Stationery Office © Crown copyright. Unauthorised reproduction infringes Crown copyright and may lead to prosecution or civil proceedings.

100023420 (2015)

REVISION	DETAILS	BY	DATE	CHECKED
B	UPDATE FOLLOWING SECOND REVIEW	MP	15/10/26	

EDINBVRGH
THE CITY OF EDINBURGH COUNCIL


The City of Edinburgh Council
Waverley Court, 4 East Market Street
Edinburgh, EH8 8BG
Telephone: 0131 200 2000


WASTE

COMMUNAL BIN REVIEW
PHASE 1 - NORTH LEITH
PAGE 6

Date: 07/02/2022
Scale: 1:250 @A0
Job. No.
Drawn by: AL
Checked by:

DRG. NO. WCBR-PHASE 1 NL

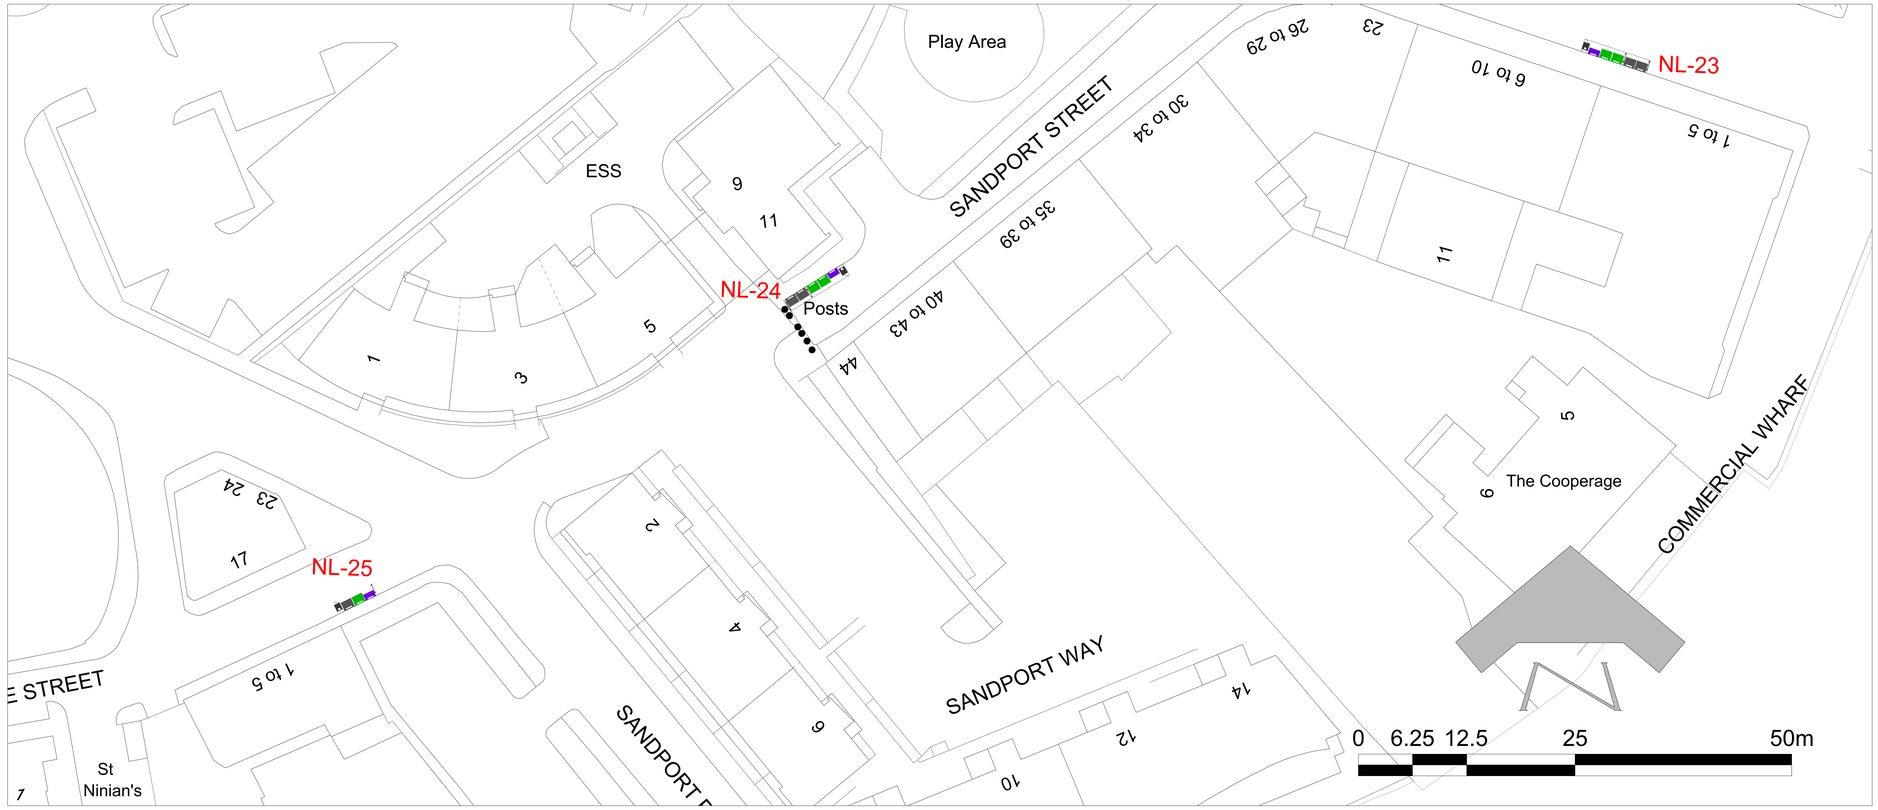

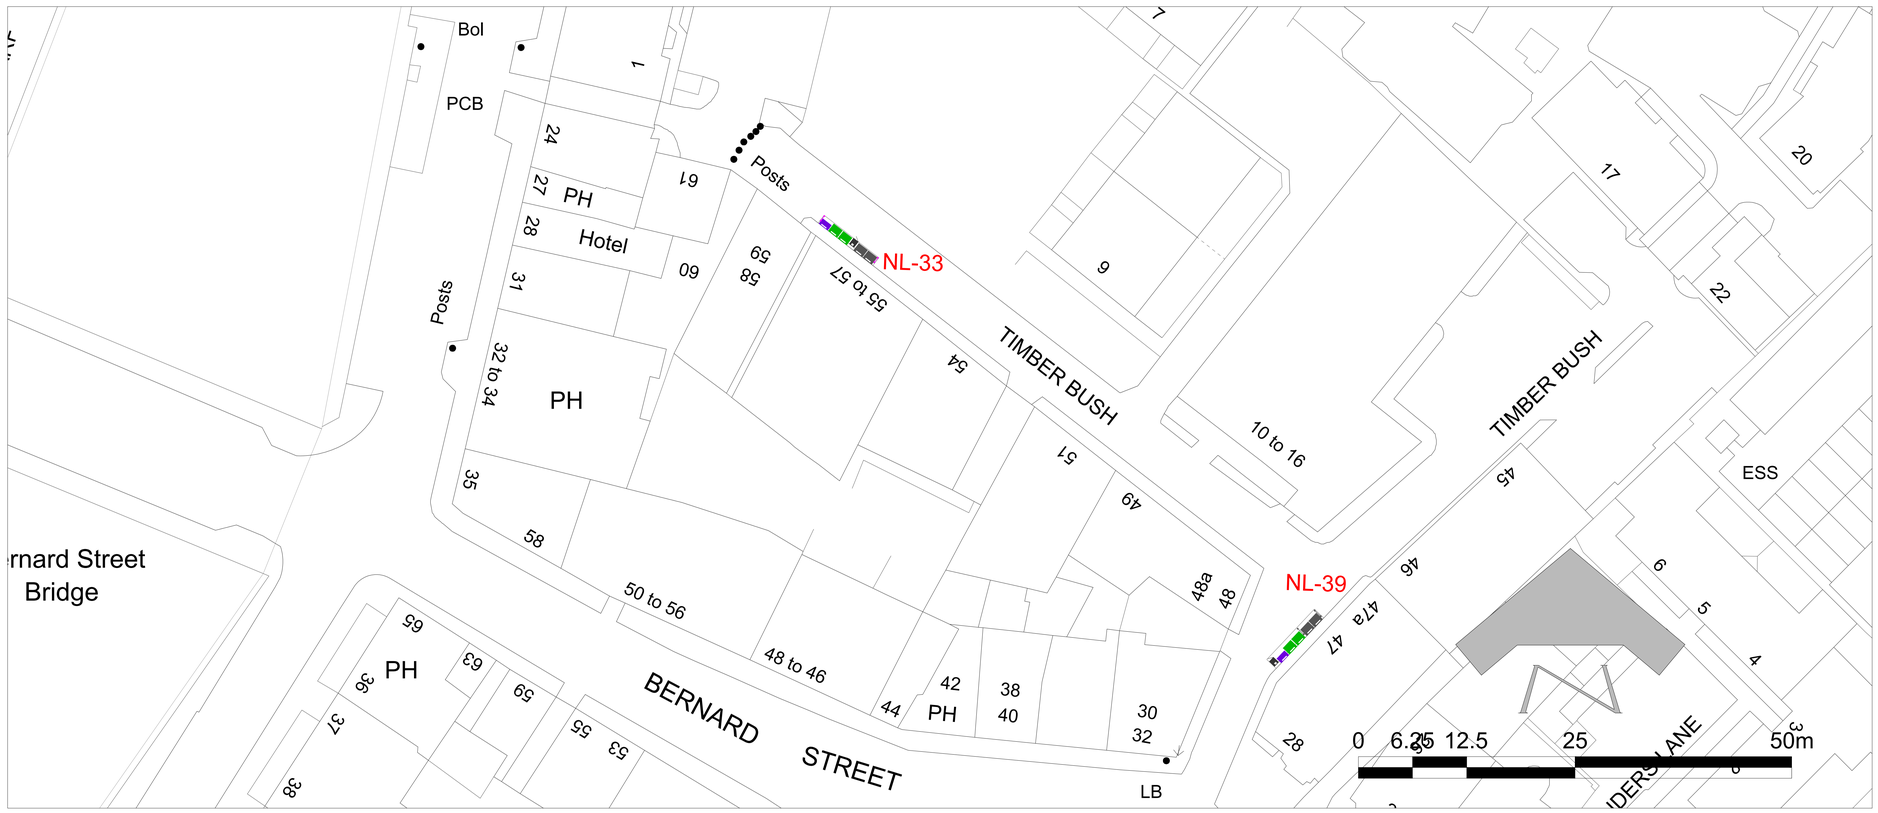

KEY

- 1280L NON-RECYCLABLE WASTE
- 1280L MIXED RECYCLING BIN
- 660L GLASS RECYCLING BIN
- 240L FOOD WASTE RECYCLING BIN AND HOUSING
- STANDARD BULL BAR
- NARROW BULL BAR

This map is reproduced from Ordnance Survey material with the permission of Ordnance Survey on behalf of the Controller of Her Majesty's Stationery Office © Crown copyright. Unauthorised reproduction infringes Crown copyright and may lead to prosecution or civil proceedings.

100023420 (2015)

REVISION	DETAILS	BY	DATE	CHECKED
B	UPDATE FOLLOWING SECOND REVIEW	MP	15/10/26	

EDINBVRGH
THE CITY OF EDINBURGH COUNCIL

The City of Edinburgh Council
Waverley Court, 4 East Market Street
Edinburgh, EH8 8BG
Telephone: 0131 200 2000

WASTE

COMMUNAL BIN REVIEW
PHASE 1 - NORTH LEITH
PAGE 7

Date: 07/02/2022
Scale: 1:250 @A0
Job. No.
Drawn by: AL
Checked by:

DRG. NO. WCBR-PHASE 1 NL



KEY

- 1280L NON-RECYCLABLE WASTE
- 1280L MIXED RECYCLING BIN
- 660L GLASS RECYCLING BIN
- 240L FOOD WASTE RECYCLING BIN AND HOUSING
- STANDARD BULL BAR
- NARROW BULL BAR

This map is reproduced from Ordnance Survey material with the permission of Ordnance Survey on behalf of the Controller of Her Majesty's Stationery Office © Crown copyright. Unauthorised reproduction infringes Crown copyright and may lead to prosecution or civil proceedings.

100023420 (2015)

REVISION	DETAILS	BY	DATE	CHECKED
B	UPDATE FOLLOWING SECOND REVIEW	MP	15/10/26	

EDINBVRGH
THE CITY OF EDINBURGH COUNCIL

The City of Edinburgh Council
Waverley Court, 4 East Market Street
Edinburgh, EH8 8BG
Telephone: 0131 200 2000

WASTE


COMMUNAL BIN REVIEW
PHASE 1 - NORTH LEITH
PAGE 8

Date: 07/02/2022	Job. No.	Drawn by: AL
Scale: 1:250 @A0		Checked by:

DRG. NO. WCBR-PHASE 1 NL

PLANNING AND TRANSPORT

DRG. NO. WCBR-PHASE 1 L

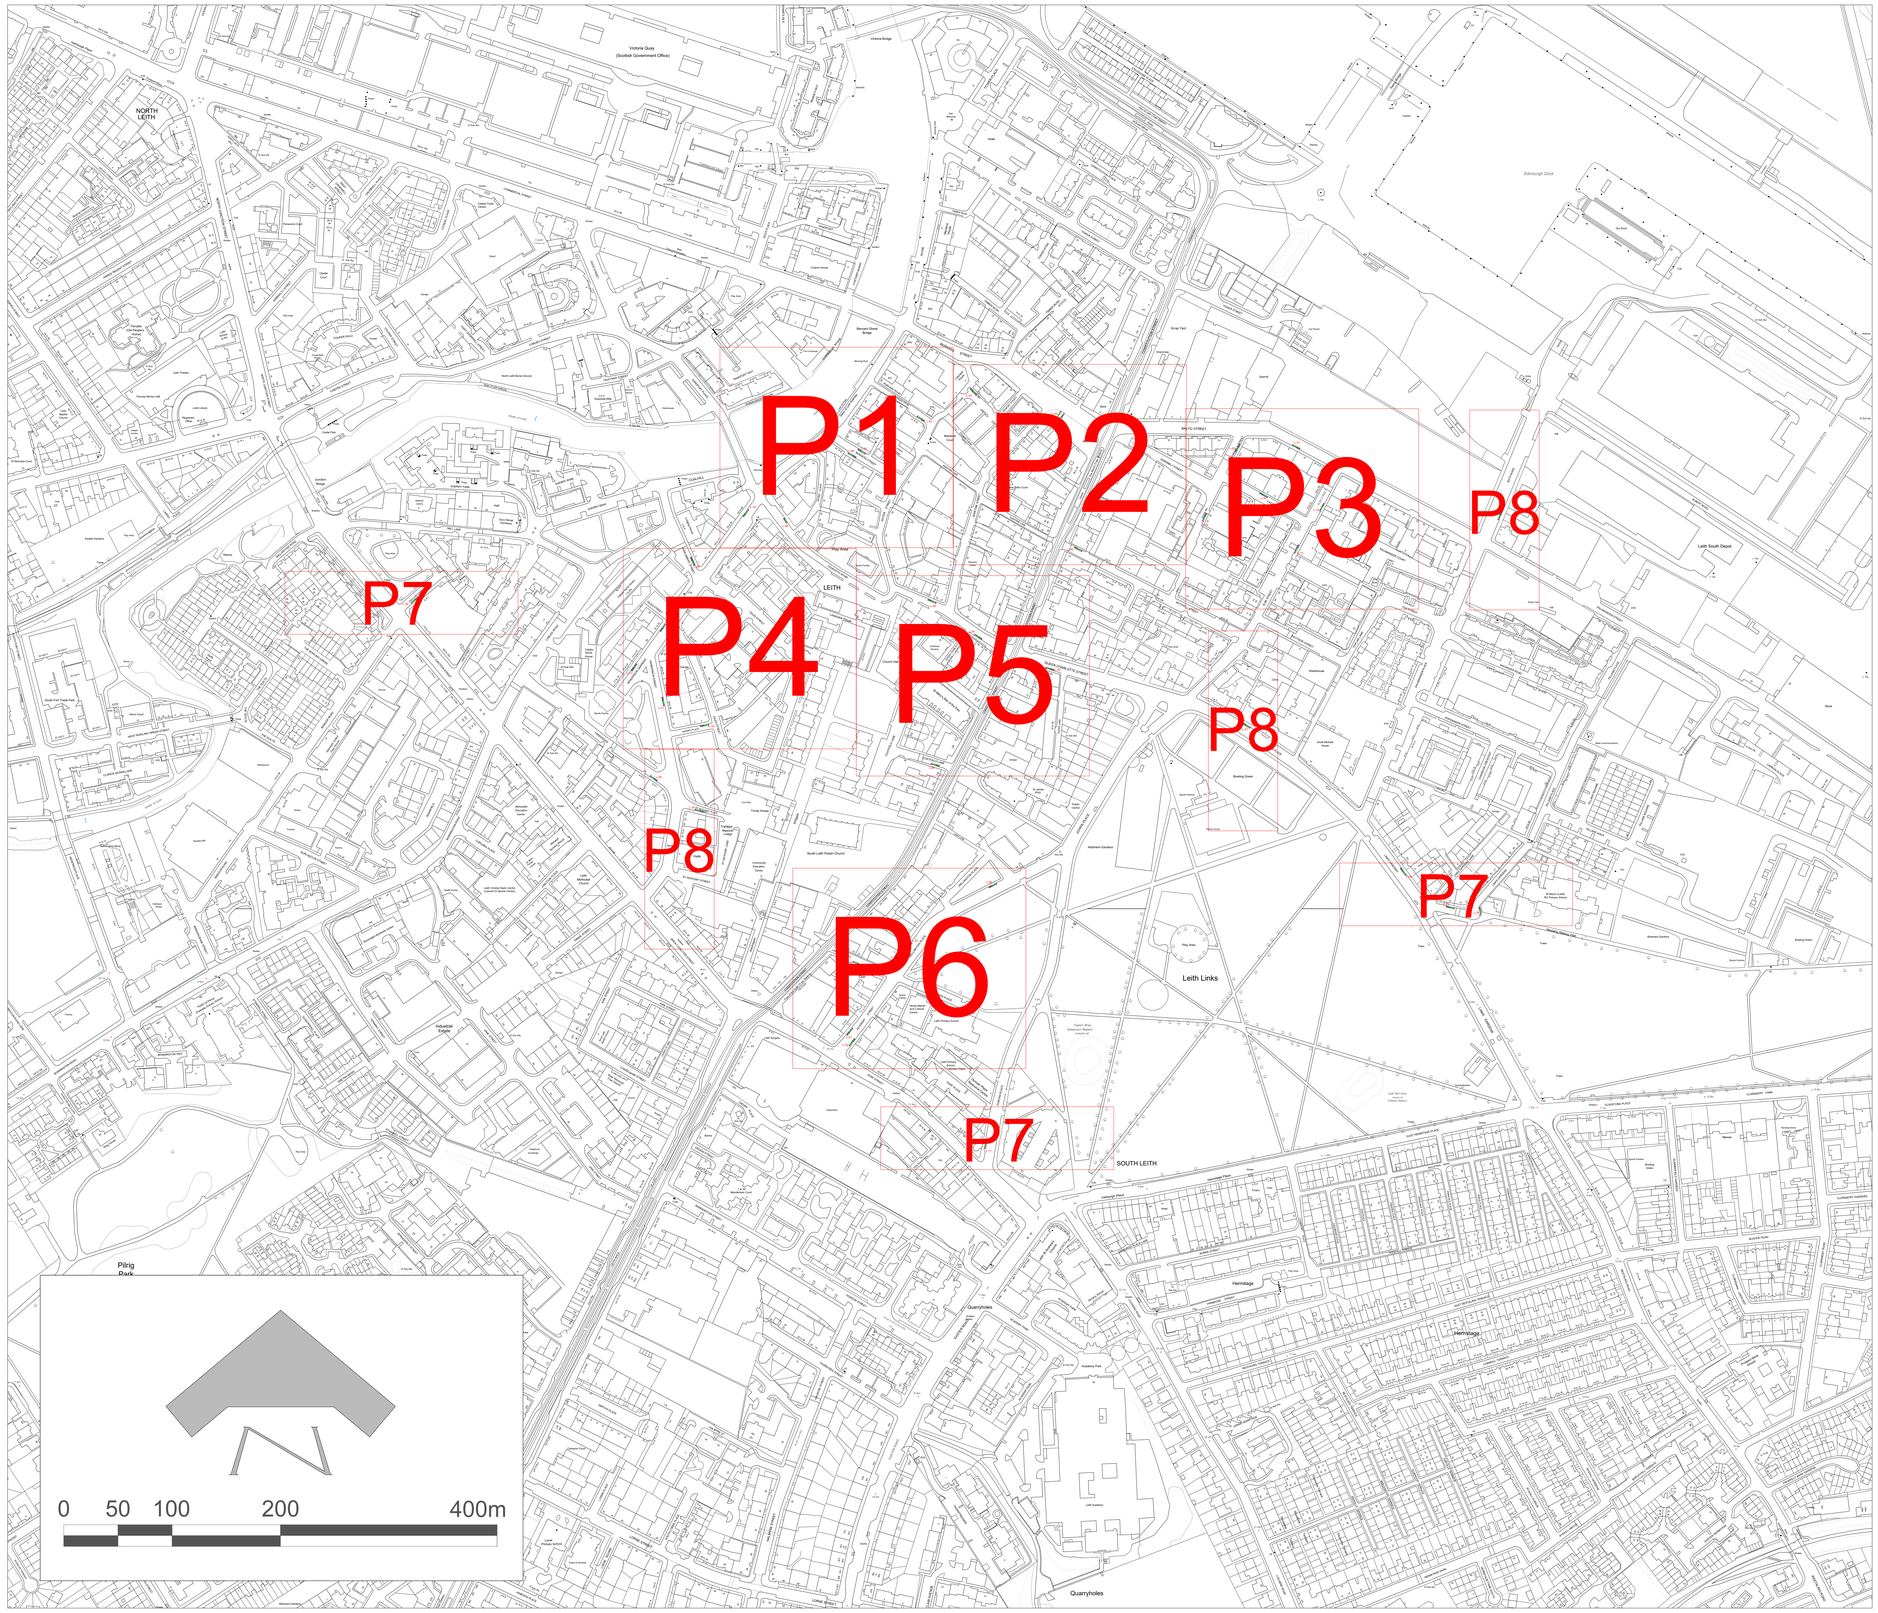

This map is reproduced from Ordnance Survey material with the permission of Ordnance Survey on behalf of the Controller of Her Majesty's Stationery Office © Crown copyright. Unauthorised reproduction infringes Crown copyright and may lead to prosecution or civil proceedings.

100023420 (2015)

REVISION	DETAILS	BY	DATE	CHECKED
B	UPDATE FOLLOWING SECOND REVIEW	MP	15/10/26	

EDINBVRGH
THE CITY OF EDINBURGH COUNCIL

The City of Edinburgh Council
Waverley Court, 4 East Market Street
Edinburgh, EH8 8BG
Telephone: 0131 200 2000

WASTE

COMMUNAL BIN REVIEW
PHASE 1

LEITH
AREA-PAGE INDEX

Date: 08/03/2022	Job. No.	Drawn by: AL
Scale: 1:2000 @A0		Checked by:

DRG. NO. WCBR-PHASE 1 L

DRG. NO. WCBR-PHASE 1 L

INDEX

REFERENCE	CLOSEST ADDRESS	PAGE	REFERENCE	CLOSEST ADDRESS	PAGE
L-01	5 ACADEMY STREET	6	L-24	6 LINKS GARDENS	7
L-02	6 ACADEMY STREET	6	L-25	12 LINKS GARDENS	7
L-03	5 ASSEMBLY STREET	3	L-26	31 LINKS GARDENS	7
L-04	49 ASSEMBLY STREET	2	L-27	4 LINKS PLACE	8
L-05	130 CONSTITUTION STREET (COATFIELD LN)	5	L-28	17 QUEEN CHARLOTTE STREET	5
L-06	23 LAURIE STREET	6	L-29	2 PARLIAMENT STREET	4
L-07	23 WATER STREET (BROAD WYND)	1	L-30	28 QUEEN CHARLOTTE STREET	5
L-08	21 BURGESS STREET	1	L-31	8 SALAMANDER STREET	3
L-10	9 CADIZ STREET	3	L-32	2 BATH ROAD	8
L-11	5 DUNCAN PLACE	7	L-33	4 CARPET LANE	2
L-13	43 ELBE STREET	3	L-35	2B TAYLOR GARDENS	7
L-14	51 ELBE STREET	3	L-36	7 TOLBOOTH WYND	1
L-15	30 HENDERSON GARDENS	4	L-37	10 BURGESS STREET	1
L-16	3 SPIER'S PLACE	4	L-38	16 WELLINGTON PLACE	6
L-17	21 HENDERSON GARDENS	4	L-39	4 YARDHEADS	8
L-19	83 HENDERSON STREET	1	L-40	55 CONSTITUTION STREET (MITCHELL ST)	2
L-20	24 HENDERSON STREET (ST ANTHONY PLACE)	8	L-43	21 MARITIME LANE	2
L-21	36 HENDERSON STREET	4	L-44	21 ASSEMBLY STREET	3
L-22	54 QUEEN CHARLOTTE STREET	5	L-45	19 BERNARD STREET	2
L-23	4 WELLINGTON PLACE	6			

This map is reproduced from Ordnance Survey material with the permission of Ordnance Survey on behalf of the Controller of Her Majesty's Stationery Office © Crown copyright. Unauthorised reproduction infringes Crown copyright and may lead to prosecution or civil proceedings.

100023420 (2015)

REVISION	DETAILS	BY	DATE	CHECKED
B	UPDATE FOLLOWING SECOND REVIEW	MP	15/10/26	

EDINBVRGH
THE CITY OF EDINBURGH COUNCIL

The City of Edinburgh Council
Waverley Court, 4 East Market Street
Edinburgh, EH8 8BG
Telephone: 0131 200 2000

WASTE

COMMUNAL BIN REVIEW
PHASE 1 - LEITH
LOCATION-PAGE INDEX

Date: 08/03/2022 | Job. No. | Drawn by: AL
Scale: N/A | Checked by:

DRG. NO. WCBR-PHASE 1 L

DRG. NO. WCBR-PHASE 1 L



KEY

- 1280L NON-RECYCLABLE WASTE
- 1280L MIXED RECYCLING BIN
- 660L GLASS RECYCLING BIN
- 240L FOOD WASTE RECYCLING BIN AND HOUSING
- STANDARD BULL BAR
- NARROW BULL BAR

This map is reproduced from Ordnance Survey material with the permission of Ordnance Survey on behalf of the Controller of Her Majesty's Stationery Office © Crown copyright. Unauthorised reproduction infringes Crown copyright and may lead to prosecution or civil proceedings.

100023420 (2015)

REVISION	DETAILS	BY	DATE	CHECKED
B	UPDATE FOLLOWING SECOND REVIEW	MP	15/10/26	

EDINBVRGH
THE CITY OF EDINBURGH COUNCIL

The City of Edinburgh Council
Waverley Court, 4 East Market Street
Edinburgh, EH8 8BG
Telephone: 0131 200 2000

WASTE

COMMUNAL BIN REVIEW
PHASE 1 - LEITH
PAGE 1

Date: 01/02/2022
Scale: 1:250 @A0
Job. No.
Drawn by: AL
Checked by:

DRG. NO. WCBR-PHASE 1 L



KEY

- 1280L NON-RECYCLABLE WASTE
- 1280L MIXED RECYCLING BIN
- 660L GLASS RECYCLING BIN
- 240L FOOD WASTE RECYCLING BIN AND HOUSING
- STANDARD BULL BAR
- NARROW BULL BAR

This map is reproduced from Ordnance Survey material with the permission of Ordnance Survey on behalf of the Controller of Her Majesty's Stationery Office © Crown copyright. Unauthorised reproduction infringes Crown copyright and may lead to prosecution or civil proceedings.

100023420 (2015)

REVISION	DETAILS	BY	DATE	CHECKED
B	UPDATE FOLLOWING SECOND REVIEW	MP	15/10/26	

EDINBVRGH
THE CITY OF EDINBURGH COUNCIL

The City of Edinburgh Council
Waverley Court, 4 East Market Street
Edinburgh, EH8 8BG
Telephone: 0131 200 2000

WASTE

COMMUNAL BIN REVIEW
PHASE 1 - LEITH
PAGE 2

Date: 01/02/2022
Scale: 1:250 @A0
Job. No.
Drawn by: AL
Checked by:

DRG. NO. WCBR-PHASE 1 L



KEY

- 1280L NON-RECYCLABLE WASTE
- 1280L MIXED RECYCLING BIN
- 660L GLASS RECYCLING BIN
- 240L FOOD WASTE RECYCLING BIN AND HOUSING
- STANDARD BULL BAR
- NARROW BULL BAR

This map is reproduced from Ordnance Survey material with the permission of Ordnance Survey on behalf of the Controller of Her Majesty's Stationery Office © Crown copyright. Unauthorised reproduction infringes Crown copyright and may lead to prosecution or civil proceedings.

100023420 (2015)

REVISION	DETAILS	BY	DATE	CHECKED
B	UPDATE FOLLOWING SECOND REVIEW	MP	15/10/26	

EDINBVRGH
THE CITY OF EDINBURGH COUNCIL

The City of Edinburgh Council
Waverley Court, 4 East Market Street
Edinburgh, EH8 8BG
Telephone: 0131 200 2000


WASTE

COMMUNAL BIN REVIEW
PHASE 1 - LEITH
PAGE 3

Date: 01/02/2022	Job. No.	Drawn by: AL
Scale: 1:250 @A0		Checked by:

DRG. NO. WCBR-PHASE 1 L

DRG. NO. WCBR-PHASE 1 L

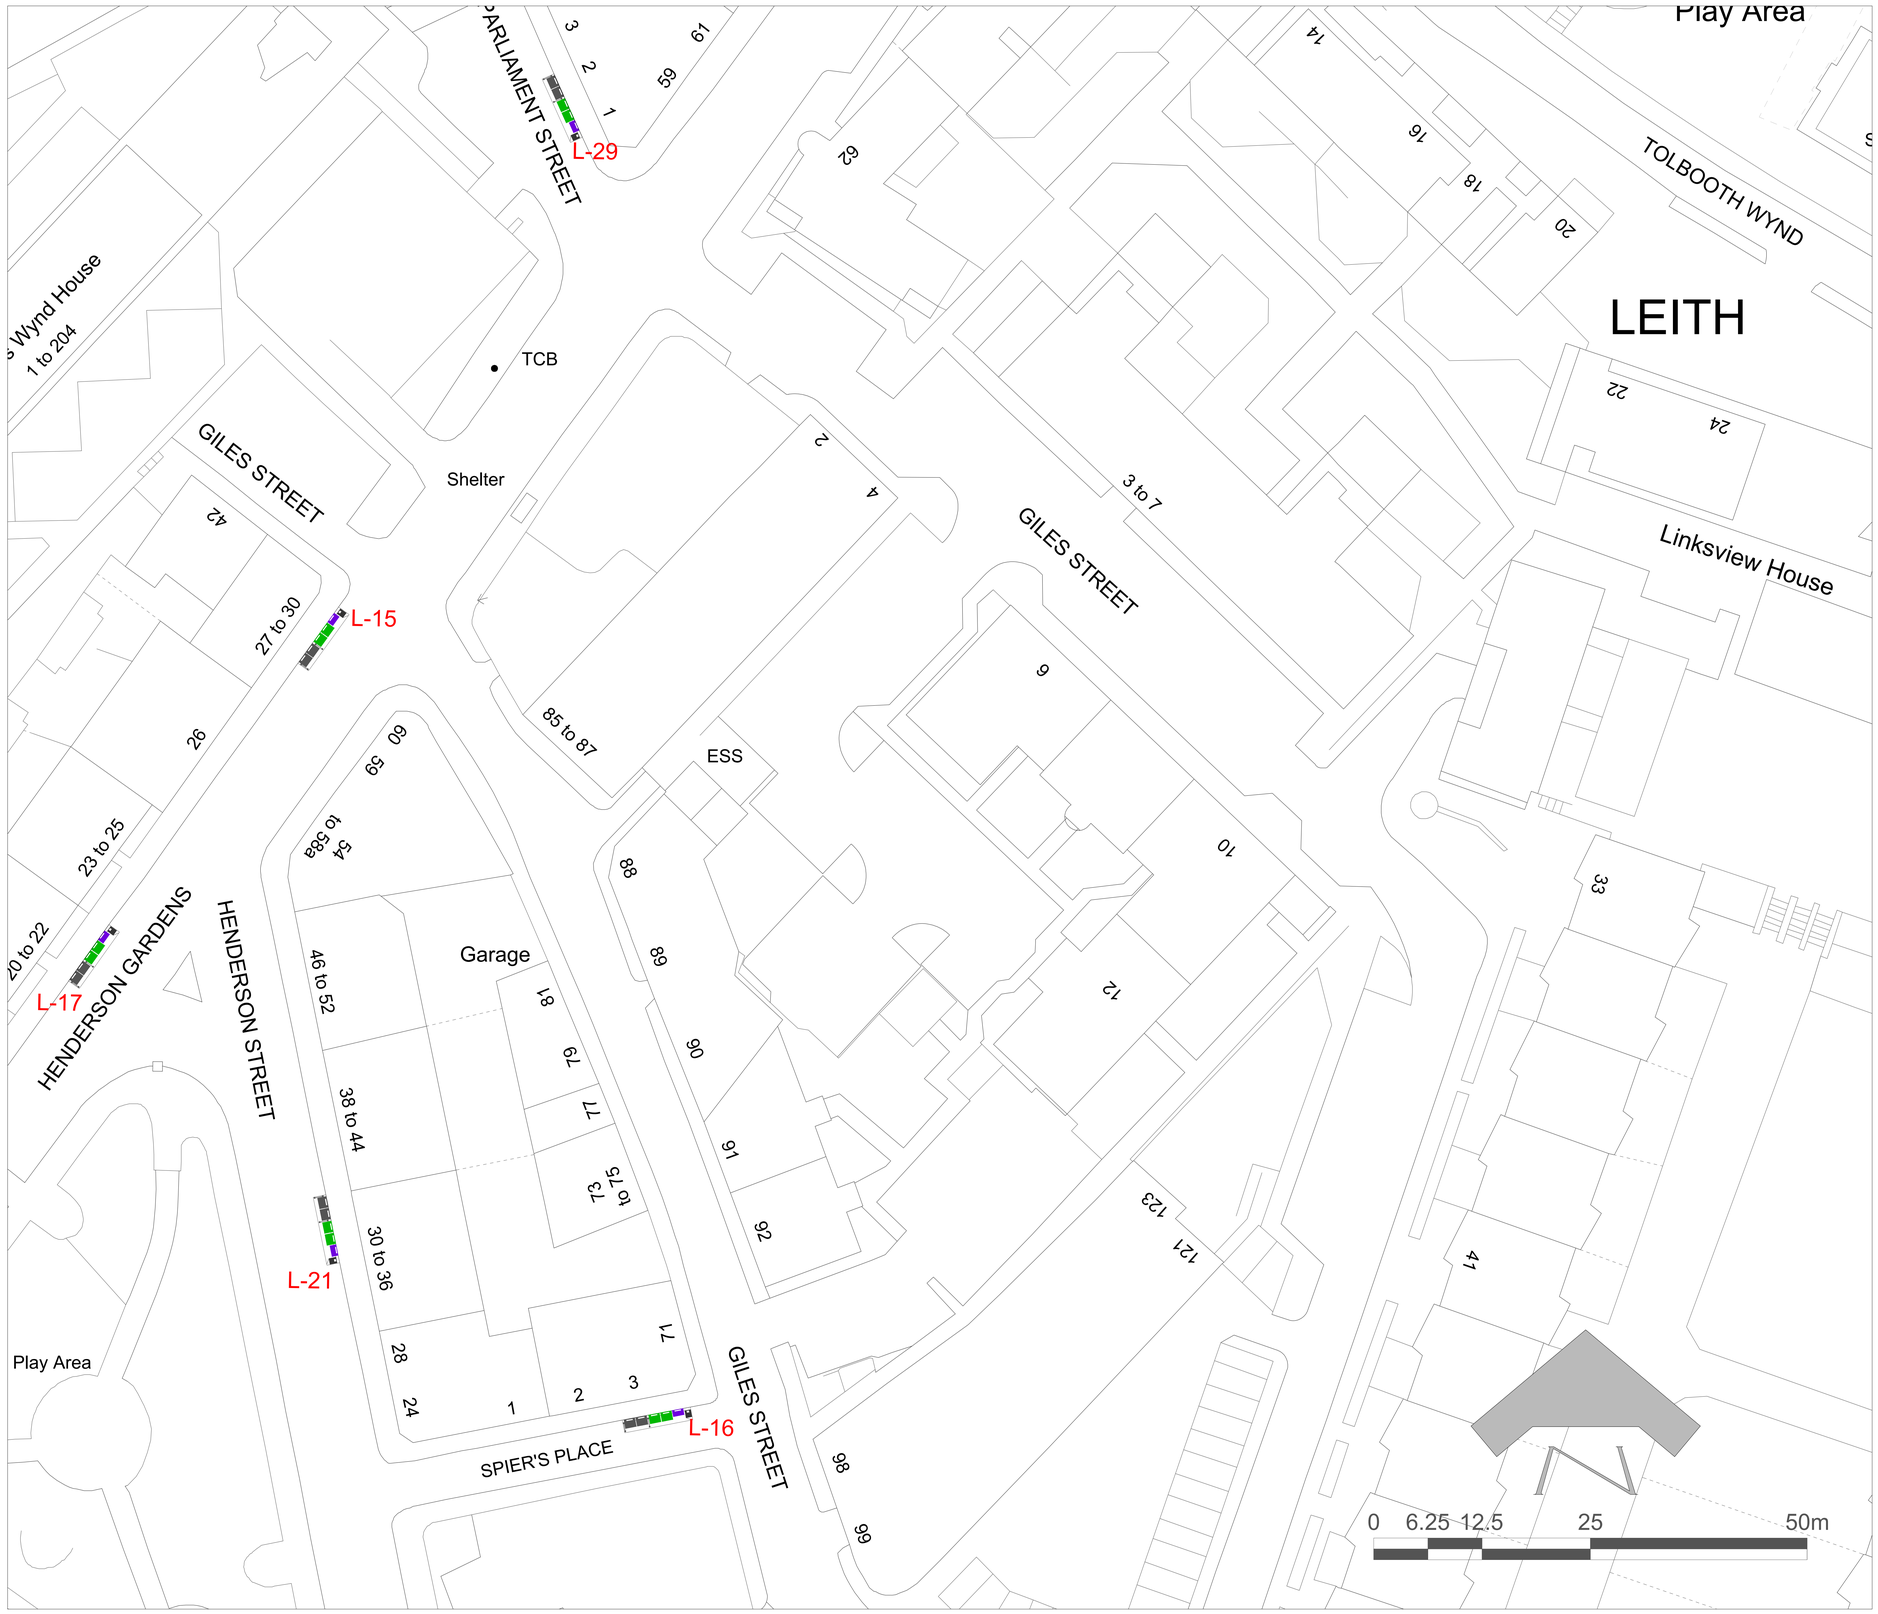

KEY

- 1280L NON-RECYCLABLE WASTE
- 1280L MIXED RECYCLING BIN
- 660L GLASS RECYCLING BIN
- 240L FOOD WASTE RECYCLING BIN AND HOUSING
- STANDARD BULL BAR
- NARROW BULL BAR

This map is reproduced from Ordnance Survey material with the permission of Ordnance Survey on behalf of the Controller of Her Majesty's Stationery Office © Crown copyright. Unauthorised reproduction infringes Crown copyright and may lead to prosecution or civil proceedings.

100023420 (2015)

REVISION	DETAILS	BY	DATE	CHECKED
B	UPDATE FOLLOWING SECOND REVIEW	MP	15/10/26	

EDINBVRGH
THE CITY OF EDINBURGH COUNCIL

The City of Edinburgh Council
Waverley Court, 4 East Market Street
Edinburgh, EH8 8BG
Telephone: 0131 200 2000

WASTE

COMMUNAL BIN REVIEW
PHASE 1 - LEITH
PAGE 4

Date: 01/02/2022
Scale: 1:250 @A0
Job. No.
Drawn by: AL
Checked by:

DRG. NO. WCBR-PHASE 1 L



KEY

- 1280L NON-RECYCLABLE WASTE
- 1280L MIXED RECYCLING BIN
- 660L GLASS RECYCLING BIN
- 240L FOOD WASTE RECYCLING BIN AND HOUSING
- STANDARD BULL BAR
- NARROW BULL BAR

This map is reproduced from Ordnance Survey material with the permission of Ordnance Survey on behalf of the Controller of Her Majesty's Stationery Office © Crown copyright. Unauthorised reproduction infringes Crown copyright and may lead to prosecution or civil proceedings.

100023420 (2015)

REVISION	DETAILS	BY	DATE	CHECKED
B	UPDATE FOLLOWING SECOND REVIEW	MP	15/10/26	

EDINBVRGH
THE CITY OF EDINBURGH COUNCIL

The City of Edinburgh Council
Waverley Court, 4 East Market Street
Edinburgh, EH8 8BG
Telephone: 0131 200 2000

WASTE

COMMUNAL BIN REVIEW
PHASE 1 - LEITH
PAGE 5

Date: 01/02/2022 | Job. No. | Drawn by: AL
Scale: 1:250 @A0 | Checked by:

DRG. NO. WCBR-PHASE 1 L



KEY

- 1280L NON-RECYCLABLE WASTE
- 1280L MIXED RECYCLING BIN
- 660L GLASS RECYCLING BIN
- 240L FOOD WASTE RECYCLING BIN AND HOUSING
- STANDARD BULL BAR
- NARROW BULL BAR

This map is reproduced from Ordnance Survey material with the permission of Ordnance Survey on behalf of the Controller of Her Majesty's Stationery Office © Crown copyright. Unauthorised reproduction infringes Crown copyright and may lead to prosecution or civil proceedings.

100023420 (2015)

REVISION	DETAILS	BY	DATE	CHECKED
B	UPDATE FOLLOWING SECOND REVIEW	MP	15/10/26	

EDINBVRGH
THE CITY OF EDINBURGH COUNCIL


The City of Edinburgh Council
Waverley Court, 4 East Market Street
Edinburgh, EH8 8BG
Telephone: 0131 200 2000

WASTE


COMMUNAL BIN REVIEW
PHASE 1 - LEITH
PAGE 6

Date: 01/02/2022	Job. No.	Drawn by: AL
Scale: 1:250 @A0		Checked by:

DRG. NO. WCBR-PHASE 1 L

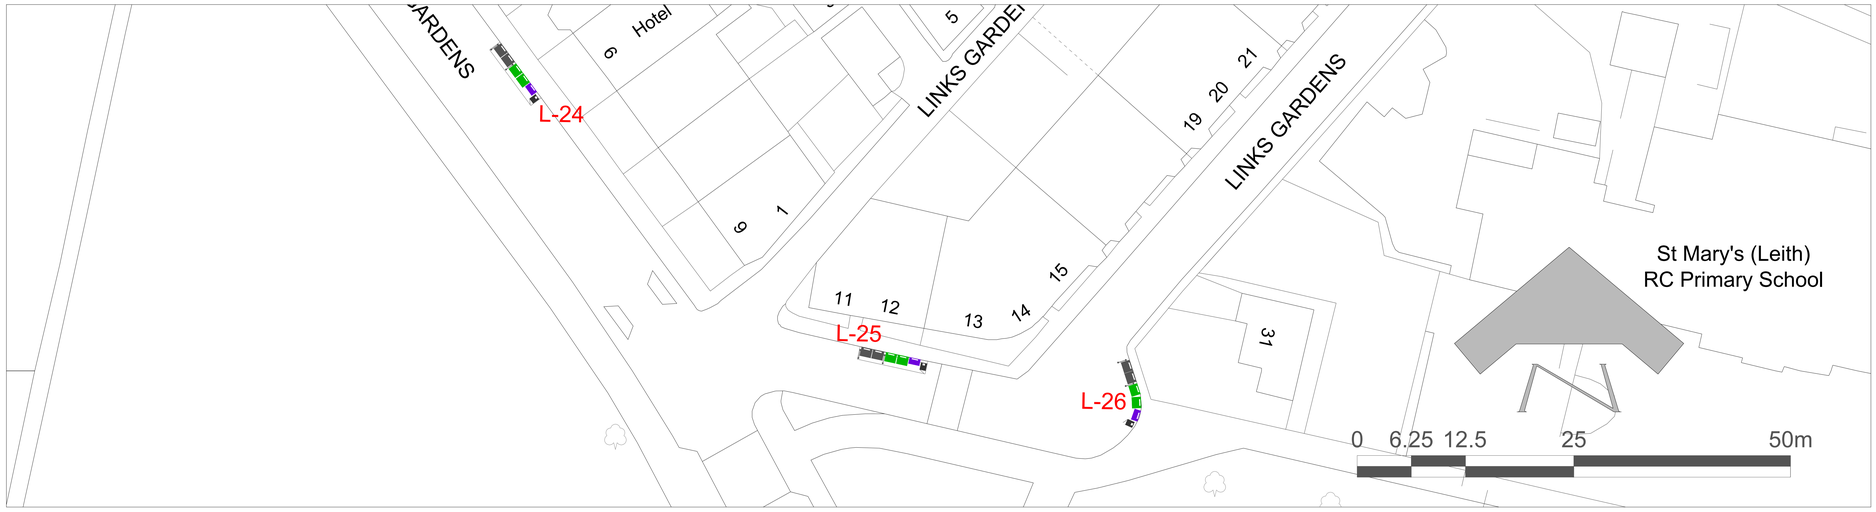



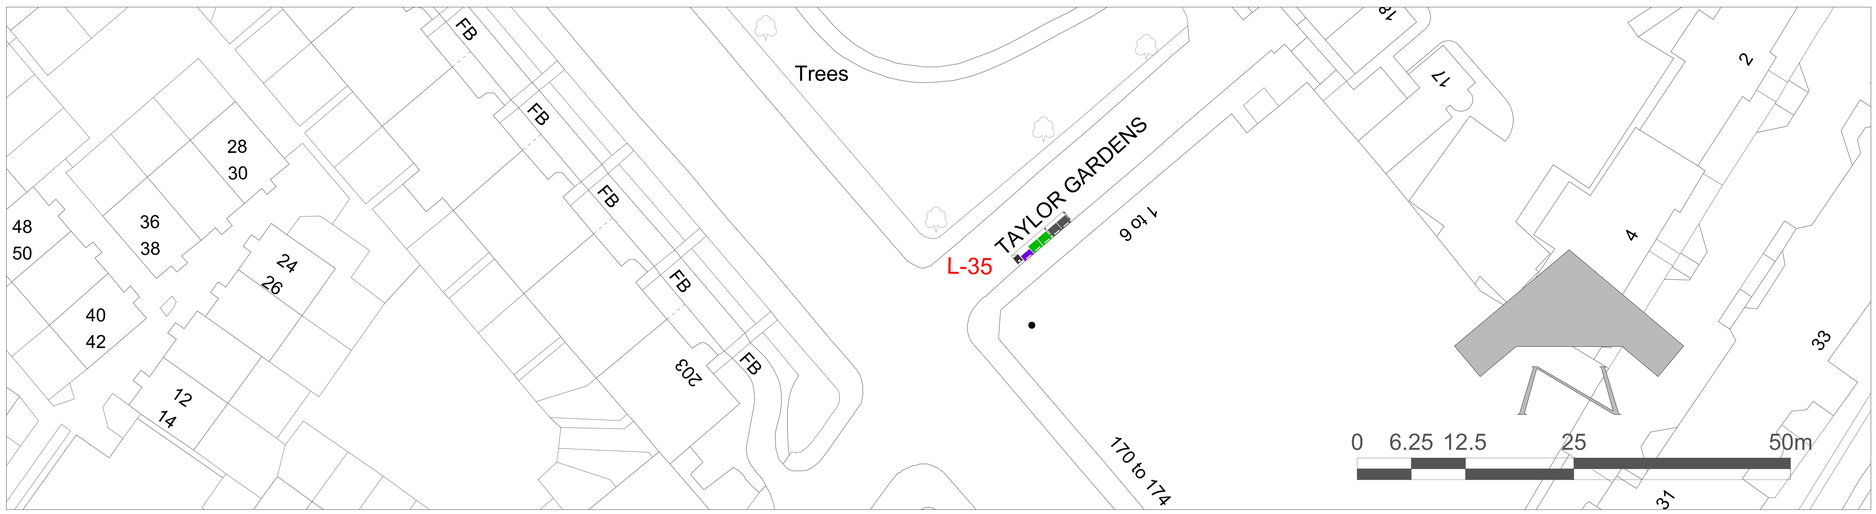

KEY

- 1280L NON-RECYCLABLE WASTE
- 1280L MIXED RECYCLING BIN
- 660L GLASS RECYCLING BIN
- 240L FOOD WASTE RECYCLING BIN AND HOUSING
- STANDARD BULL BAR
- NARROW BULL BAR

This map is reproduced from Ordnance Survey material with the permission of Ordnance Survey on behalf of the Controller of Her Majesty's Stationery Office © Crown copyright. Unauthorised reproduction infringes Crown copyright and may lead to prosecution or civil proceedings.

100023420 (2015)

REVISION	DETAILS	BY	DATE	CHECKED
B	UPDATE FOLLOWING SECOND REVIEW	MP	15/10/26	

EDINBVRGH
THE CITY OF EDINBURGH COUNCIL

The City of Edinburgh Council
Waverley Court, 4 East Market Street
Edinburgh, EH8 8BG
Telephone: 0131 200 2000

WASTE


COMMUNAL BIN REVIEW
PHASE 1 - LEITH
PAGE 7


Date: 01/02/2022	Job. No.	Drawn by: AL
Scale: 1:250 @A0		Checked by:

DRG. NO. WCBR-PHASE 1 L

DRG. NO. WCBR-PHASE 1 L



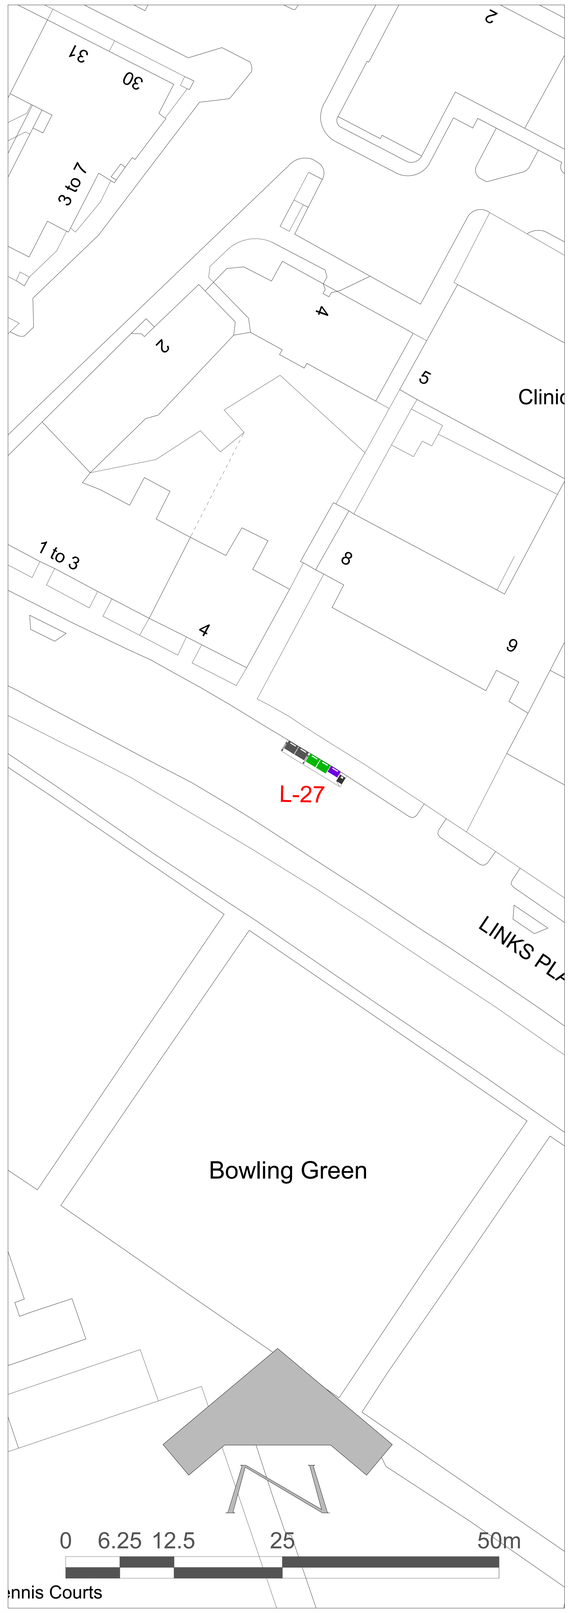

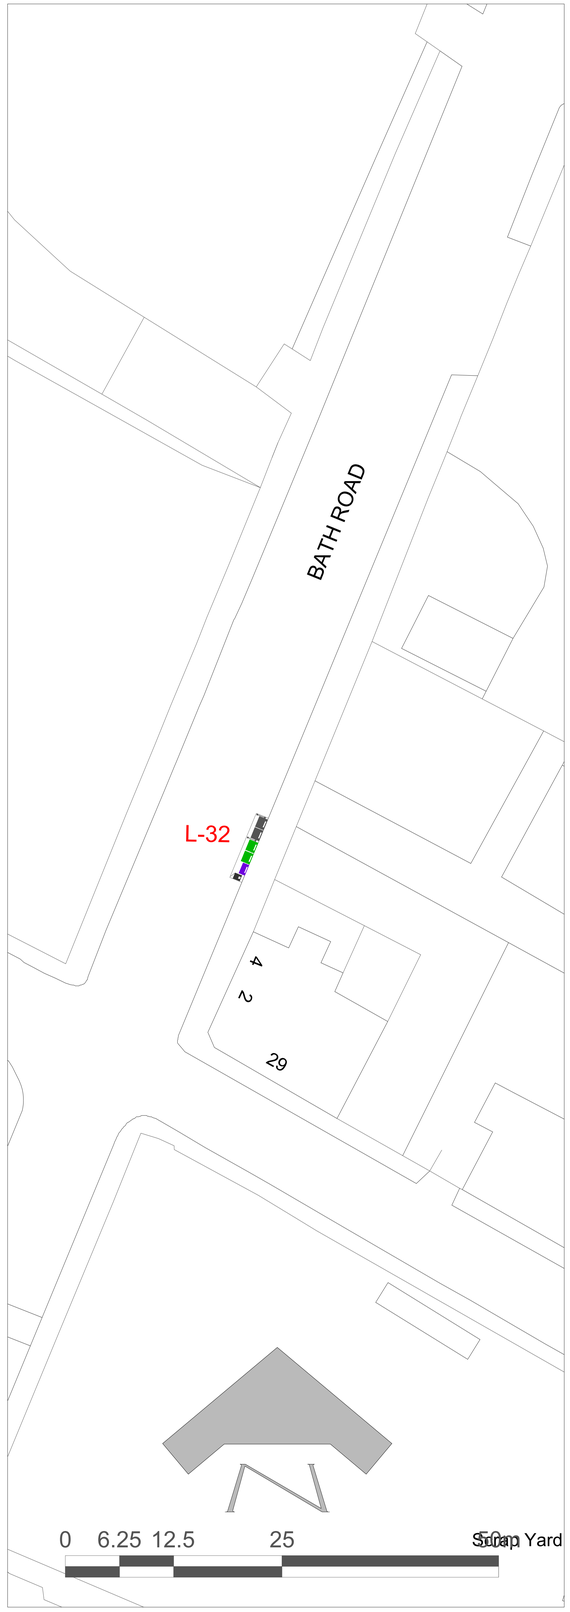

KEY

- 1280L NON-RECYCLABLE WASTE
- 1280L MIXED RECYCLING BIN
- 660L GLASS RECYCLING BIN
- 240L FOOD WASTE RECYCLING BIN AND HOUSING
- STANDARD BULL BAR
- NARROW BULL BAR

This map is reproduced from Ordnance Survey material with the permission of Ordnance Survey on behalf of the Controller of Her Majesty's Stationery Office © Crown copyright. Unauthorised reproduction infringes Crown copyright and may lead to prosecution or civil proceedings.

100023420 (2015)

REVISION	DETAILS	BY	DATE	CHECKED
B	UPDATE FOLLOWING SECOND REVIEW	MP	15/10/26	

EDINBVRGH
THE CITY OF EDINBURGH COUNCIL

The City of Edinburgh Council
Waverley Court, 4 East Market Street
Edinburgh, EH8 8BG
Telephone: 0131 200 2000

WASTE

COMMUNAL BIN REVIEW
PHASE 1 - LEITH
PAGE 8

Date: 01/02/2022	Job. No.	Drawn by: AL
Scale: 1:250 @A0		Checked by:

DRG. NO. WCBR-PHASE 1 L

DRG. NO. WCBR-PHASE 1 L