


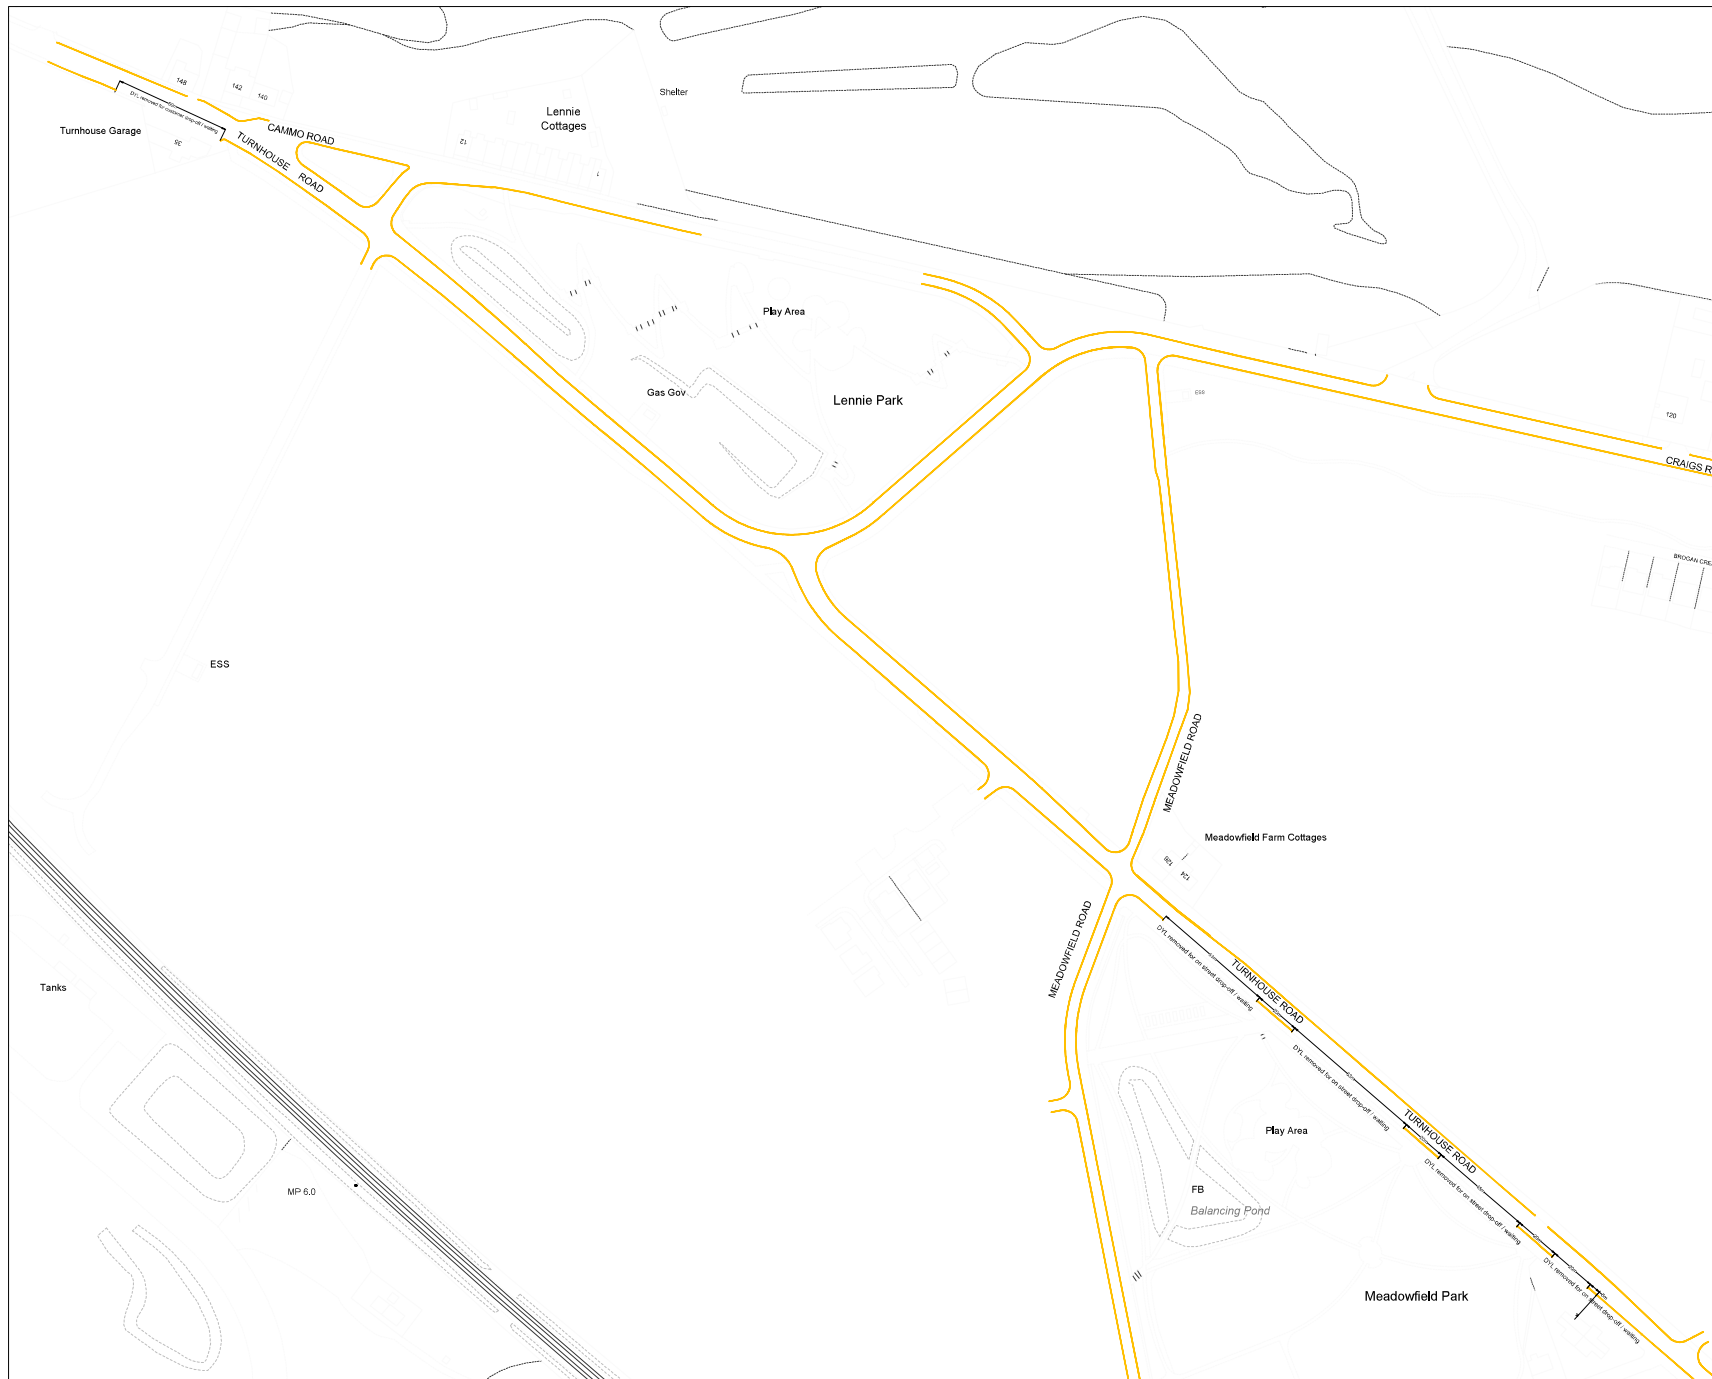

General Notes

Turnhouse Road

Sections of Double Yellow Restrictions removed to accommodate on street drop-off and waiting.

South kerb line, adjacent to Meadowfield Park.

Section 1 - 20m
Section 2 - 45m
Section 3 - 63m
Section 4 - 53m

Total length of 181m

Turnhouse Garage

Section of Double Yellow Restrictions removed to accommodate operational drop-off and waiting for customers.

Total length of 50m

No.	Revision/Issue	Date

Firm Name and Address

Project Name and Address

TRO 24/18
Amended Double Yellow Restrictions
West Craigs Development

Project
TRO 24/18

Date
05/03/26

Scale
NTS

Sheet

App2