
Please read these notes before viewing the map tiles.

The following map tiles show only the changes that are being proposed under this Traffic Regulation Order (TRO).

If there are existing restrictions that are not being changed by this TRO, those will not appear on these map tiles. You can see details of existing restrictions here: Streets - The City of Edinburgh Council


The map tiles show changes of the following types: **Additions**, **Modifications** or **Removals**.

Additions and **modifications** are shown in solid colours, like this:

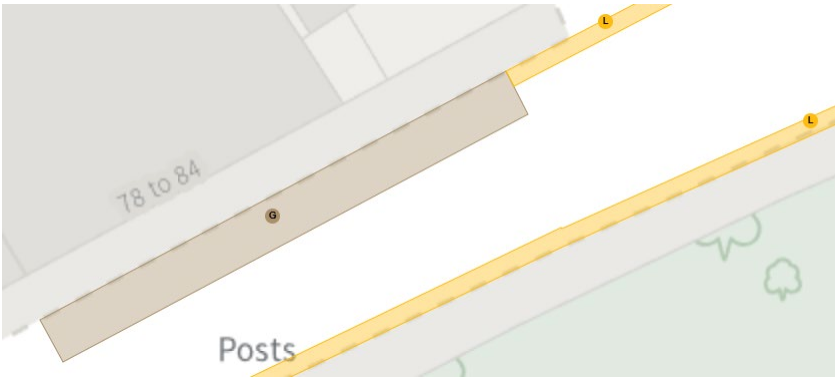


The reference letter ("G" and "L" in this example) corresponds with the key on the left side of the map tile. That key will explain what restriction is being added or modified.

Removals are shown as a dotted outline, like this:

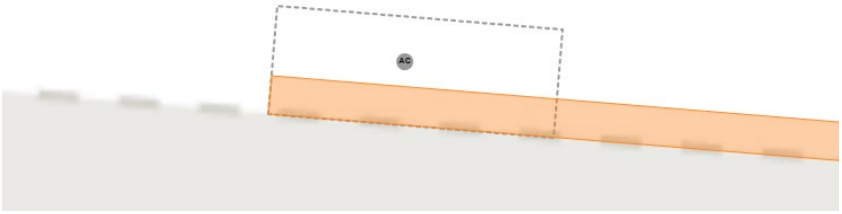


In this case a bay (referenced "AC") is being removed and a yellow line introduced. The reference letter will correspond with the key, and the key will explain what type of restriction is being removed by the proposal.

Additions and **Removals.** Sometimes, an existing restriction will be replaced by a different restriction. In such cases, the map tile will show both the removal and the addition:

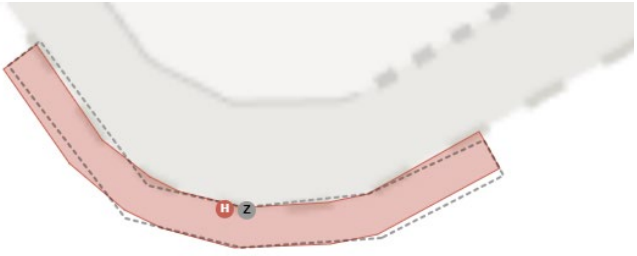

In this case yellow line ("Z") is being removed and replaced with a different type of yellow line ("H"). The key will explain both the existing and proposed restrictions.

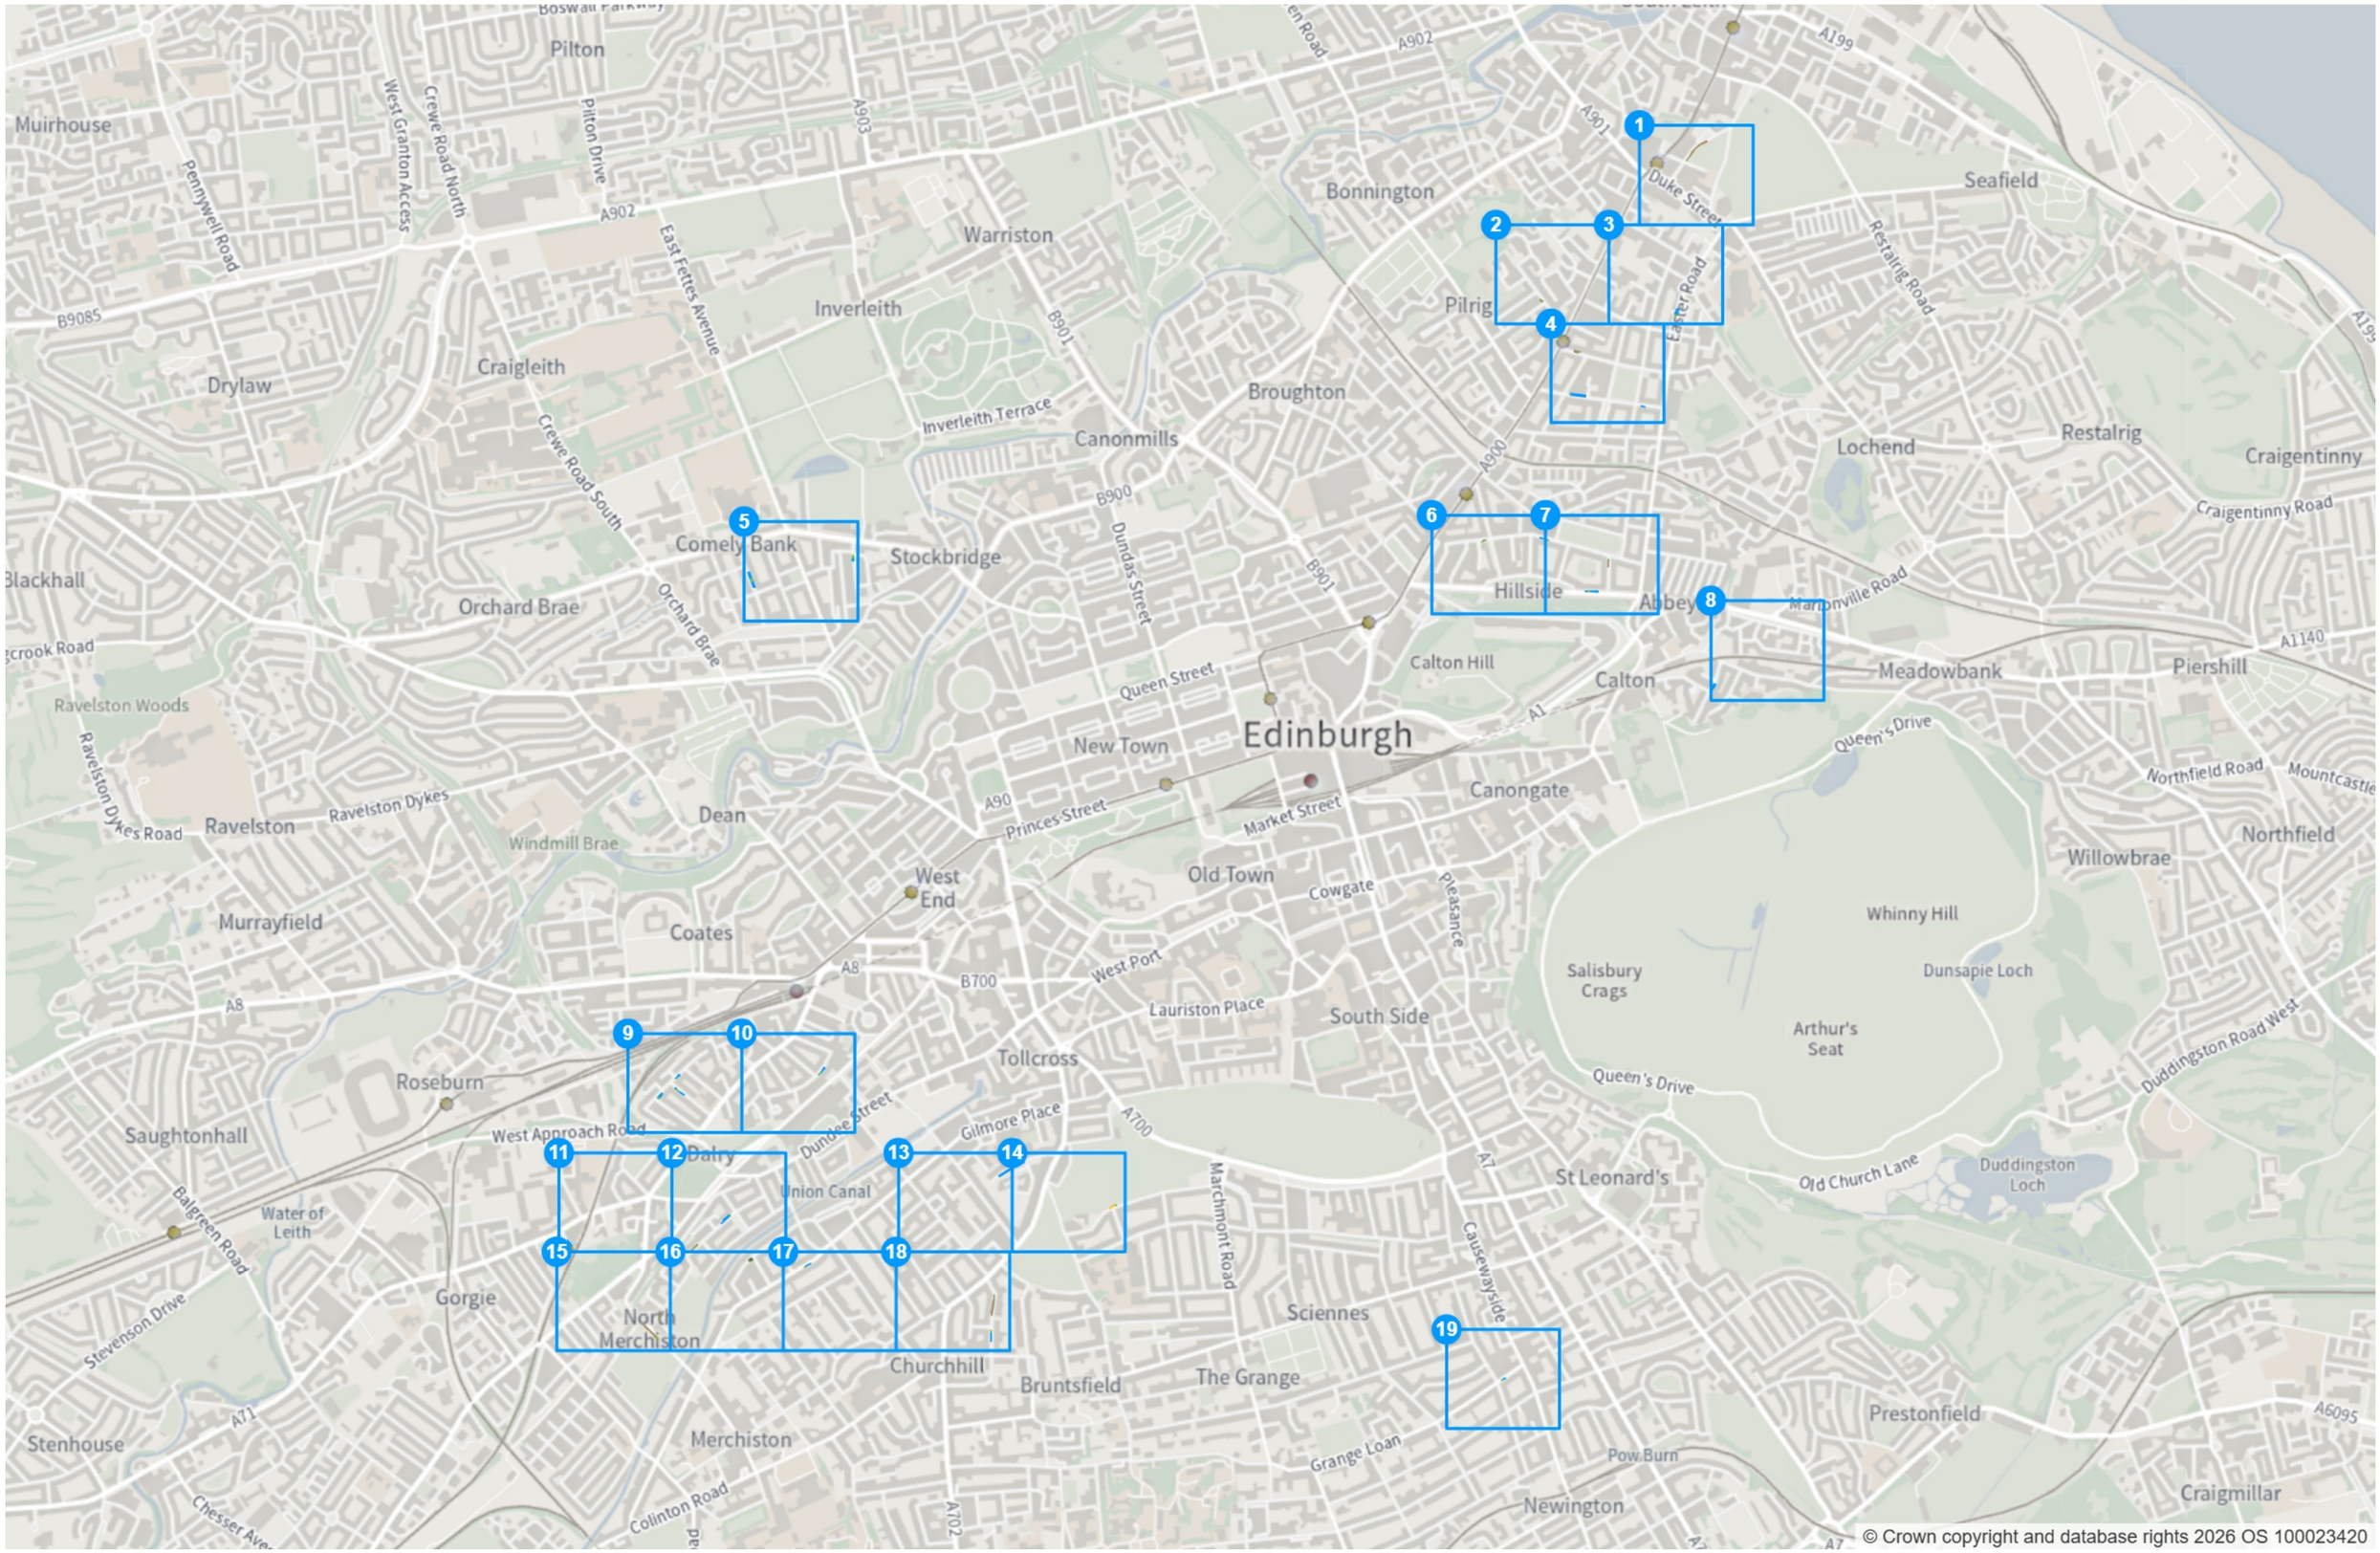

© Crown copyright and database rights 2026 OS 100023420

Static Order Guide

Map page indicator

Shows current map number against total and indicates if the legend is split over multiple pages eg. 2a, 2b, 2c

Change type

Indicates whether restrictions have been Added, Modified or Removed

Coloured spots

Restrictions with different attributes are marked with a lettered spot


Restriction icons

Min stay Max stay No return Tariff hours

Up to Fuel surcharge Event day Emissions pricing

Restriction durations

Where no months or days are specified, restrictions apply all year and all week

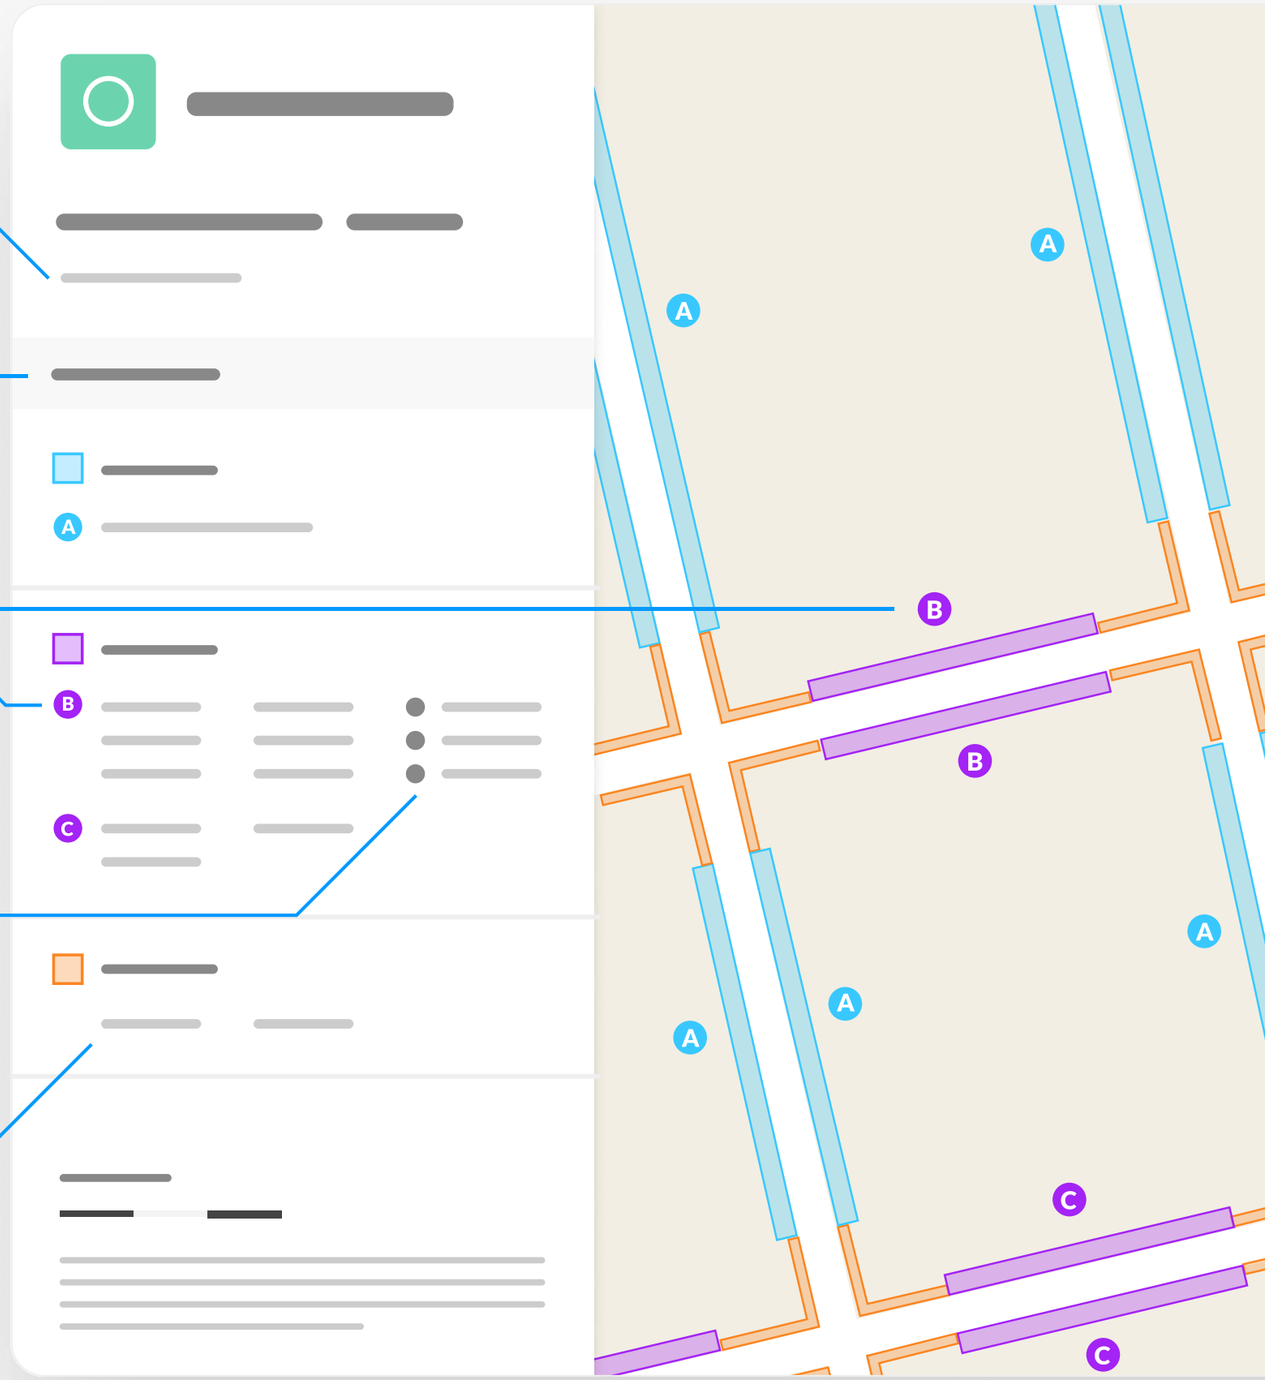

EDINBVRGH
THE CITY OF EDINBURGH COUNCIL

TRO/25/57

Map 1 of 19 Made 02/11/26

ADDED

Bicycle hangar parking place

A At all times

Shared

B **Paid-for parking place (Zone N8)**

Mon-Fri 08:30-17:30 4h 1h

Pay And Display, Pay By Phone

£4.20/1h

B **Permit holders parking place (Zone N8)**

Mon-Fri 08:30-17:30

MODIFIED

Shared

C **Paid-for parking place (Zone N8)**


Mon-Fri 08:30-17:30 4h 1h

Pay And Display, Pay By Phone

£4.20/1h

C **Permit holders parking place (Zone N8)**

Mon-Fri 08:30-17:30

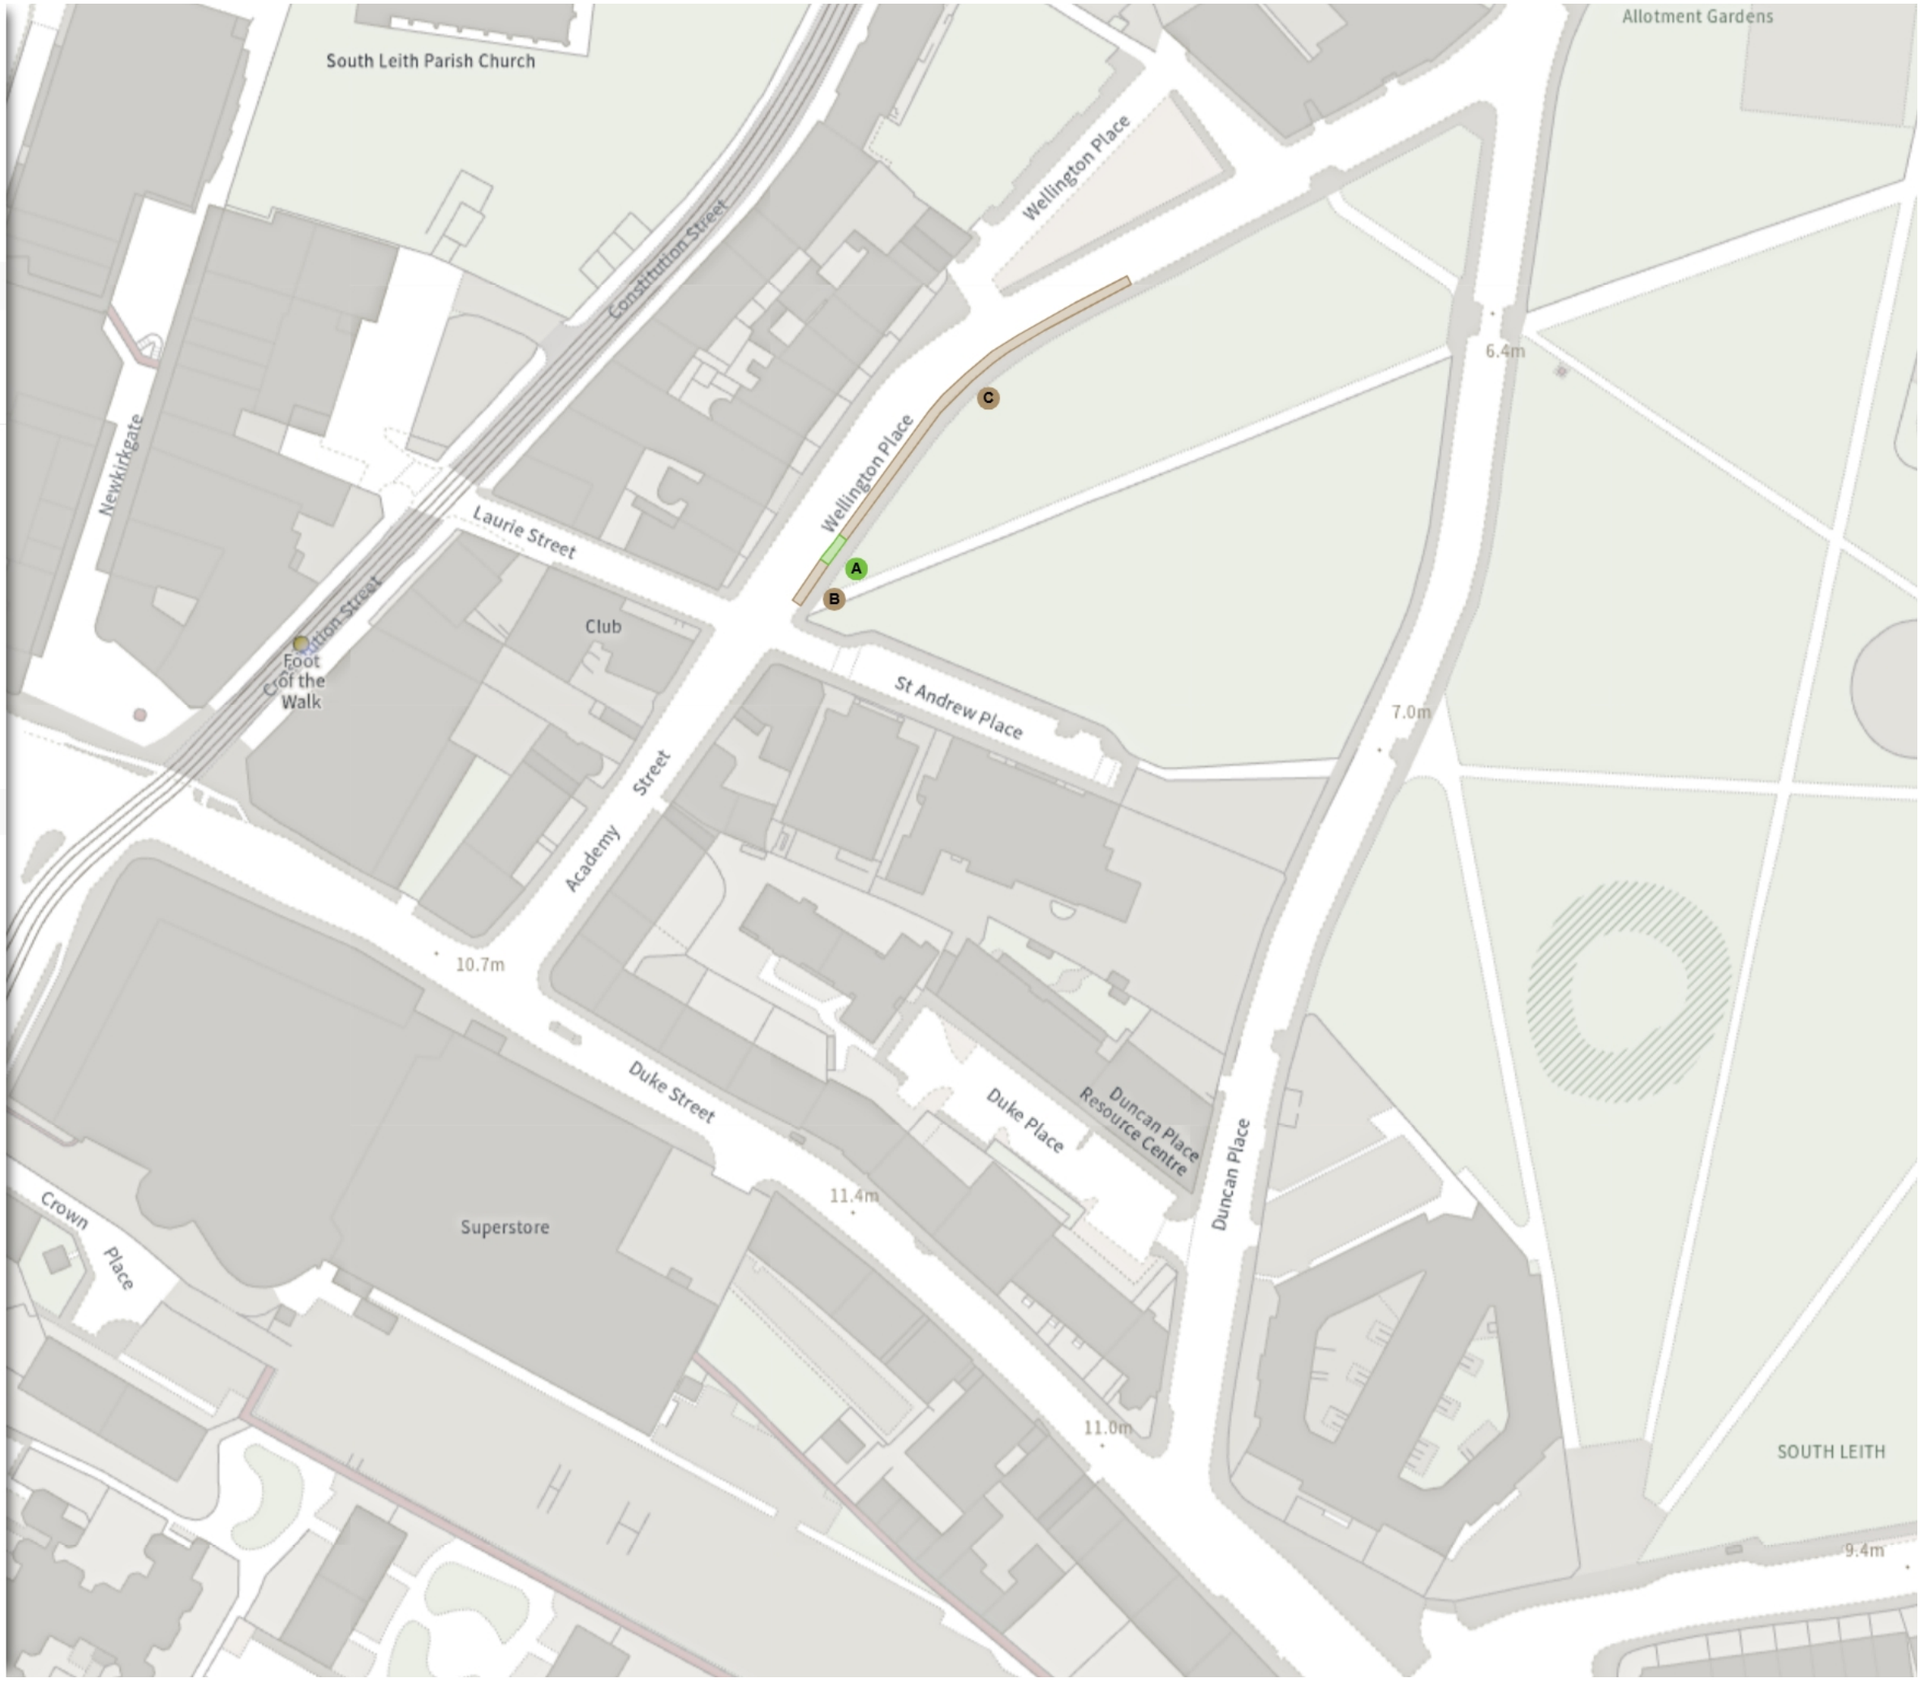

Scale: 1:1250 0 20 40 60m

NW 326946.83, 676065.876 **SE** 327331.283, 675718.493

© Crown copyright and database rights 2026 Ordnance Survey.
You are not permitted to copy, sub-license, distribute or sell any of this data to third parties in any form. Licence number 100023420

EDINBVRGH
THE CITY OF EDINBURGH COUNCIL

TRO/25/57

Map 2 of 19 Made 02/11/26

ADDED

Bicycle hangar parking place

A At all times

MODIFIED

Shared

B **Paid-for parking place (Zone N7)**


Mon-Fri 08:30-17:30 4h 1h

Pay And Display, Pay By Phone

£4.20/1h

B **Permit holders parking place (Zone N7)**

Mon-Fri 08:30-17:30

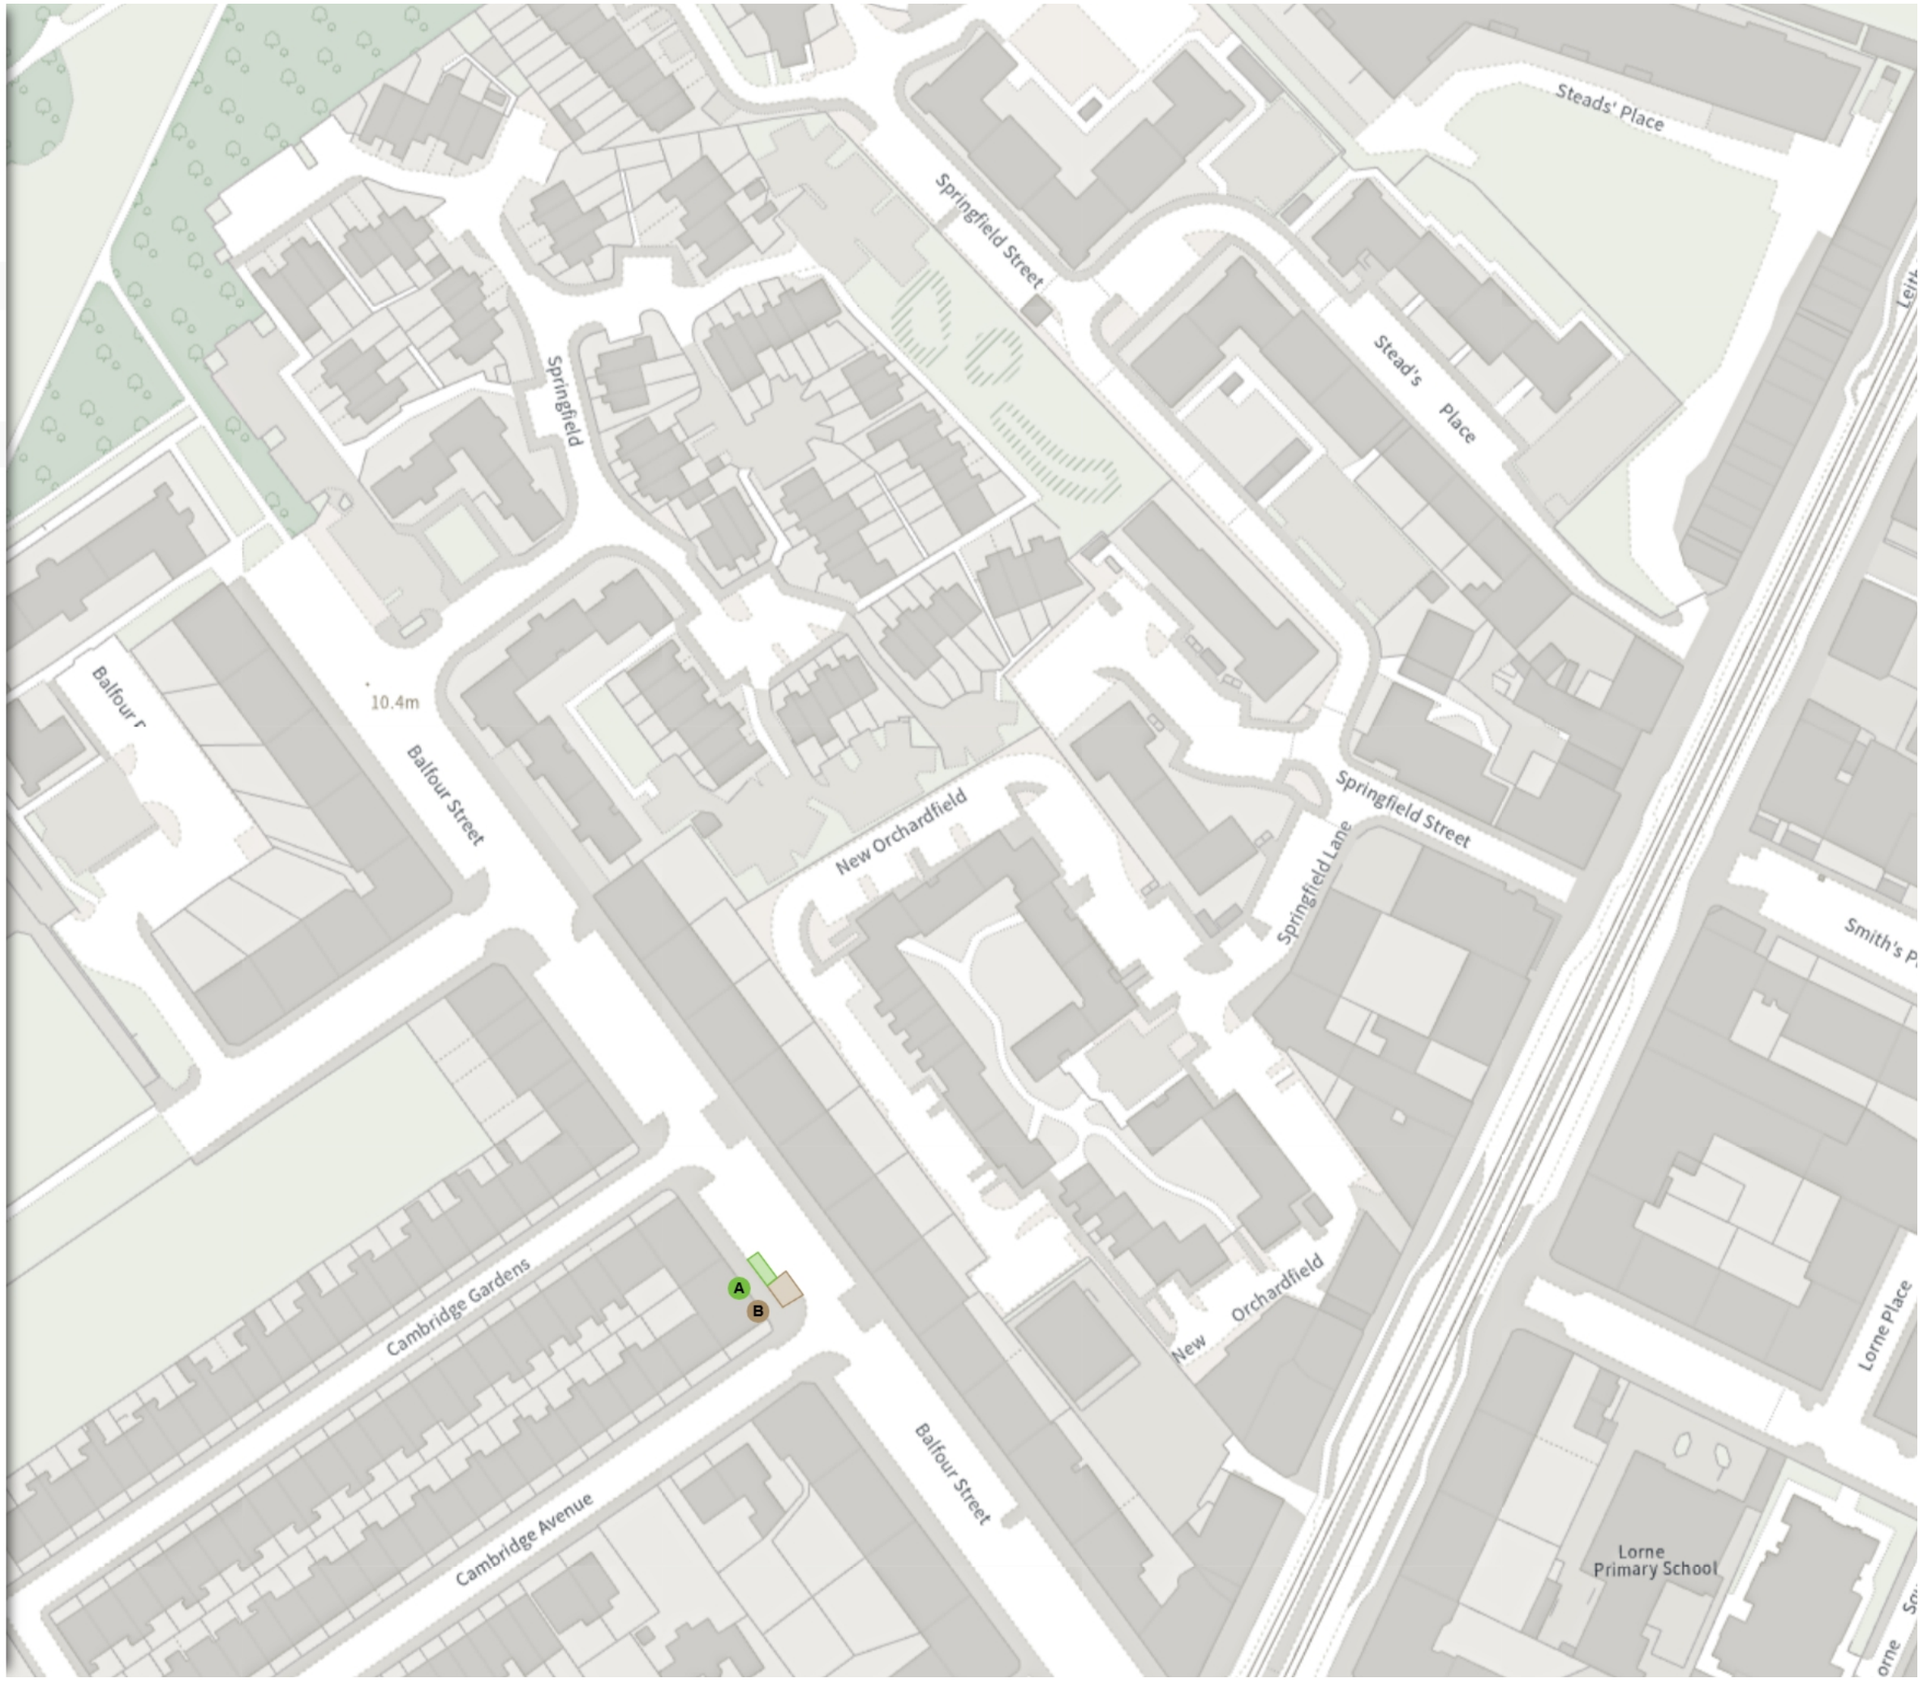

Scale: 1:1250 0 20 40 60m

NW 326448.918, 675736.476 **SE** 326833.362, 675389.022

© Crown copyright and database rights 2026 Ordnance Survey.
You are not permitted to copy, sub-license, distribute or sell any of this data to third parties in any form. Licence number 100023420

EDINBVRGH
THE CITY OF EDINBURGH COUNCIL

TRO/25/57

Map 3 of 19 Made 02/11/26

ADDED


Bicycle hangar parking place

A At all times

MODIFIED

Permit holders parking place (Zone N7)

B Mon-Fri 08:30-17:30

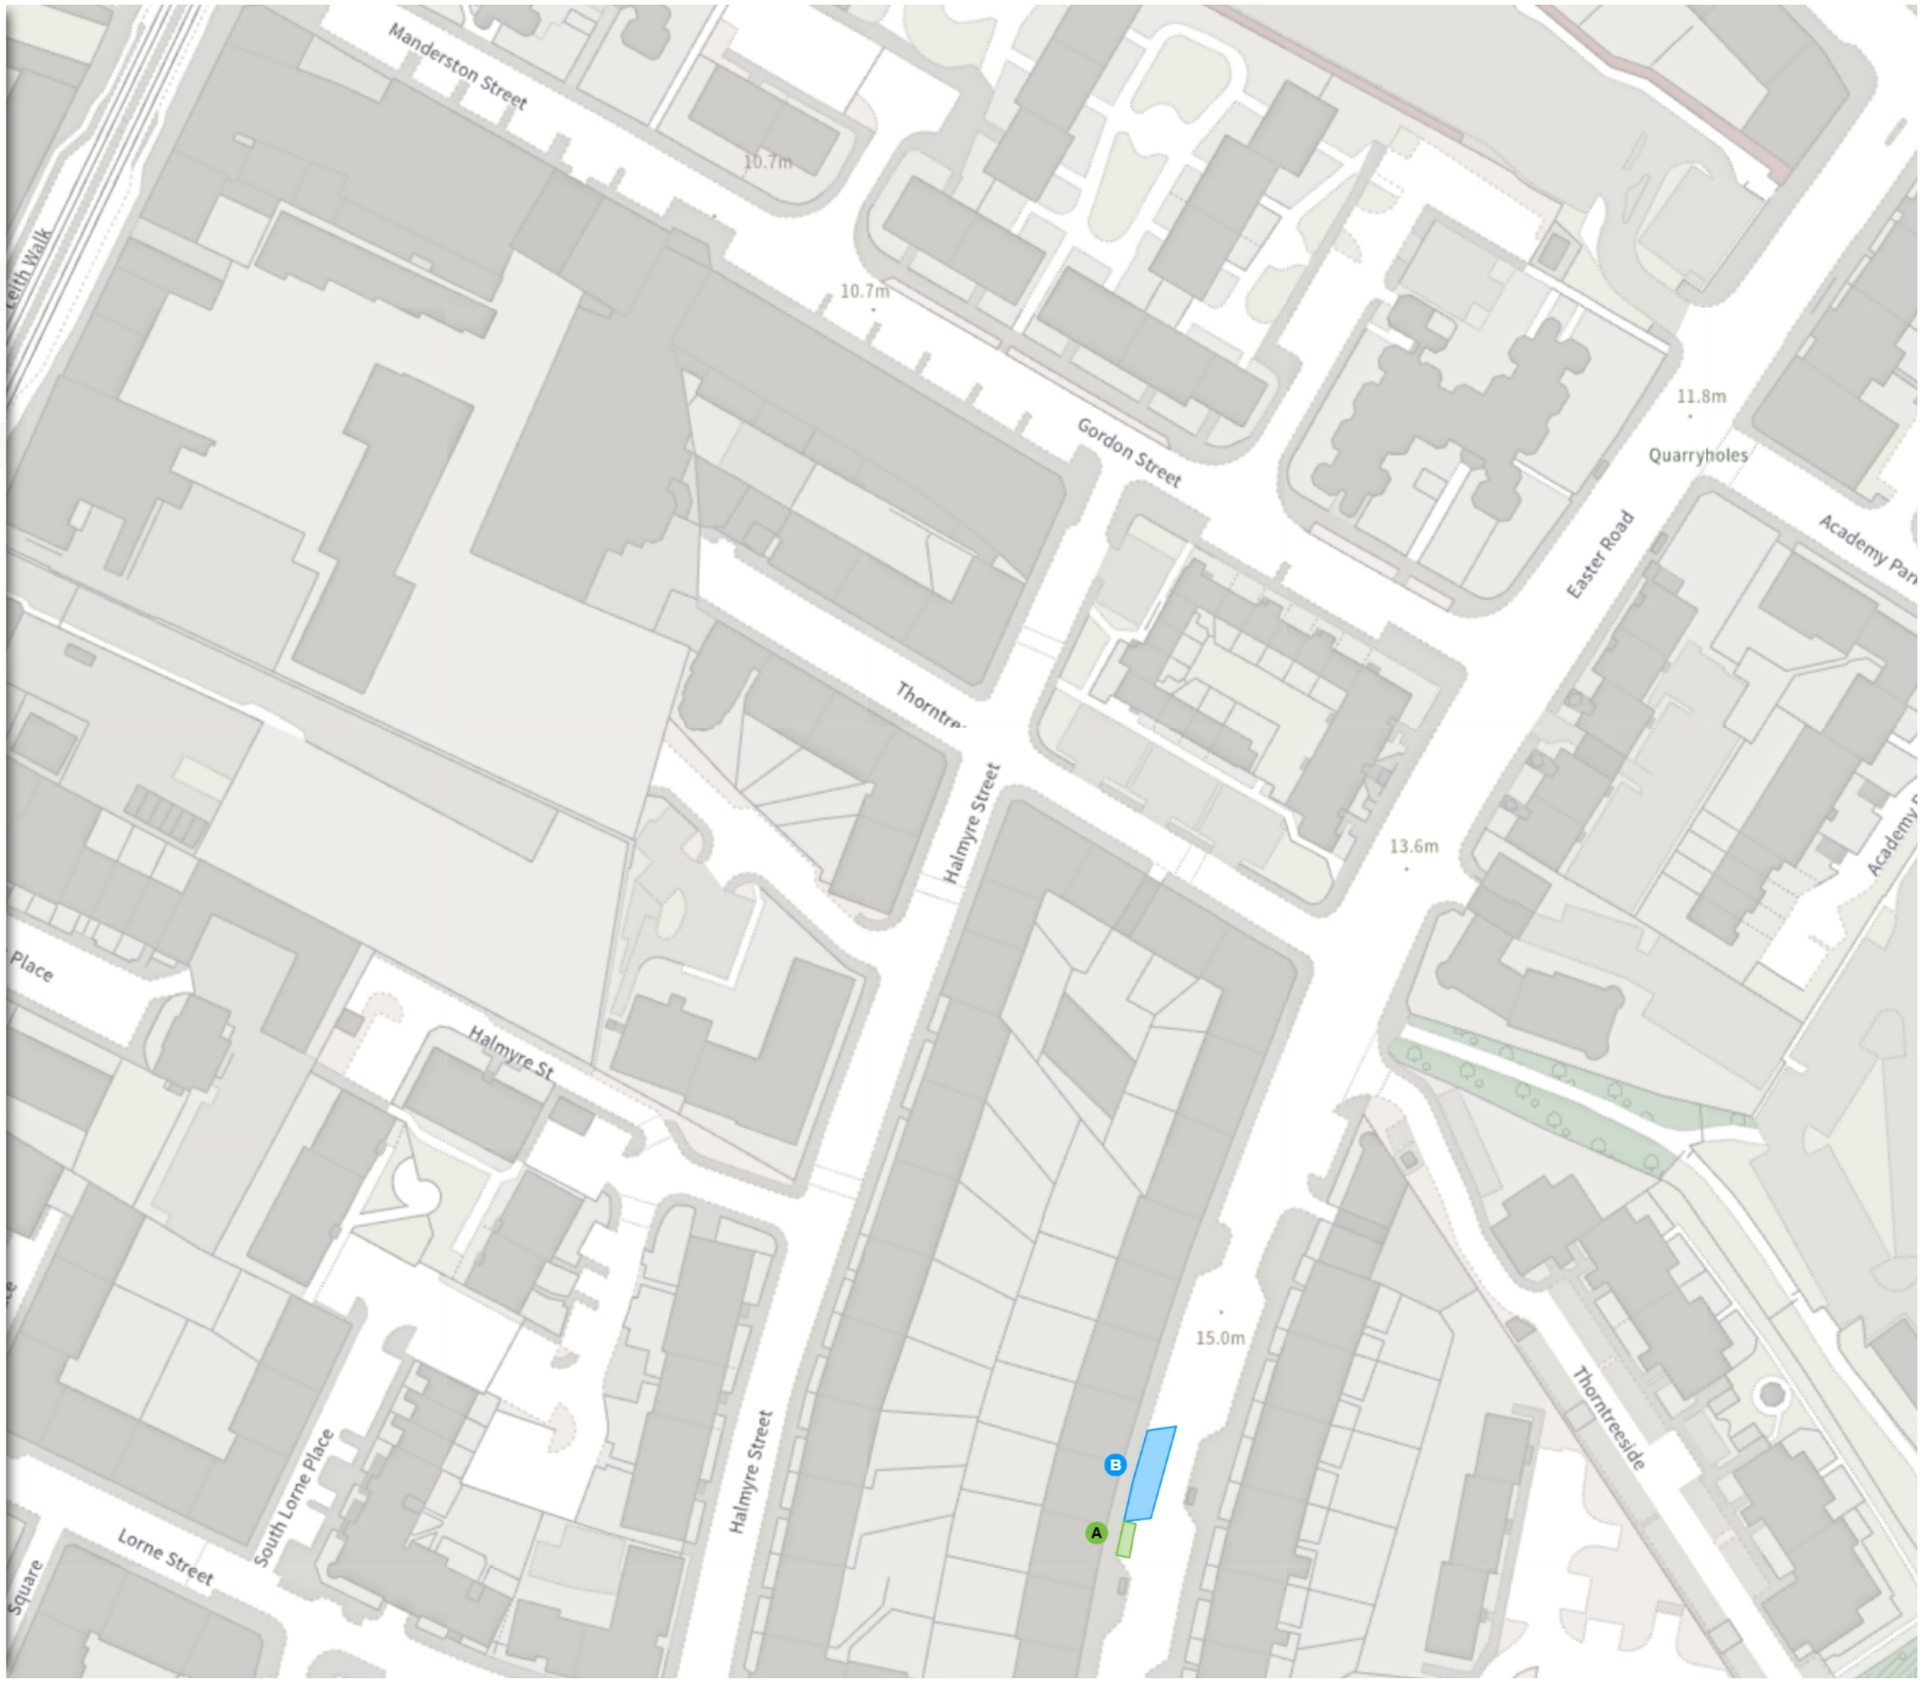

Scale: 1:1250 0 20 40 60m

NW 326835.801, 675729.888 **SE** 327220.276, 675382.468

© Crown copyright and database rights 2026 Ordnance Survey.
You are not permitted to copy, sub-license, distribute or sell any of this data to third parties in any form. Licence number 100023420

EDINBVRGH
THE CITY OF EDINBURGH COUNCIL

TRO/25/57

Map 4 of 19 Made 02/11/26

ADDED

Bicycle hangar parking place

A At all times

No waiting at any time

B At all times

MODIFIED

Permit holders parking place (Zone N7)

C Mon-Fri 08:30-17:30

Shared

D **Paid-for parking place (Zone N7)**


Mon-Fri 08:30-17:30 4h 1h

Pay And Display, Pay By Phone

£4.20/1h

D **Permit holders parking place (Zone N7)**

Mon-Fri 08:30-17:30

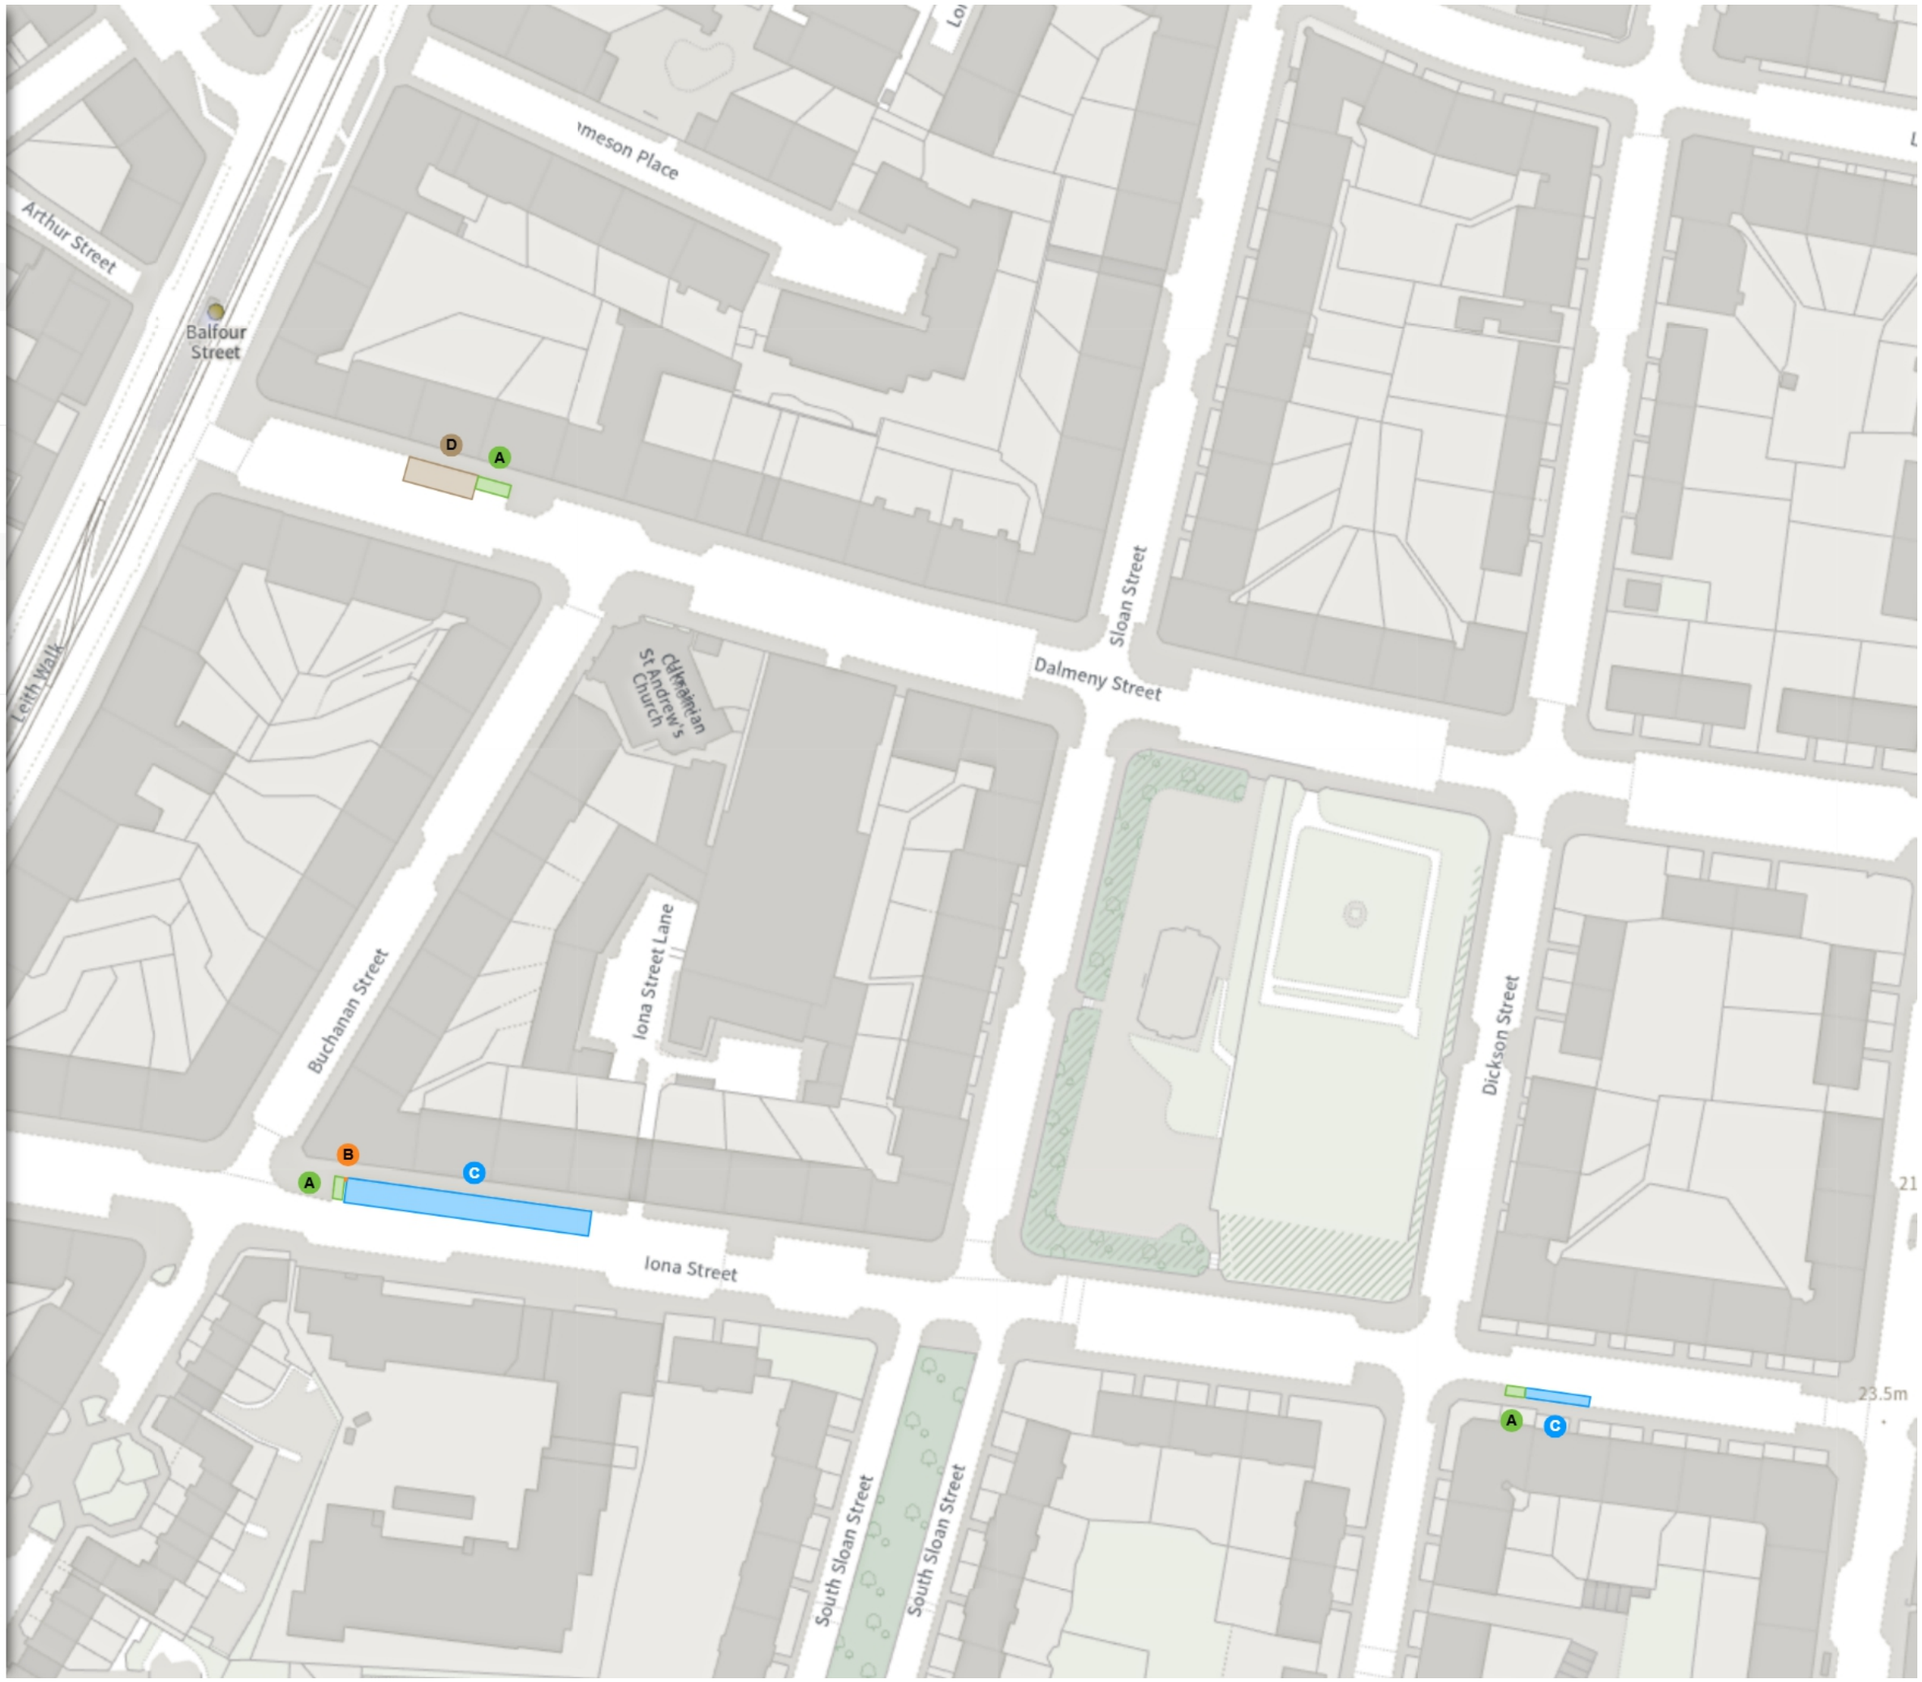

Scale: 1:1250 0 20 40 60m

NW 326631.836, 675395.457 **SE** 327016.325, 675047.993

© Crown copyright and database rights 2026 Ordnance Survey.
You are not permitted to copy, sub-license, distribute or sell any of this data to third parties in any form. Licence number 100023420

EDINBVRGH
THE CITY OF EDINBURGH COUNCIL

TRO/25/57

Map 5 of 19 Made 02/11/26

ADDED

Bicycle hangar parking place

A At all times


Permit holders parking place (Zone N3)

B Mon-Fri 08:30-17:30

MODIFIED

Permit holders parking place (Zone N3)

C Mon-Fri 08:30-17:30

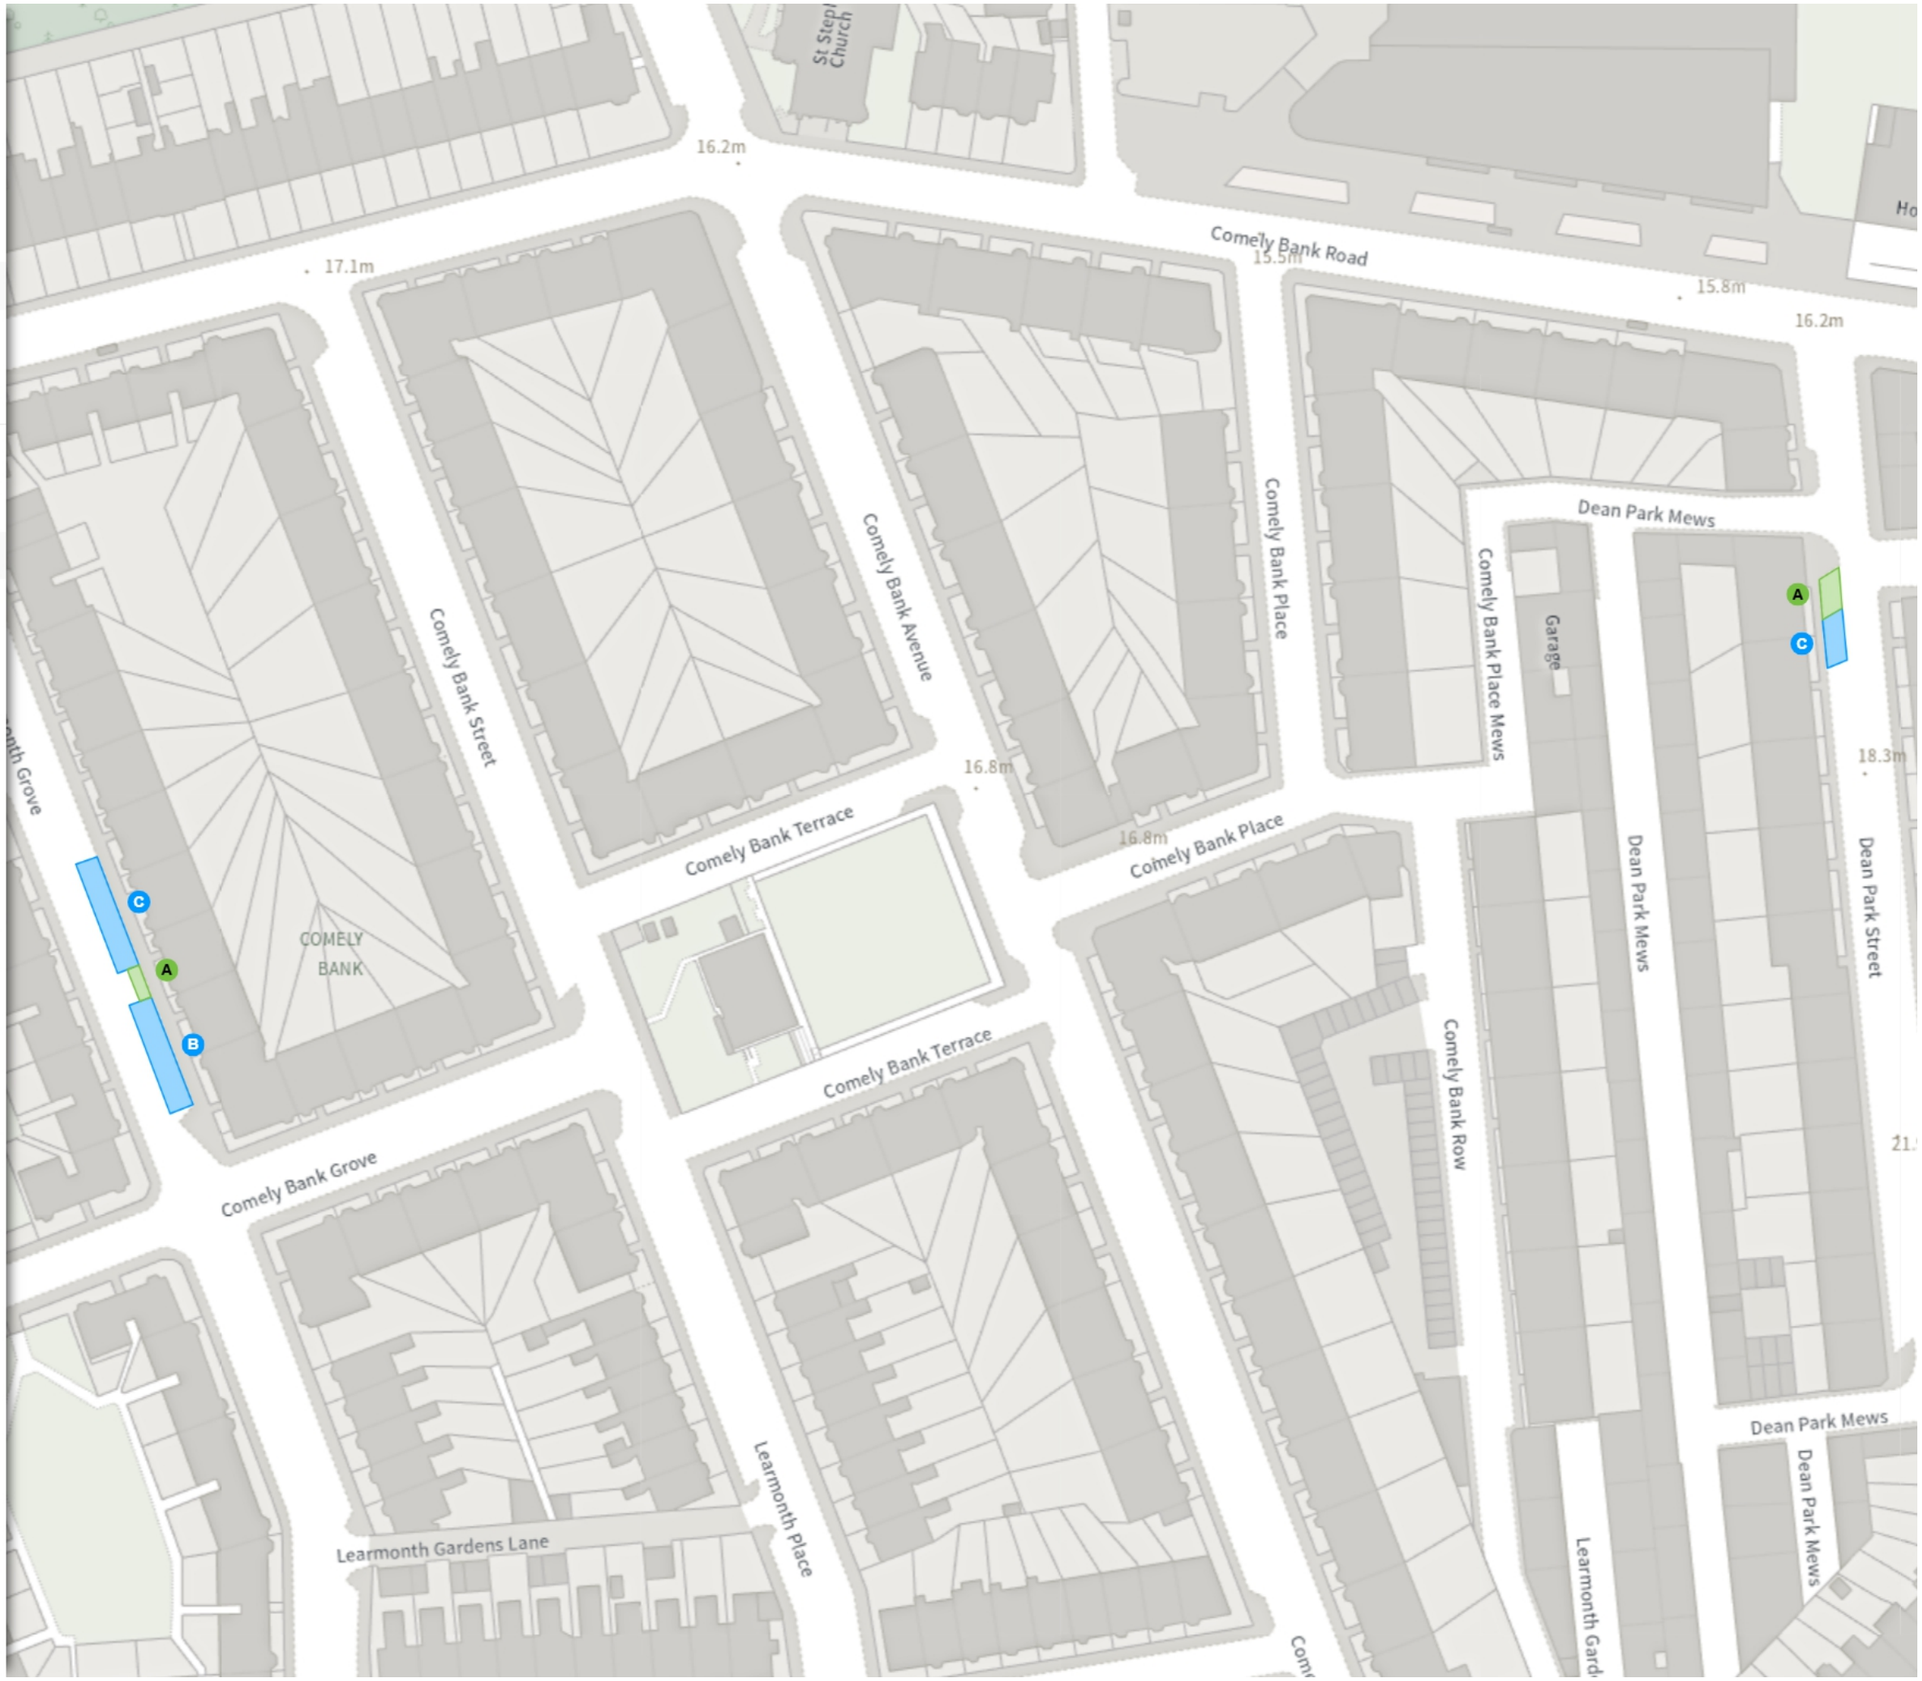

Scale: 1:1250 0 20 40 60m

NW 323863.982, 674768.424 **SE** 324248.311, 674420.659

© Crown copyright and database rights 2026 Ordnance Survey.
You are not permitted to copy, sub-license, distribute or sell any of this data to third parties in any form. Licence number 100023420

EDINBVRGH
THE CITY OF EDINBURGH COUNCIL

TRO/25/57

Map 6 of 19 Made 02/11/26

ADDED

Bicycle hangar parking place

A At all times

MODIFIED

Permit holders parking place (Zone N1)

B Mon-Fri 08:30-17:30

Shared

C **Paid-for parking place (Zone N1)**


Mon-Fri 08:30-17:30 4h 1h

Pay And Display, Pay By Phone

£4.20/1h

C **Permit holders parking place (Zone N1)**

Mon-Fri 08:30-17:30

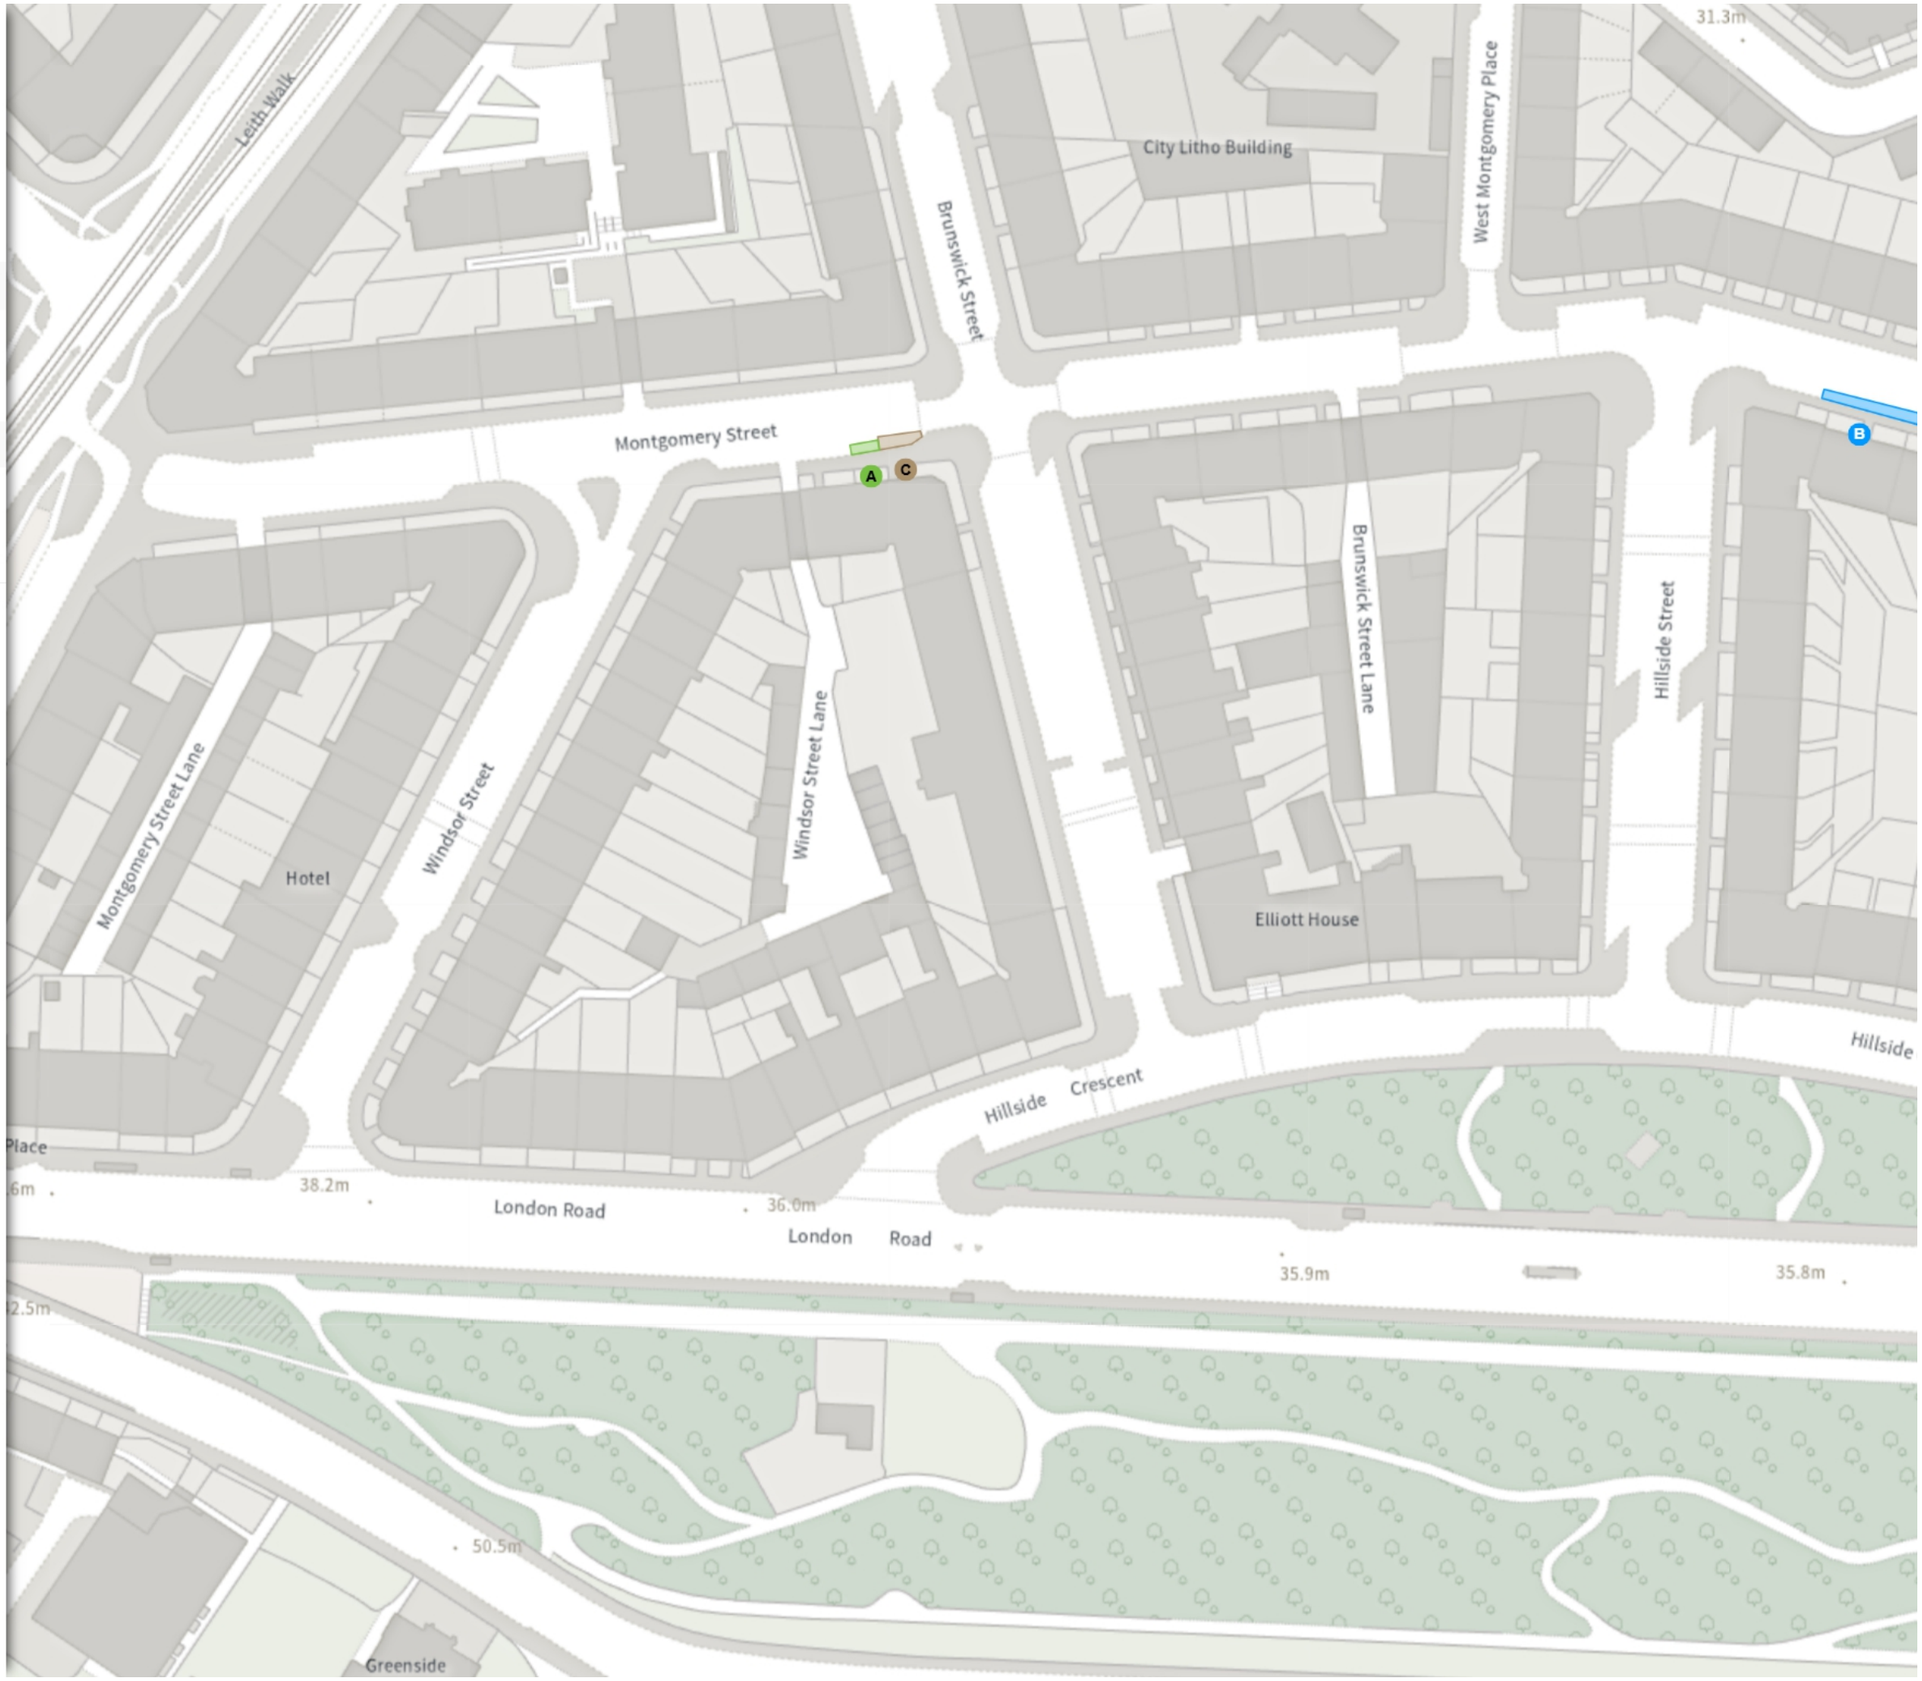

Scale: 1:1250 0 20 40 60m

NW 326214.163, 674749.942 **SE** 326598.678, 674402.39

© Crown copyright and database rights 2026 Ordnance Survey.
You are not permitted to copy, sub-license, distribute or sell any of this data to third parties in any form. Licence number 100023420

EDINBVRGH
THE CITY OF EDINBURGH COUNCIL

TRO/25/57

Map 7 of 19 Made 02/11/26

ADDED

Bicycle hangar parking place

A At all times

Permit holders parking place (Zone N1)

B Mon-Fri 08:30-17:30

MODIFIED

Permit holders parking place (Zone N1)

C Mon-Fri 08:30-17:30

Shared

D **Paid-for parking place (Zone N1)**


Mon-Fri 08:30-17:30 4h 1h

Pay And Display, Pay By Phone

£4.20/1h

D **Permit holders parking place (Zone N1)**

Mon-Fri 08:30-17:30

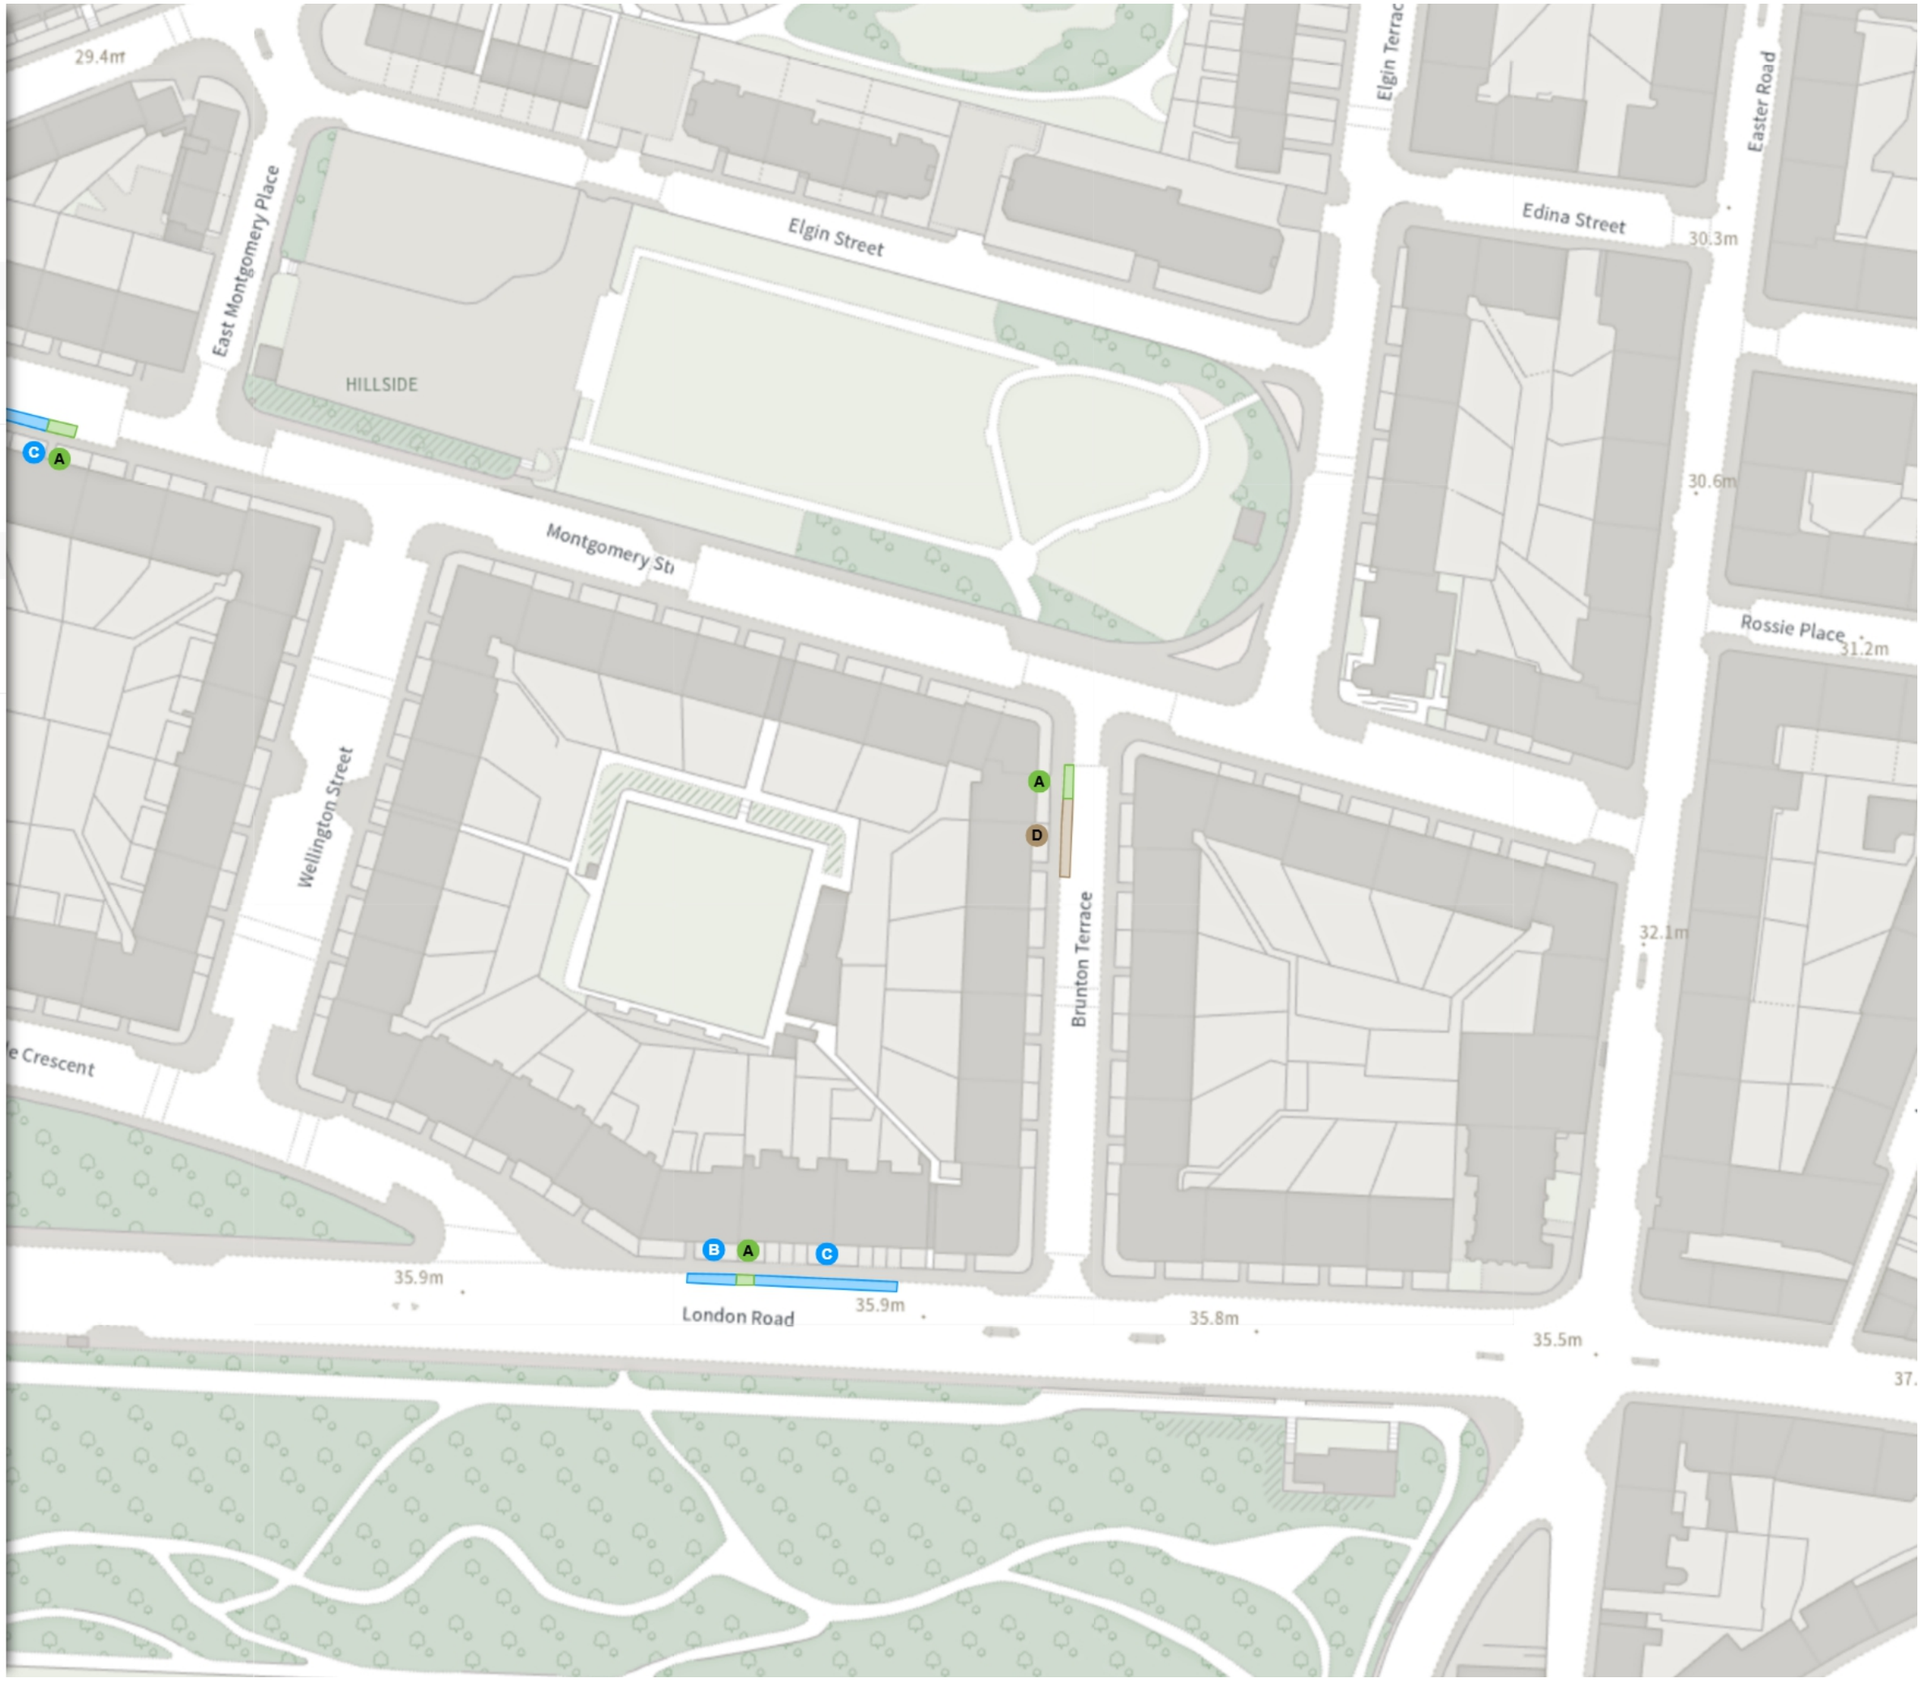

Scale: 1:1250 0 20 40 60m

NW 326601.135, 674743.334 **SE** 326985.681, 674395.817

© Crown copyright and database rights 2026 Ordnance Survey.
You are not permitted to copy, sub-license, distribute or sell any of this data to third parties in any form. Licence number 100023420

EDINBVRGH
THE CITY OF EDINBURGH COUNCIL

TRO/25/57

Map 8 of 19 Made 02/11/26

ADDED


Bicycle hangar parking place

A At all times

MODIFIED

Permit holders parking place (Zone N6)

B Mon-Fri 08:30-17:30

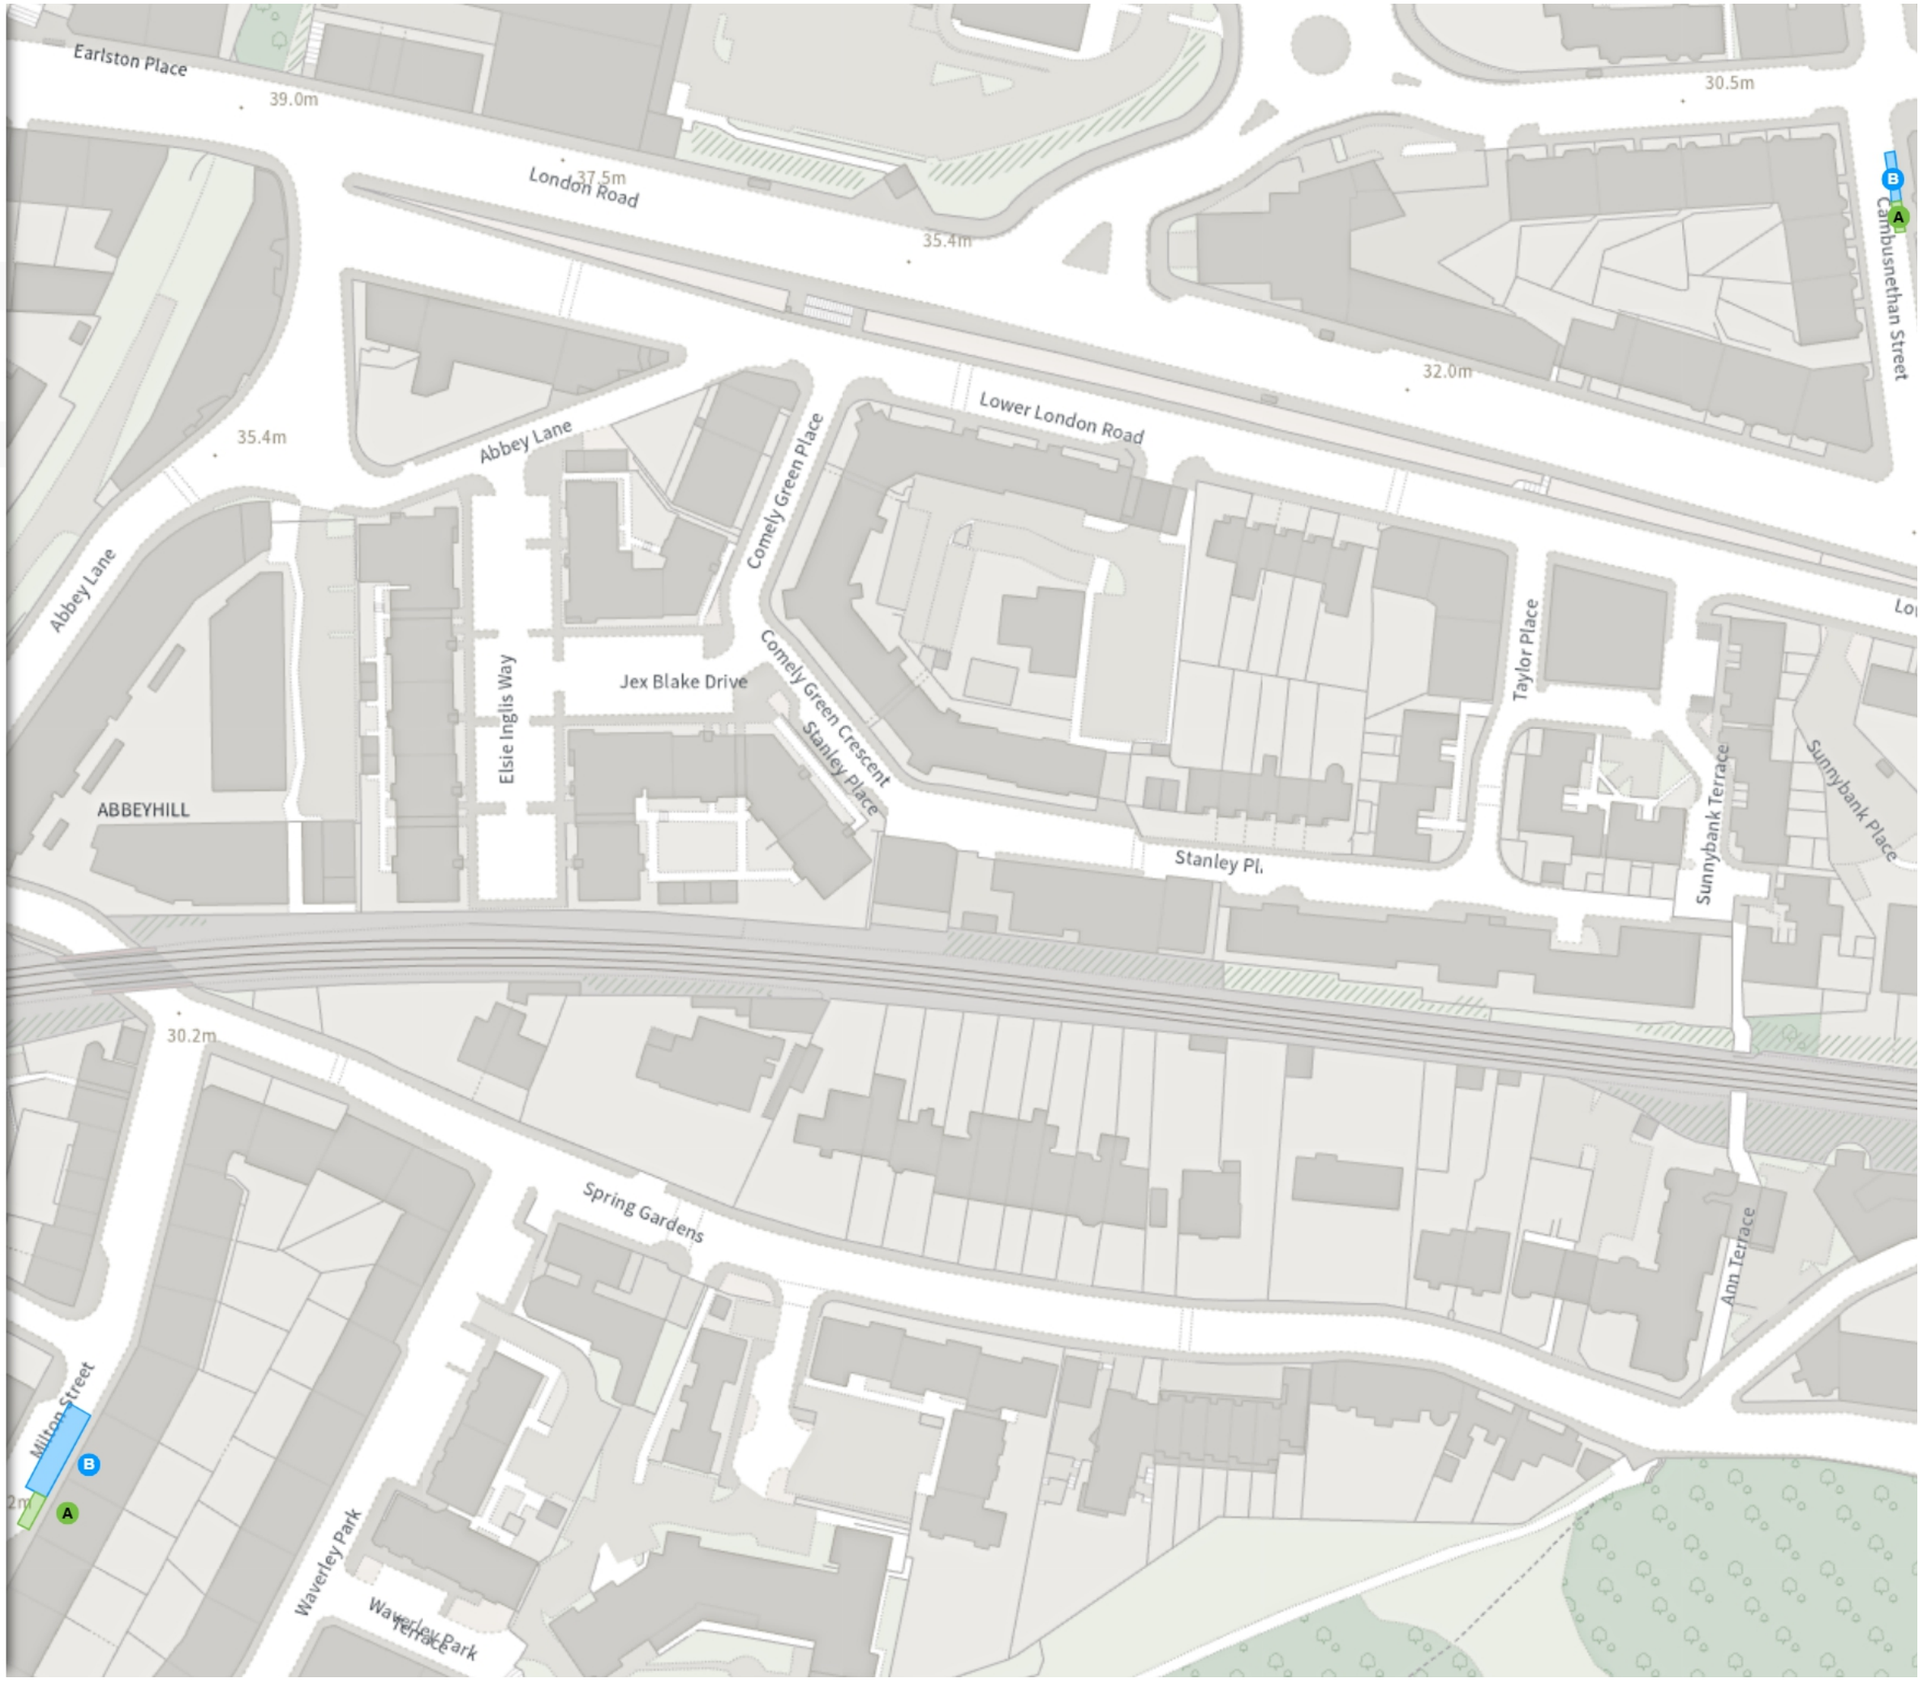

Scale: 1:1250 0 20 40 60m

NW 327161.831, 674441.311 **SE** 327546.448, 674093.821

© Crown copyright and database rights 2026 Ordnance Survey.
You are not permitted to copy, sub-license, distribute or sell any of this data to third parties in any form. Licence number 100023420

EDINBVRGH
THE CITY OF EDINBURGH COUNCIL

TRO/25/57

Map 9 of 19 Made 02/11/26

ADDED

Bicycle hangar parking place

A At all times


Permit holders parking place (Zone S4)

B Mon-Fri 08:30-17:30

MODIFIED

Permit holders parking place (Zone S4)

C Mon-Fri 08:30-17:30

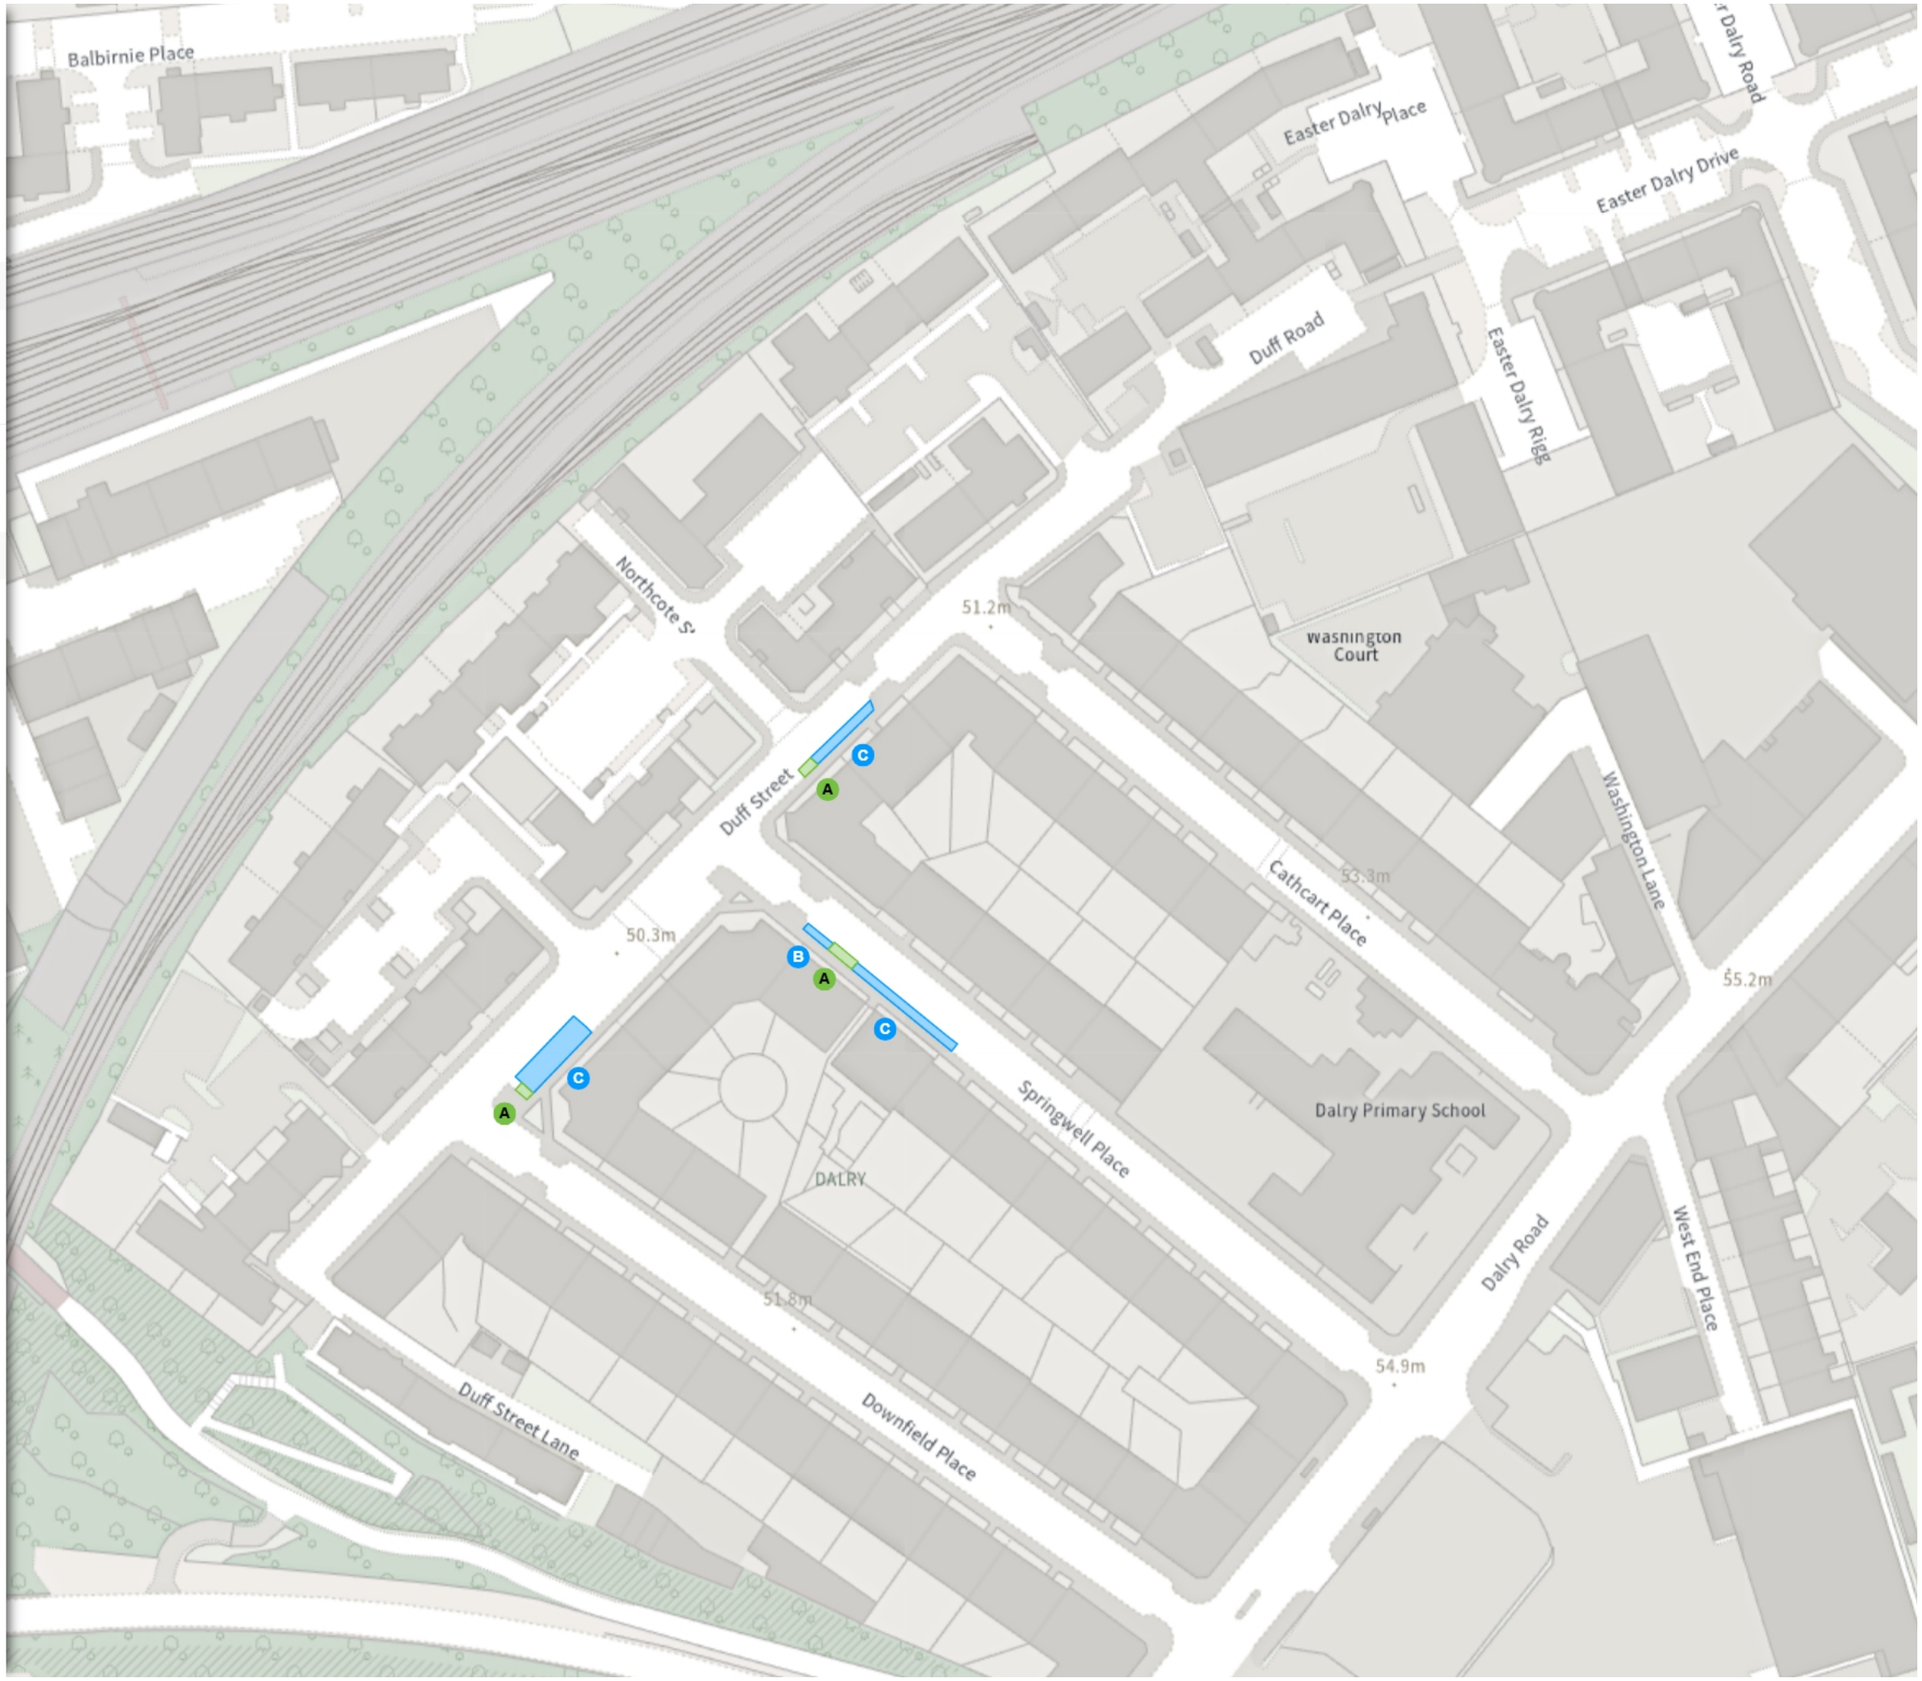

Scale: 1:1250 0 20 40 60m

NW 323436.158, 673031.136 **SE** 323820.612, 672683.197

© Crown copyright and database rights 2026 Ordnance Survey.
You are not permitted to copy, sub-license, distribute or sell any of this data to third parties in any form. Licence number 100023420

EDINBVRGH
THE CITY OF EDINBURGH COUNCIL

TRO/25/57

Map 10 of 19 Made 02/11/26

ADDED


Bicycle hangar parking place

A At all times

MODIFIED

Permit holders parking place (Zone S4)

B Mon-Fri 08:30-17:30

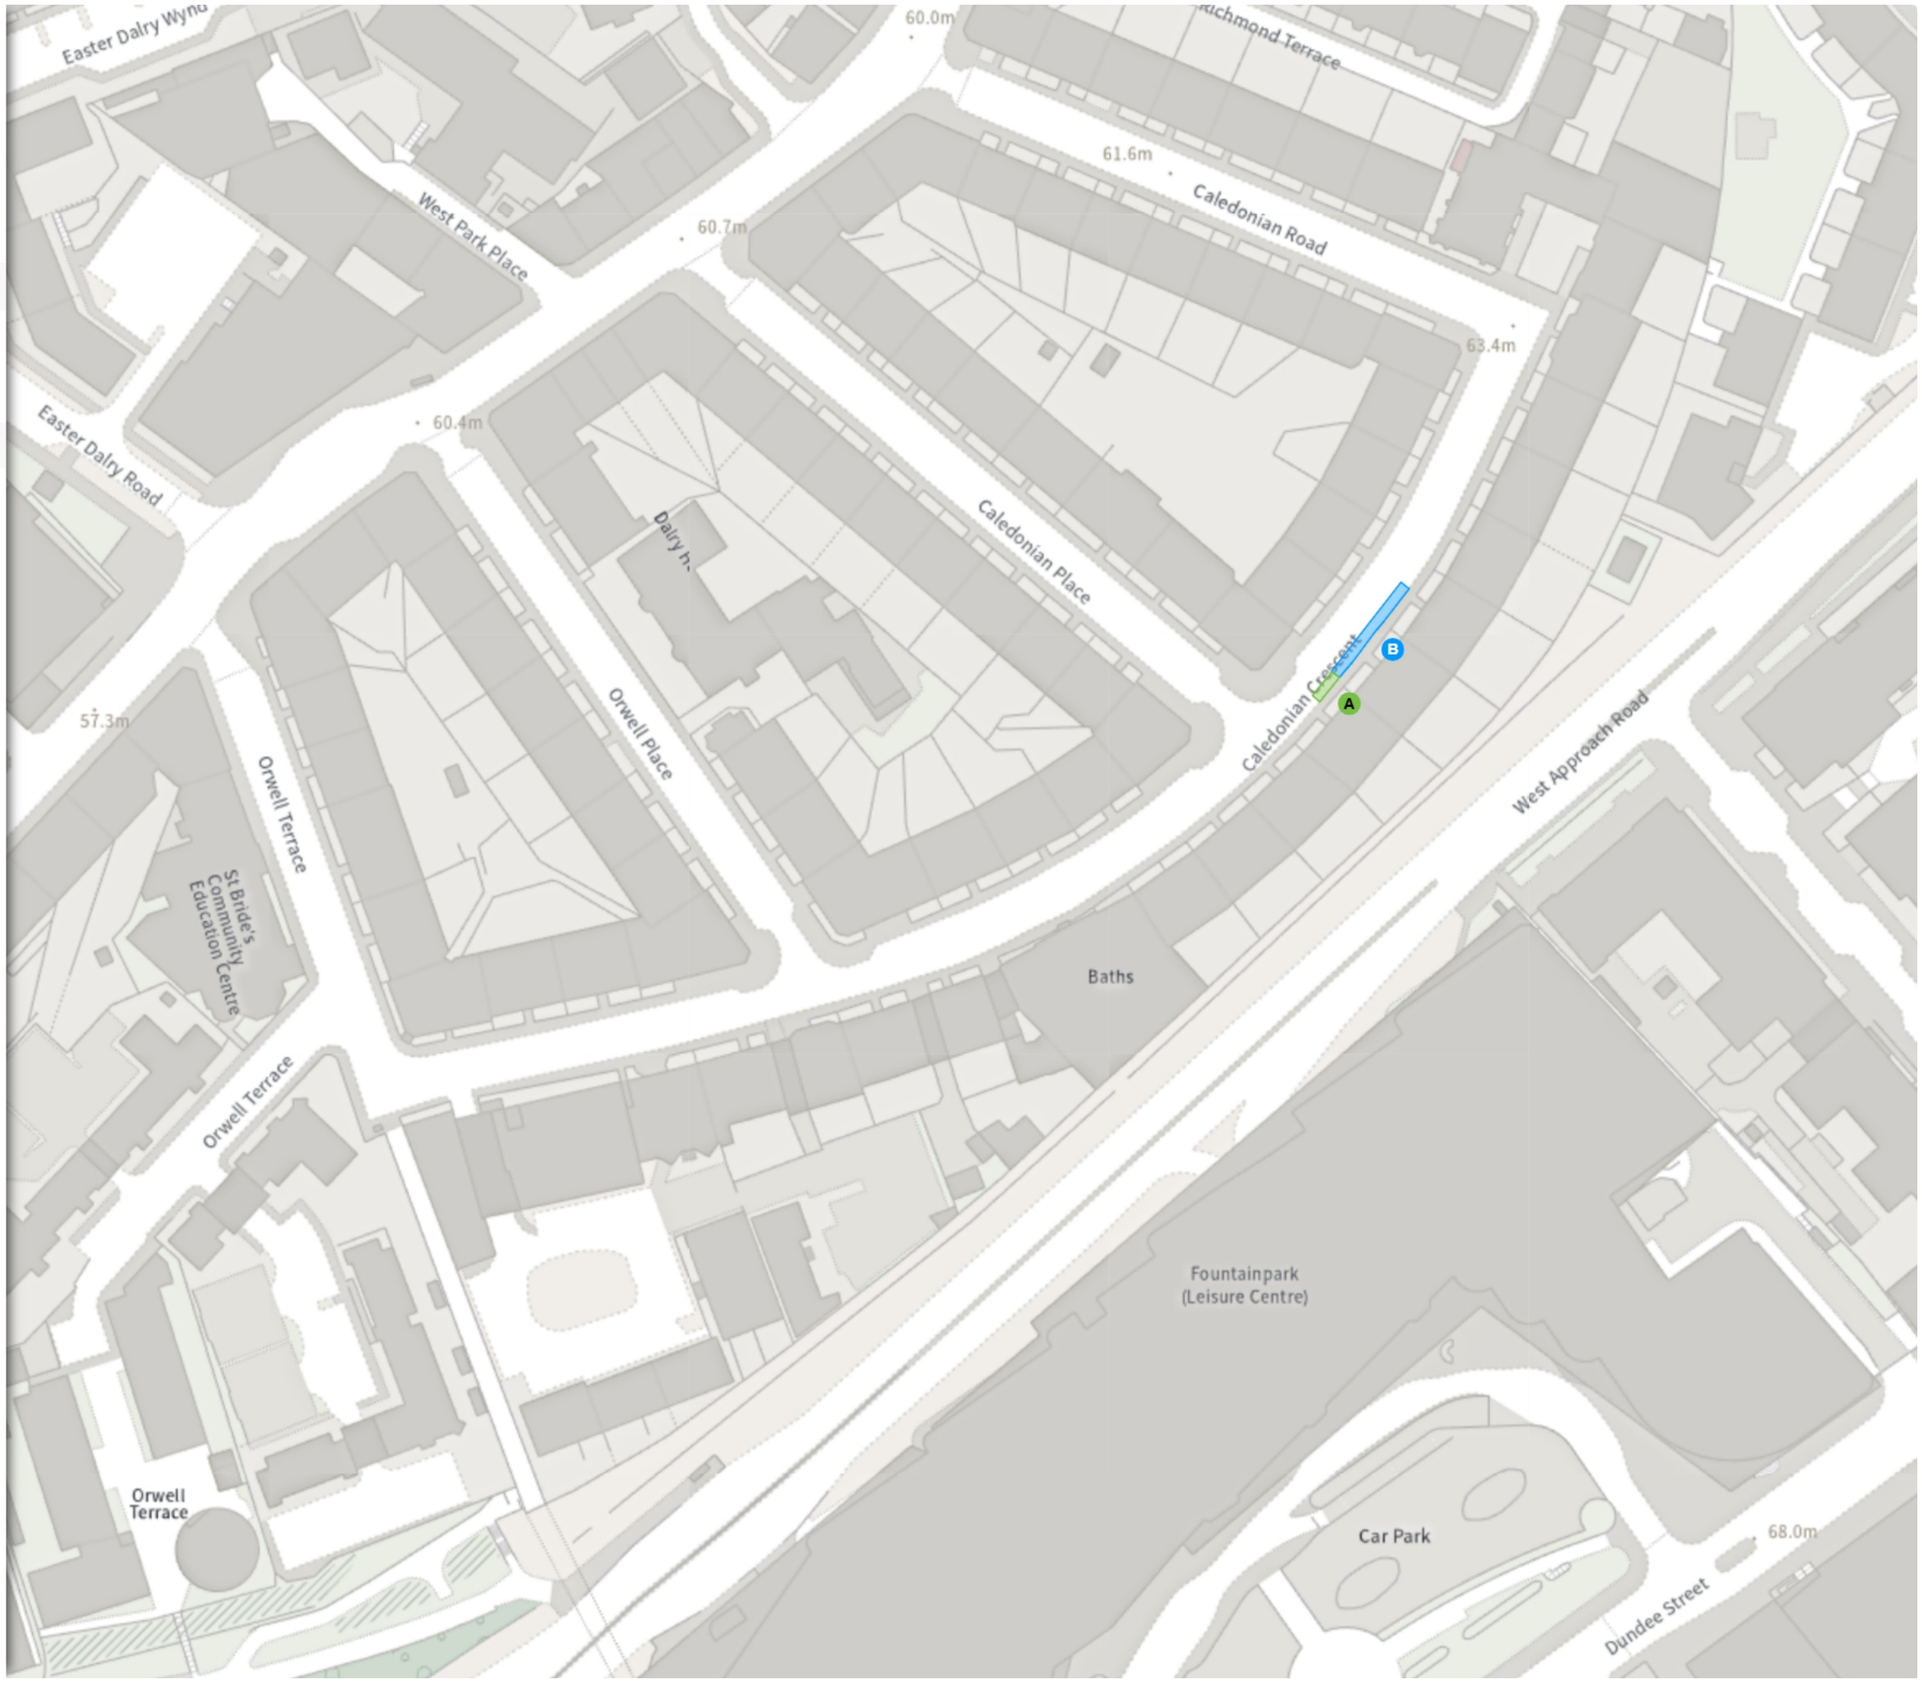

Scale: 1:1250 0 20 40 60m

NW 323823.285, 673024.28 **SE** 324207.77, 672676.376

© Crown copyright and database rights 2026 Ordnance Survey.
You are not permitted to copy, sub-license, distribute or sell any of this data to third parties in any form. Licence number 100023420

EDINBVRGH
THE CITY OF EDINBURGH COUNCIL

TRO/25/57

Map 11 of 19 Made 02/11/26

ADDED

Bicycle hangar parking place

A At all times


MODIFIED

No waiting at any time

B At all times

Permit holders parking place (Zone S6)

C Mon-Fri 08:30-17:30

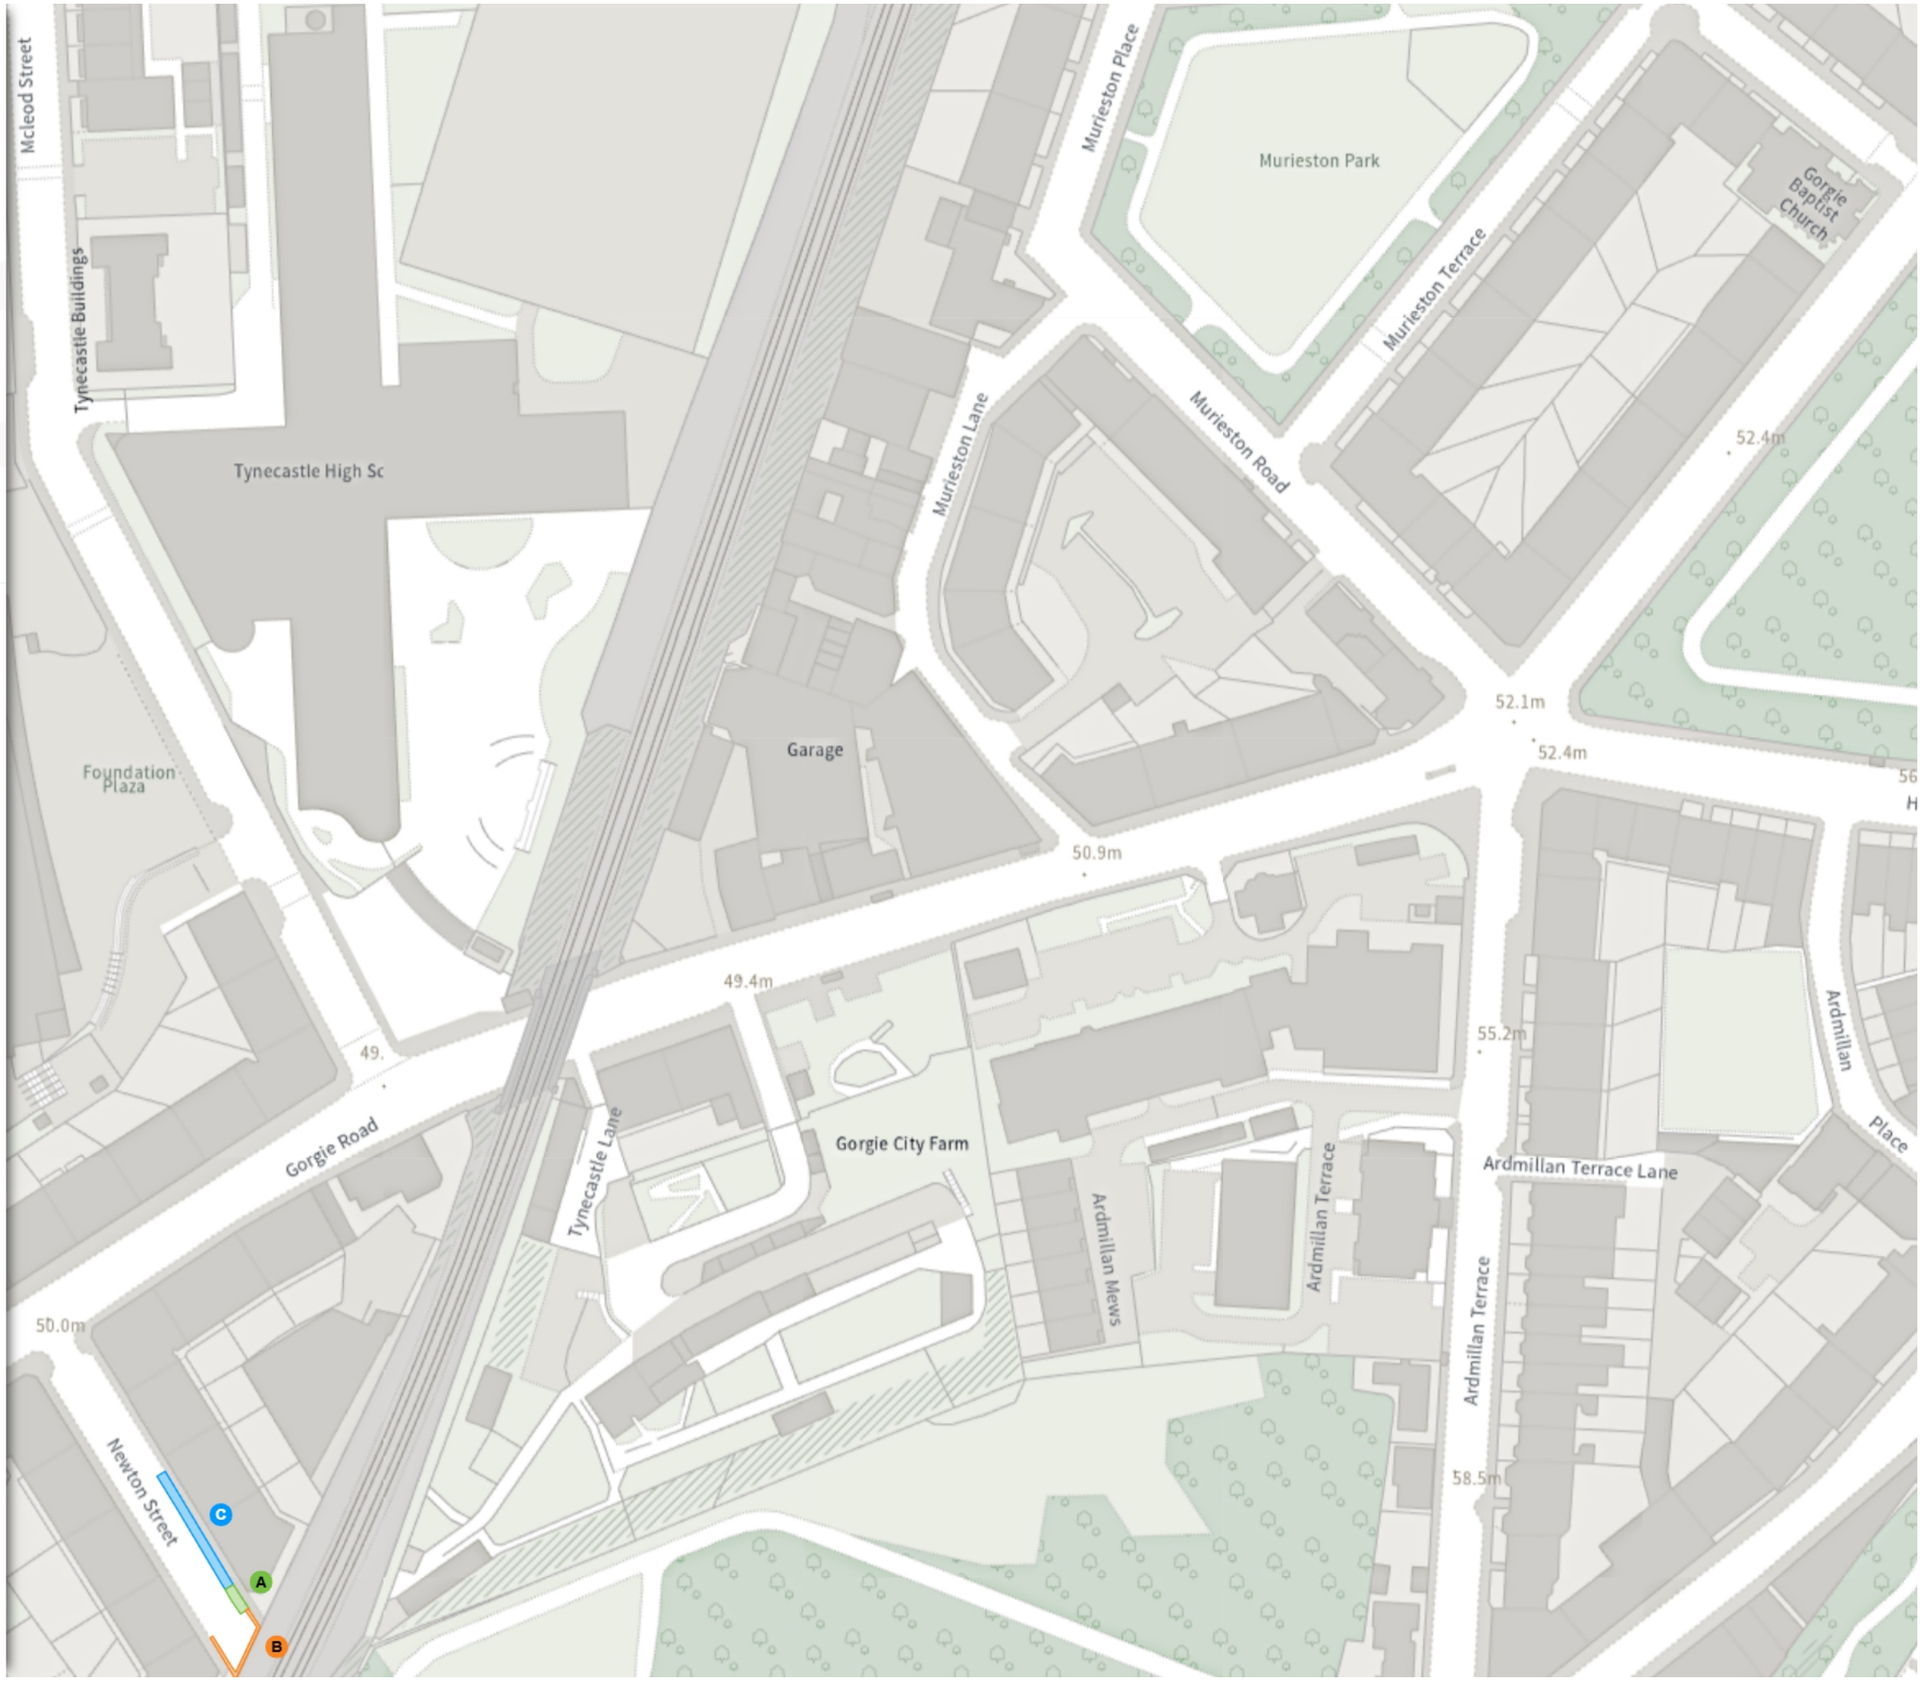

Scale: 1:1250 0 20 40 60m

NW 323192.386, 672628.786 **SE** 323576.858, 672280.793

© Crown copyright and database rights 2026 Ordnance Survey.
You are not permitted to copy, sub-license, distribute or sell any of this data to third parties in any form. Licence number 100023420

EDINBVRGH
THE CITY OF EDINBURGH COUNCIL

TRO/25/57

Map 12 of 19 Made 02/11/26

ADDED

Bicycle hangar parking place

A At all times

Shared

B **Paid-for parking place (Zone S4)**

Mon-Fri 08:30-17:30 4h 1h

Pay And Display, Pay By Phone

£4.20/1h

B **Permit holders parking place (Zone S4)**

Mon-Fri 08:30-17:30

MODIFIED

Permit holders parking place (Zone S4)

C Mon-Fri 08:30-17:30

Shared

D **Paid-for parking place (Zone S4)**


Mon-Fri 08:30-17:30 4h 1h

Pay And Display, Pay By Phone

£4.20/1h

D **Permit holders parking place (Zone S4)**

Mon-Fri 08:30-17:30

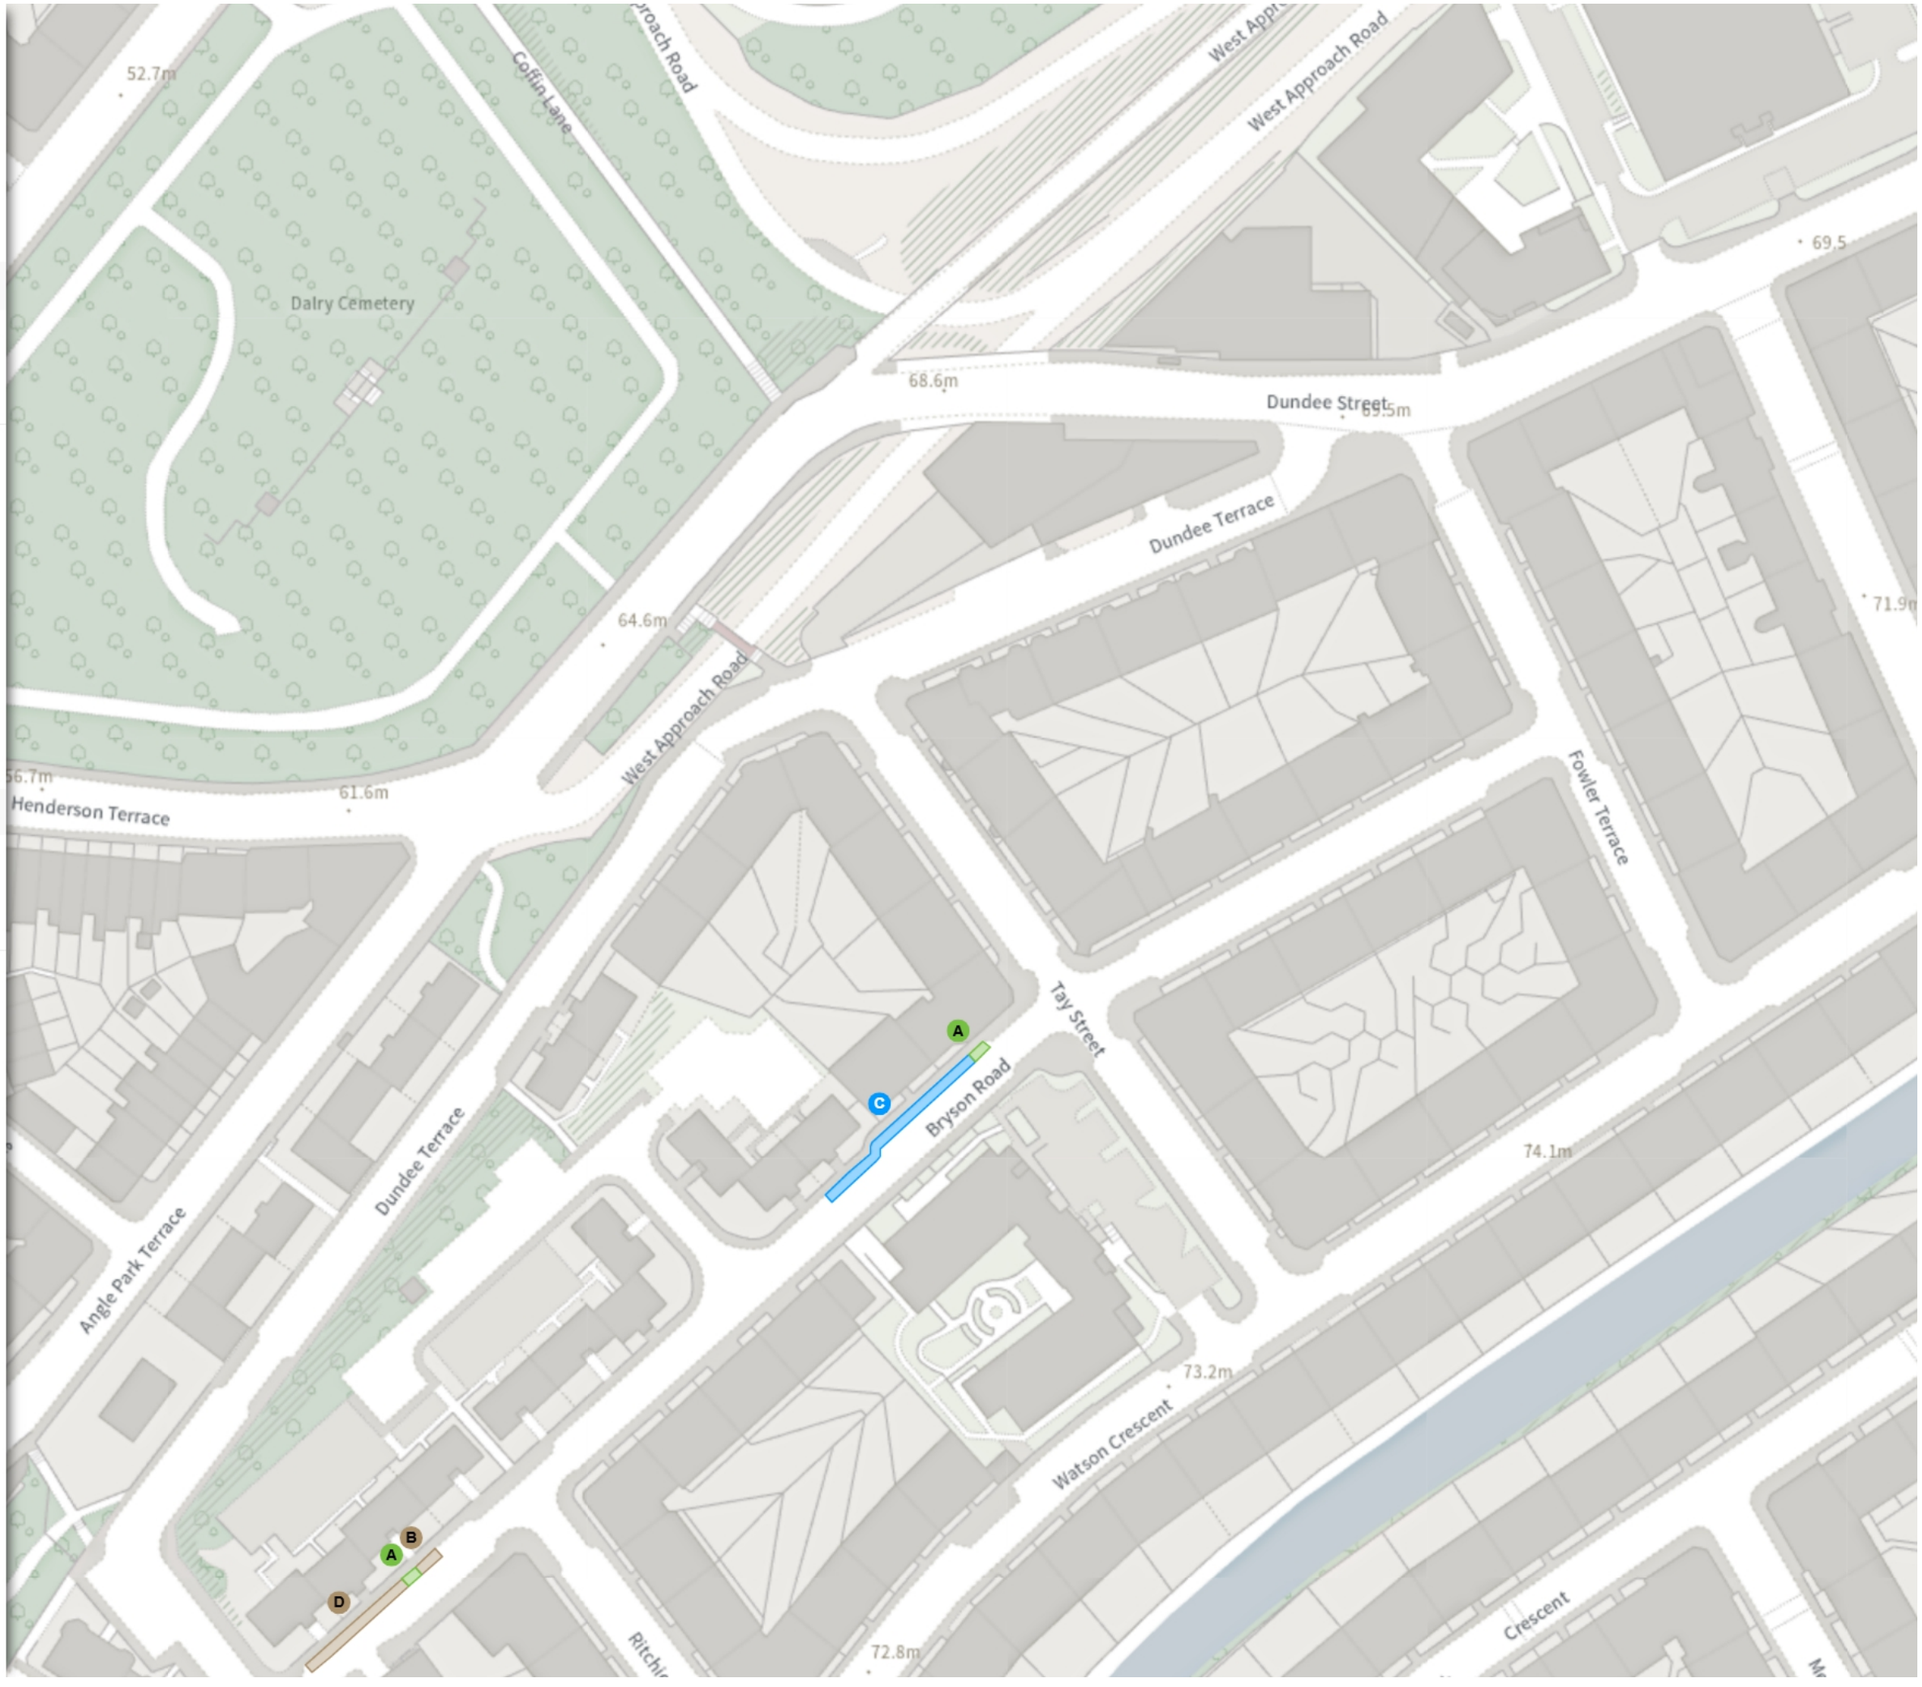

Scale: 1:1250 0 20 40 60m

NW 323579.55, 672621.908 **SE** 323964.052, 672273.95

© Crown copyright and database rights 2026 Ordnance Survey.
You are not permitted to copy, sub-license, distribute or sell any of this data to third parties in any form. Licence number 100023420

EDINBVRGH
THE CITY OF EDINBURGH COUNCIL


TRO/25/57

Map 13 of 19 Made 02/11/26

MODIFIED

Permit holders parking place (Zone 8)

A Mon-Fri 08:30-17:30

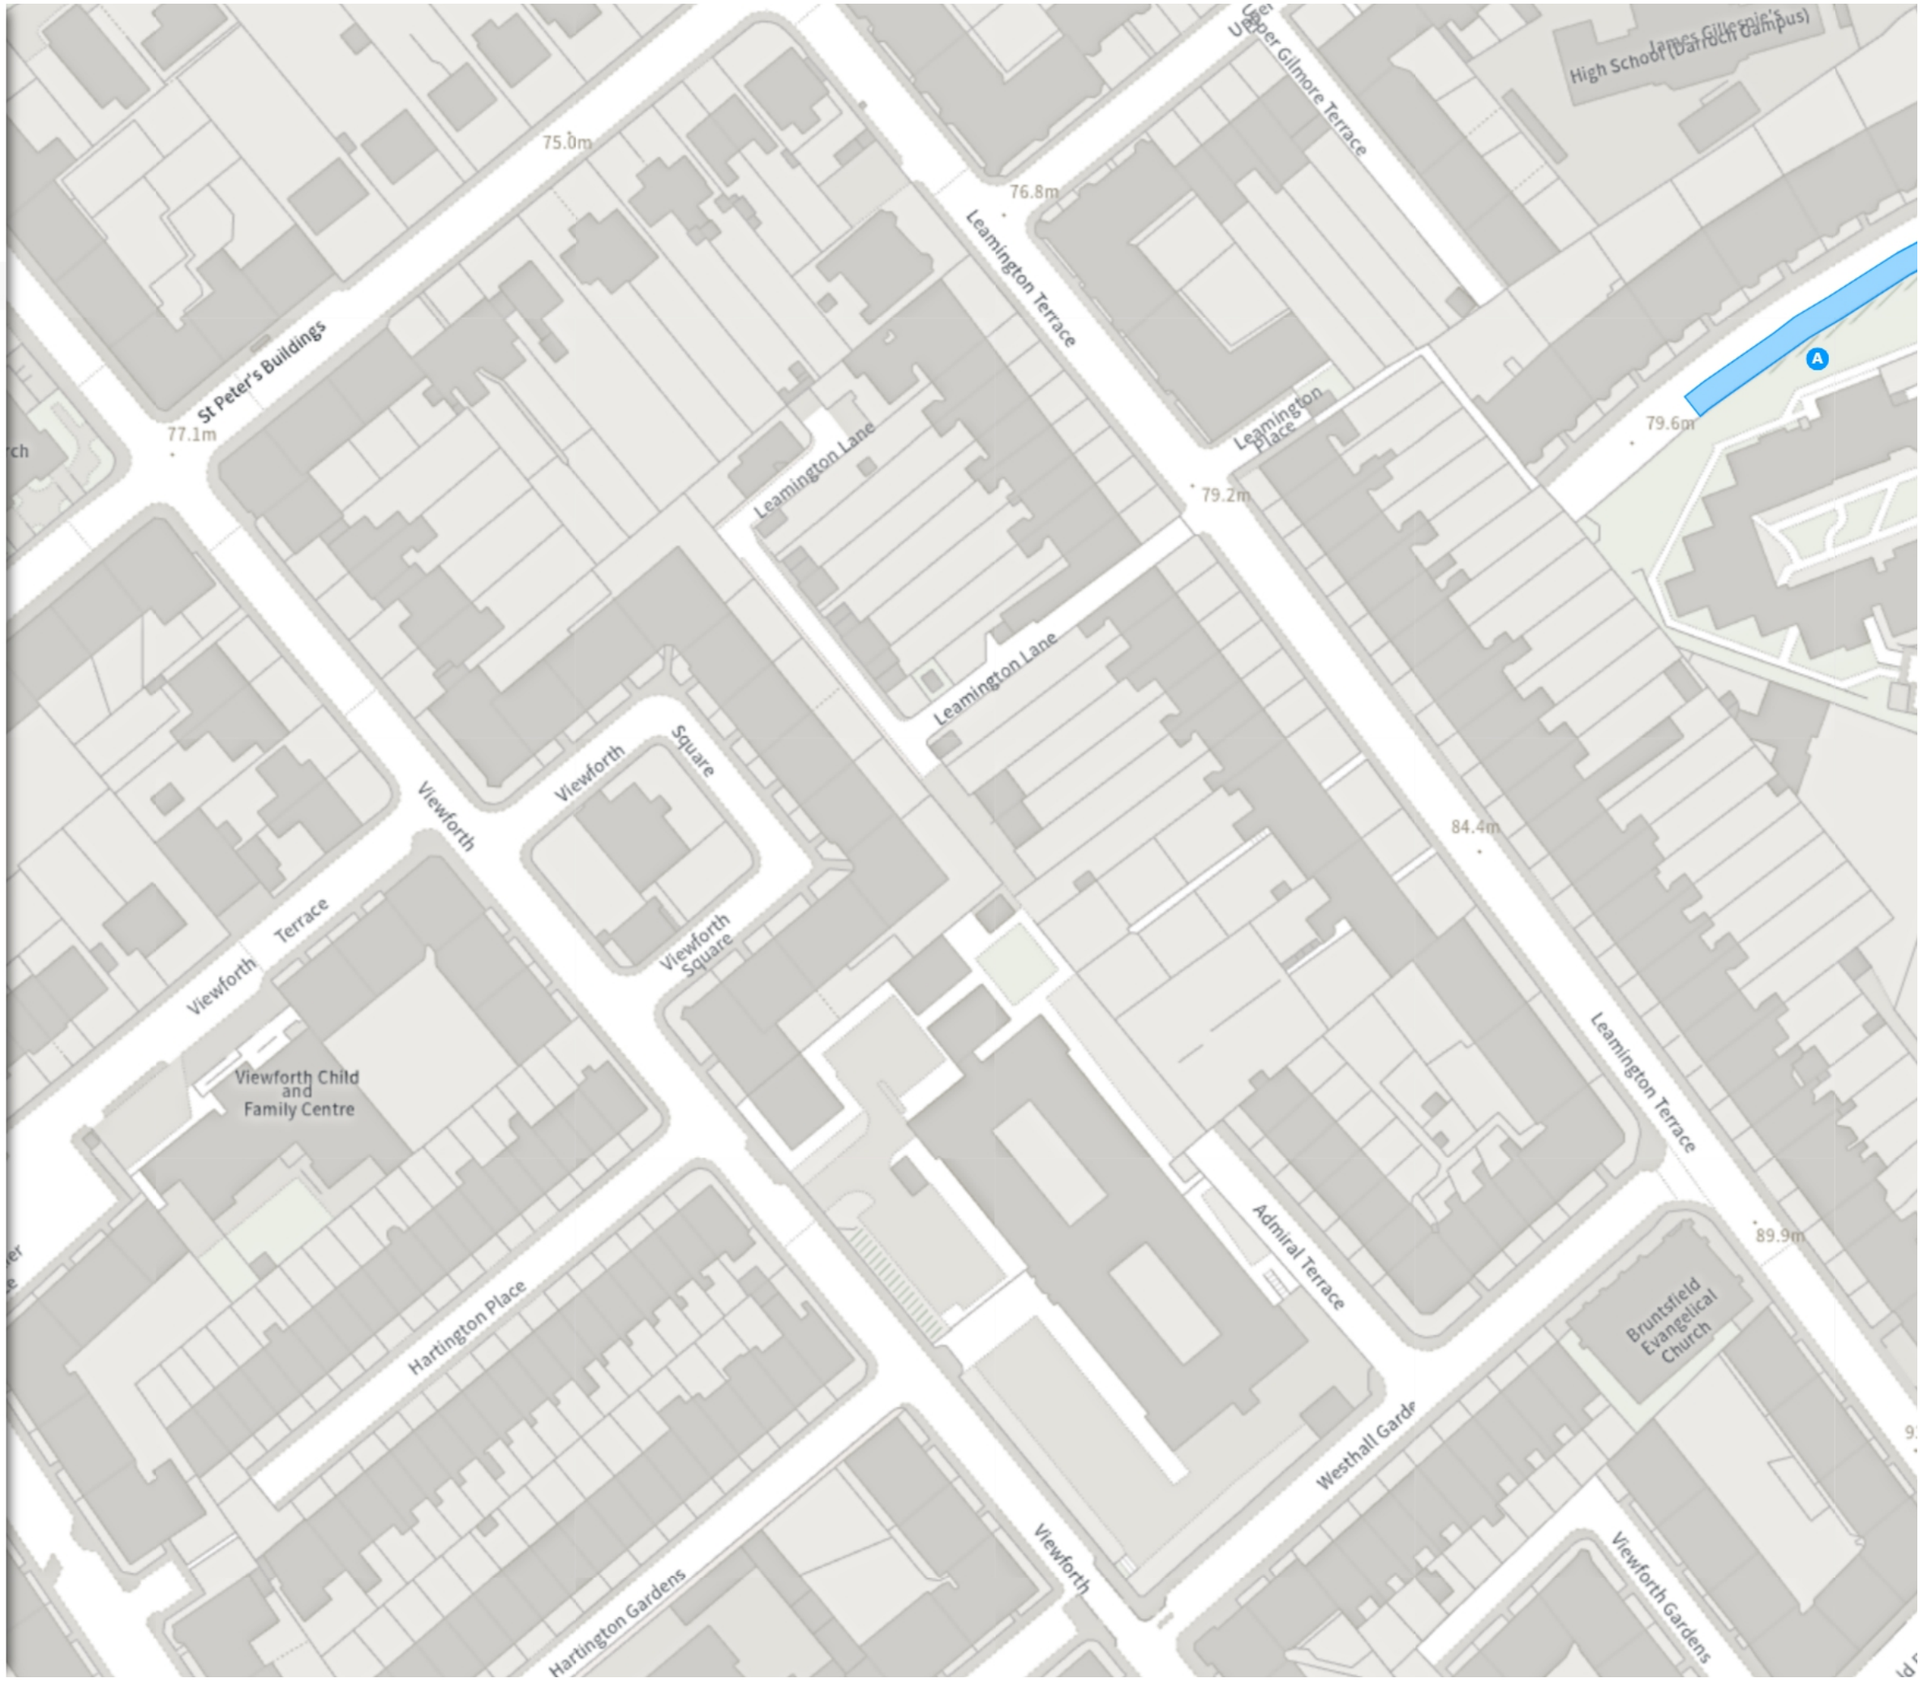

Scale: 1:1250 0 20 40 60m

NW 324354.046, 672608.254 **SE** 324738.611, 672260.365

© Crown copyright and database rights 2026 Ordnance Survey.
You are not permitted to copy, sub-license, distribute or sell any of this data to third parties in any form. Licence number 100023420

EDINBVRGH
THE CITY OF EDINBURGH COUNCIL

TRO/25/57

Map 14 of 19 Made 02/11/26

ADDED

Bicycle hangar parking place

A At all times

Permit holders parking place (Zone 8)

B Mon-Fri 08:30-17:30


MODIFIED

No waiting

C Mon-Fri 08:30-17:30

Permit holders parking place (Zone 8)

D Mon-Fri 08:30-17:30

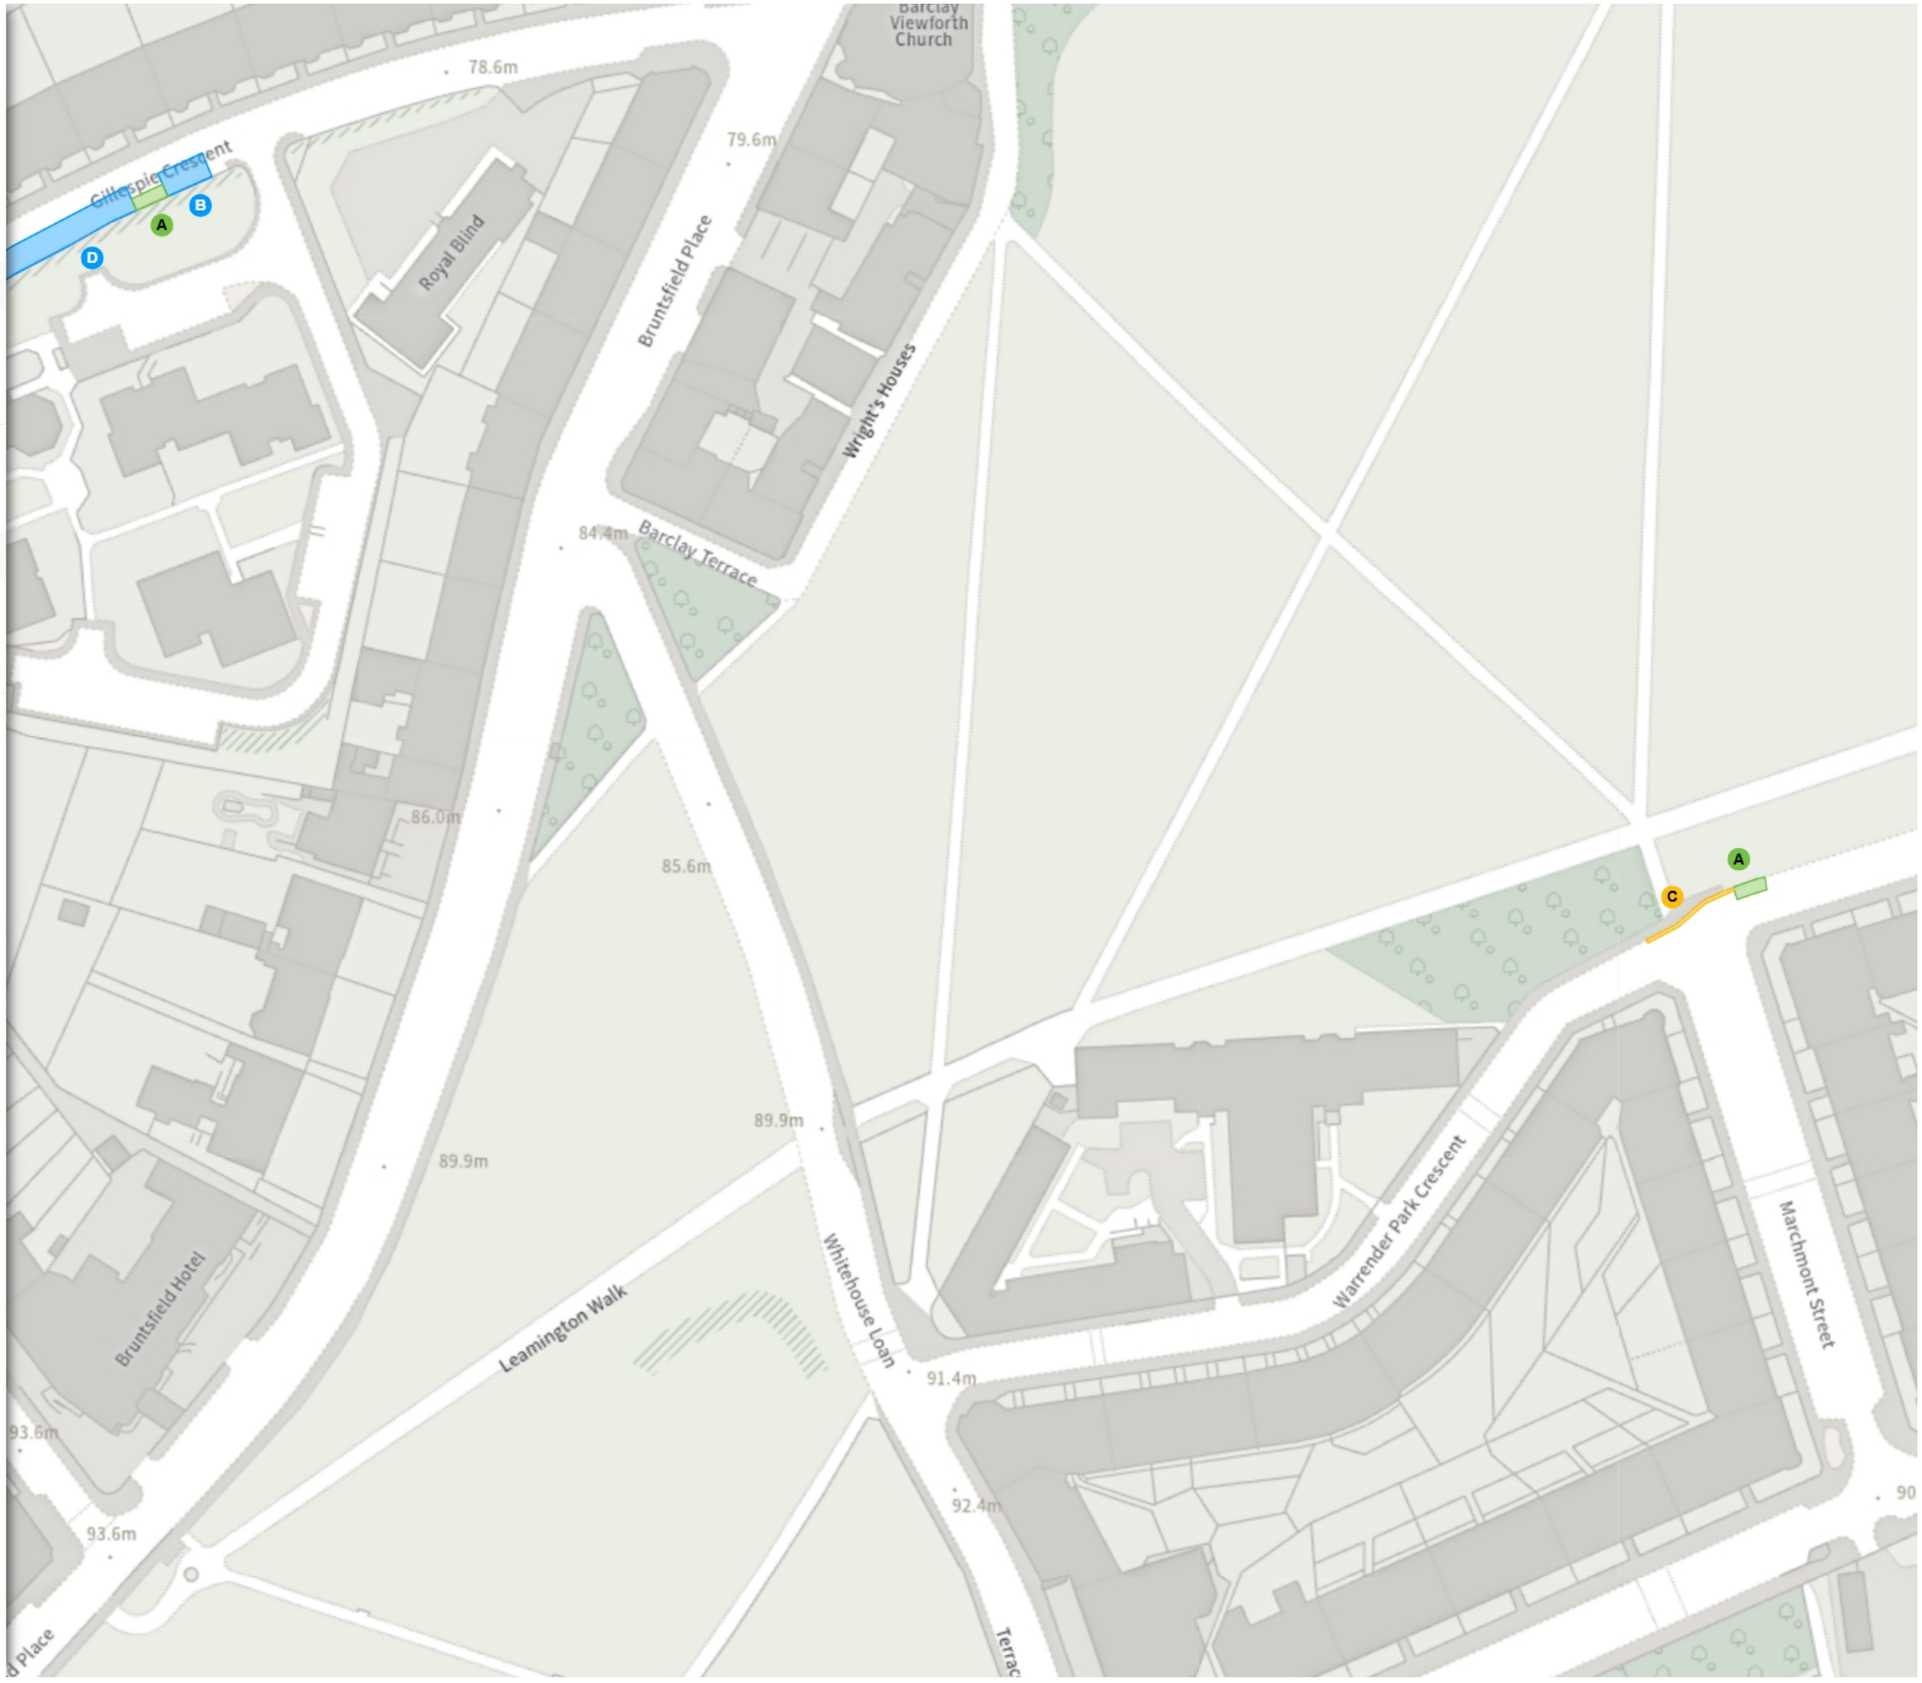

Scale: 1:1250 0 20 40 60m

NW 324741.379, 672601.478 **SE** 325125.974, 672253.624

© Crown copyright and database rights 2026 Ordnance Survey.
You are not permitted to copy, sub-license, distribute or sell any of this data to third parties in any form. Licence number 100023420

EDINBVRGH
THE CITY OF EDINBURGH COUNCIL

TRO/25/57

Map 15 of 19 Made 02/11/26

ADDED

Bicycle hangar parking place

A At all times

MODIFIED

No waiting at any time

B At all times

Shared

C **Paid-for parking place (Zone S5)**

Mon-Fri 08:30-17:30 4h 1h

Pay And Display, Pay By Phone

£4.20/1h

C **Permit holders parking place (Zone S5)**

Mon-Fri 08:30-17:30


Shared

D **Paid-for parking place (Zone S5)**

Mon-Fri 08:30-17:30	9h	1h	
Pay And Display	£1.00/1h	0	534
Pay By Phone	£11.20/9h	-	-

D **Permit holders parking place (Zone S5)**

Mon-Fri 08:30-17:30

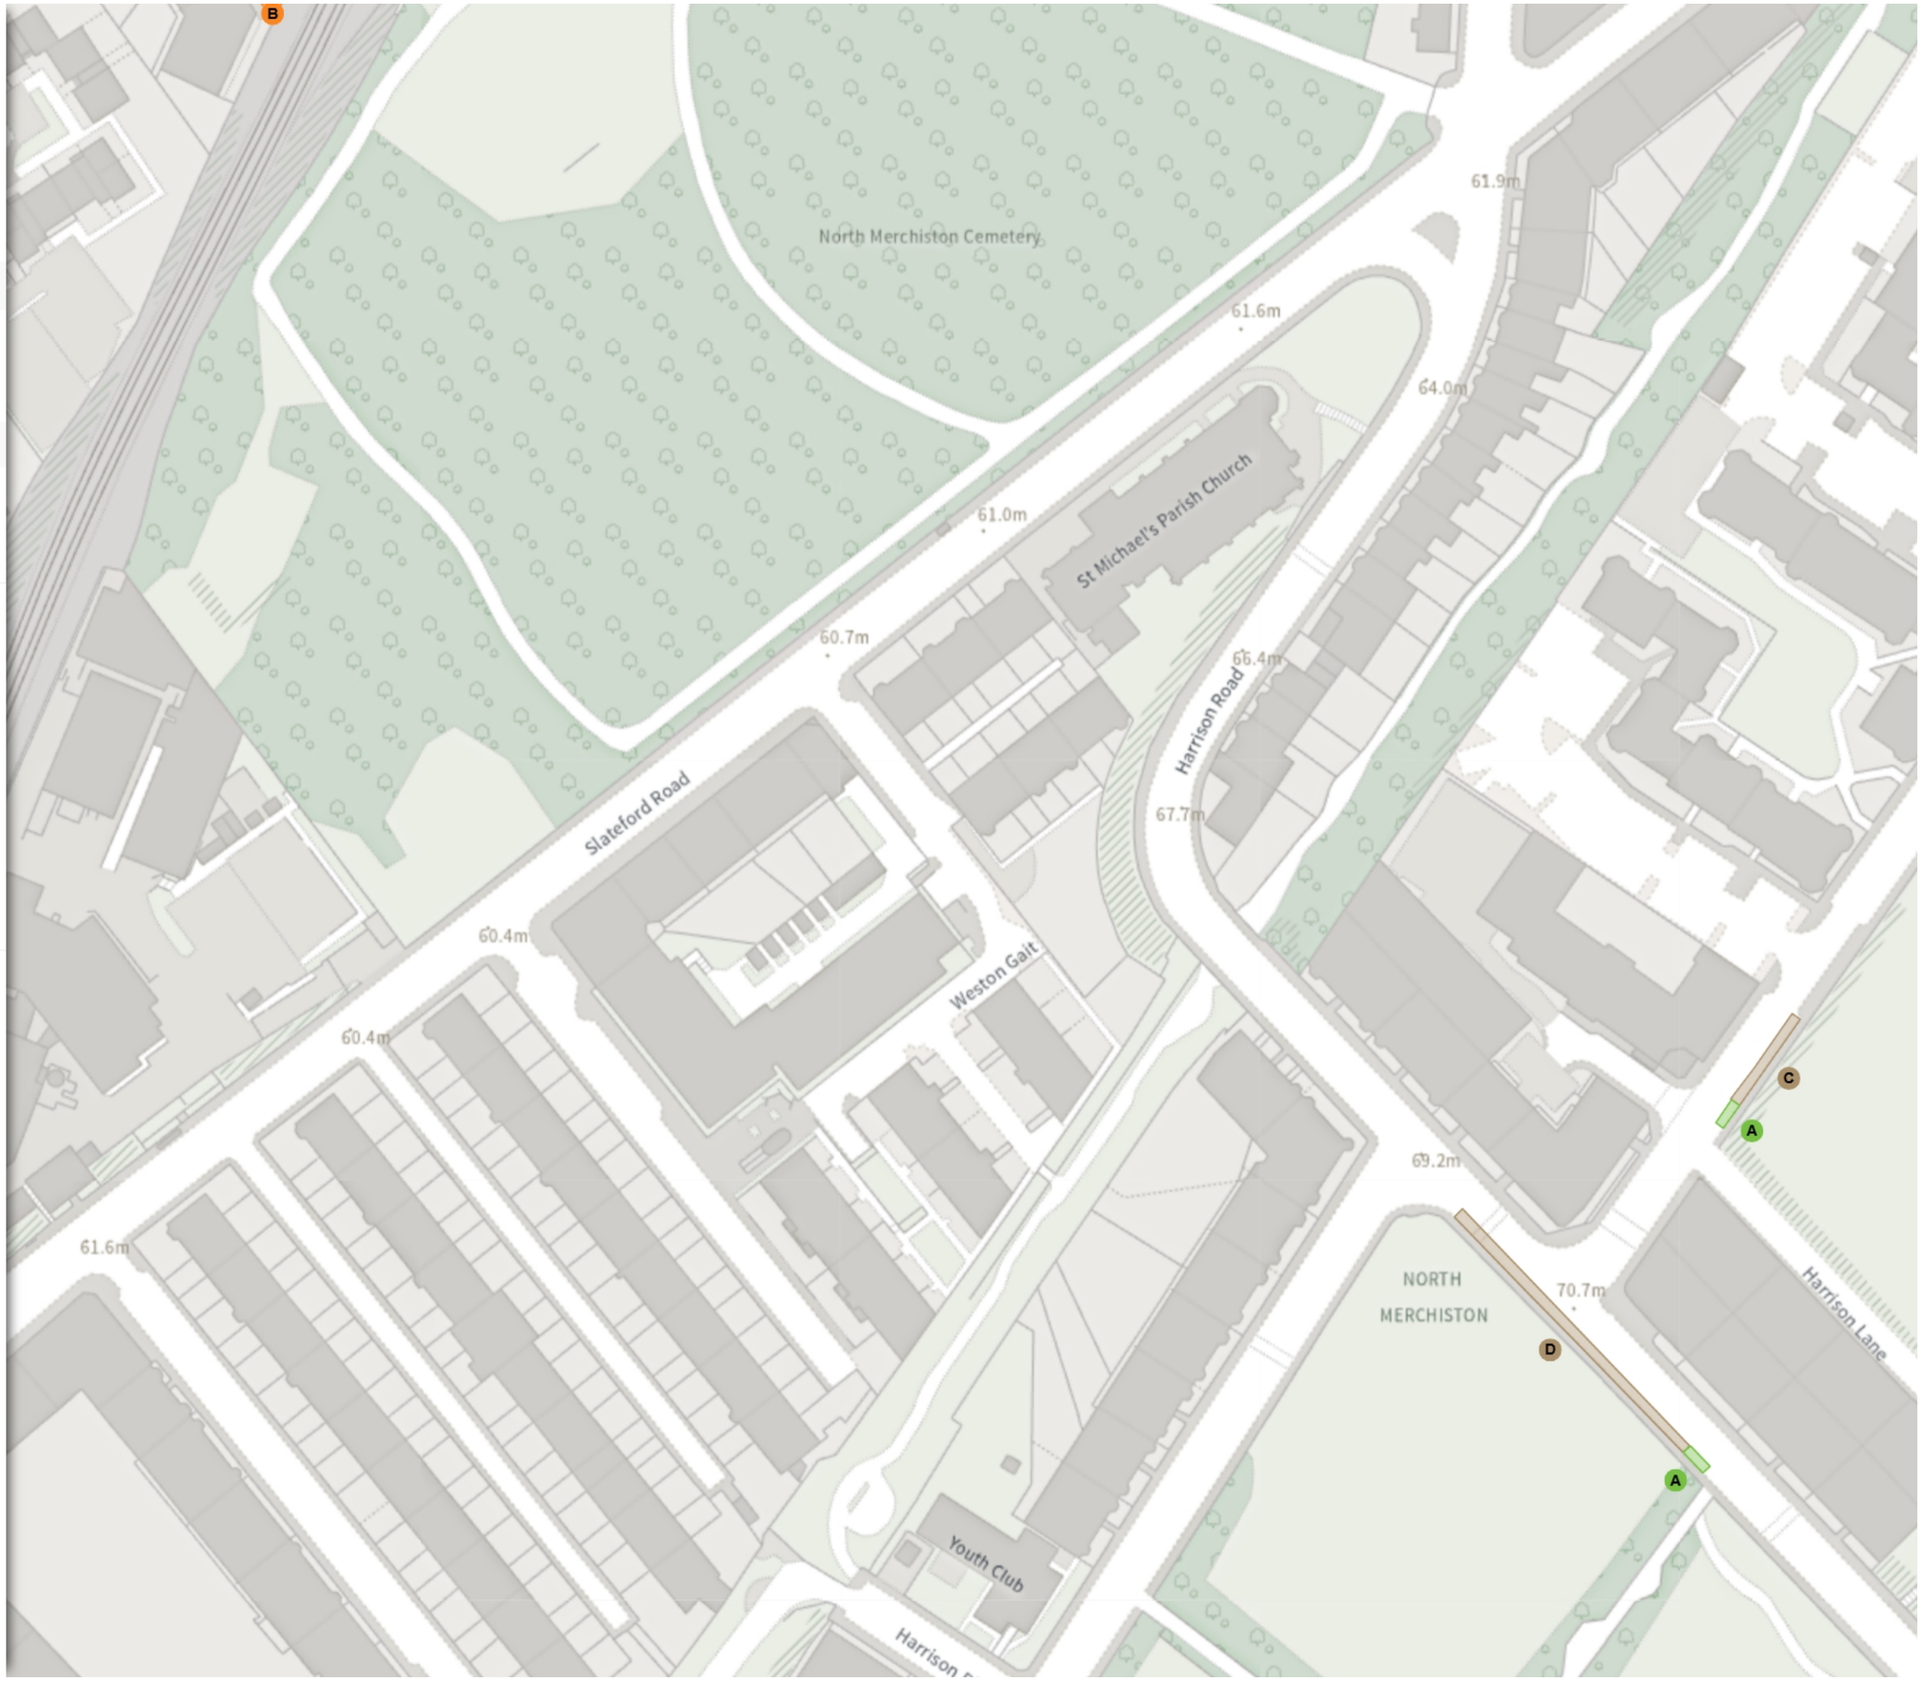

Scale: 1:1250 0 20 40 60m

NW 323178.829, 672291.041 **SE** 323563.331, 671943.021

© Crown copyright and database rights 2026 Ordnance Survey.
You are not permitted to copy, sub-license, distribute or sell any of this data to third parties in any form. Licence number 100023420

EDINBVRGH
THE CITY OF EDINBURGH COUNCIL

TRO/25/57

Map 16 of 19 Made 02/11/26

ADDED

Bicycle hangar parking place

A At all times

MODIFIED

Shared

B **Paid-for parking place (Zone S4)**

Mon-Fri 08:30-17:30 4h 1h

Pay And Display, Pay By Phone

£4.20/1h


B **Permit holders parking place (Zone S4)**

Mon-Fri 08:30-17:30

REMOVED

Permit holders parking place (Zone S3)

C Mon-Fri 08:30-17:30

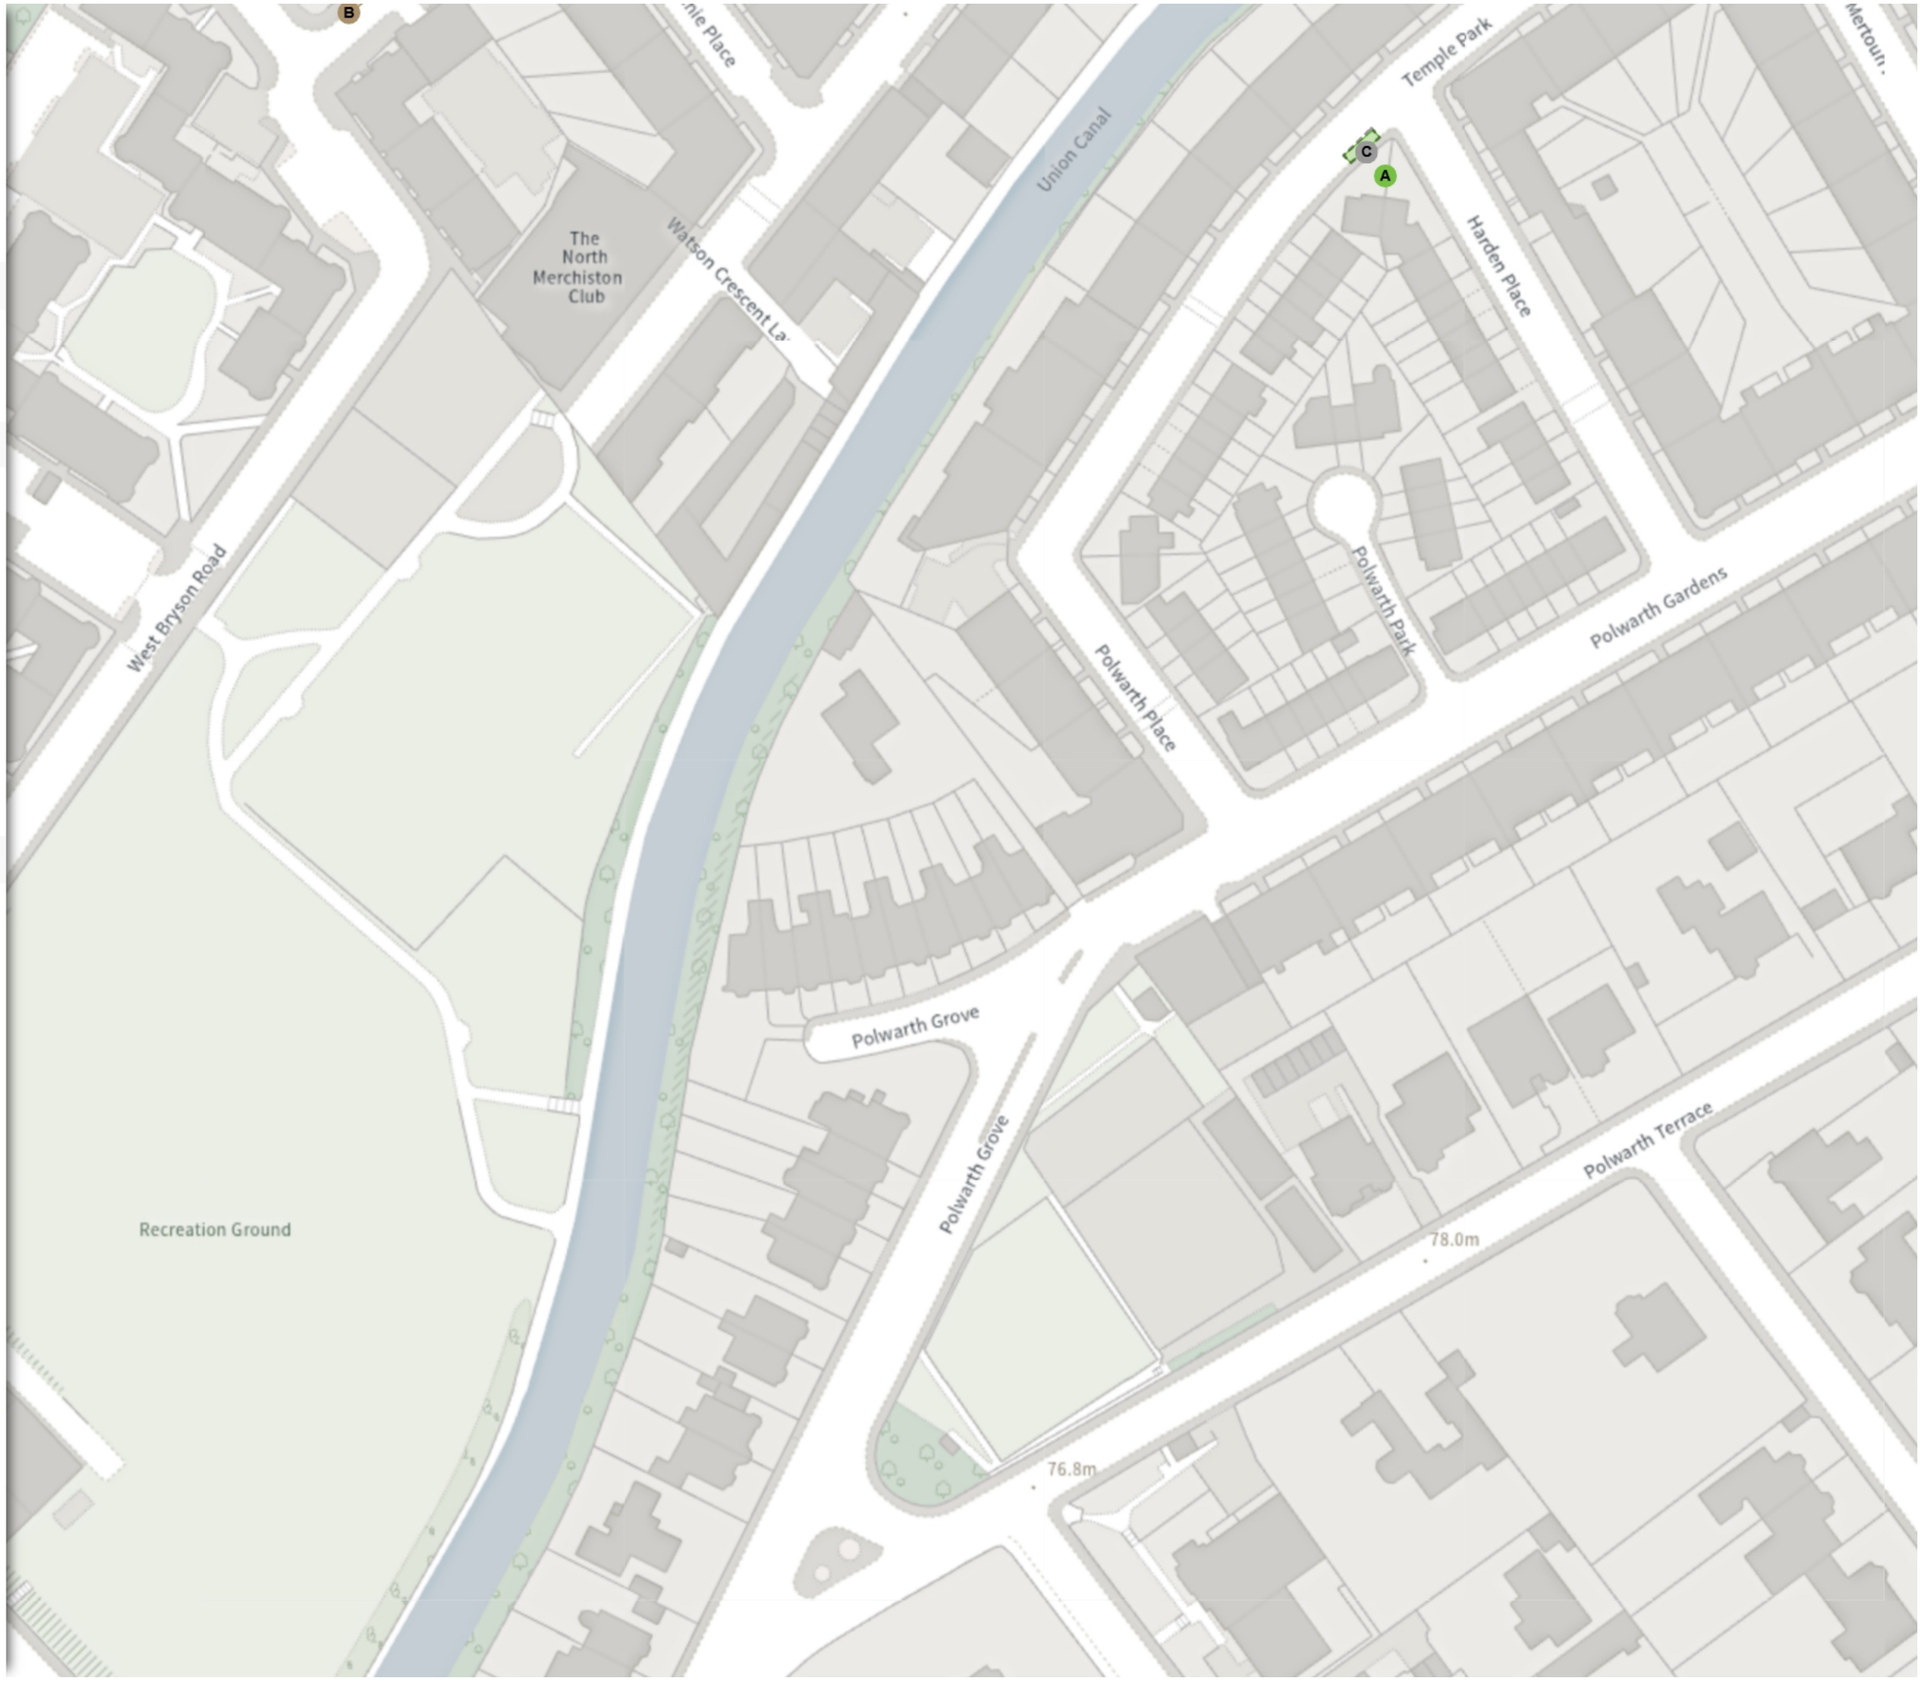

Scale: 1:1250 0 20 40 60m

NW 323566.024, 672284.163 **SE** 323950.556, 671936.177

© Crown copyright and database rights 2026 Ordnance Survey.
You are not permitted to copy, sub-license, distribute or sell any of this data to third parties in any form. Licence number 100023420

EDINBVRGH
THE CITY OF EDINBURGH COUNCIL

TRO/25/57

Map 17 of 19 Made 02/11/26

ADDED


Bicycle hangar parking place

A At all times

MODIFIED

Permit holders parking place (Zone S3)

B Mon-Fri 08:30-17:30

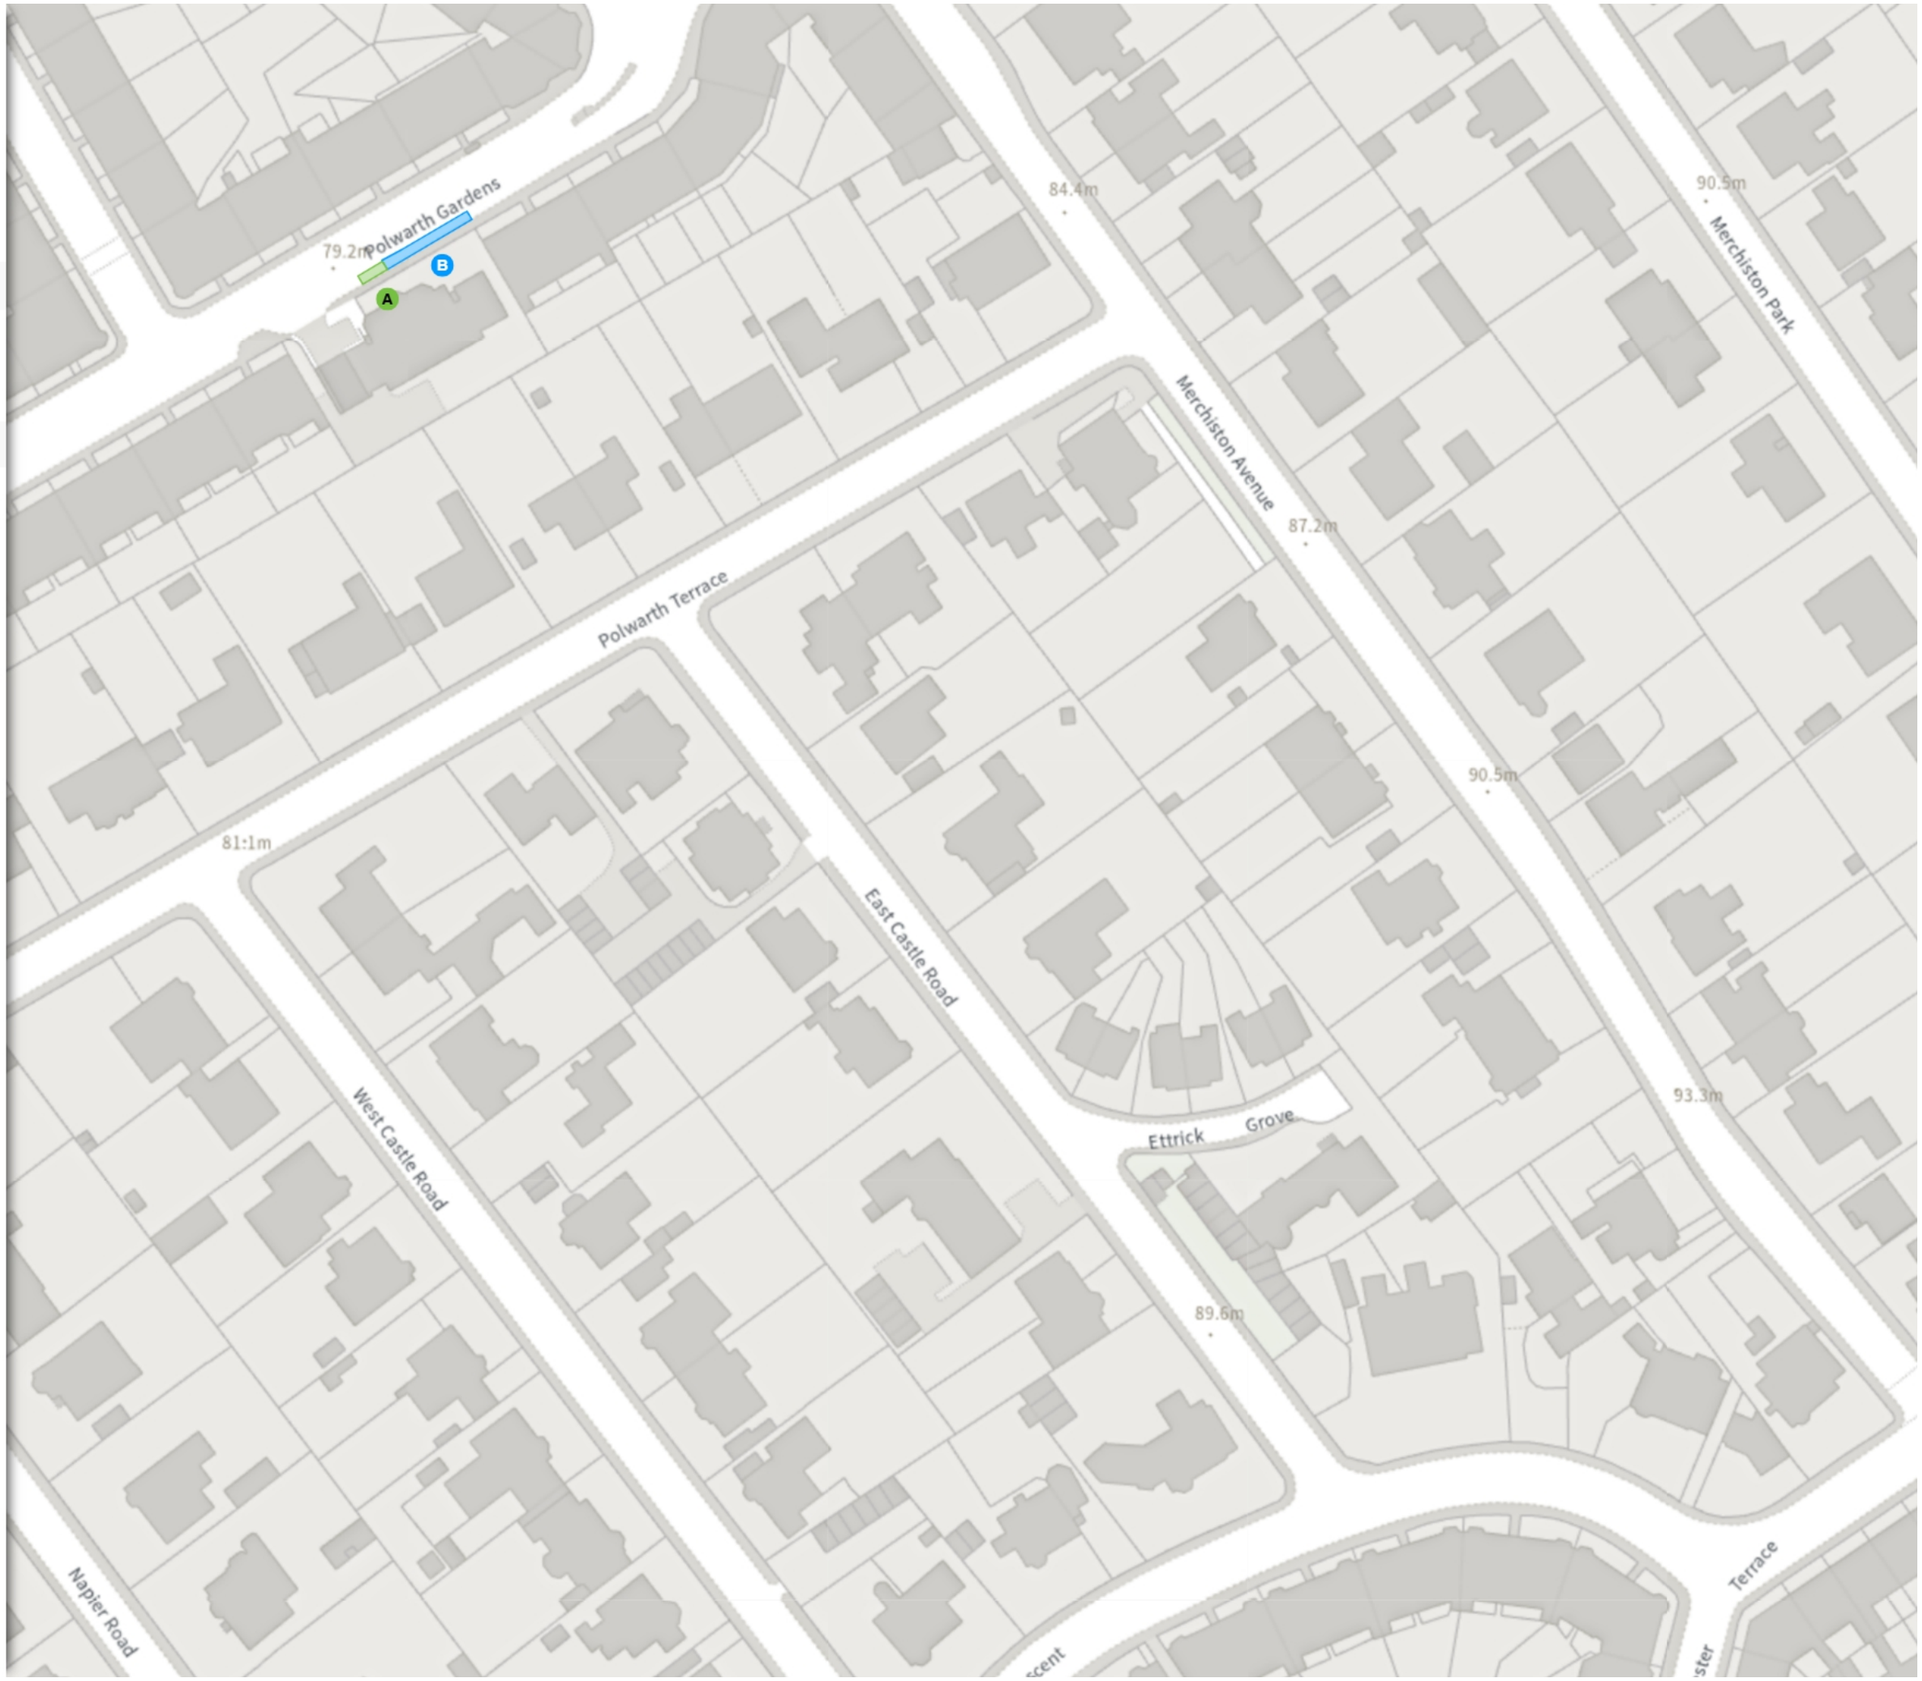

Scale: 1:1250 0 20 40 60m

NW 323953.386, 672277.316 **SE** 324337.949, 671929.365

© Crown copyright and database rights 2026 Ordnance Survey.
You are not permitted to copy, sub-license, distribute or sell any of this data to third parties in any form. Licence number 100023420

EDINBVRGH
THE CITY OF EDINBURGH COUNCIL

TRO/25/57

Map 18 of 19 Made 02/11/26

ADDED

Bicycle hangar parking place

A At all times

Shared

B **Paid-for parking place (Zone S2)**

Mon-Fri 08:30-17:30 4h 1h

Pay And Display, Pay By Phone

£4.20/1h

B **Permit holders parking place (Zone S2)**

Mon-Fri 08:30-17:30

MODIFIED

Permit holders parking place (Zone S2)

C Mon-Fri 08:30-17:30

Shared

D **Paid-for parking place (Zone S2)**


Mon-Fri 08:30-17:30 4h 1h

Pay And Display, Pay By Phone

£4.20/1h

D **Permit holders parking place (Zone S2)**

Mon-Fri 08:30-17:30

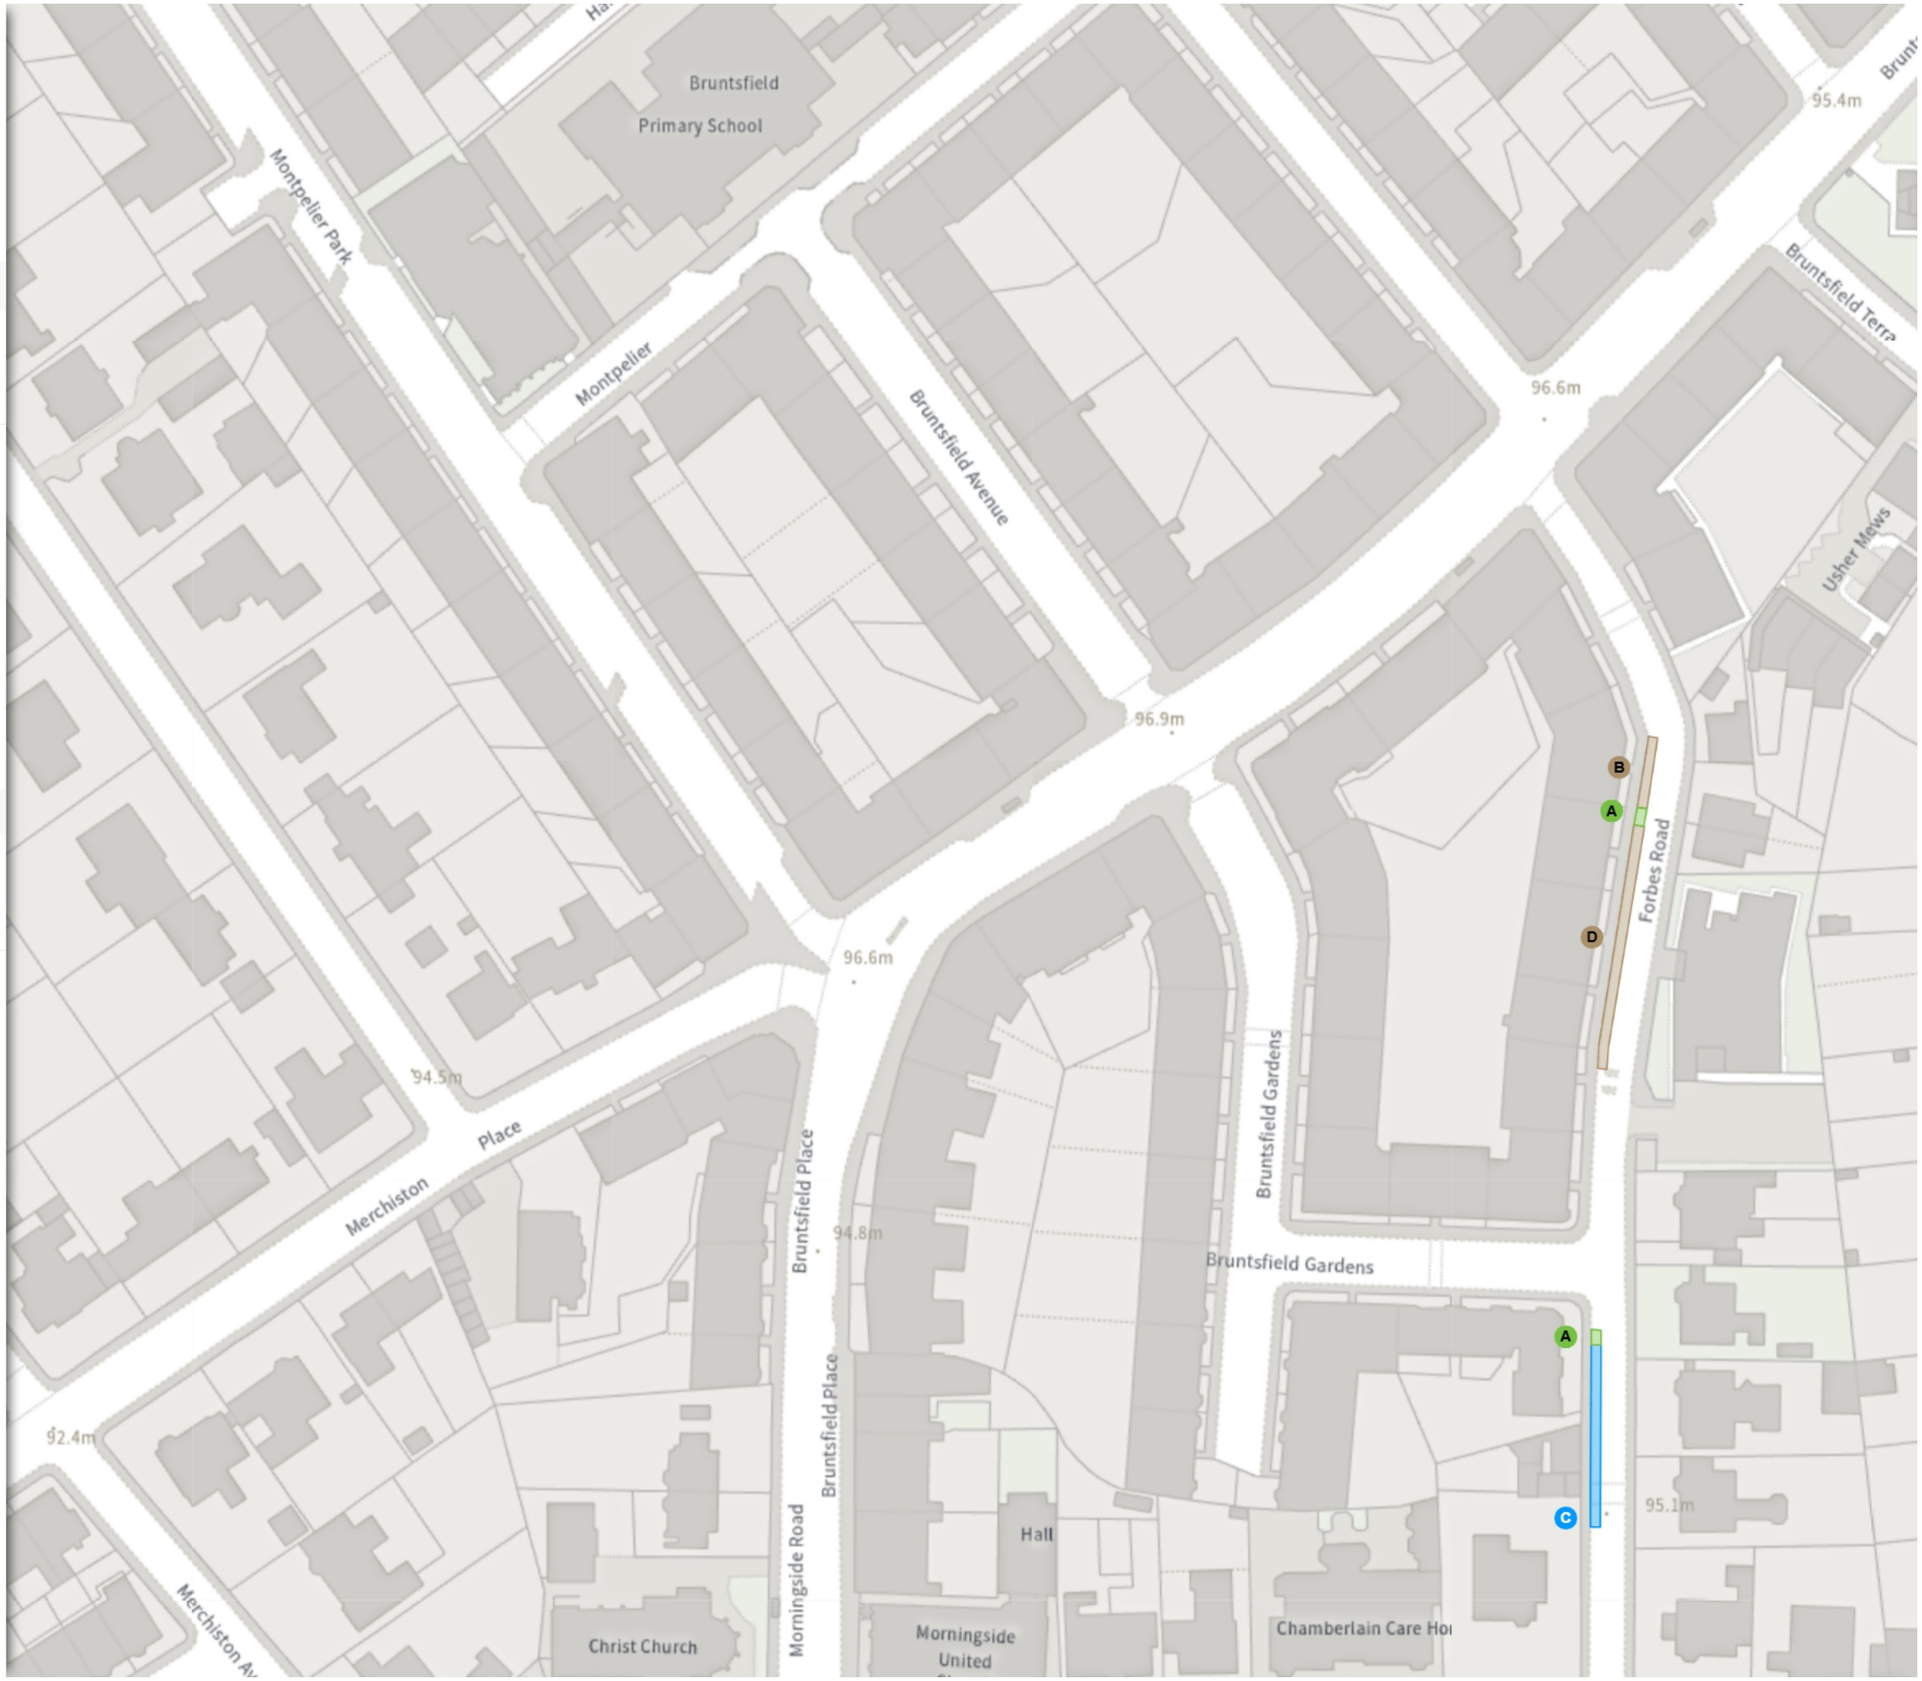

Scale: 1:1250 0 20 40 60m

NW 324340.58, 672270.507 **SE** 324725.174, 671922.591

© Crown copyright and database rights 2026 Ordnance Survey.
You are not permitted to copy, sub-license, distribute or sell any of this data to third parties in any form. Licence number 100023420

EDINBVRGH
THE CITY OF EDINBURGH COUNCIL

TRO/25/57

Map 19 of 19 Made 02/11/26

ADDED


Bicycle hangar parking place

A At all times

MODIFIED

Permit holders parking place (Zone 7)

B Mon-Fri 08:30-17:30

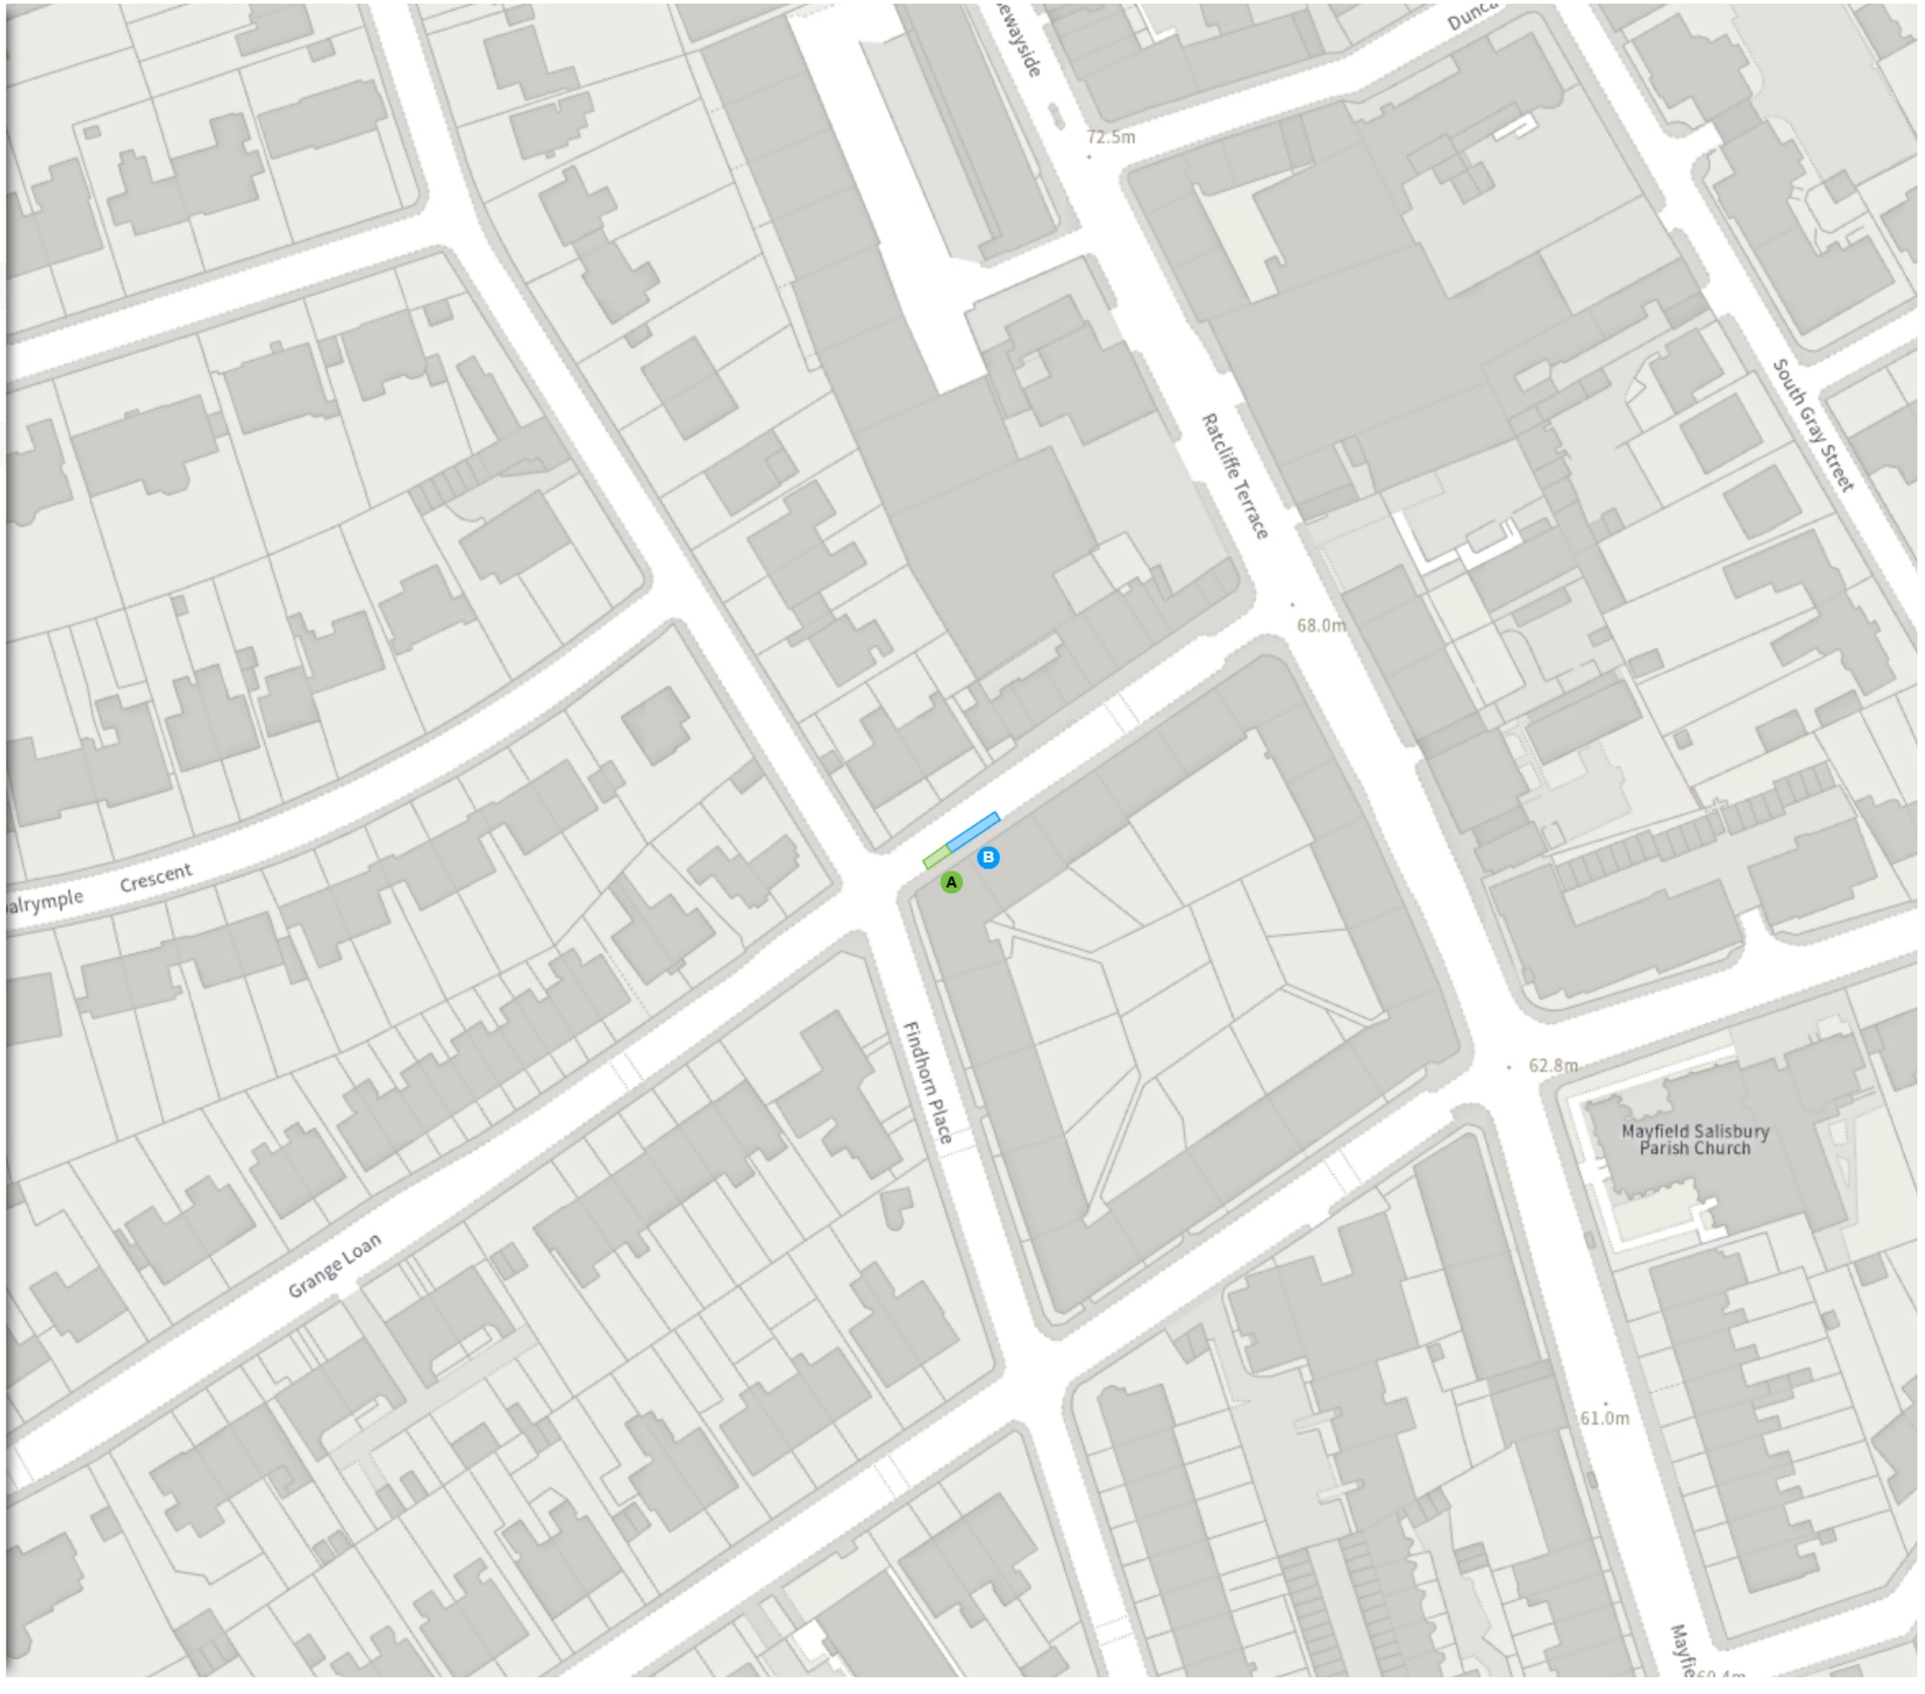

Scale: 1:1250 0 20 40 60m

NW 326216.399, 671972.759 **SE** 326601.166, 671624.99

© Crown copyright and database rights 2026 Ordnance Survey.
You are not permitted to copy, sub-license, distribute or sell any of this data to third parties in any form. Licence number 100023420