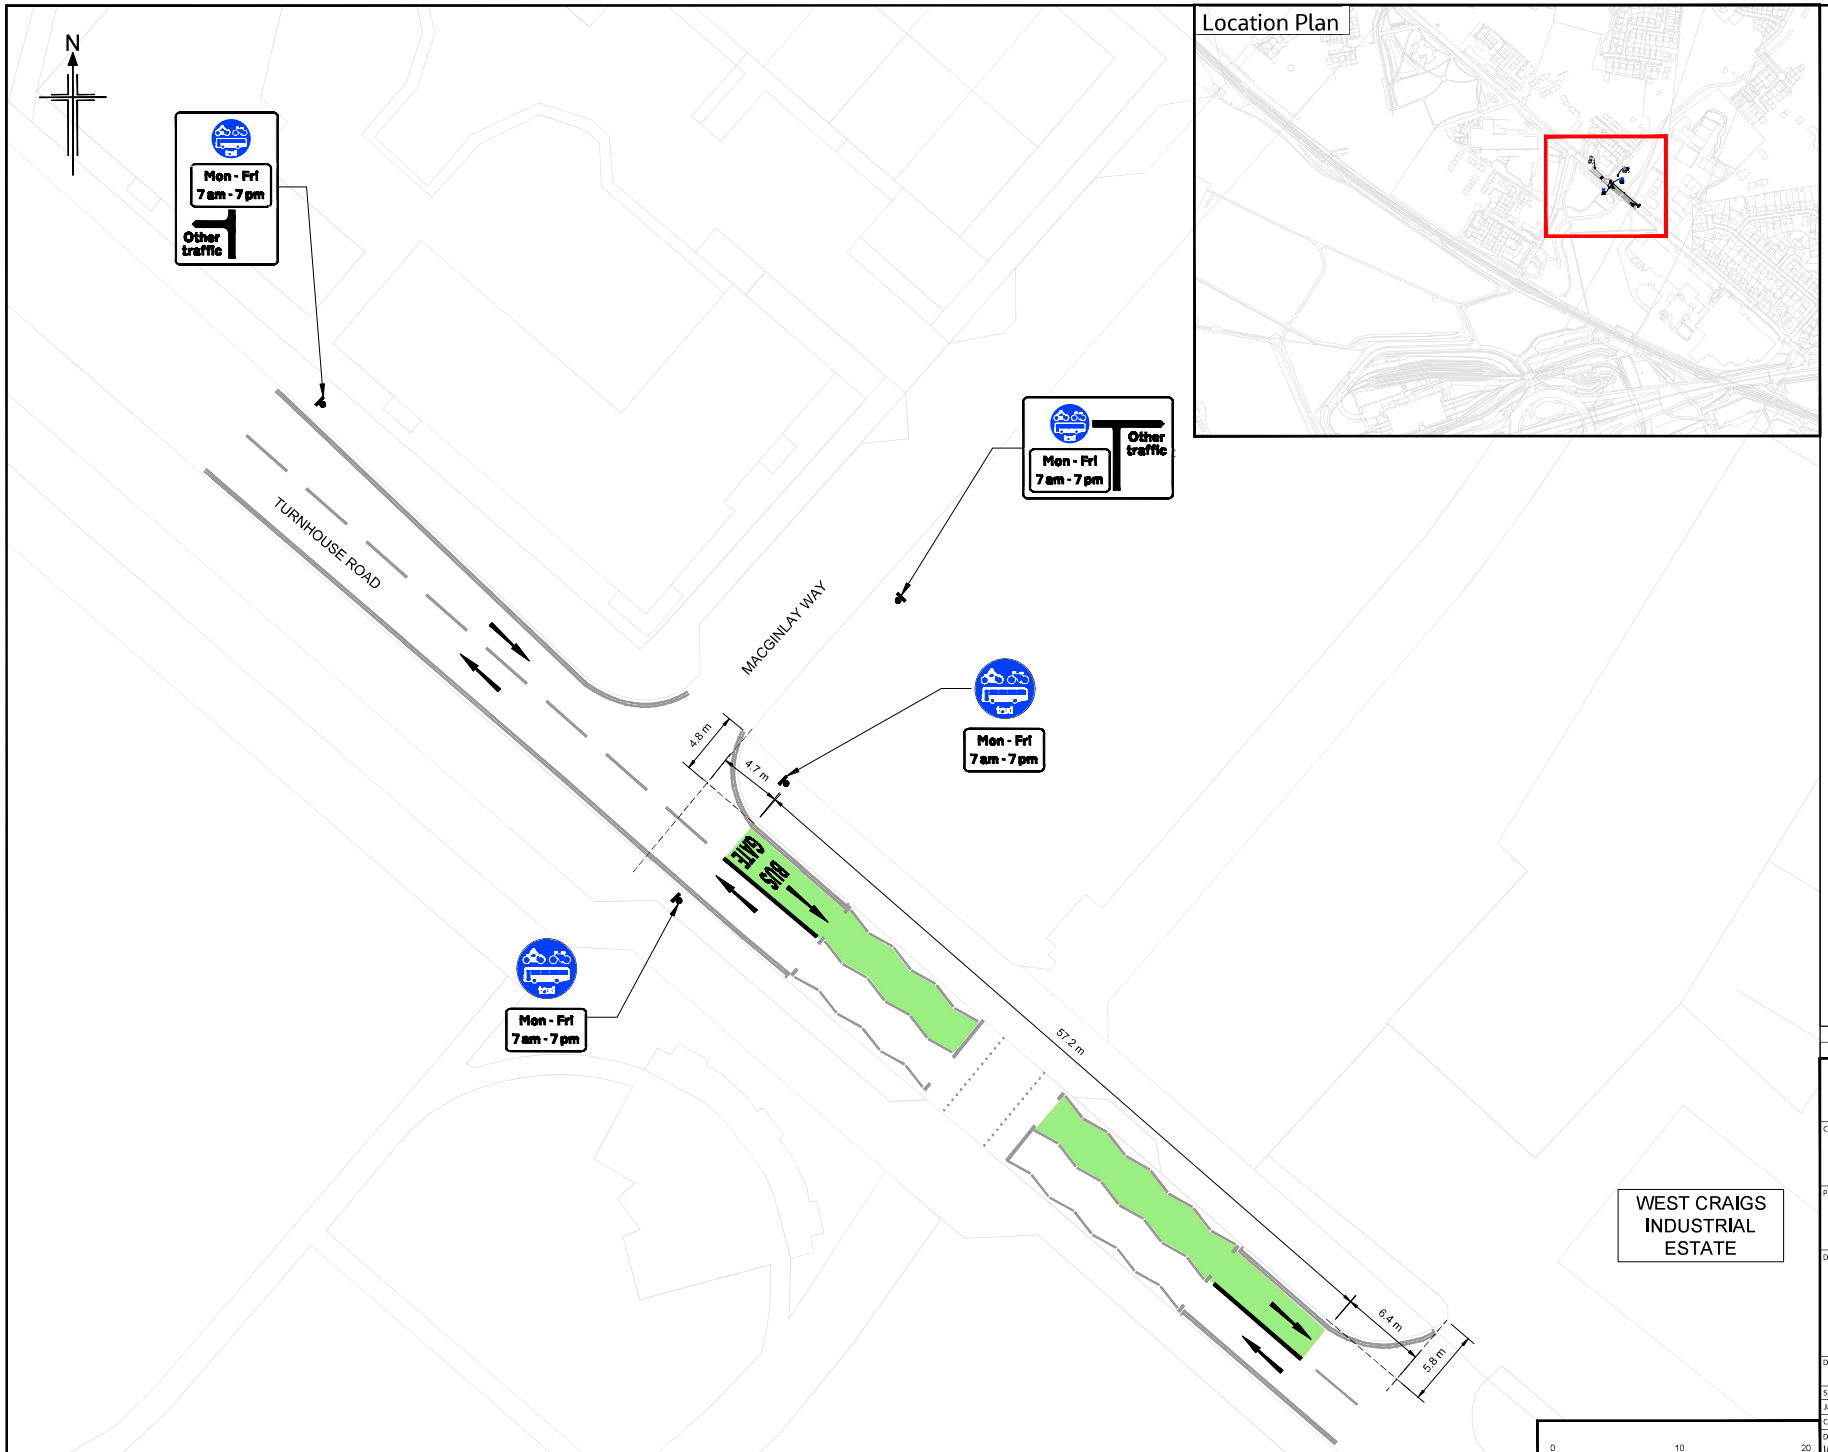


Location Plan

NOTES

1. This drawing to be read in conjunction with the relevant Specification and all other relevant drawings.
2. Information shown on this drawing is based on Ordnance Survey (OS) mapping data only. No topographical survey information has been provided.
3. All dimensions are in metres unless otherwise stated.
4. This drawing shall be read in conjunction with associated experimental traffic regulation order information.
5. Existing restrictions retained with the exception of new restrictions proposed in the drawing.

KEY

Proposed Southbound Bus Gate

Hours / Days of Operation
07:00 - 19:00, Monday to Friday

Permitted Use
Cyclists, Taxi, M/C & Emergency Vehicles

Rev	Rev. Date	Purpose of revision	Orig	Check'd	Rev'd	Appr'd
P01	24/08/2026	Draft Issue for Comments	AK	DC	DC	LM

Jacobs
160 Dundee Street, Edinburgh, EH11 1DQ
Tel +44 (0)131 659 Fax +44 (0)131 228 6177
www.jacobs.com

Client: EDINBVRGH THE CITY OF EDINBURGH COUNCIL

Project: Turnhouse Road Bus Gate
WETIP
Bus Infrastructure Fund

Drawing title: EXPERIMENTAL TRAFFIC REGULATION ORDER

Drawing status	FOR INFORMATION	Suitability S3
Scale	1:200 @ A1	DO NOT SCALE
Jacobs No.	B2340263	Rev P01
Client No.		

Drawing number: WETIP-JAC-LSI-THR-DR-CH-0002

© Crown Copyright and database right 2026. All rights reserved. Ordnance Survey Licence number 100023420.

© Copyright 2026 Jacobs U.K. Limited. The concepts and information contained in this document are the property of Jacobs. Use or copying of this document in whole or in part without the written permission of Jacobs constitutes an infringement of copyright. Limitation: This drawing has been prepared on behalf of, and for the exclusive use of Jacobs' Client, and is subject to, and issued in accordance with, the provisions of the contract between Jacobs and the Client. Jacobs accepts no liability or responsibility whatsoever for, or in respect of, any use of, or reliance upon, this drawing by any third party.