
Please read these notes before viewing the map tiles.

The following map tiles show only the changes that are being proposed under this Traffic Regulation Order (TRO).

If there are existing restrictions that are not being changed by this TRO, those will not appear on these map tiles. You can see details of existing restrictions here: Streets - The City of Edinburgh Council


The map tiles show changes of the following types: **Additions**, **Modifications** or **Removals**.

Additions and **modifications** are shown in solid colours, like this:

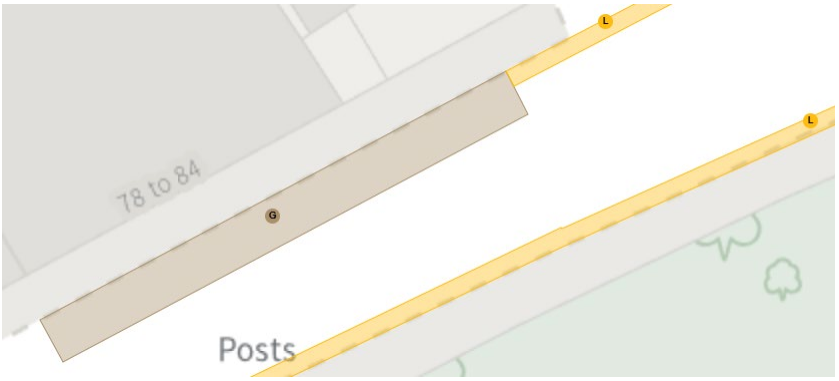


The reference letter ("G" and "L" in this example) corresponds with the key on the left side of the map tile. That key will explain what restriction is being added or modified.

Removals are shown as a dotted outline, like this:

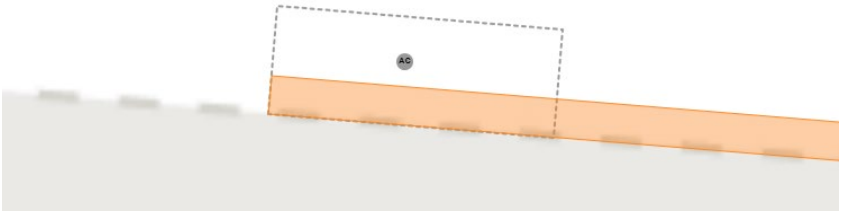


In this case a bay (referenced "AC") is being removed and a yellow line introduced. The reference letter will correspond with the key, and the key will explain what type of restriction is being removed by the proposal.

Additions and **Removals.** Sometimes, an existing restriction will be replaced by a different restriction. In such cases, the map tile will show both the removal and the addition:

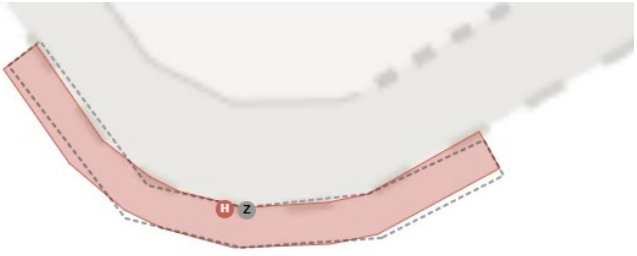

In this case yellow line ("Z") is being removed and replaced with a different type of yellow line ("H"). The key will explain both the existing and proposed restrictions.

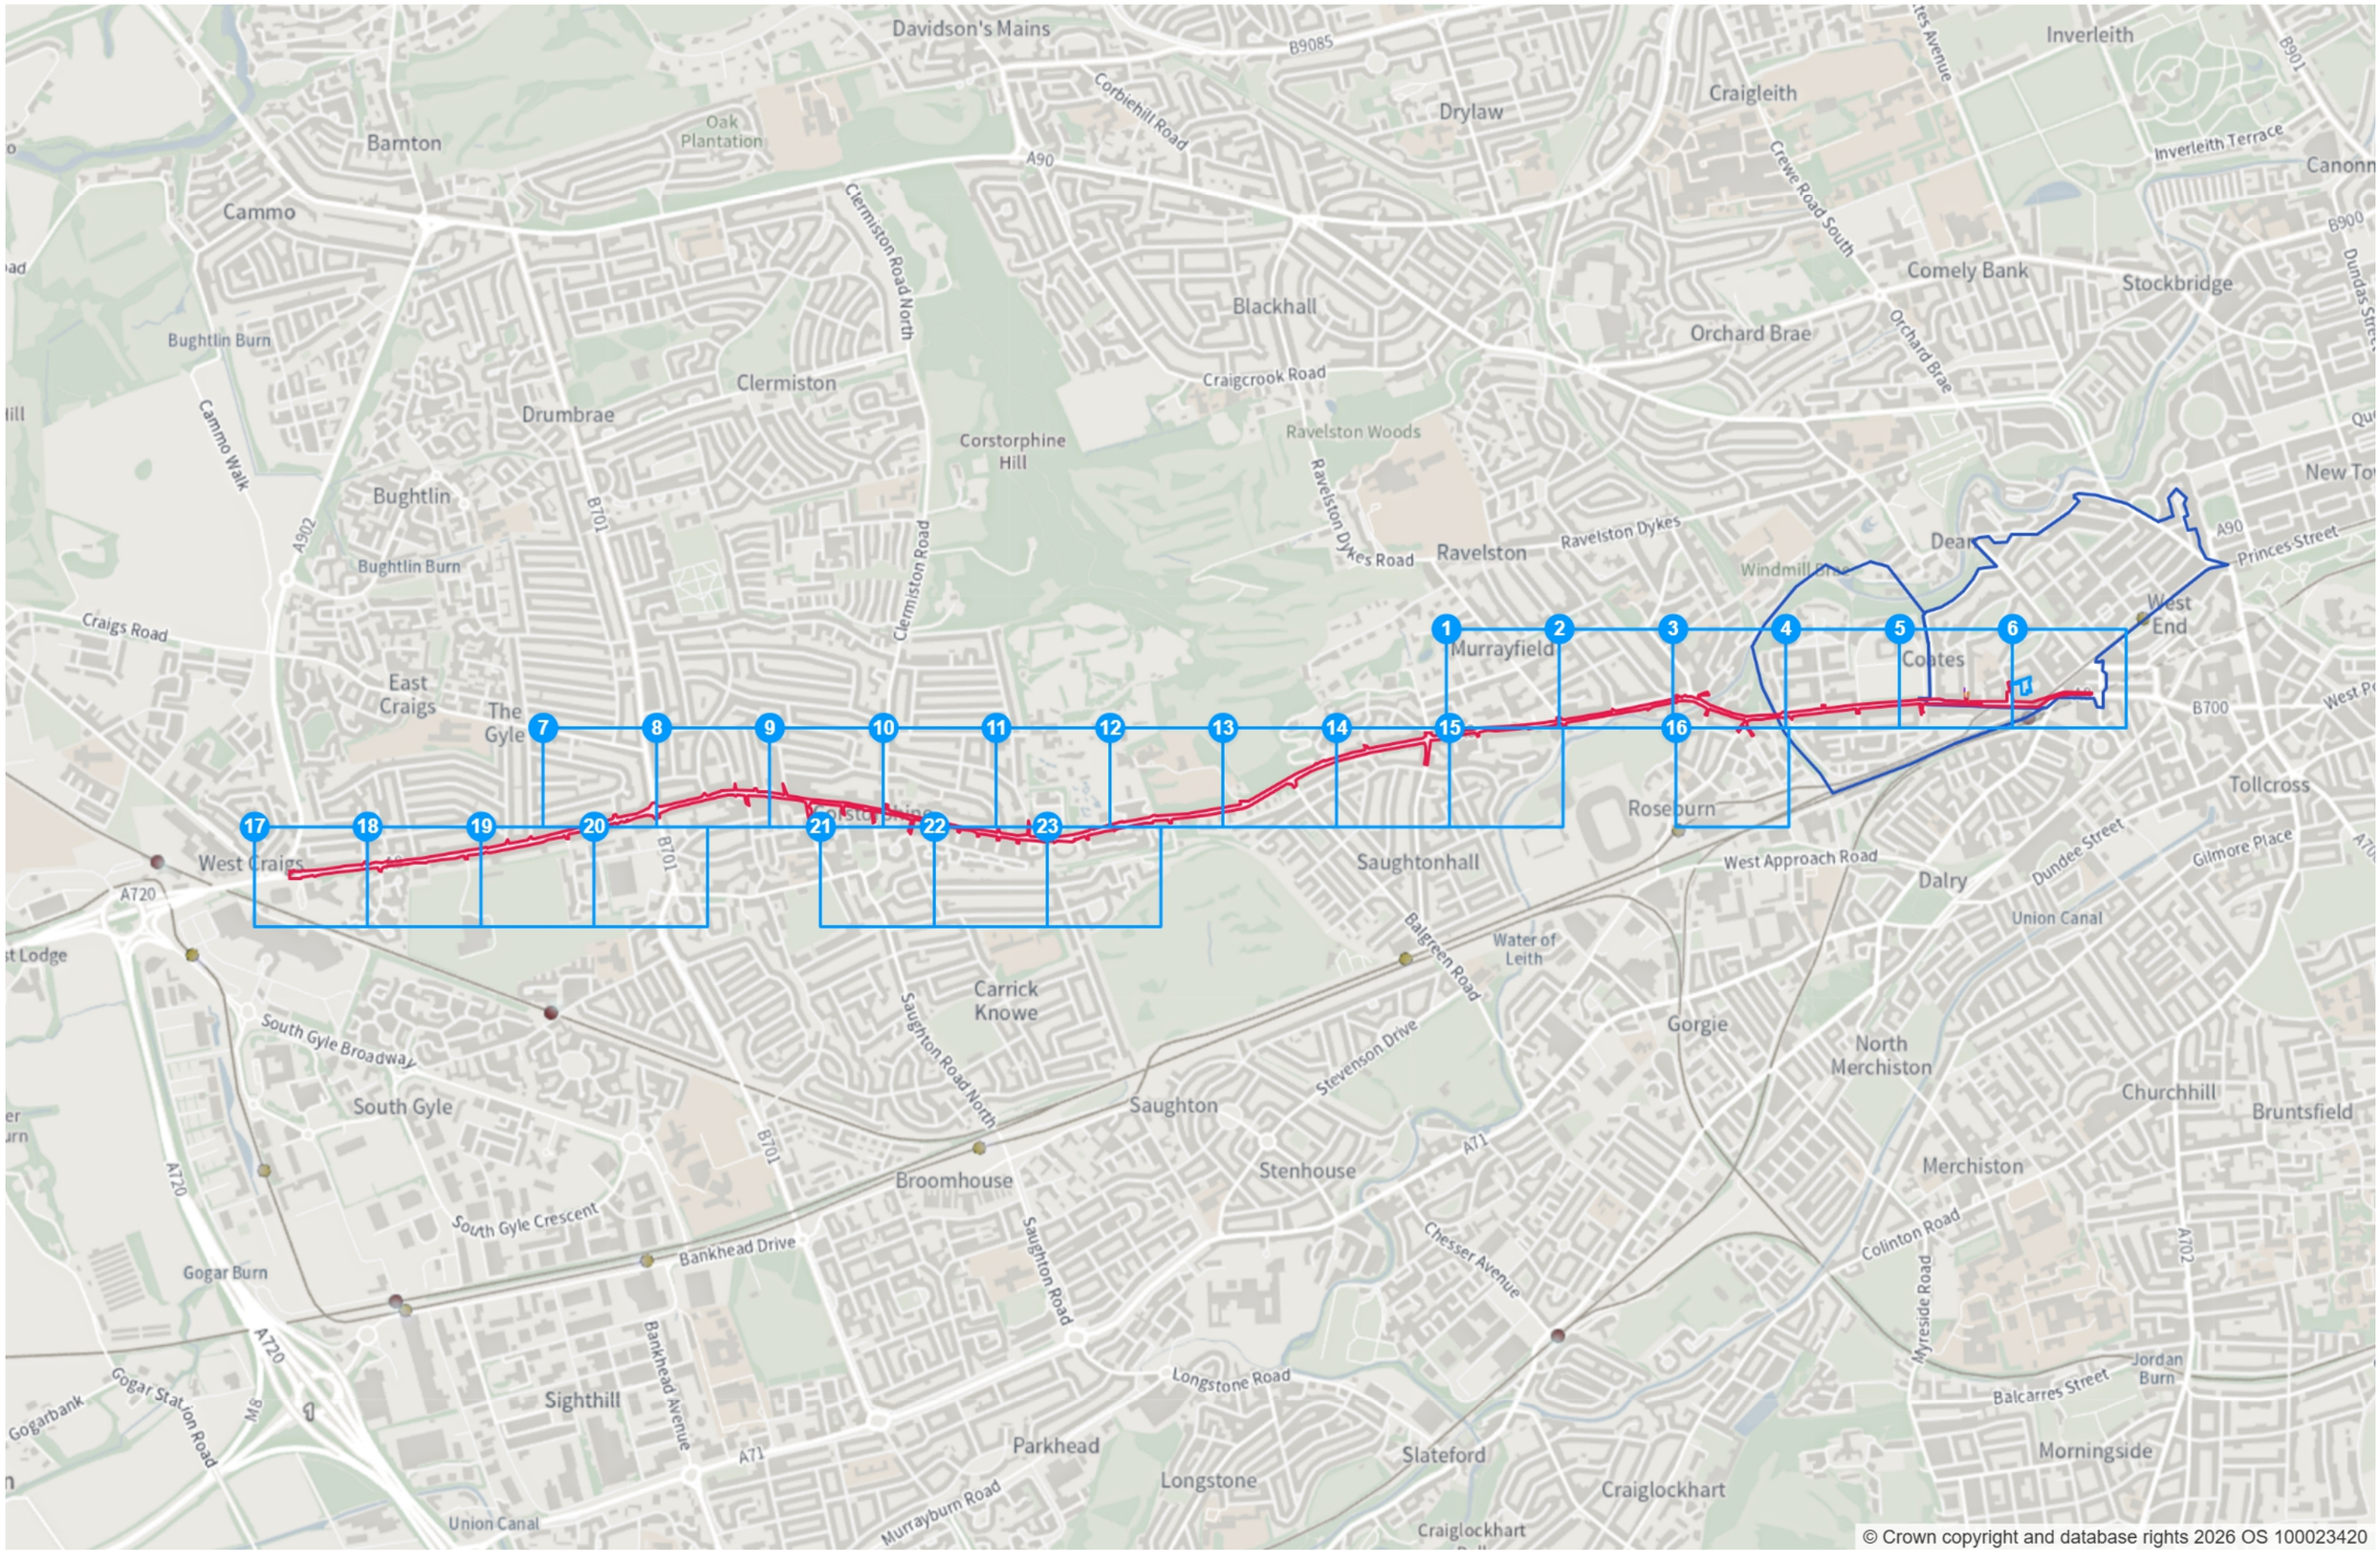

© Crown copyright and database rights 2026 OS 100023420

Static Order Guide

Map page indicator

Shows current map number against total and indicates if the legend is split over multiple pages eg. 2a, 2b, 2c

Change type

Indicates whether restrictions have been Added, Modified or Removed

Coloured spots

Restrictions with different attributes are marked with a lettered spot


Restriction icons

Min stay Max stay No return Tariff hours

Up to Fuel surcharge Event day Emissions pricing

Restriction durations

Where no months or days are specified, restrictions apply all year and all week

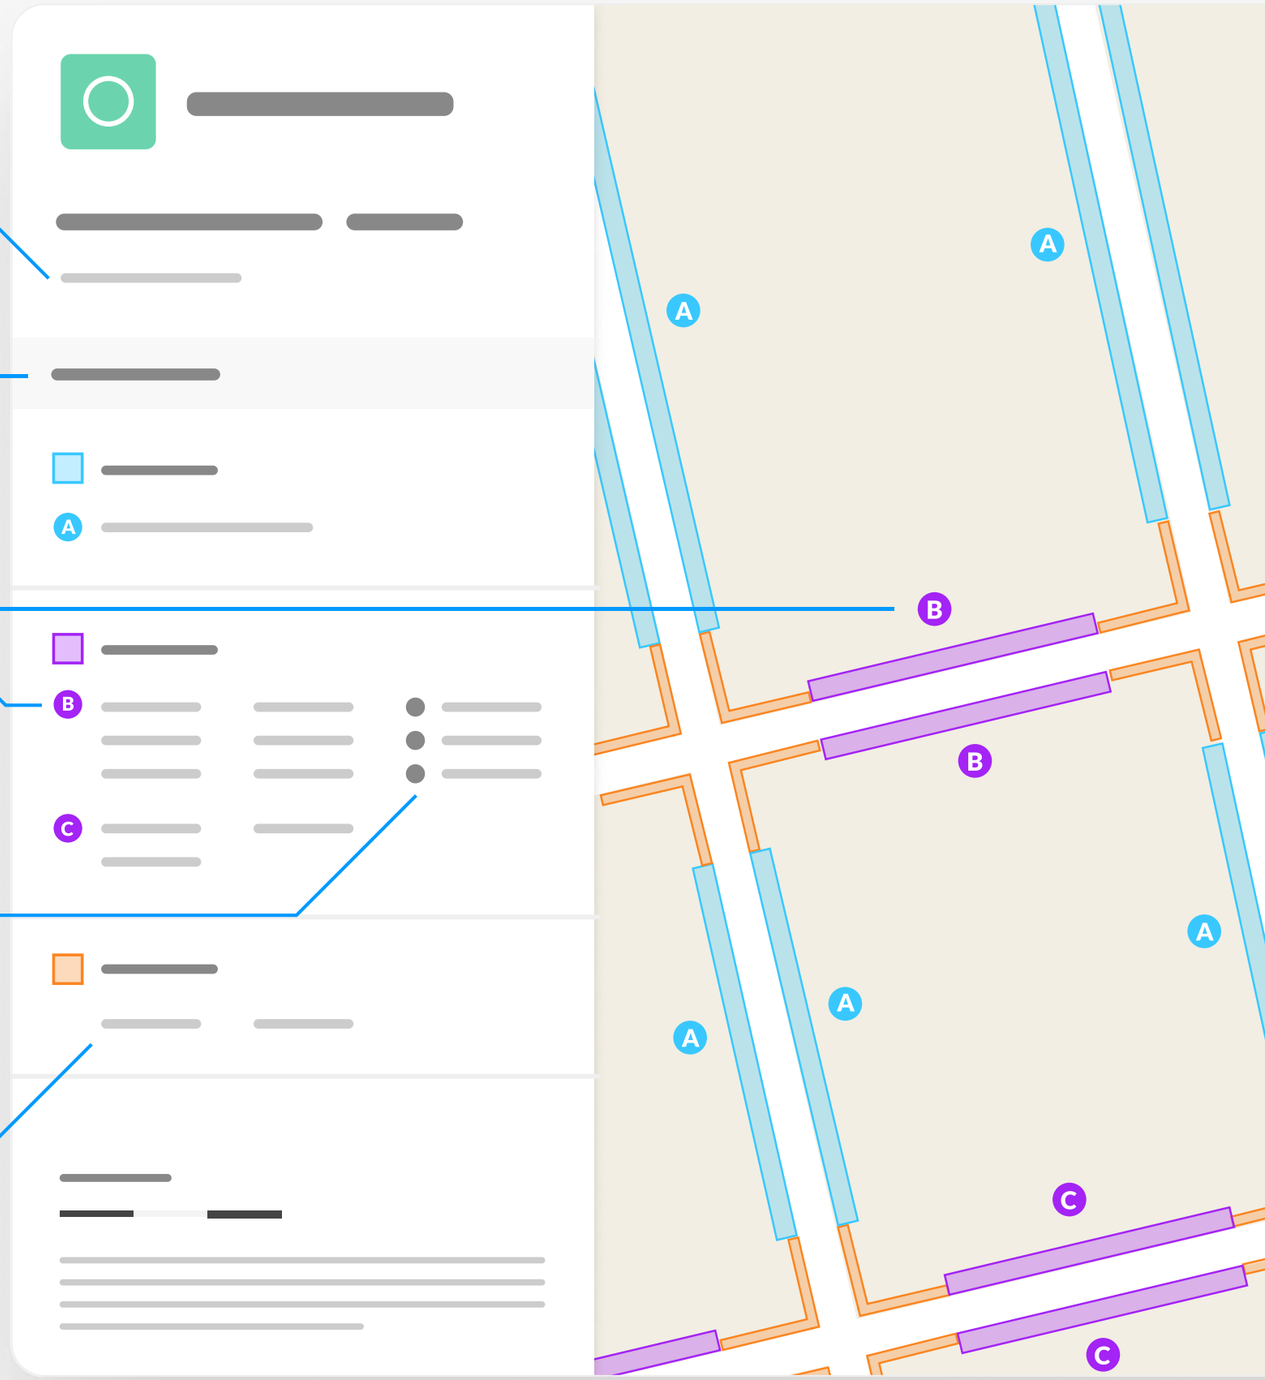

EDINBVRGH
THE CITY OF EDINBURGH COUNCIL


CO/26/17

Map 1 of 23 Made 23/11/26

MODIFIED

- [ ] Restricted Parking Zone (Greenways, A8 - Covered by a separate text-based Order)

A

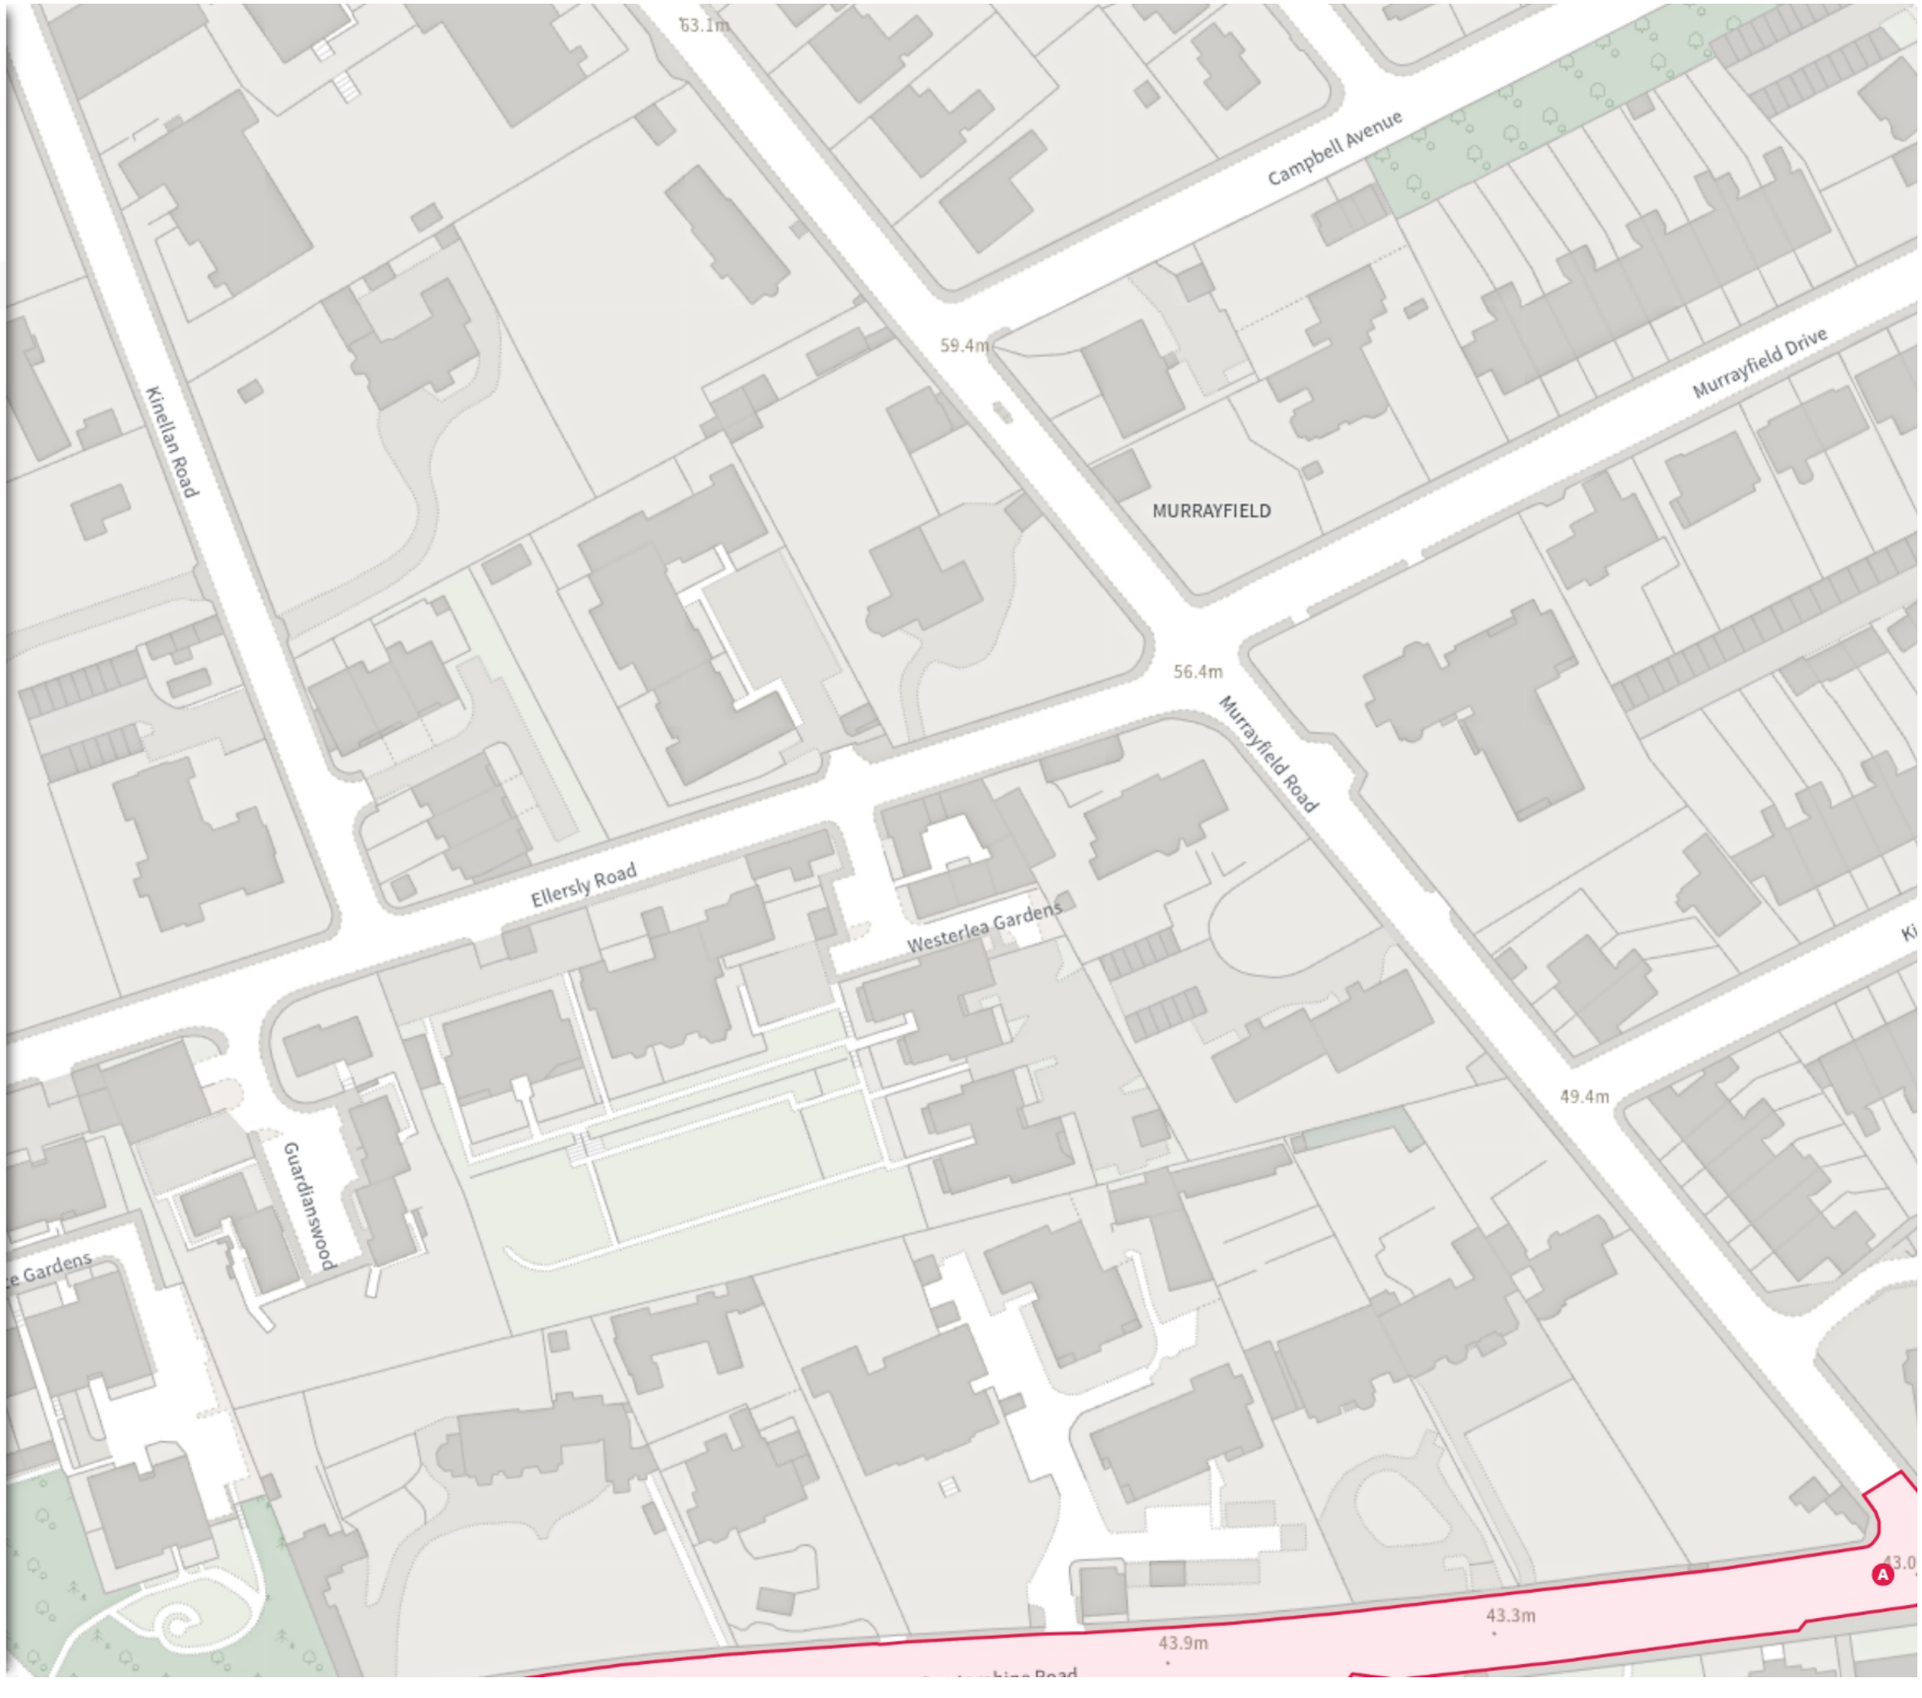

Scale: 1:1250 0 20 40 60m

NW 322031.082, 673503.257 **SE** 322415.383, 673155.227

© Crown copyright and database rights 2026 Ordnance Survey.
You are not permitted to copy, sub-license, distribute or sell any of this data to third parties in any form. Licence number 100023420

EDINBVRGH
THE CITY OF EDINBURGH COUNCIL

CO/26/17

Map 2 of 23 Made 23/11/26

MODIFIED

- [ ] Restricted Parking Zone (Greenways, A8 - Covered by a separate text-based Order)

Ⓐ



Scale: 1:1250 0 20 40 60m

NW 322418.168, 673496.275 **SE** 322802.5, 673148.279

© Crown copyright and database rights 2026 Ordnance Survey.
You are not permitted to copy, sub-license, distribute or sell any of this data to third parties in any form. Licence number 100023420

EDINBVRGH
THE CITY OF EDINBURGH COUNCIL


CO/26/17

Map 3 of 23 Made 23/11/26

MODIFIED

- [ ] Restricted Parking Zone (Greenways, A8 - Covered by a separate text-based Order)

A

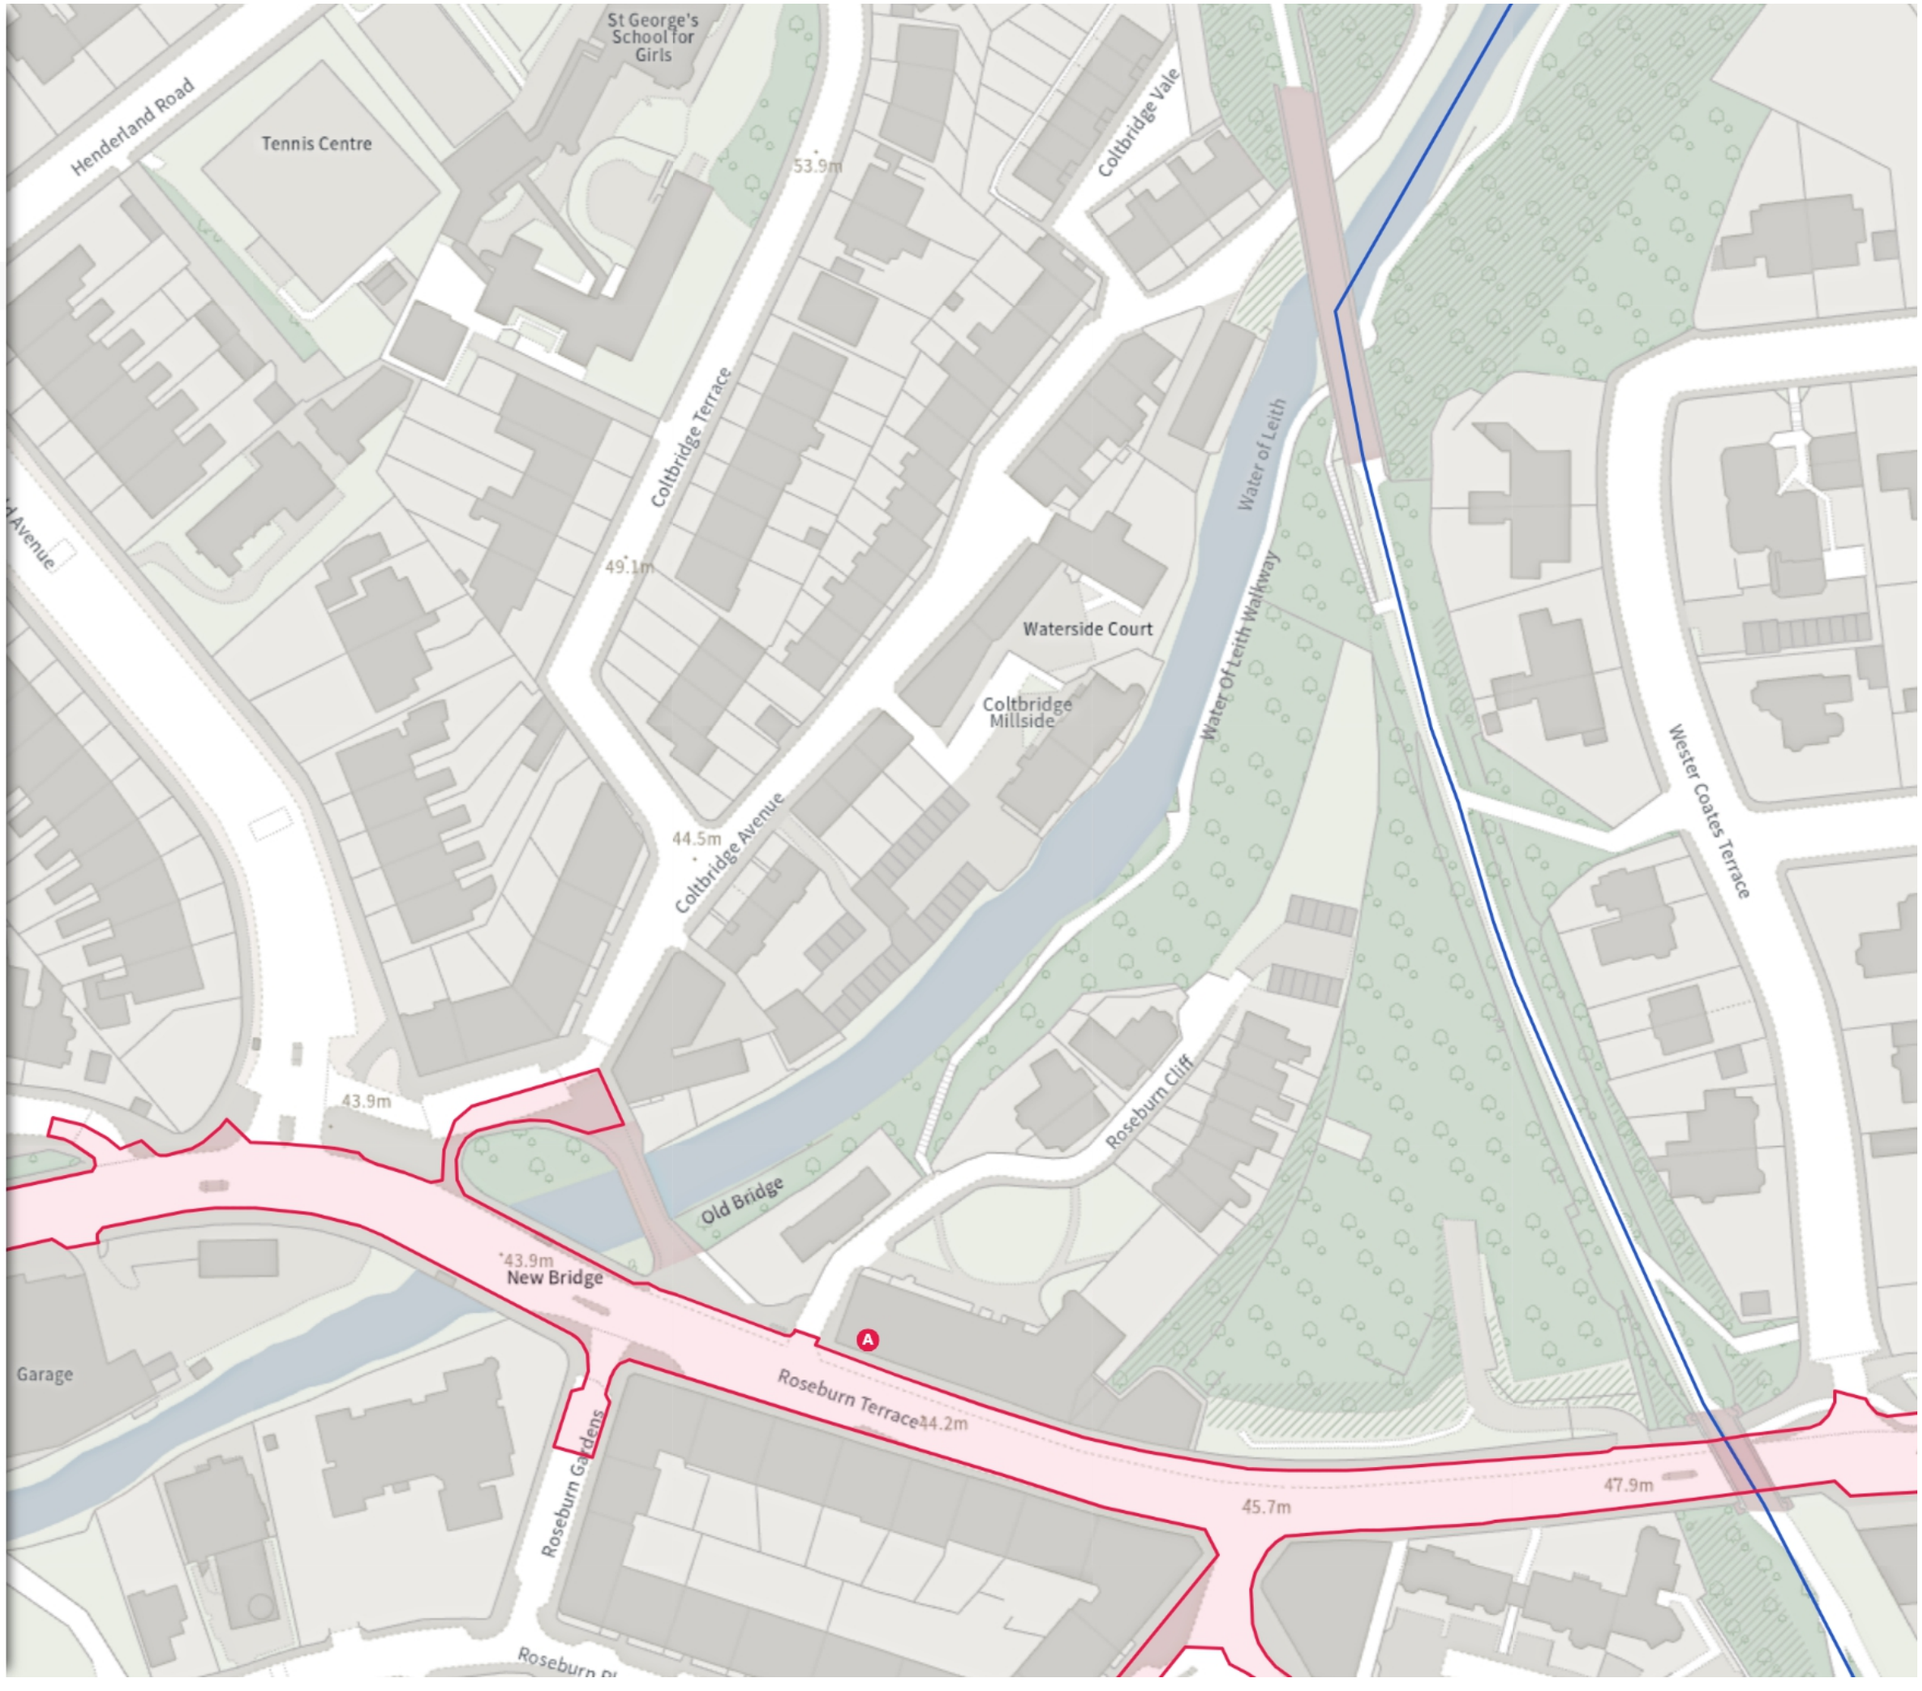

Scale: 1:1250 0 20 40 60m

NW 322805.422, 673489.324 **SE** 323189.785, 673141.363

© Crown copyright and database rights 2026 Ordnance Survey.
You are not permitted to copy, sub-license, distribute or sell any of this data to third parties in any form. Licence number 100023420

EDINBVRGH
THE CITY OF EDINBURGH COUNCIL

CO/26/17

Map 4 of 23 Made 23/11/26


MODIFIED

- [ ] Restricted Parking Zone (Greenways, A8 - Covered by a separate text-based Order)

Scale: 1:1250 0 20 40 60m

NW 323192.509, 673482.411 **SE** 323576.903, 673134.485

© Crown copyright and database rights 2026 Ordnance Survey.
You are not permitted to copy, sub-license, distribute or sell any of this data to third parties in any form. Licence number 100023420

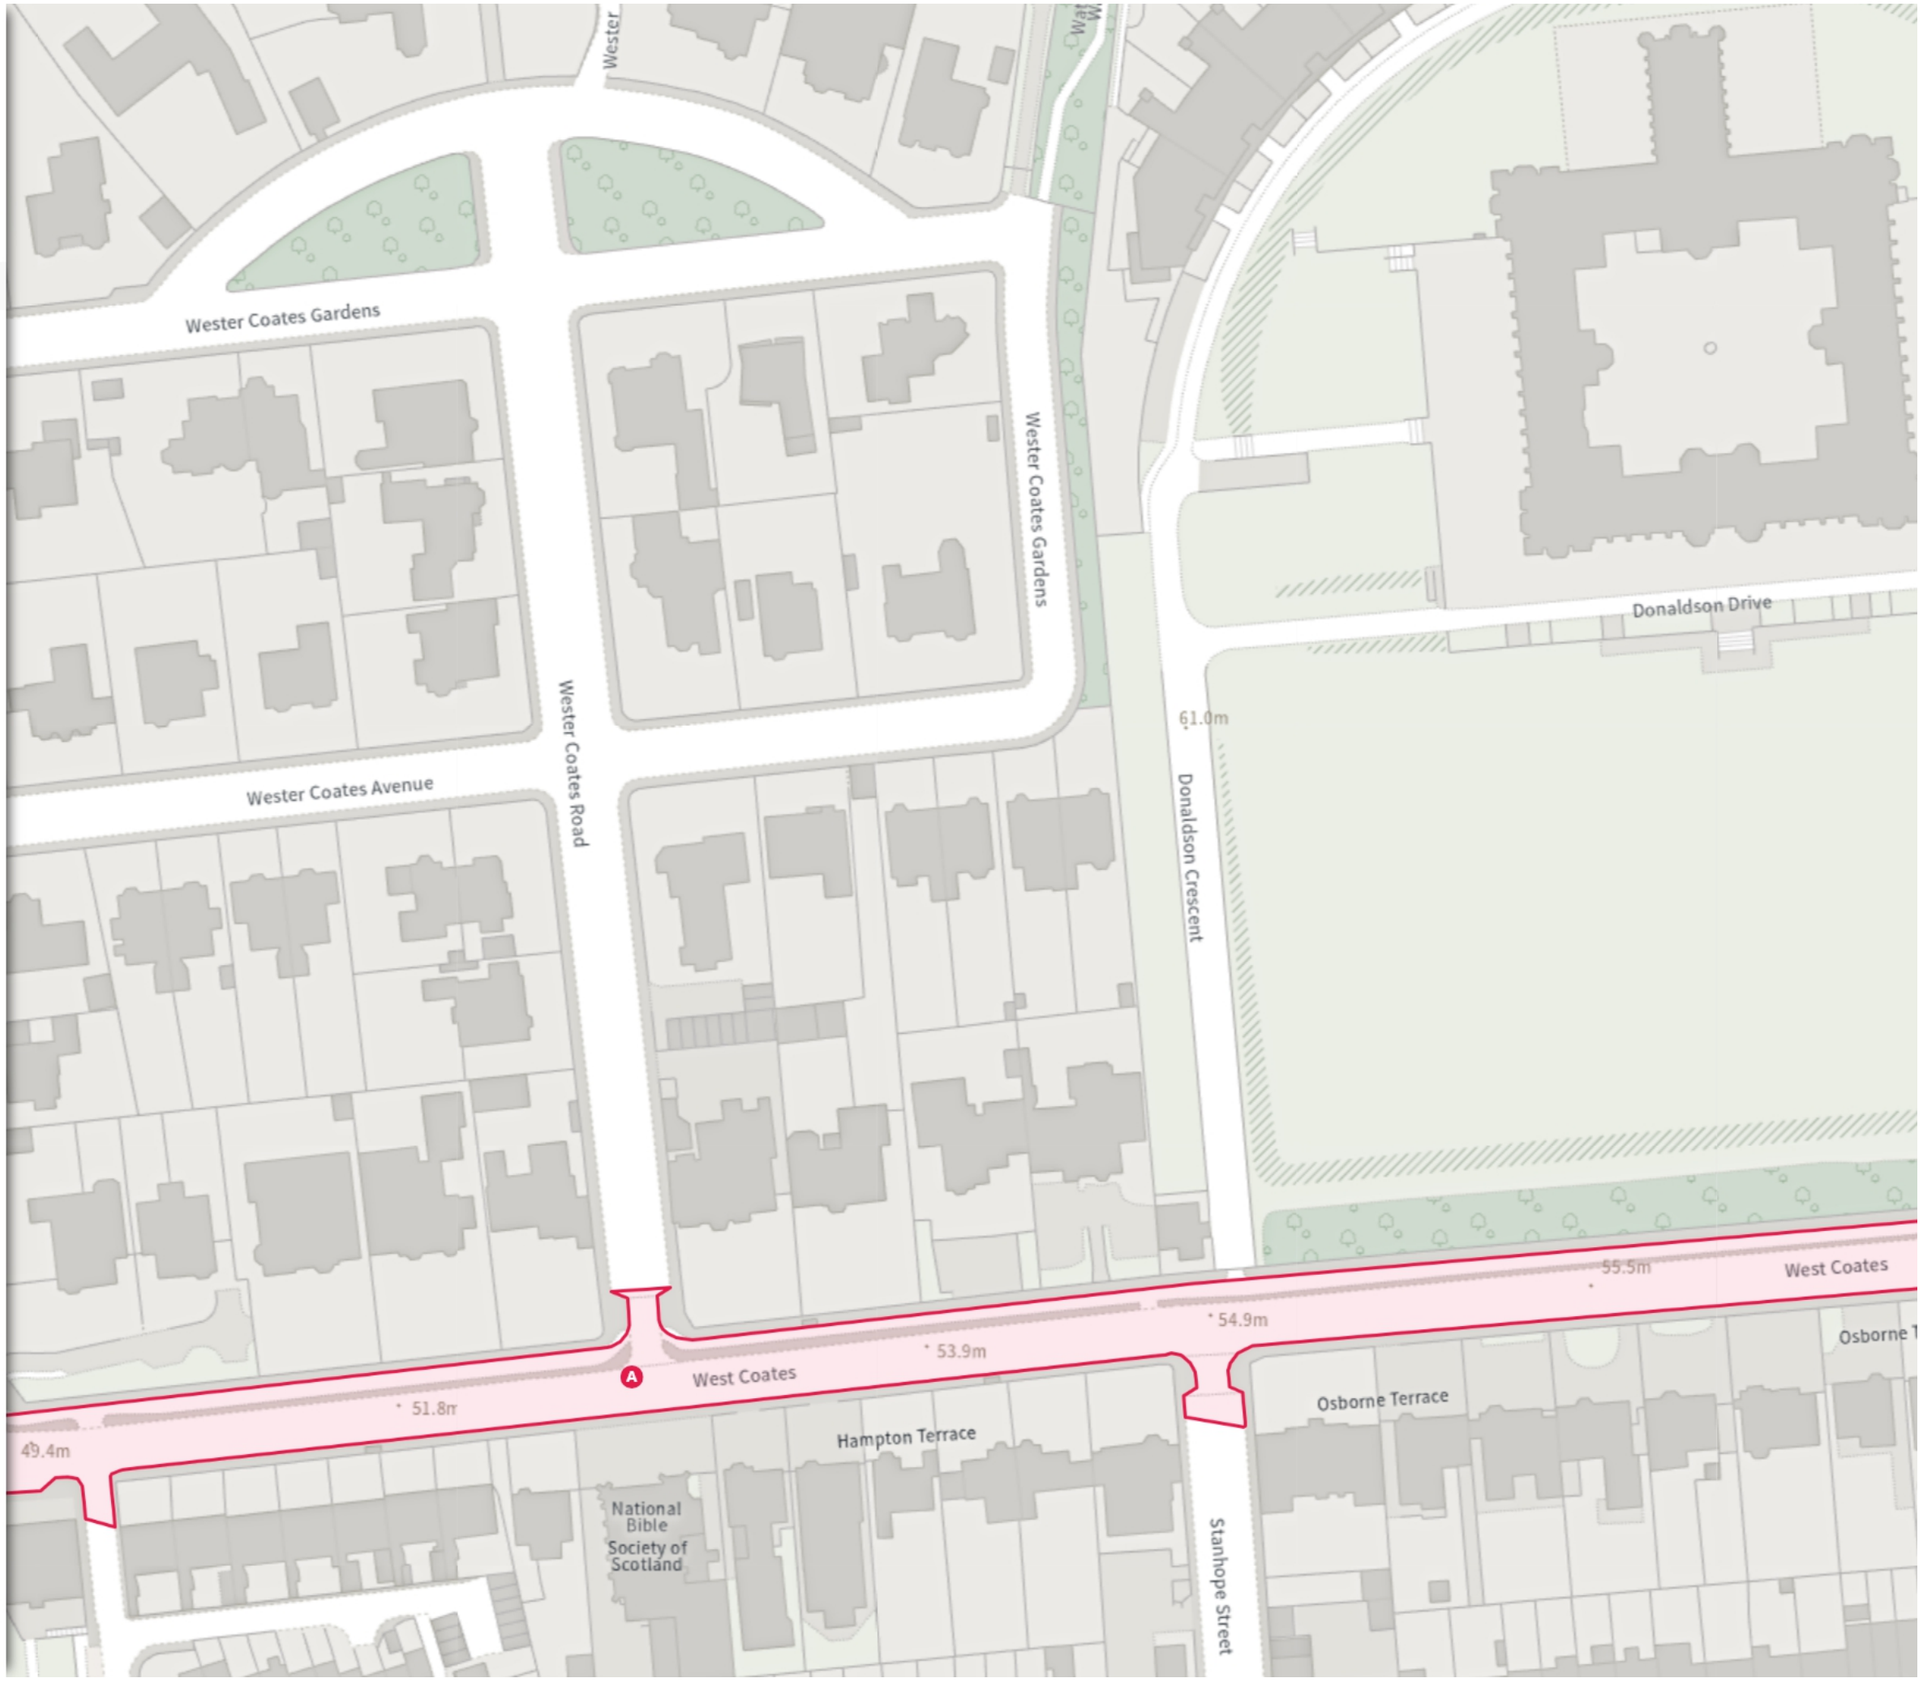

EDINBVRGH
THE CITY OF EDINBURGH COUNCIL

CO/26/17

Map 5a of 23 Made 23/11/26

ADDED

Loading place

A Mon-Sat 08:30-18:30

No stopping at any time

B At all times

No waiting at any time

C At all times

Paid-for parking place (Zone 1)

D Mon-Sat 08:30-18:30 4h 1h
Sun 12:30-18:30 4h 1h

Pay And Display, Pay By Phone

£6.80/1h


Shared

E **No waiting at any time**

At all times

E **No loading at any time**

At all times

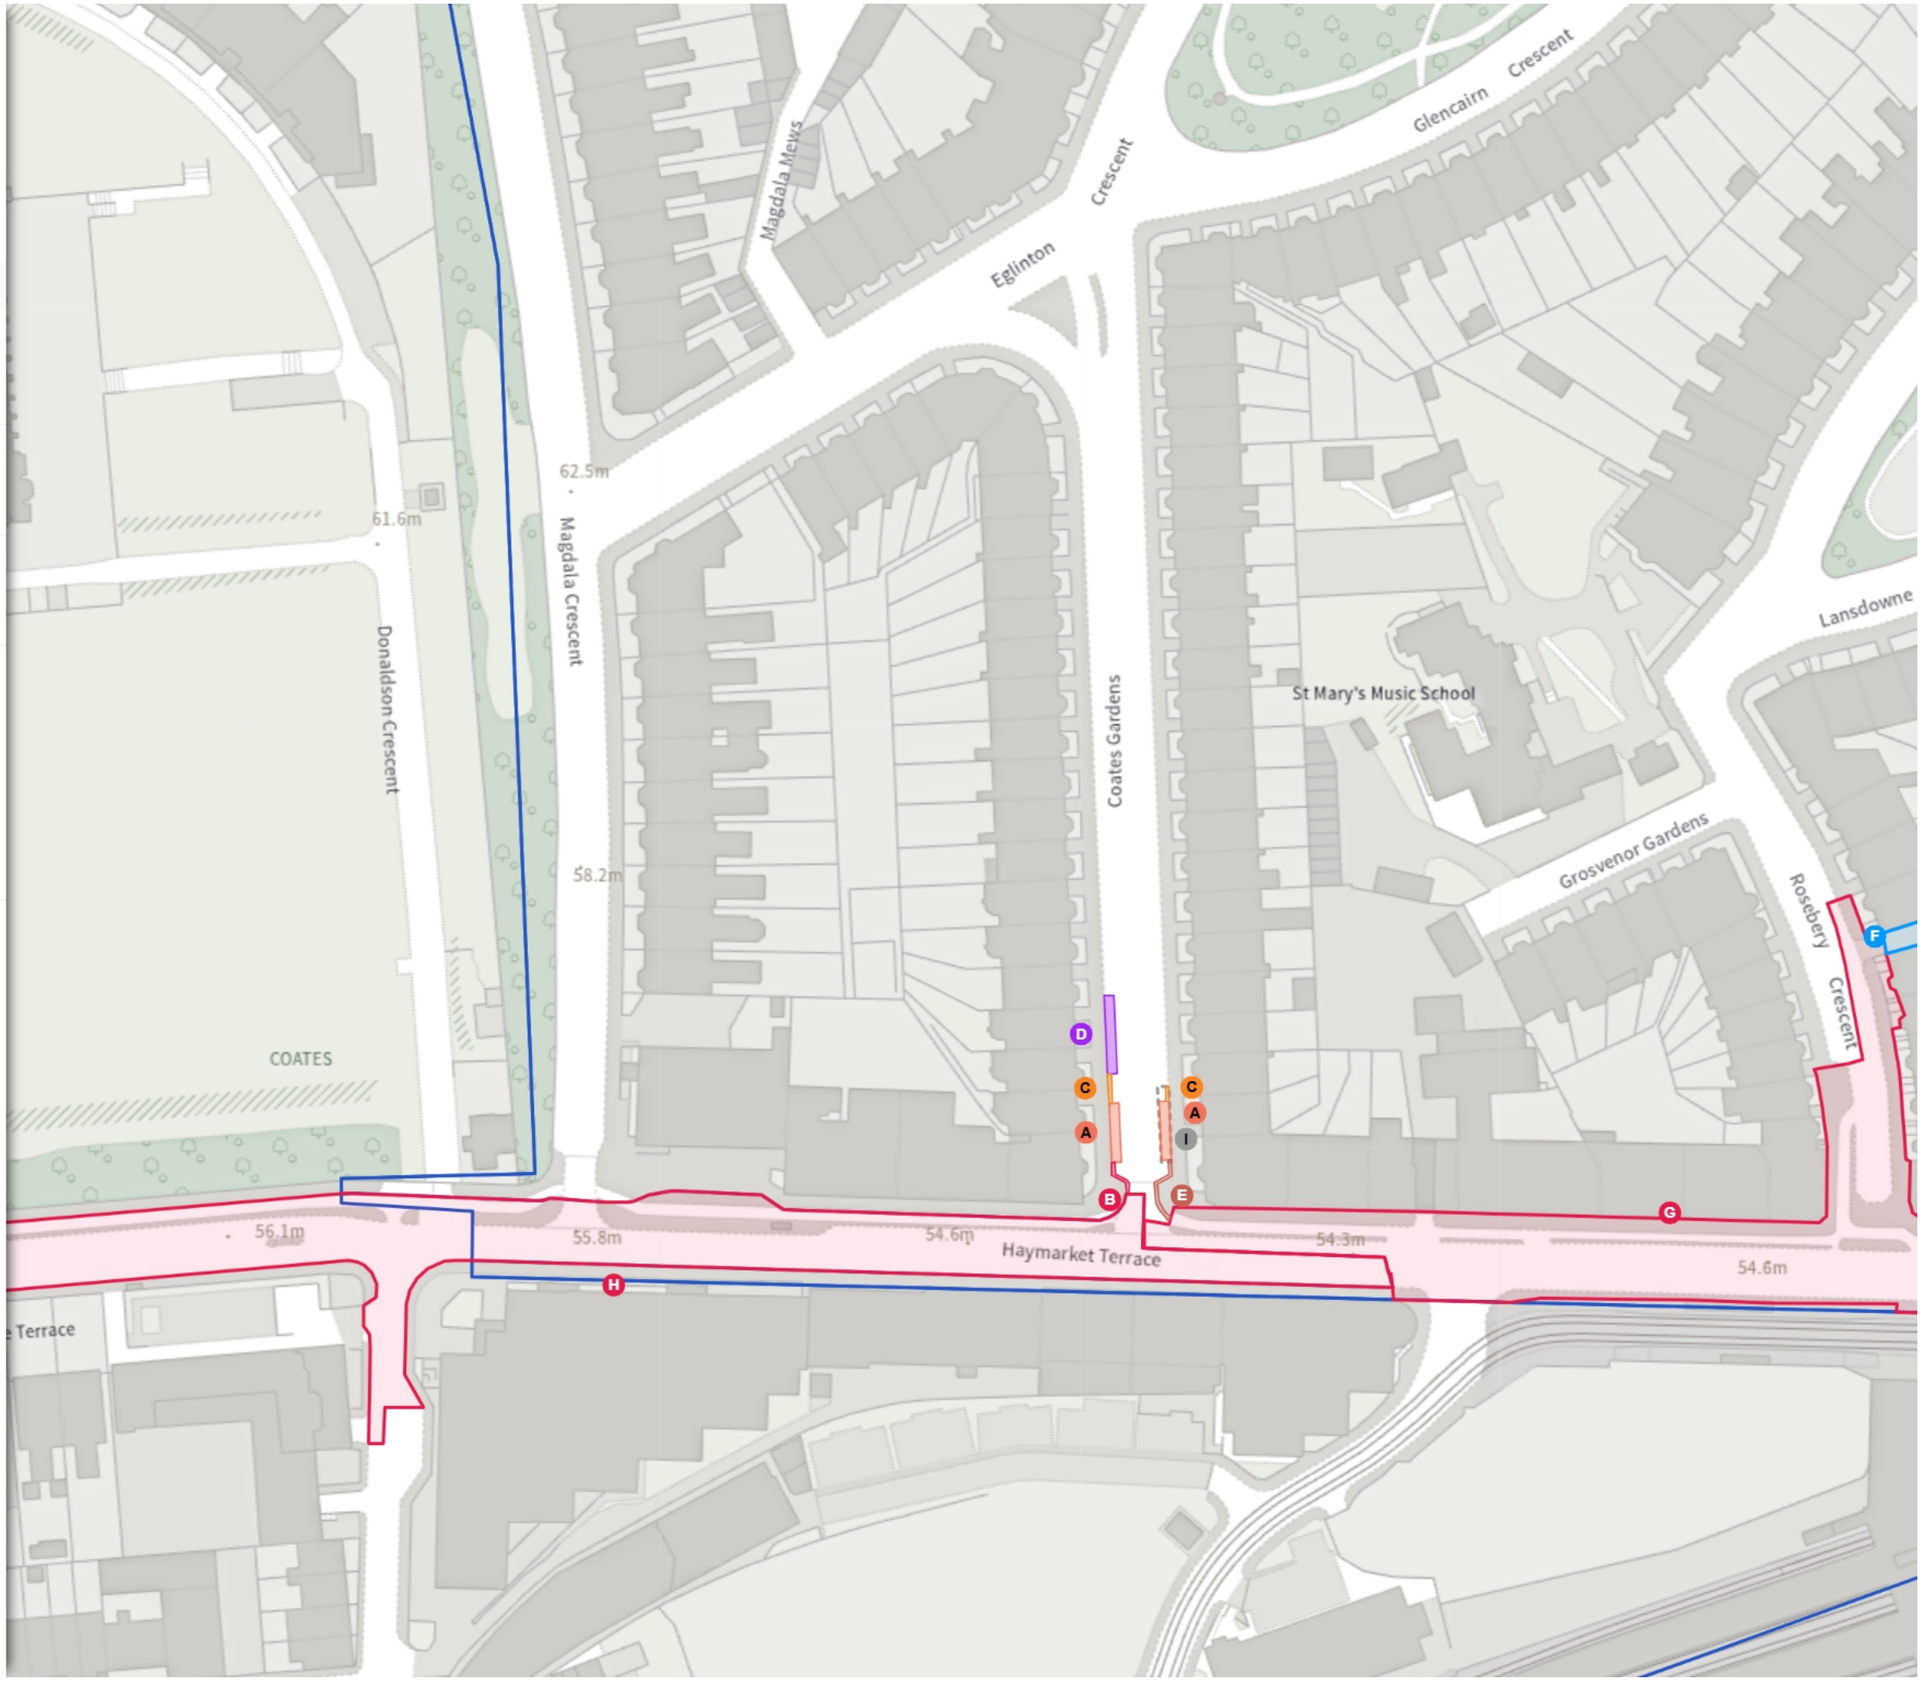

Scale: 1:1250 0 20 40 60m

NW 323579.764, 673475.53 **SE** 323964.189, 673127.638

© Crown copyright and database rights 2026 Ordnance Survey.
You are not permitted to copy, sub-license, distribute or sell any of this data to third parties in any form. Licence number 100023420

EDINBVRGH
THE CITY OF EDINBURGH COUNCIL

CO/26/17

Map 5b of 23 Made 23/11/26

MODIFIED

Permit Parking Area (Residential mews area M102)

F **No waiting**

Mon-Sat	08:30-18:30
Sun	12:30-18:30

F **Resident permit holders parking place (Residential mews area M102)**

Mon-Sat	08:30-18:30
Sun	12:30-18:30

Restricted Parking Zone (CCWEL - Covered by a separate text-based Order)

G


Restricted Parking Zone (Greenways, A8 - Covered by a separate text-based Order)

H

REMOVED

Restricted Parking Zone (Greenways, A8 - Covered by a separate text-based Order)

I

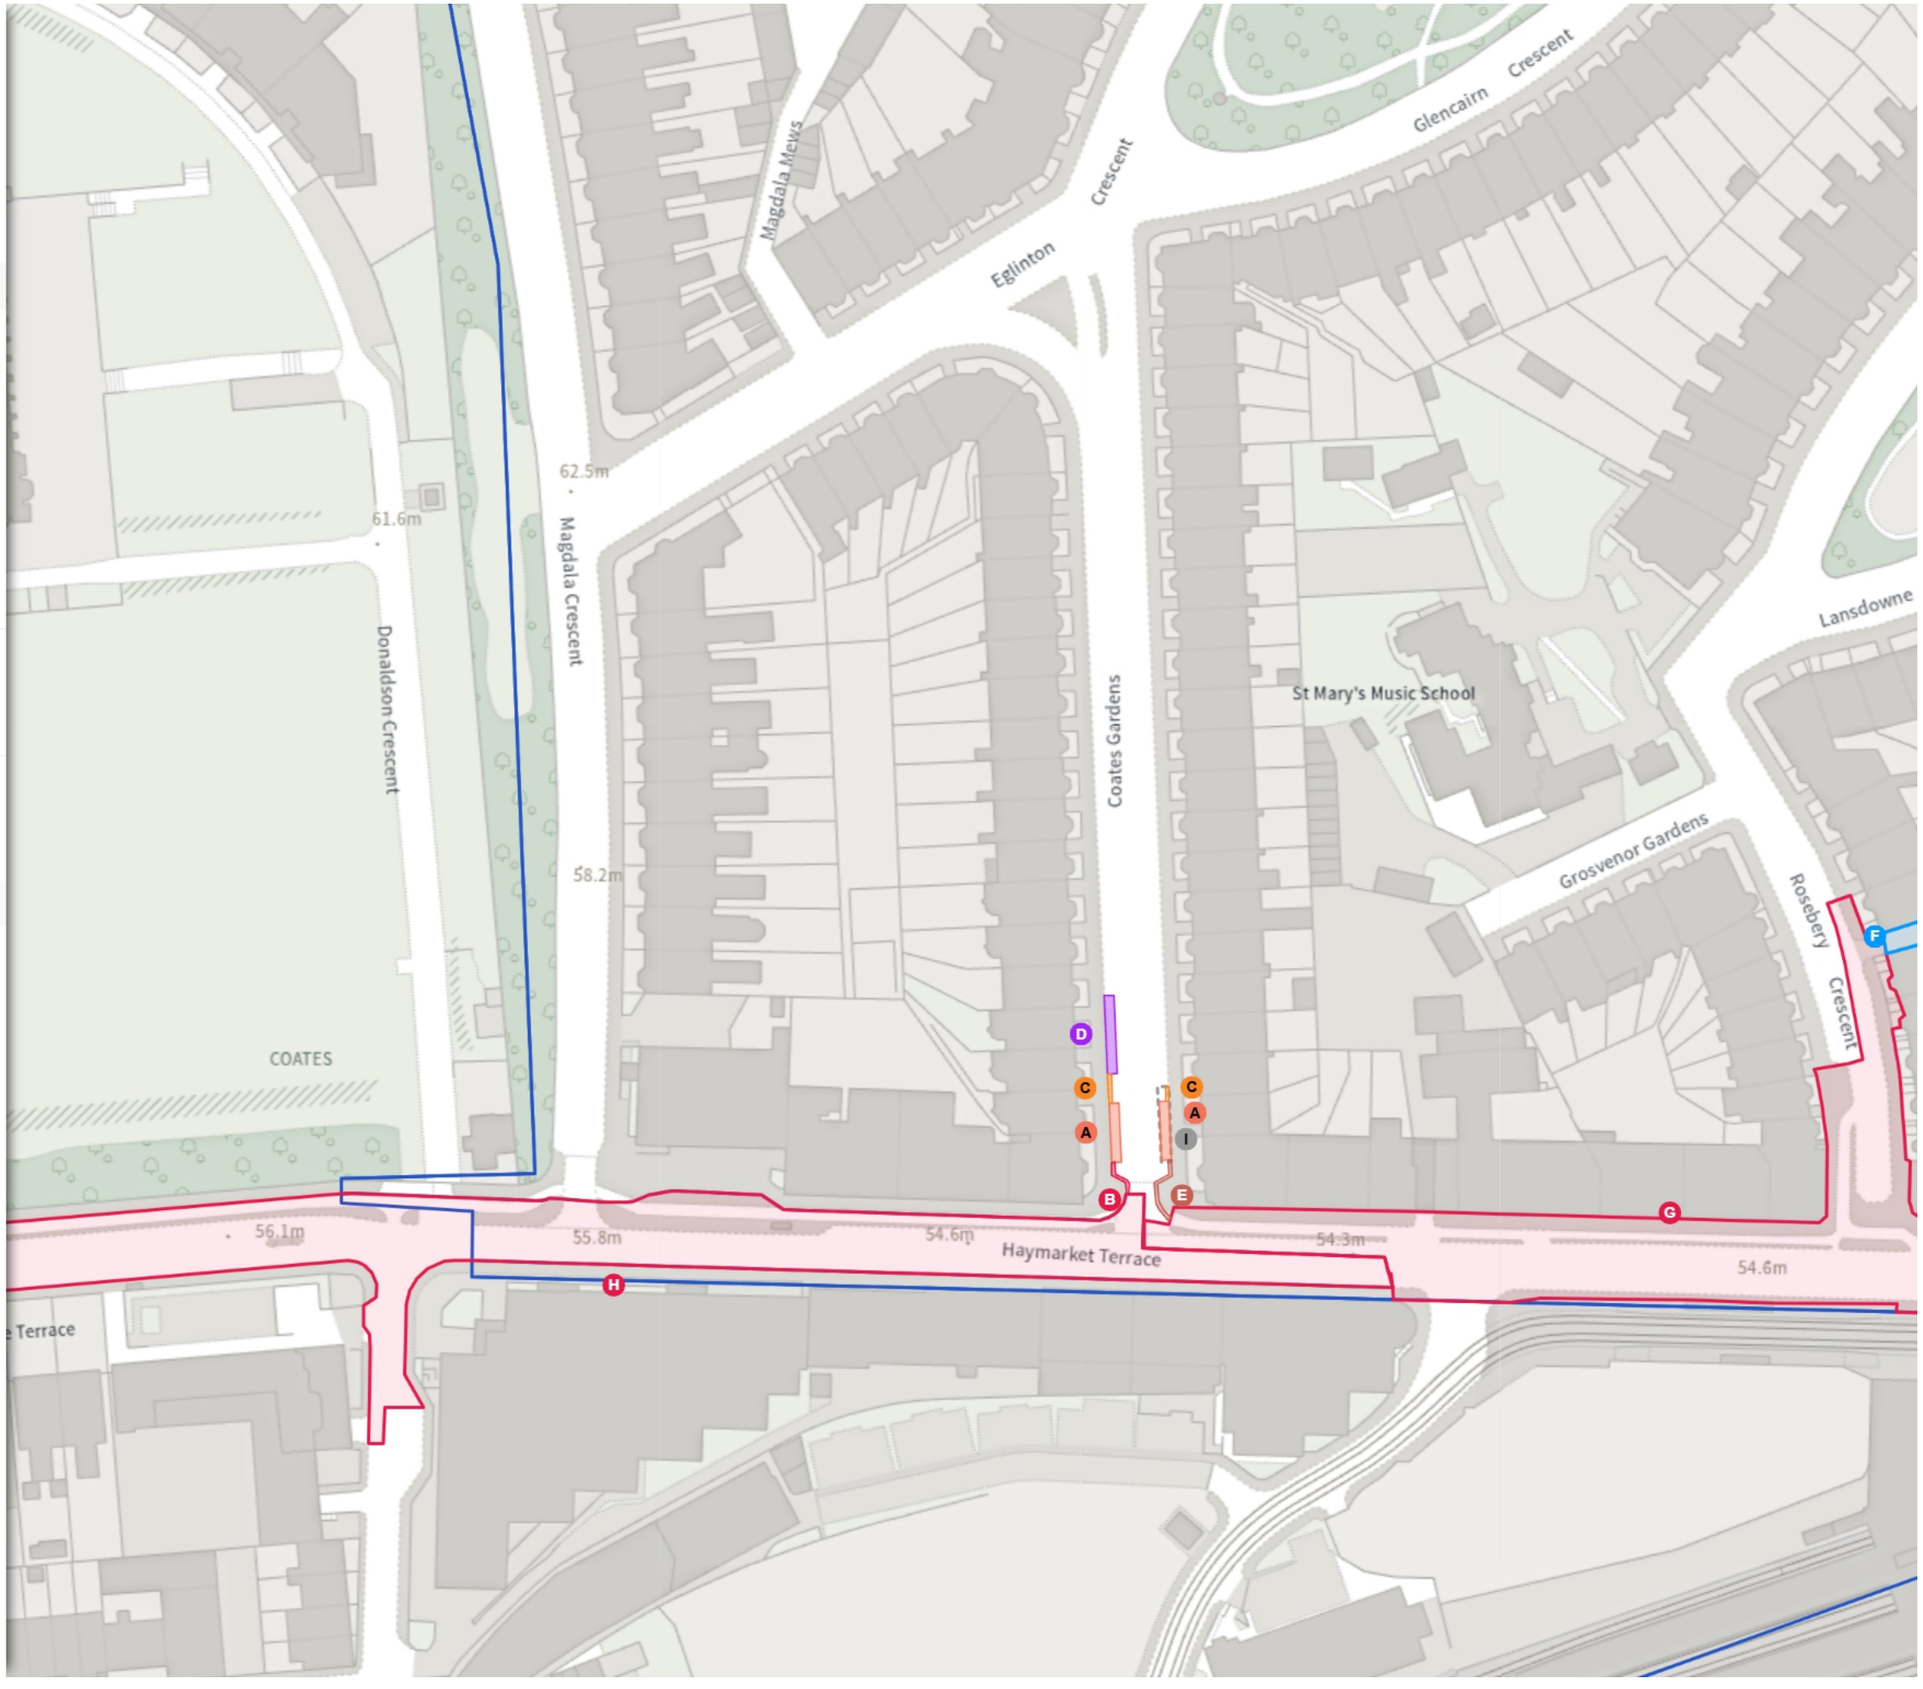

Scale: 1:1250 0 20 40 60m

NW 323579.764, 673475.53 **SE** 323964.189, 673127.638

© Crown copyright and database rights 2026 Ordnance Survey.
You are not permitted to copy, sub-license, distribute or sell any of this data to third parties in any form. Licence number 100023420

EDINBVRGH
THE CITY OF EDINBURGH COUNCIL

CO/26/17

Map 6 of 23 Made 23/11/26

MODIFIED

Permit Parking Area (Residential mews area M102)

A **No waiting**


Mon-Sat	08:30-18:30
Sun	12:30-18:30

A **Resident permit holders parking place (Residential mews area M102)**

Mon-Sat	08:30-18:30
Sun	12:30-18:30

Restricted Parking Zone (CCWEL - Covered by a separate text-based Order)

B

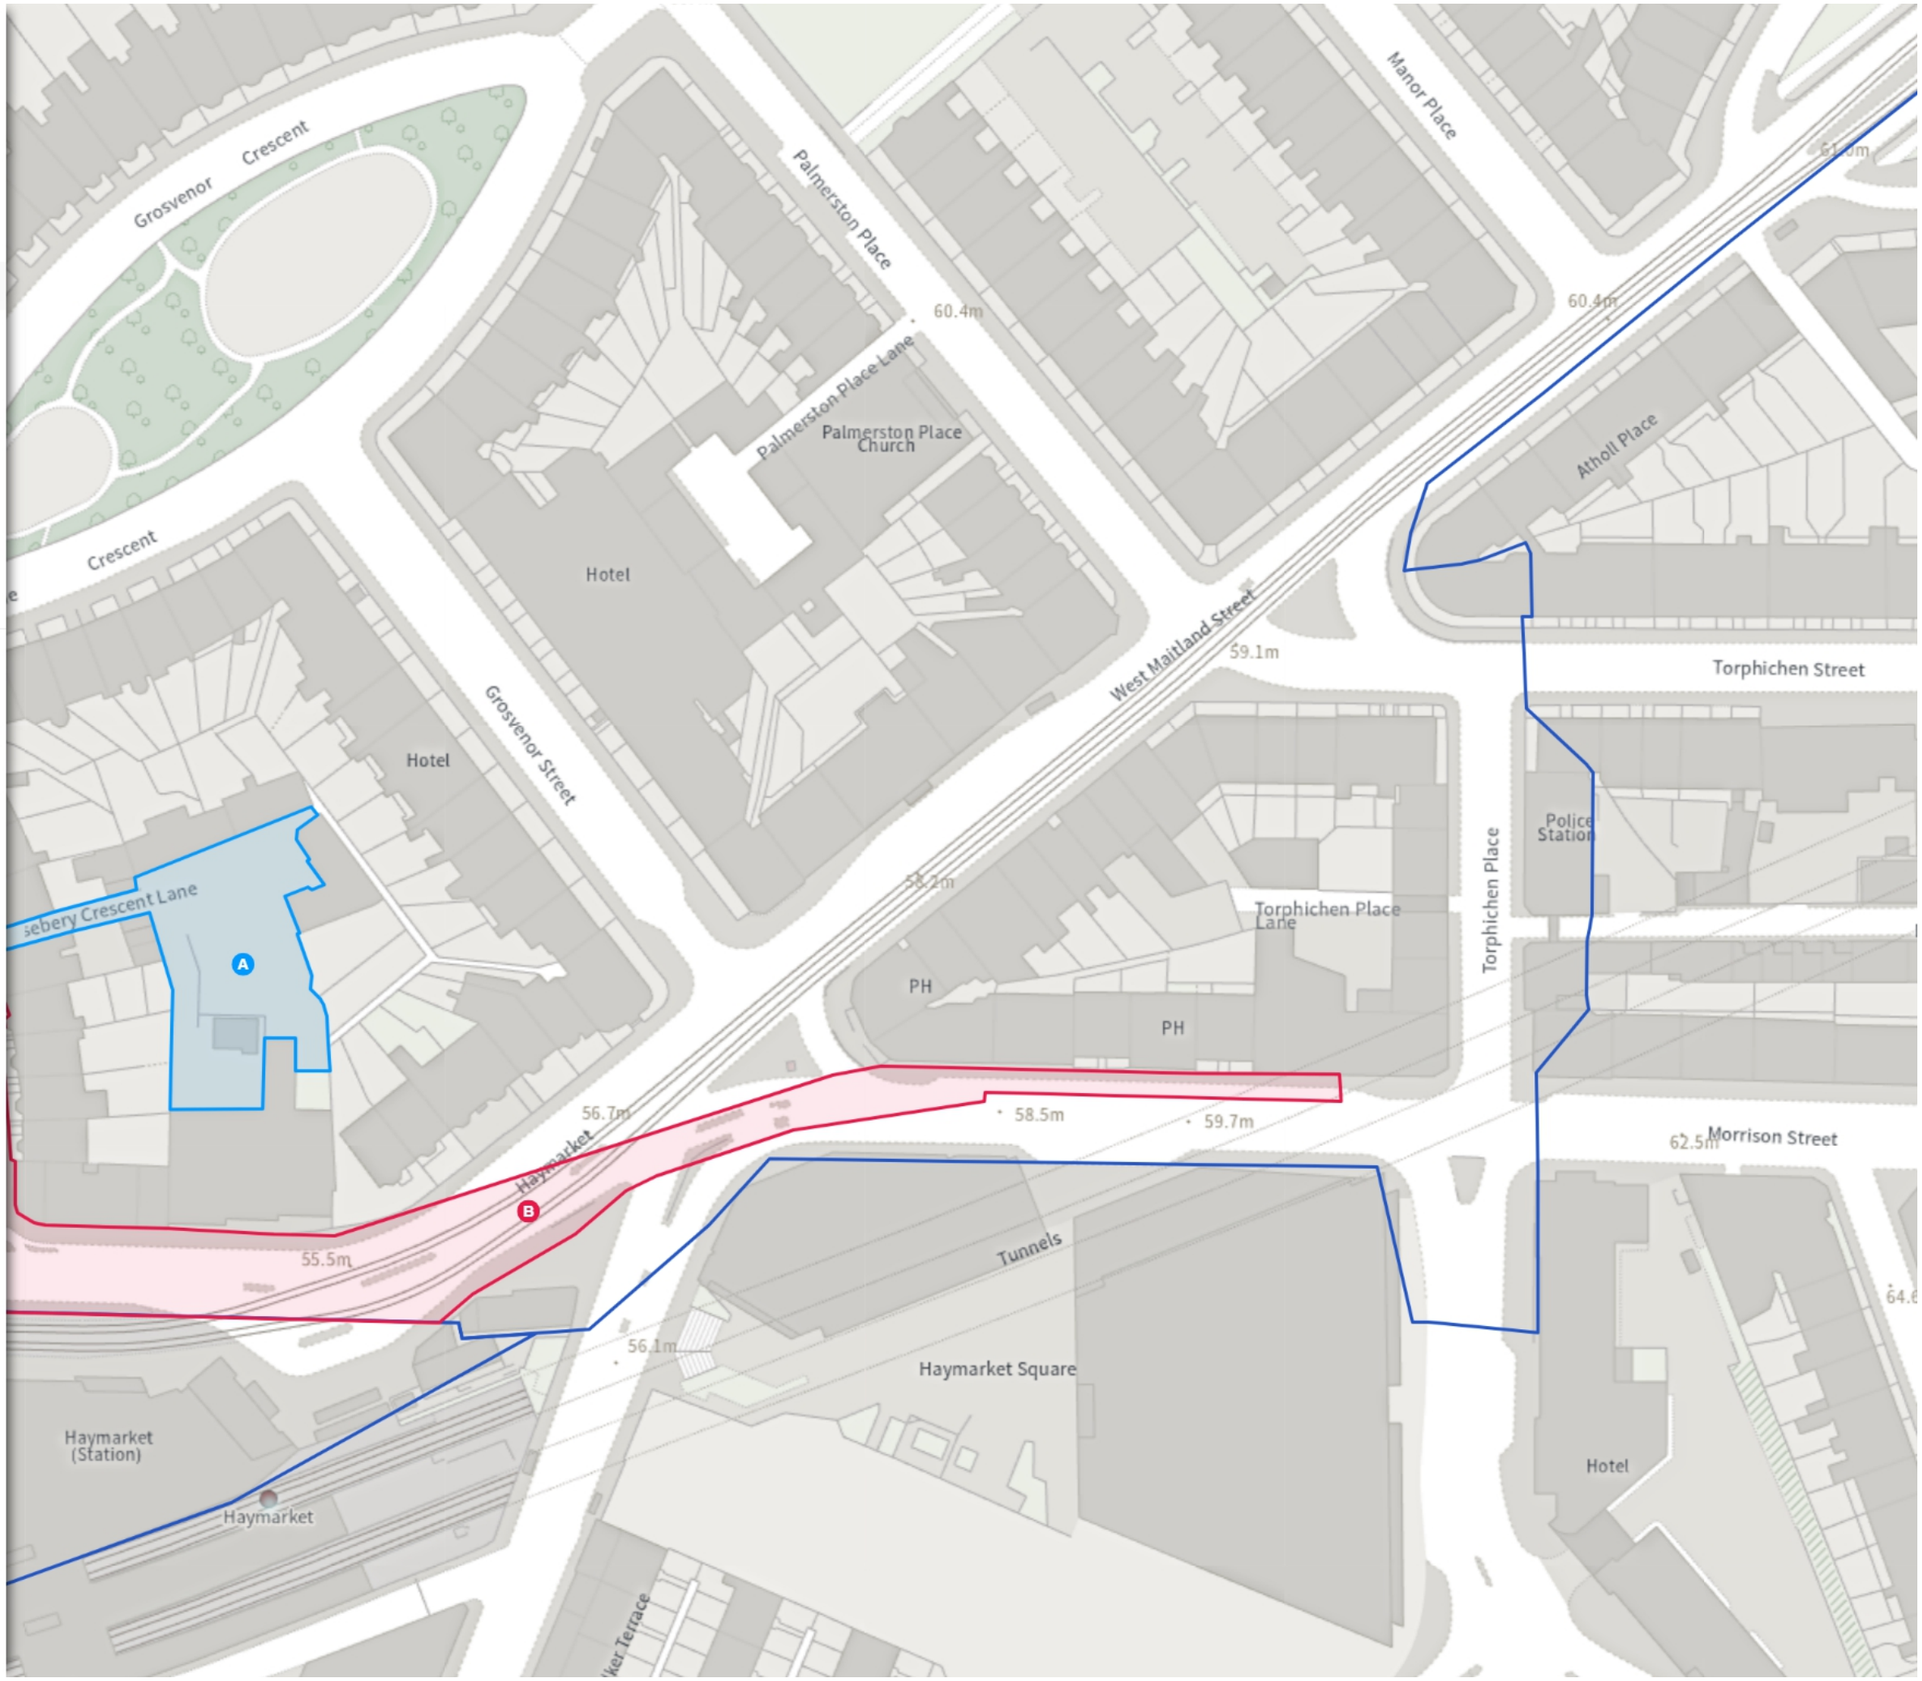

Scale: 1:1250 0 20 40 60m

NW 323966.852, 673468.686 **SE** 324351.308, 673120.829

© Crown copyright and database rights 2026 Ordnance Survey.
You are not permitted to copy, sub-license, distribute or sell any of this data to third parties in any form. Licence number 100023420

EDINBVRGH
THE CITY OF EDINBURGH COUNCIL

CO/26/17

Map 7 of 23 Made 23/11/26


MODIFIED

- [ ] Restricted Parking Zone (Greenways, A8 - Covered by a separate text-based Order)

Scale: 1:1250 0 20 40 60m

NW 318938.603, 673222.191 **SE** 319322.687, 672873.857

© Crown copyright and database rights 2026 Ordnance Survey.
You are not permitted to copy, sub-license, distribute or sell any of this data to third parties in any form. Licence number 100023420

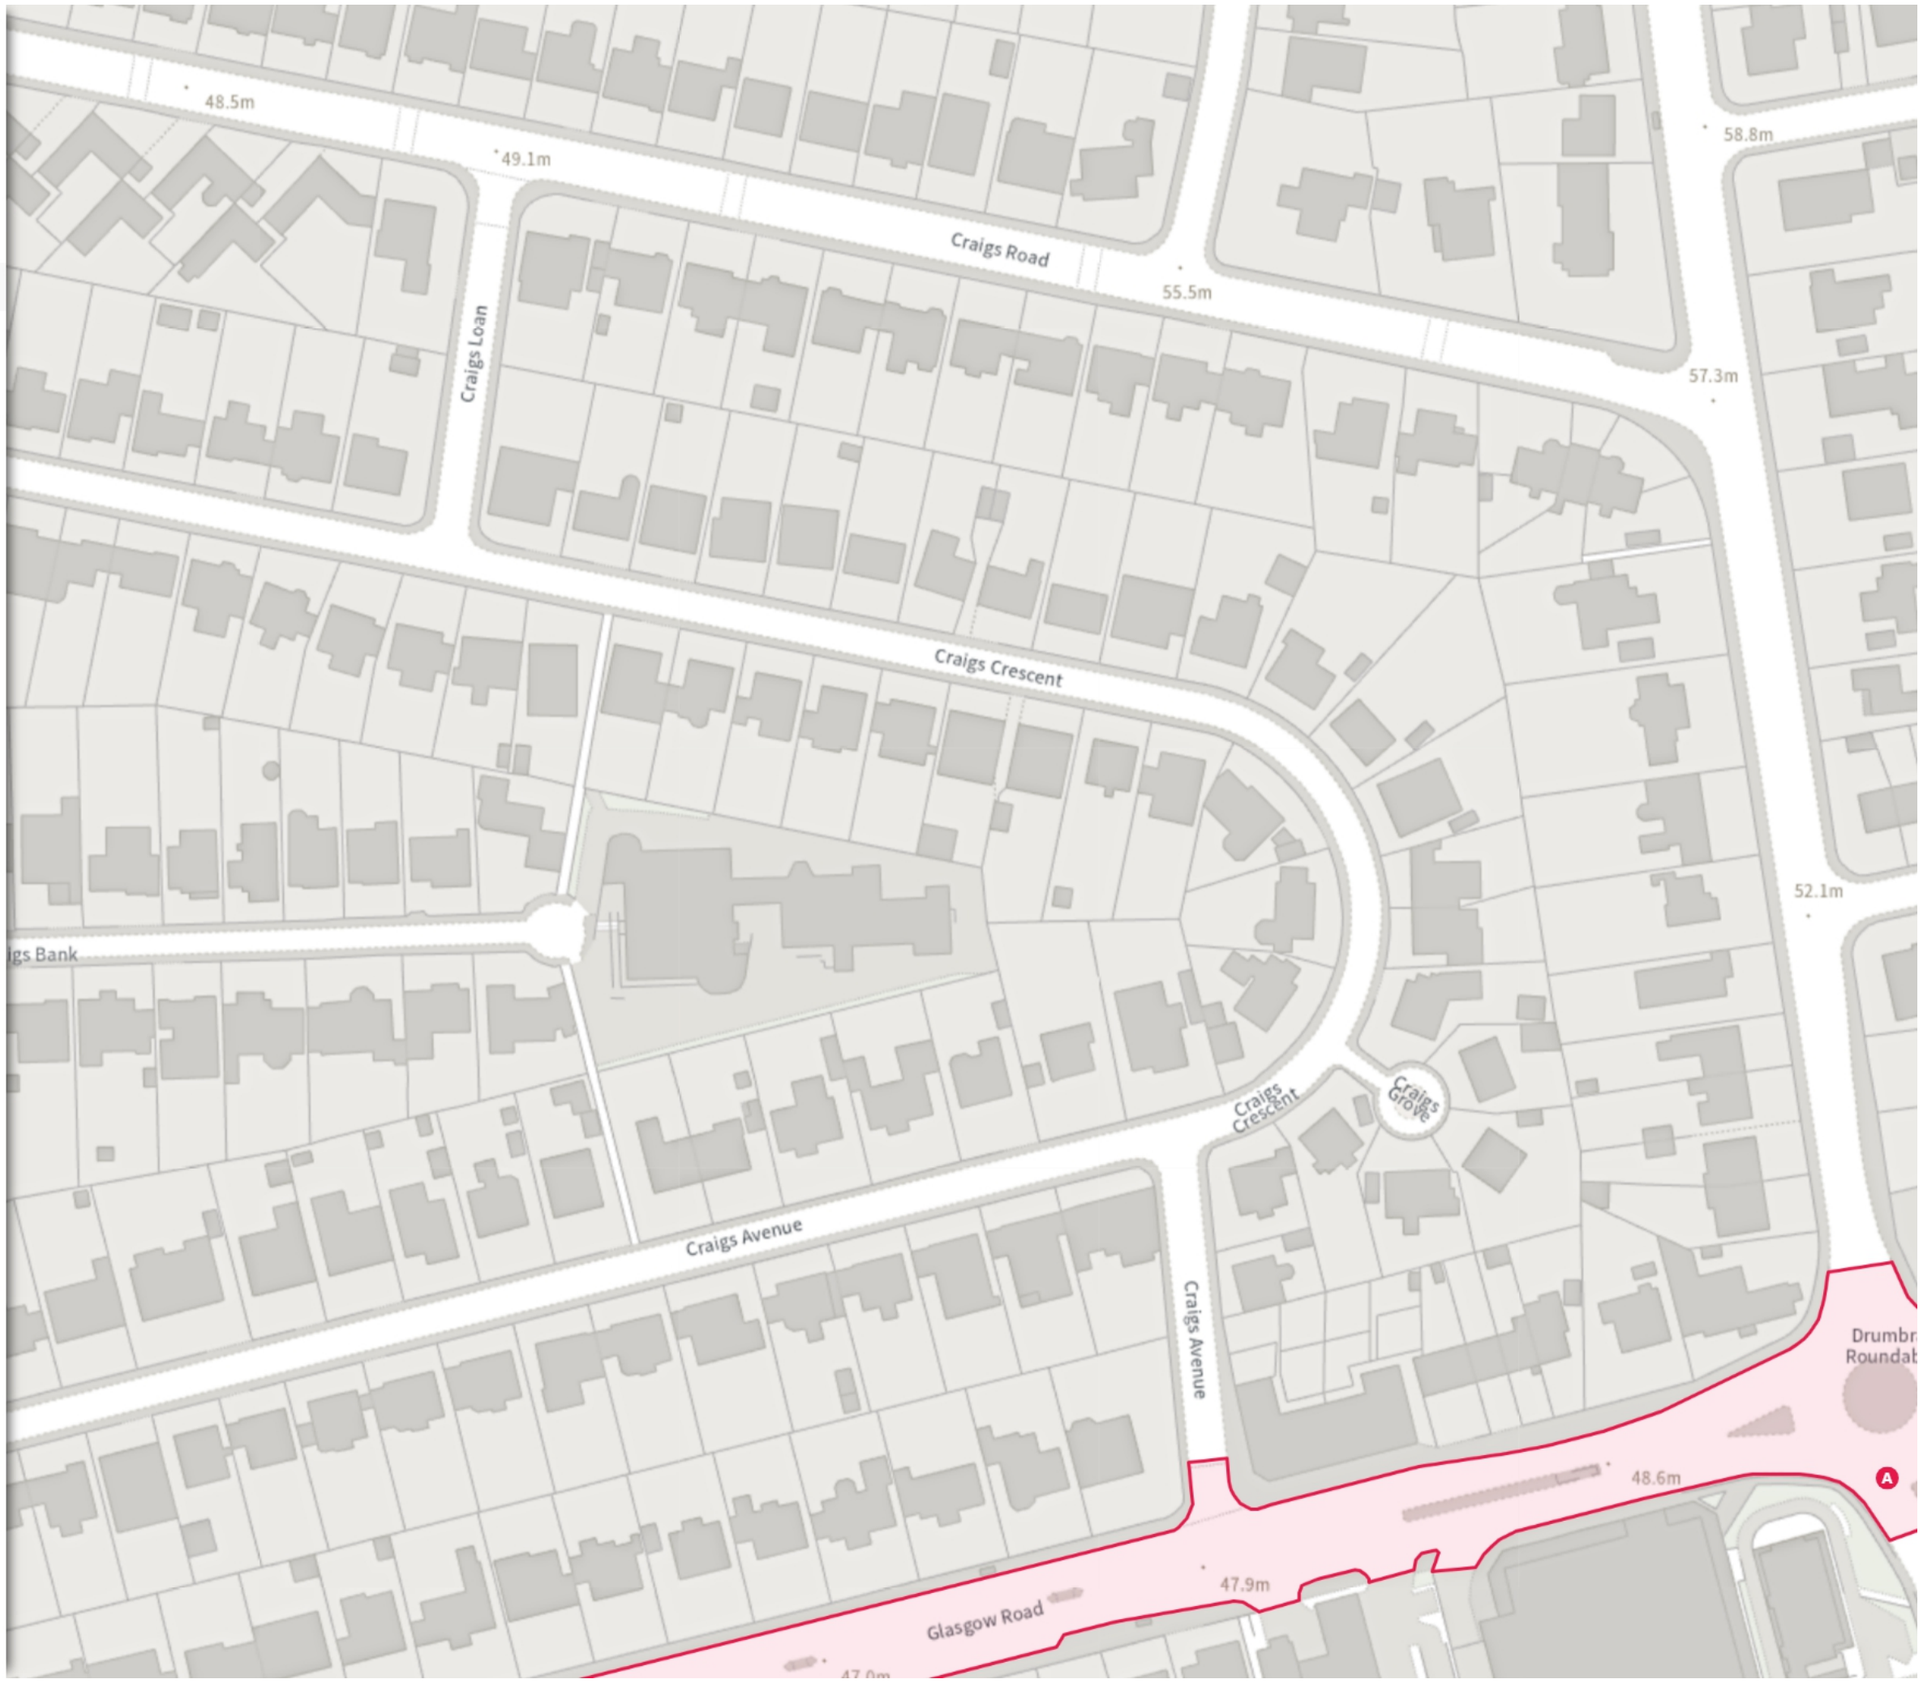

EDINBVRGH
THE CITY OF EDINBURGH COUNCIL


CO/26/17

Map 8 of 23 Made 23/11/26

MODIFIED

- [ ] Restricted Parking Zone (Greenways, A8 - Covered by a separate text-based Order)

A

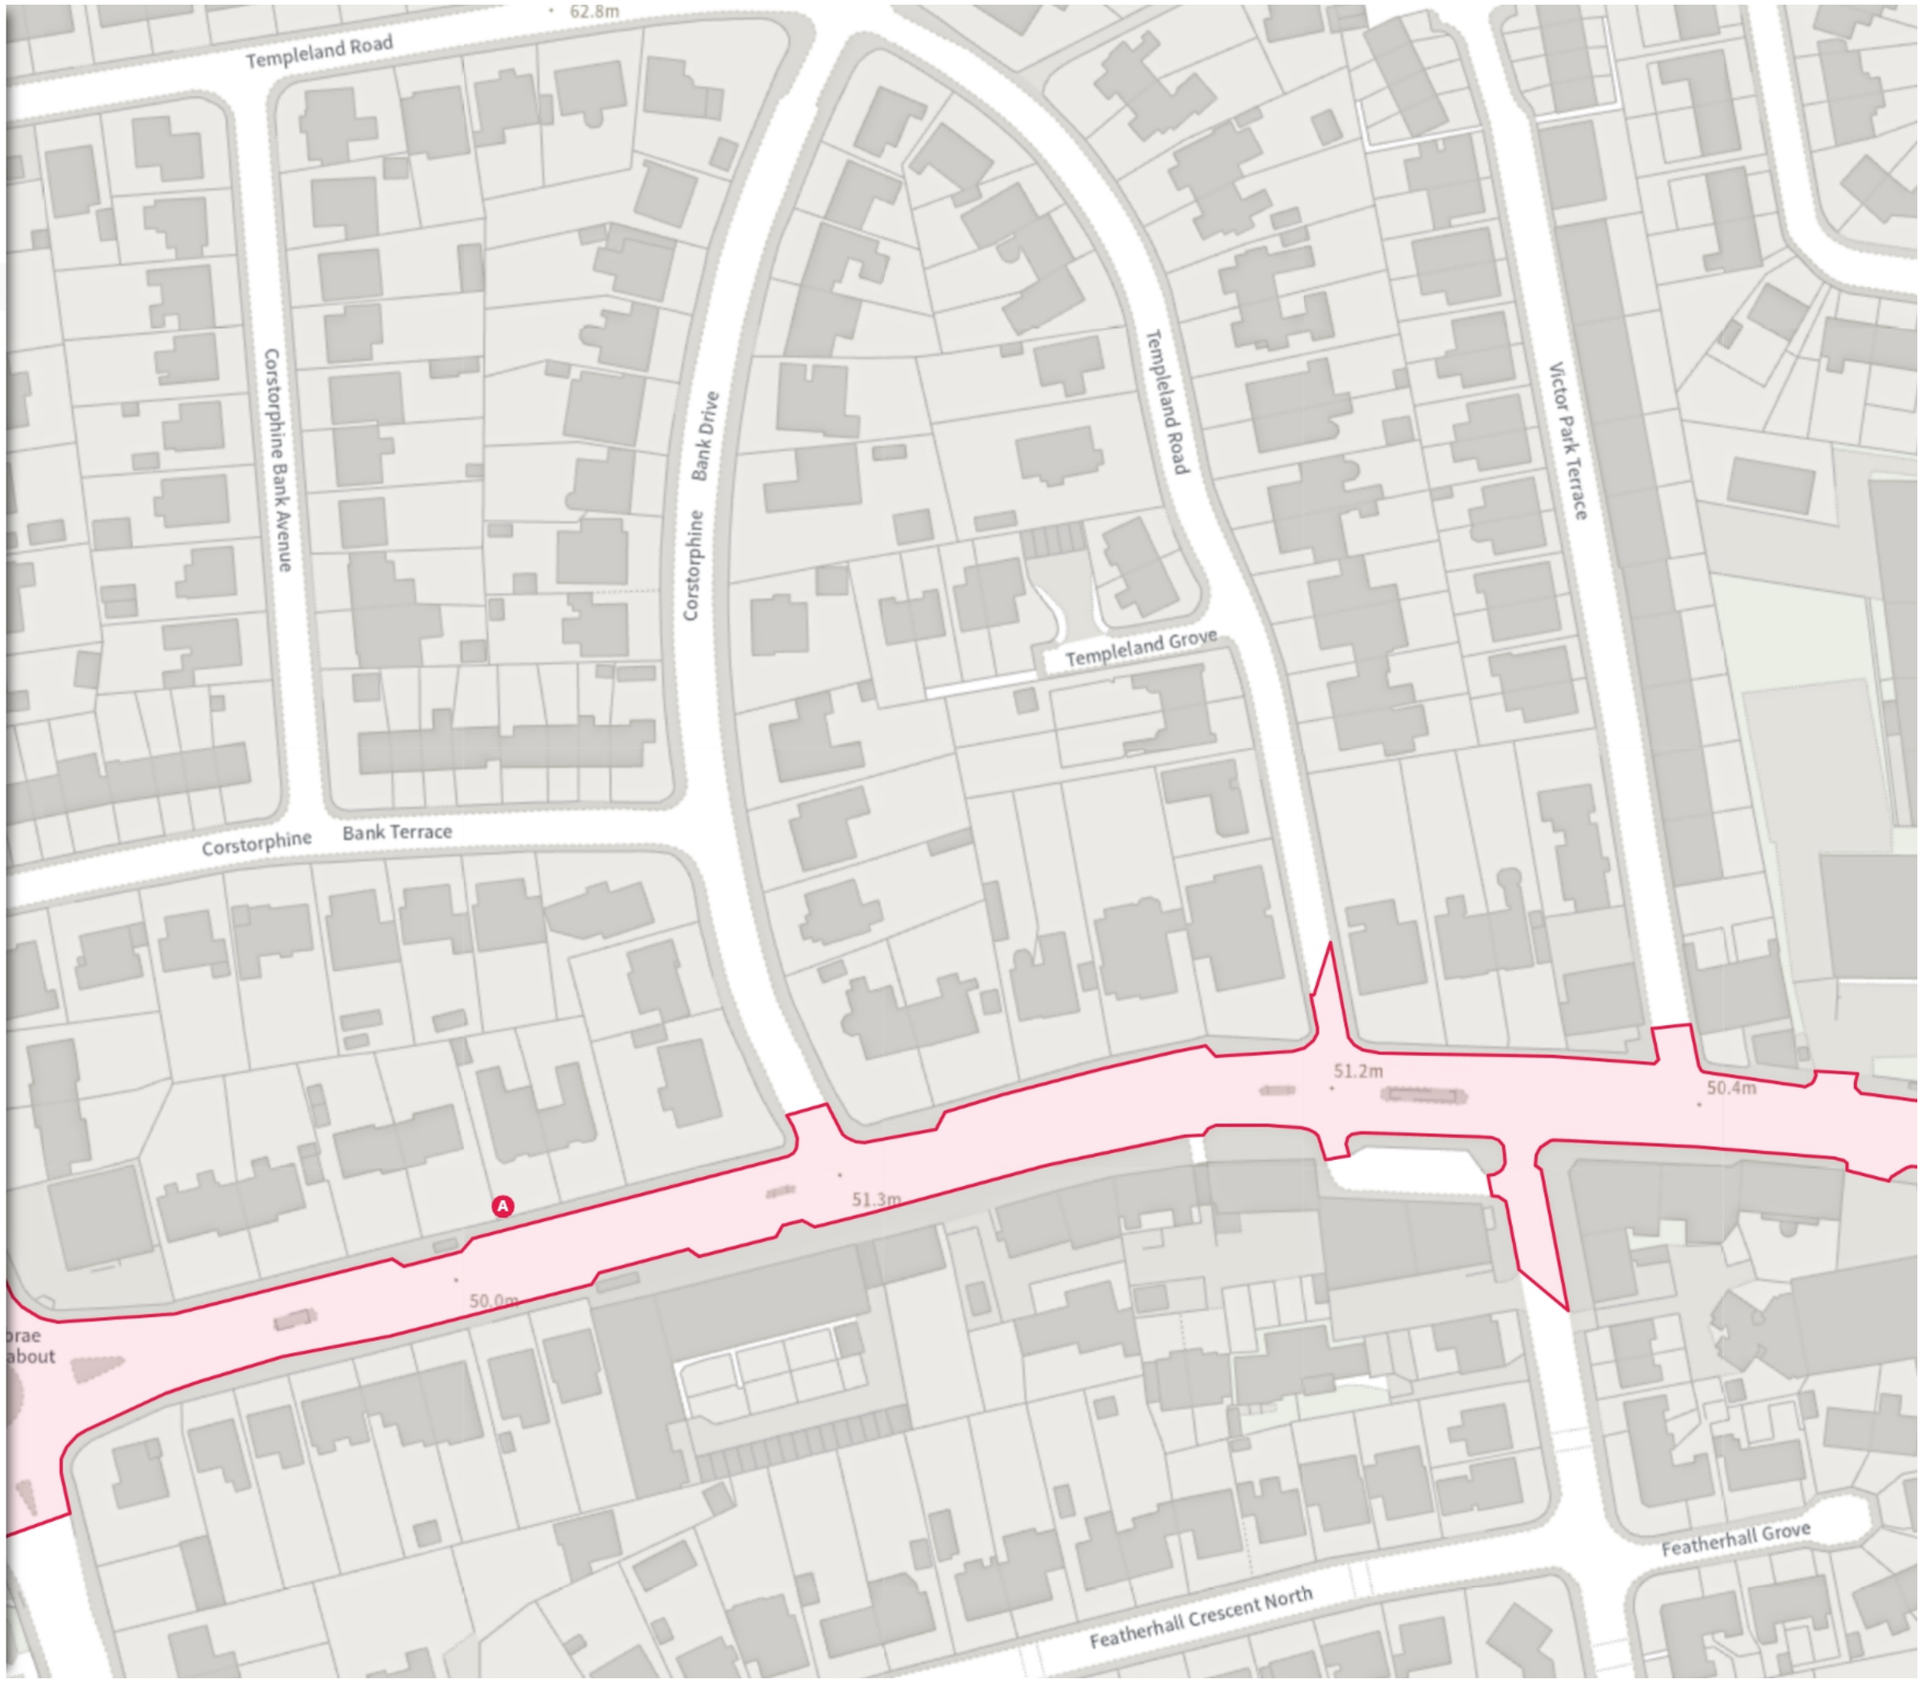

Scale: 1:1250 0 20 40 60m

NW 319325.716, 673214.932 **SE** 319709.832, 672866.633

© Crown copyright and database rights 2026 Ordnance Survey.
You are not permitted to copy, sub-license, distribute or sell any of this data to third parties in any form. Licence number 100023420

EDINBVRGH
THE CITY OF EDINBURGH COUNCIL


CO/26/17

Map 9 of 23 Made 23/11/26

MODIFIED

- [ ] Restricted Parking Zone (Greenways, A8 - Covered by a separate text-based Order)

Ⓐ

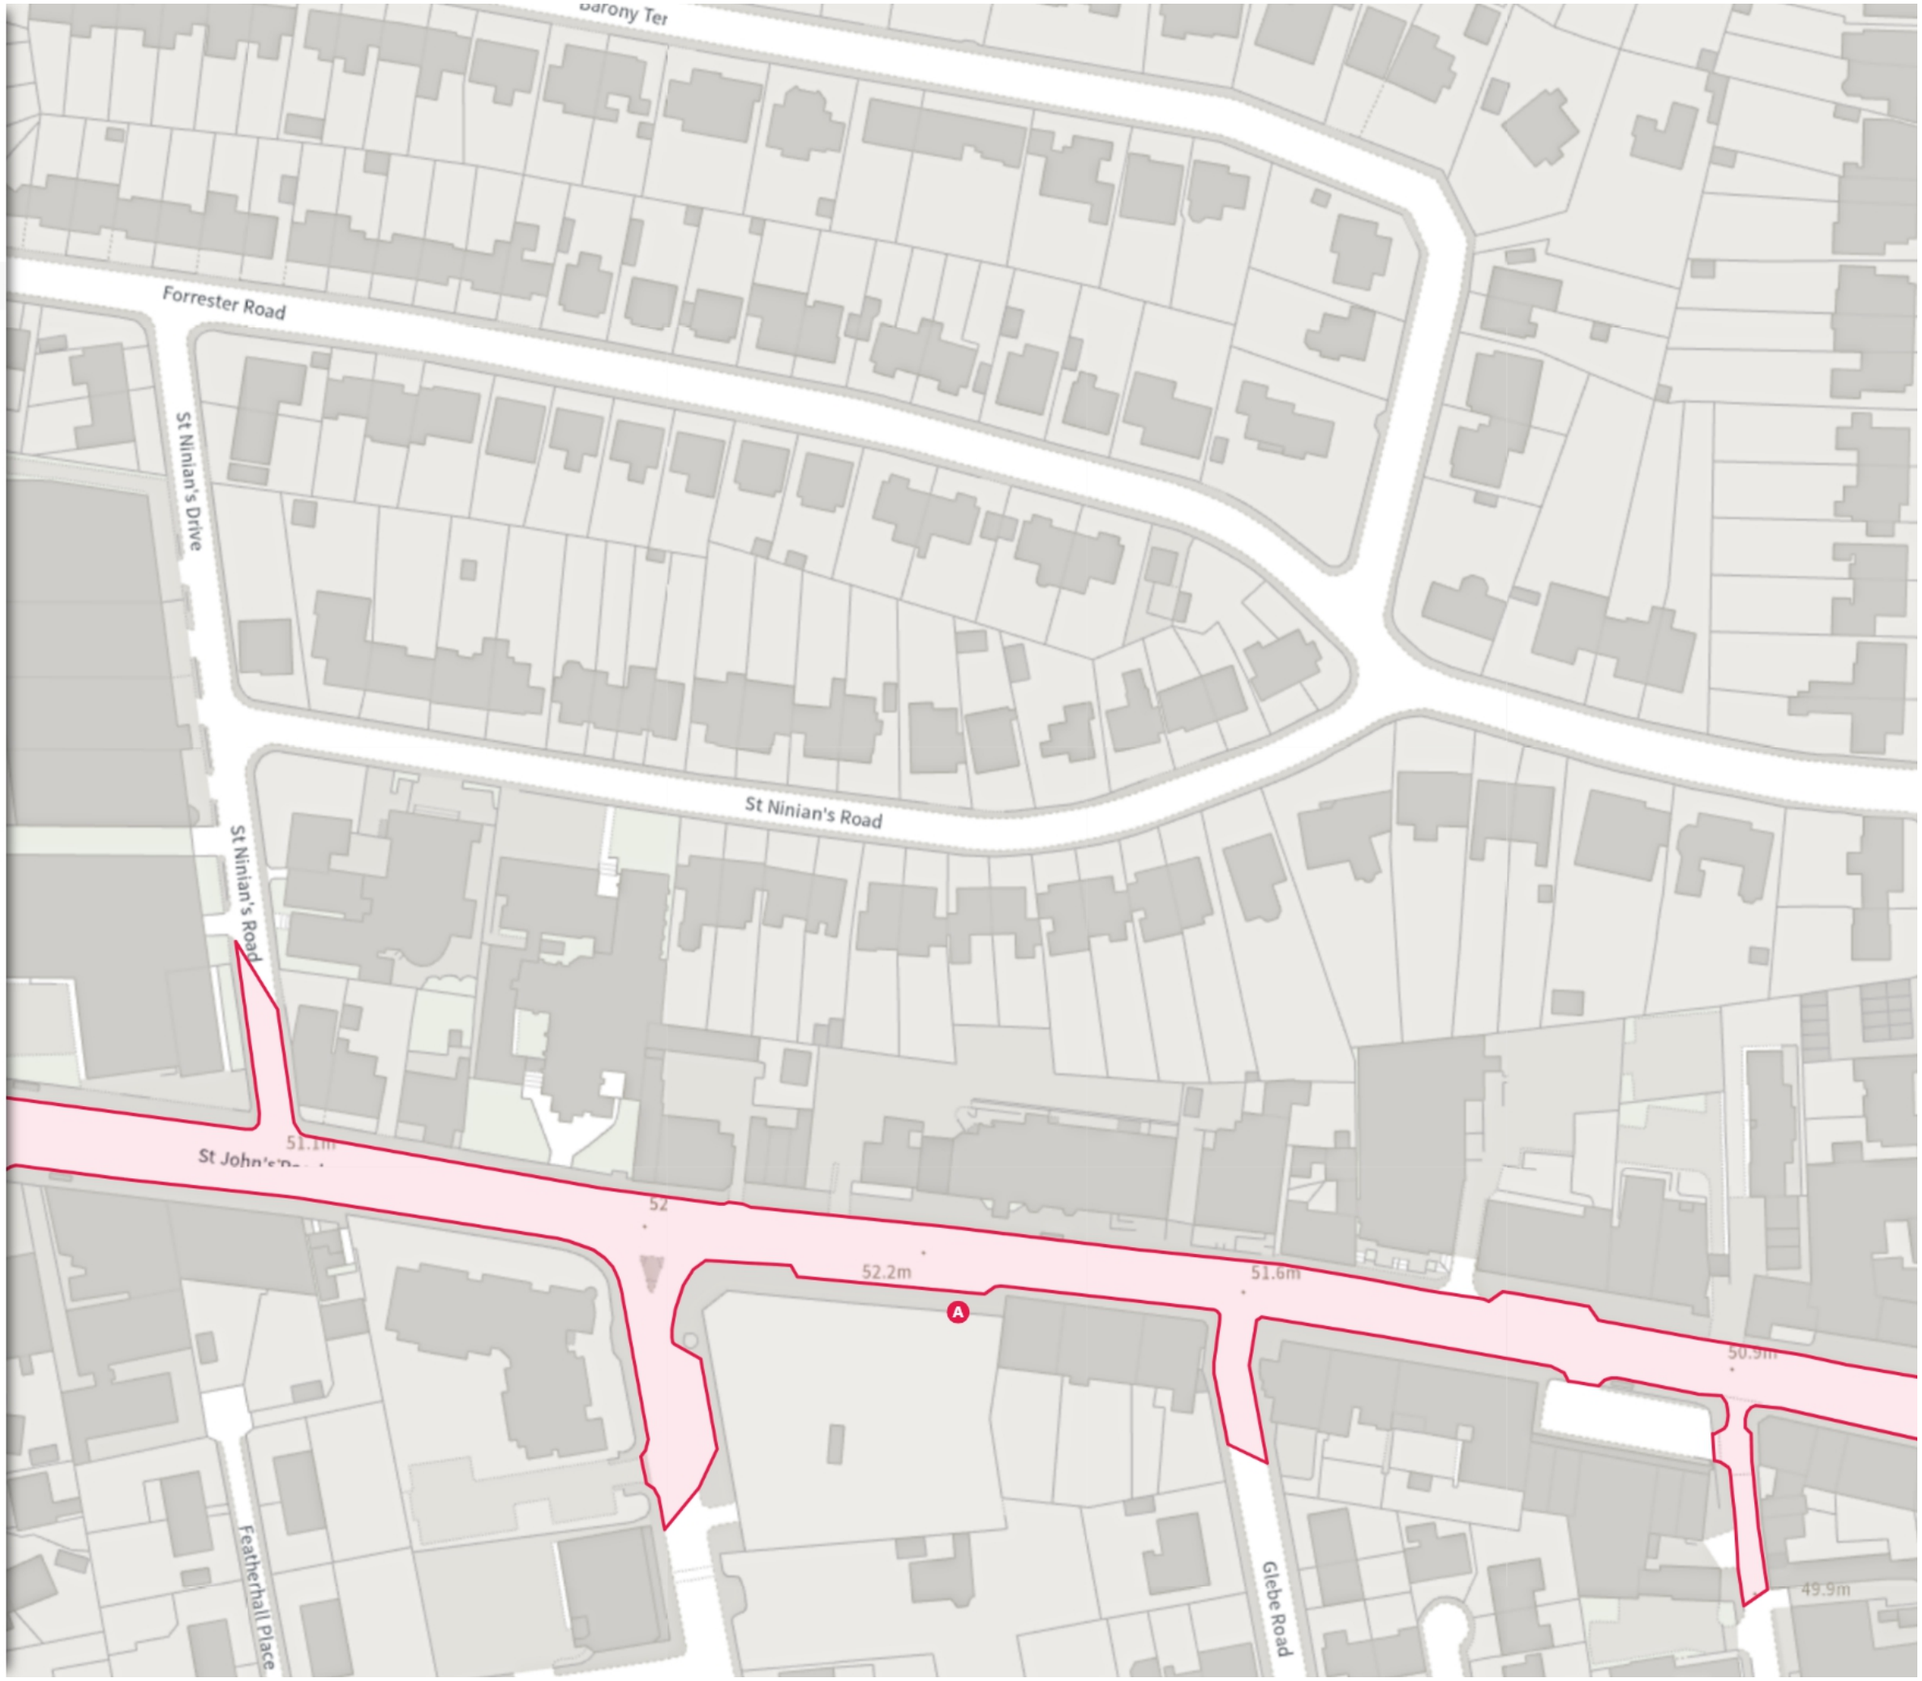

Scale: 1:1250 0 20 40 60m

NW 319712.998, 673207.704 **SE** 320097.145, 672859.439

© Crown copyright and database rights 2026 Ordnance Survey.
You are not permitted to copy, sub-license, distribute or sell any of this data to third parties in any form. Licence number 100023420


EDINBVRGH
THE CITY OF EDINBURGH COUNCIL

CO/26/17

Map 10 of 23 Made 23/11/26

MODIFIED

- [ ] Restricted Parking Zone (Greenways, A8 - Covered by a separate text-based Order)

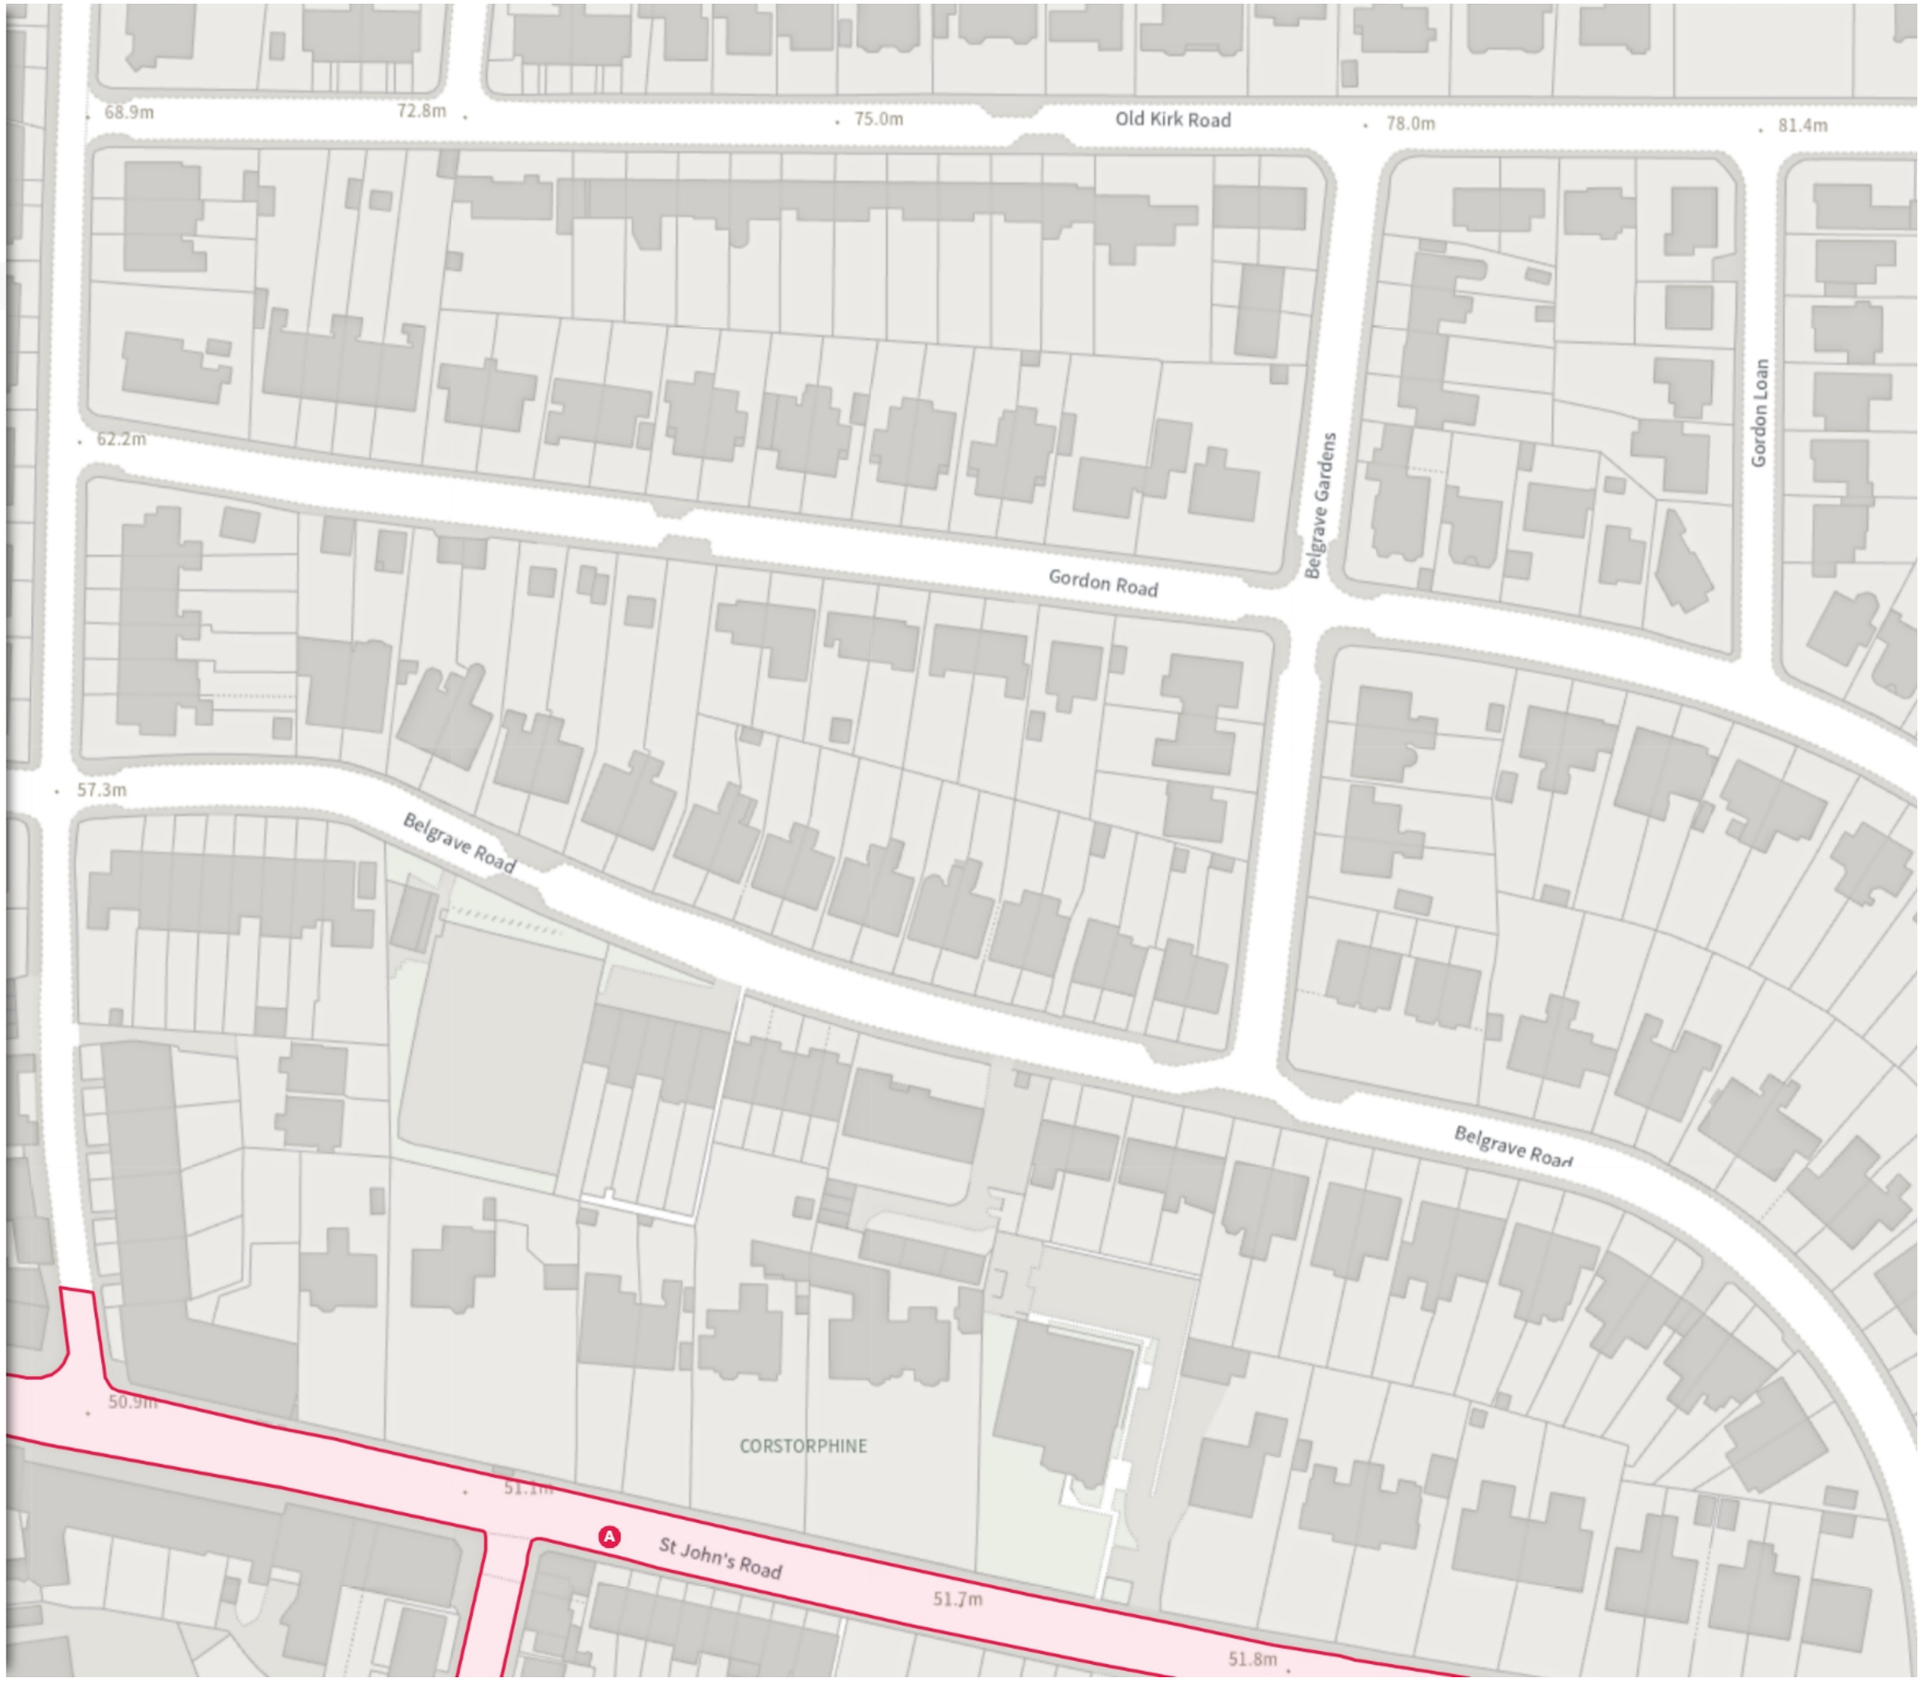

Scale: 1:1250 0 20 40 60m

NW 320100.113, 673200.514 **SE** 320484.29, 672852.284

© Crown copyright and database rights 2026 Ordnance Survey.
You are not permitted to copy, sub-license, distribute or sell any of this data to third parties in any form. Licence number 100023420