EDINBVRGH
THE CITY OF EDINBURGH COUNCIL


CO/26/17

Map 11 of 23 Made 23/11/26

MODIFIED

- [ ] Restricted Parking Zone (Greenways, A8 - Covered by a separate text-based Order)

A

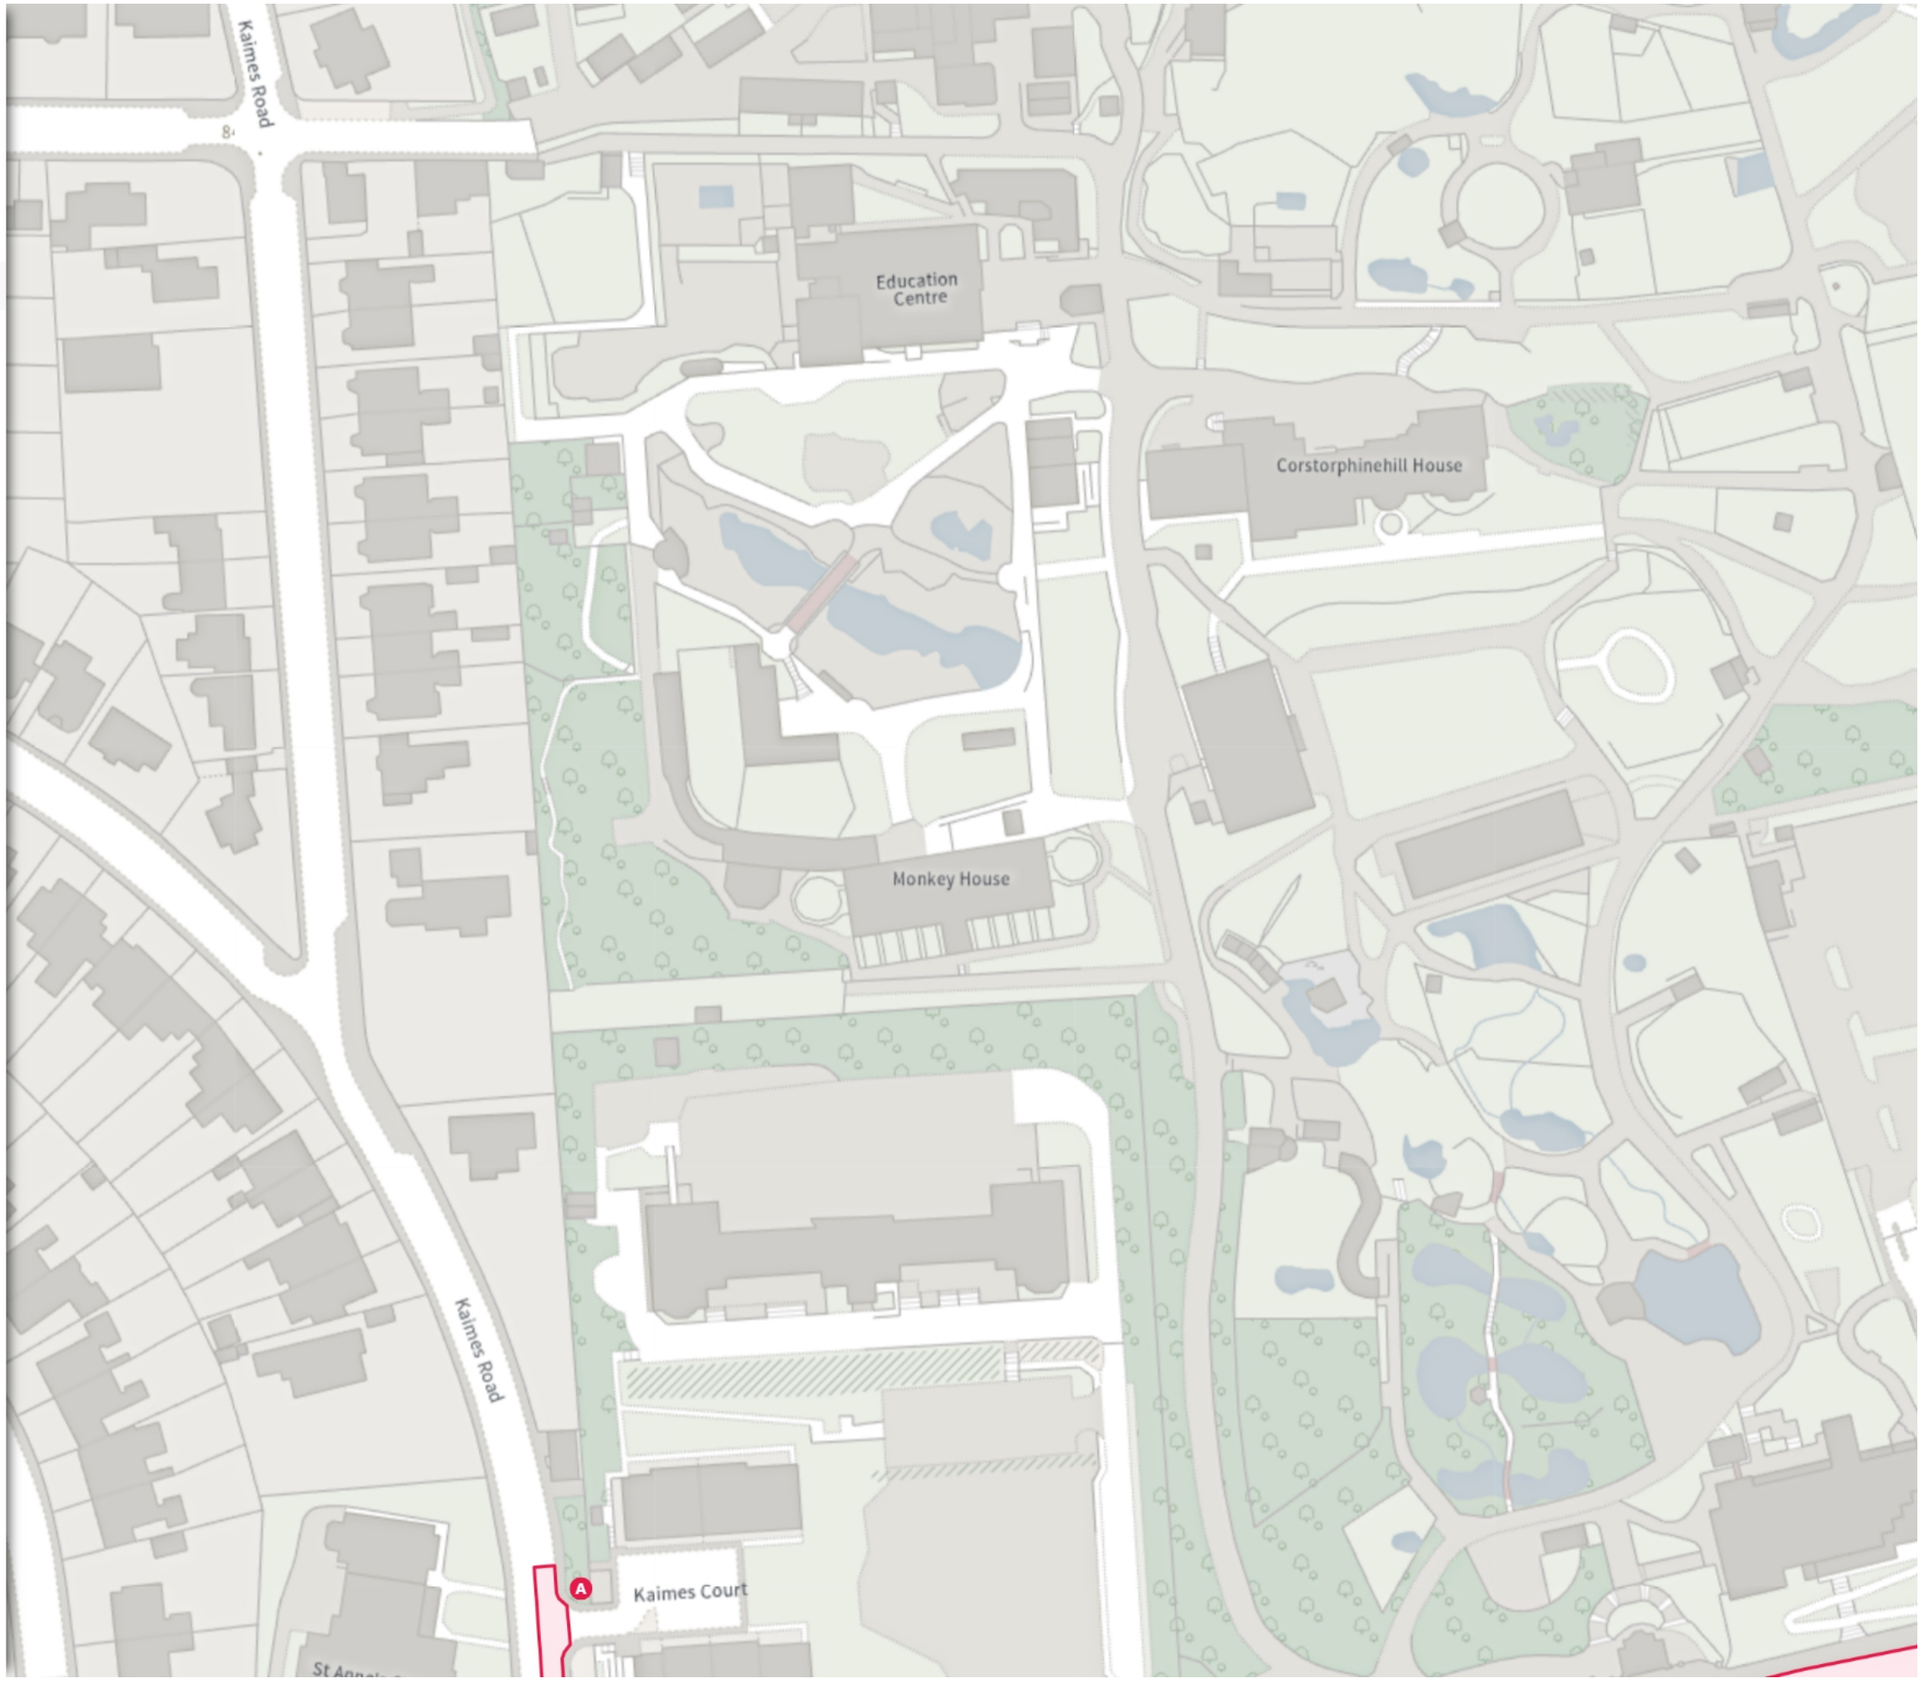

Scale: 1:1250 0 20 40 60m

NW 320487.395, 673193.356 **SE** 320871.604, 672845.161

© Crown copyright and database rights 2026 Ordnance Survey.
You are not permitted to copy, sub-license, distribute or sell any of this data to third parties in any form. Licence number 100023420

EDINBVRGH
THE CITY OF EDINBURGH COUNCIL

CO/26/17

Map 12 of 23 Made 23/11/26


MODIFIED

- [ ] Restricted Parking Zone (Greenways, A8 - Covered by a separate text-based Order)

Scale: 1:1250 0 20 40 60m

NW 320874.511, 673186.235 **SE** 321258.75, 672838.075

© Crown copyright and database rights 2026 Ordnance Survey.
You are not permitted to copy, sub-license, distribute or sell any of this data to third parties in any form. Licence number 100023420

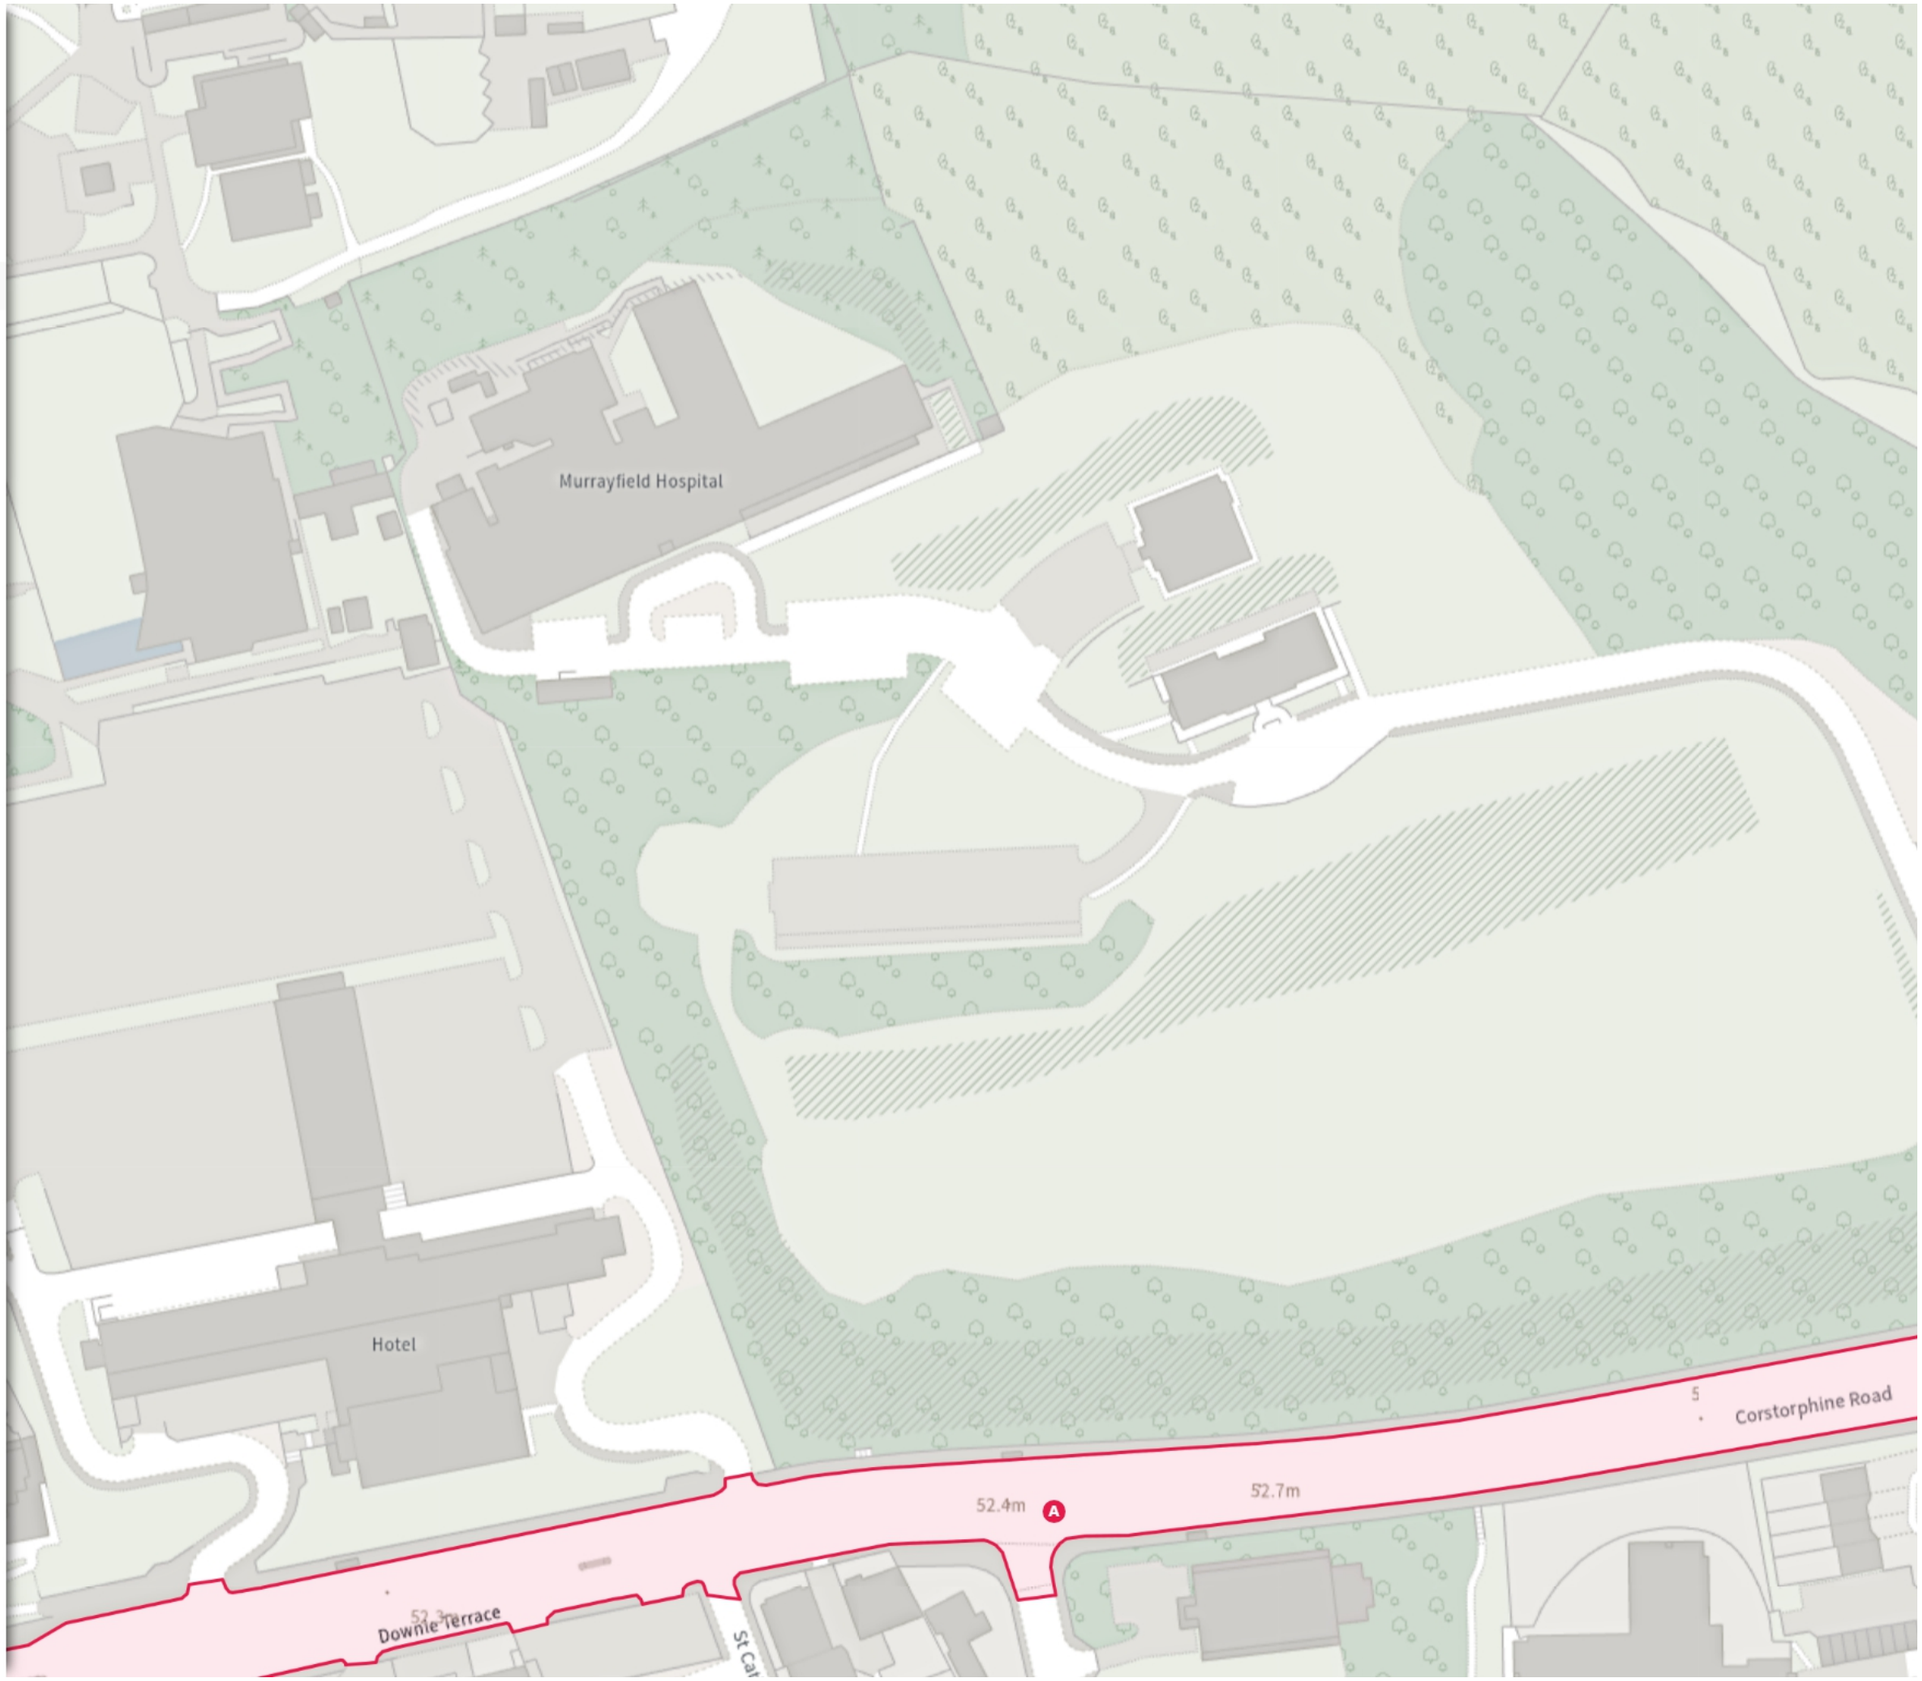

EDINBVRGH
THE CITY OF EDINBURGH COUNCIL


CO/26/17

Map 13 of 23 Made 23/11/26

MODIFIED

- [ ] Restricted Parking Zone (Greenways, A8 - Covered by a separate text-based Order)

A

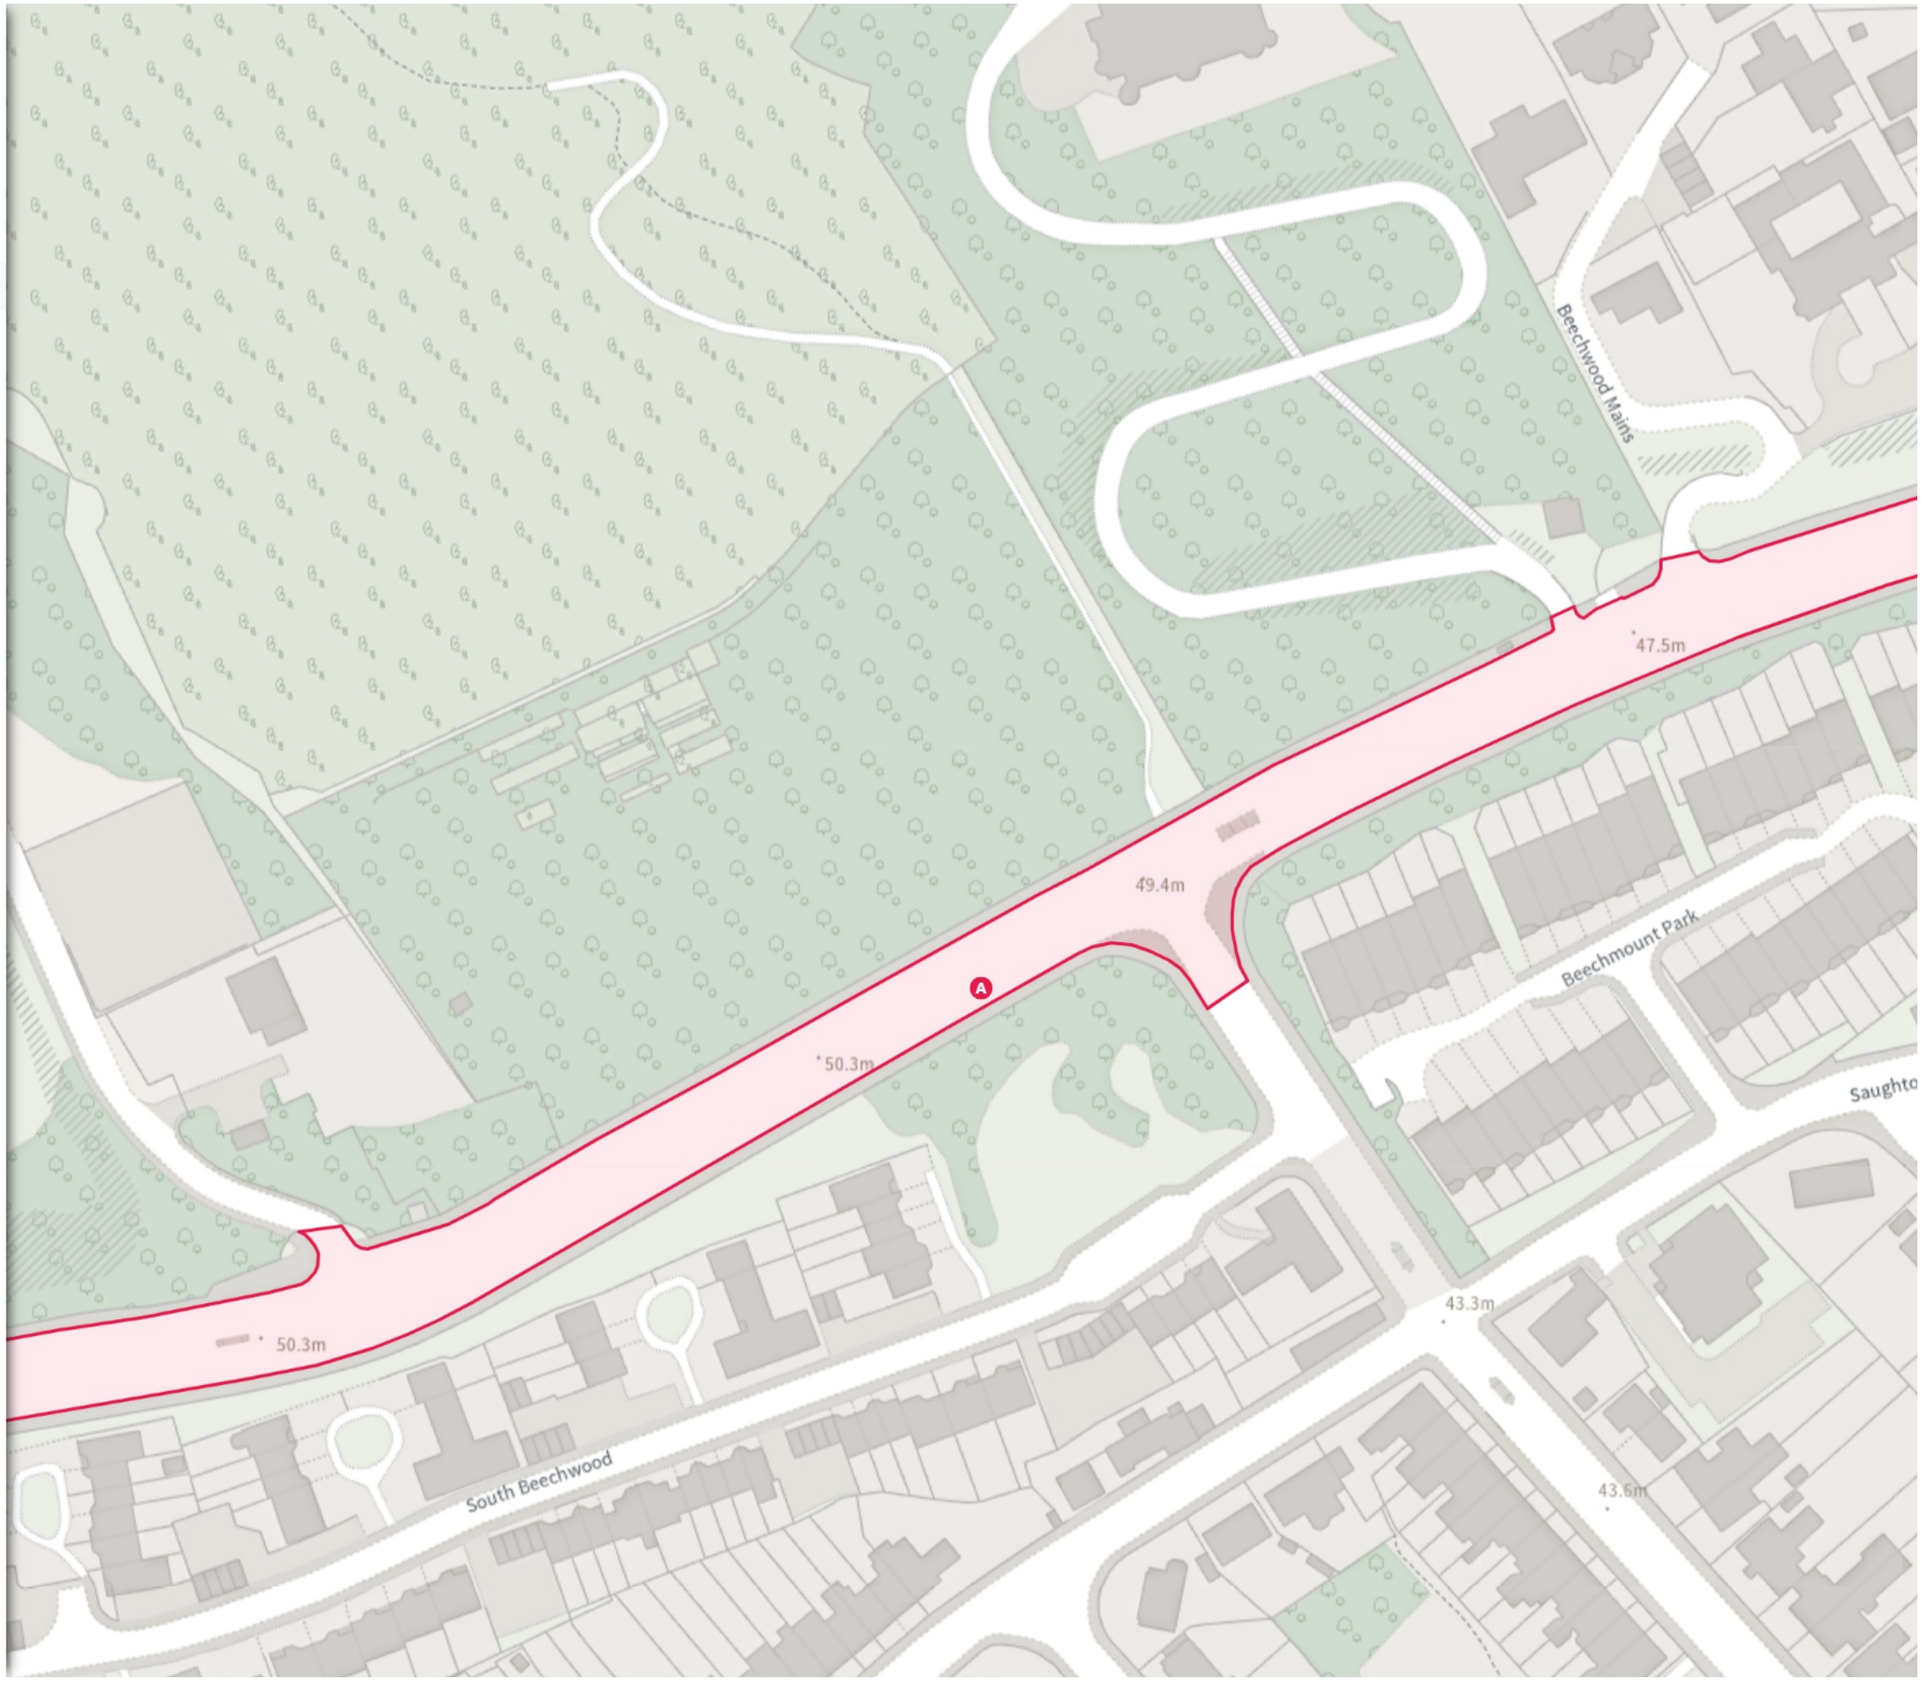

Scale: 1:1250 0 20 40 60m

NW 321261.794, 673179.146 **SE** 321646.064, 672831.021

© Crown copyright and database rights 2026 Ordnance Survey.
You are not permitted to copy, sub-license, distribute or sell any of this data to third parties in any form. Licence number 100023420

EDINBVRGH
THE CITY OF EDINBURGH COUNCIL


CO/26/17

Map 14 of 23 Made 23/11/26

MODIFIED

- [ ] Restricted Parking Zone (Greenways, A8 - Covered by a separate text-based Order)

A

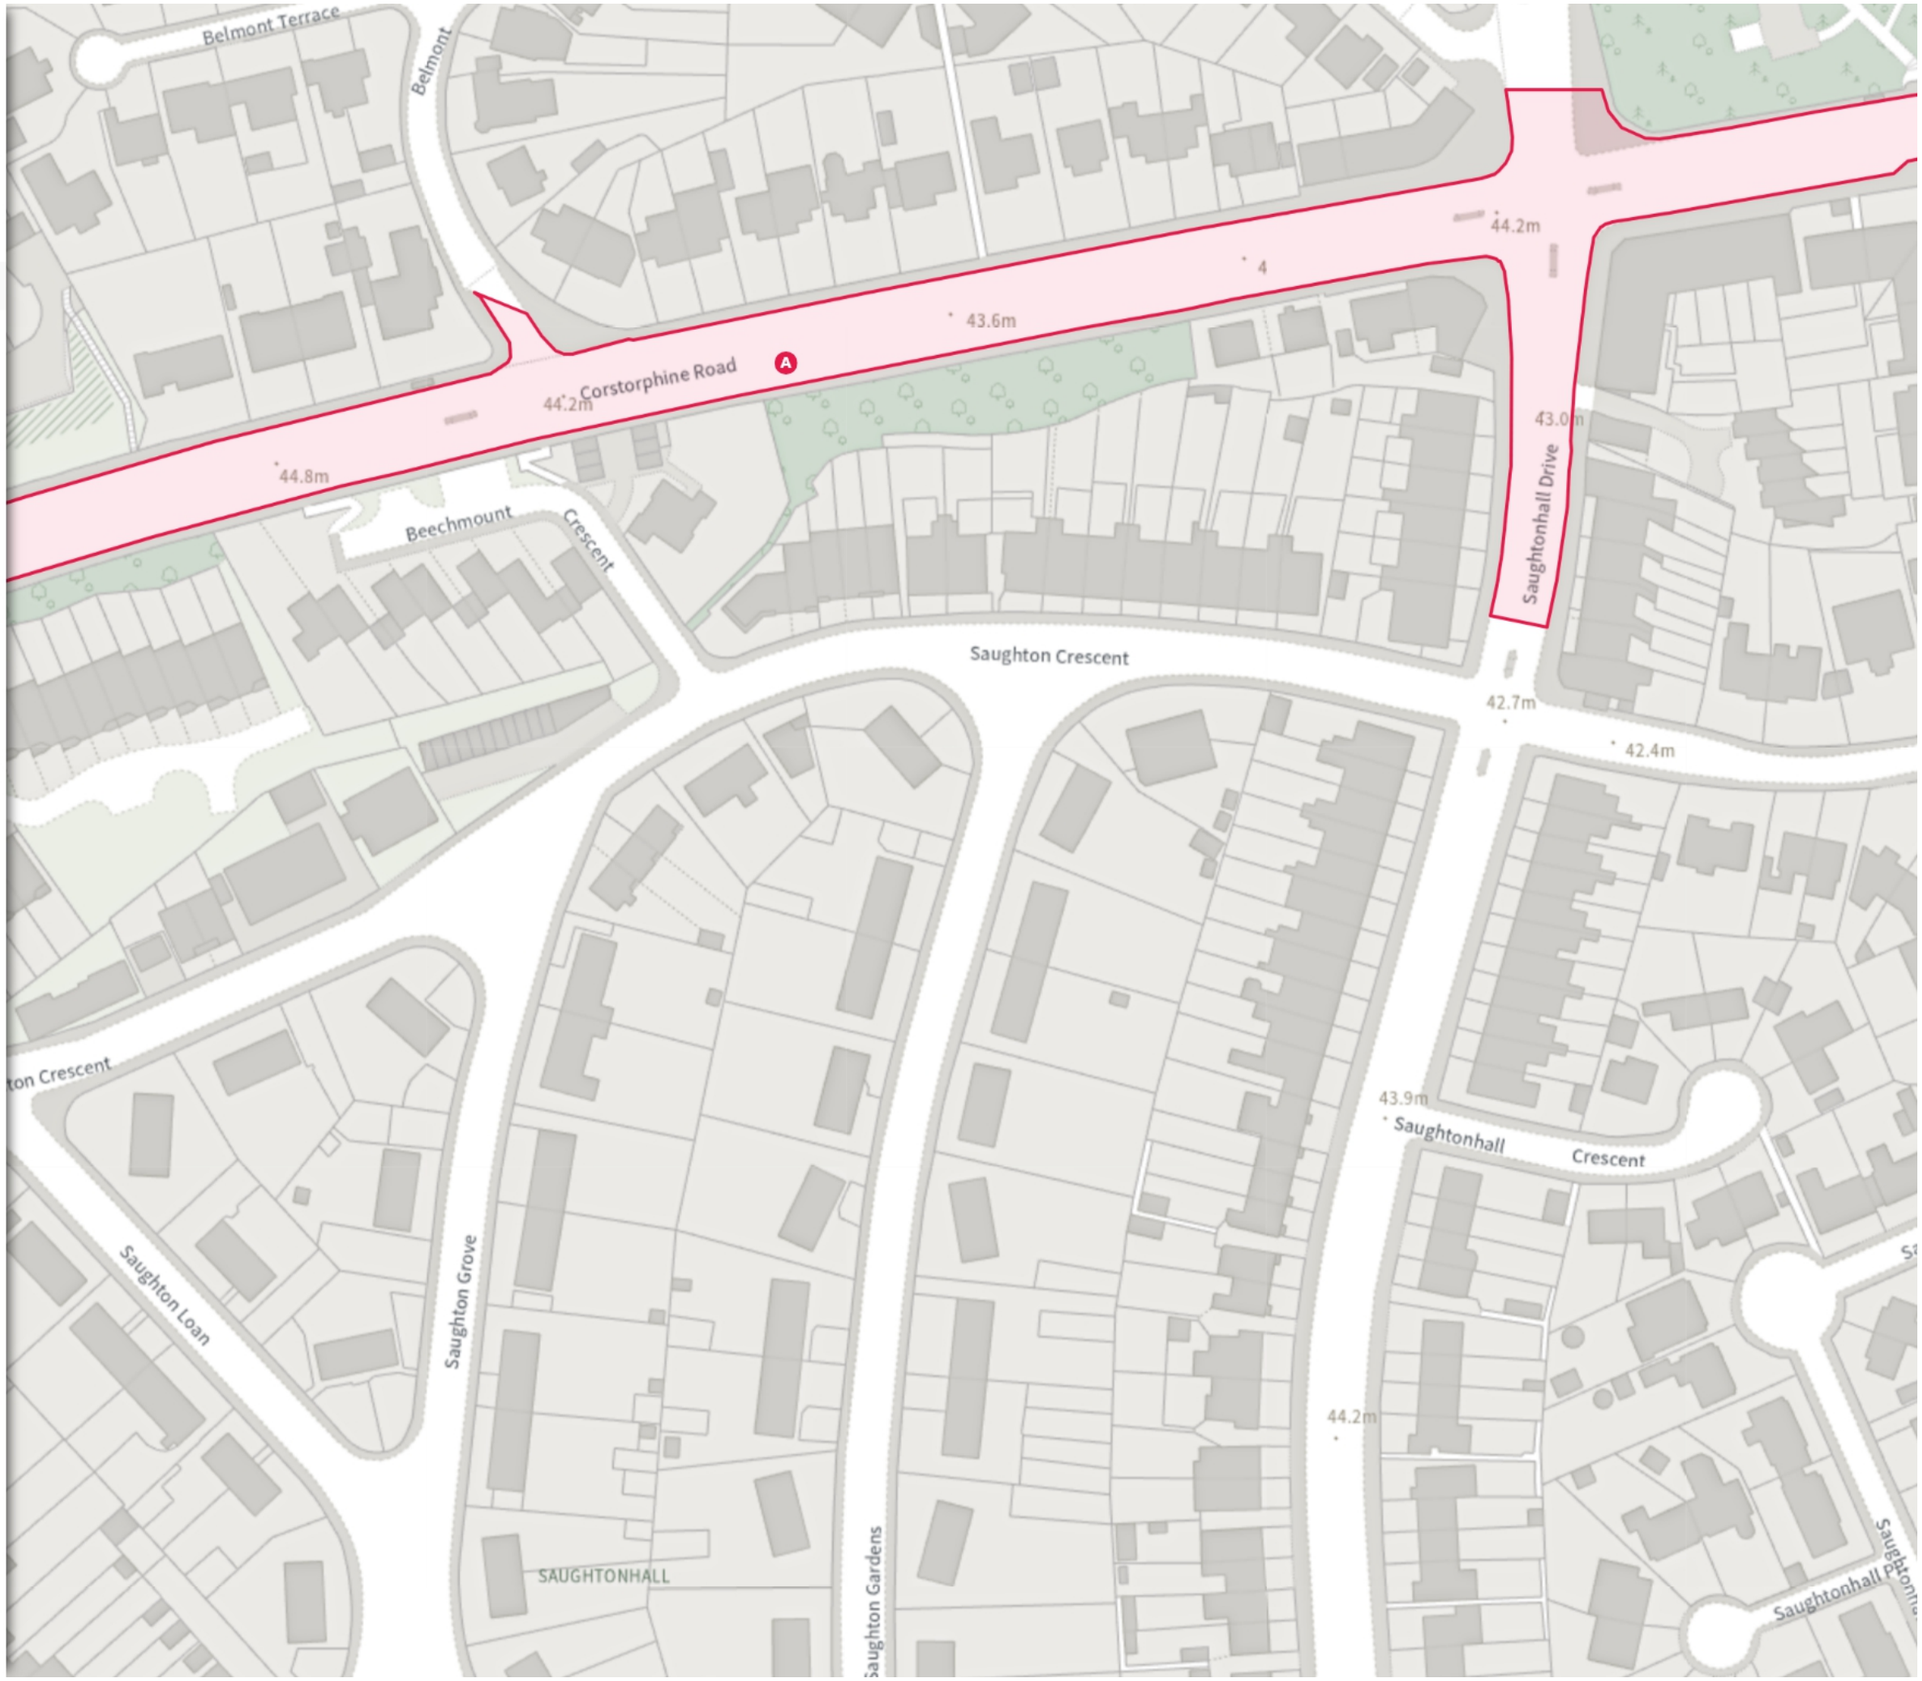

Scale: 1:1250 0 20 40 60m

NW 321648.91, 673172.095 **SE** 322033.211, 672824.004

© Crown copyright and database rights 2026 Ordnance Survey.
You are not permitted to copy, sub-license, distribute or sell any of this data to third parties in any form. Licence number 100023420


EDINBVRGH
THE CITY OF EDINBURGH COUNCIL

CO/26/17

Map 15 of 23 Made 23/11/26

MODIFIED

- ☐ Restricted Parking Zone (Greenways, A8 - Covered by a separate text-based Order)
- Ⓐ

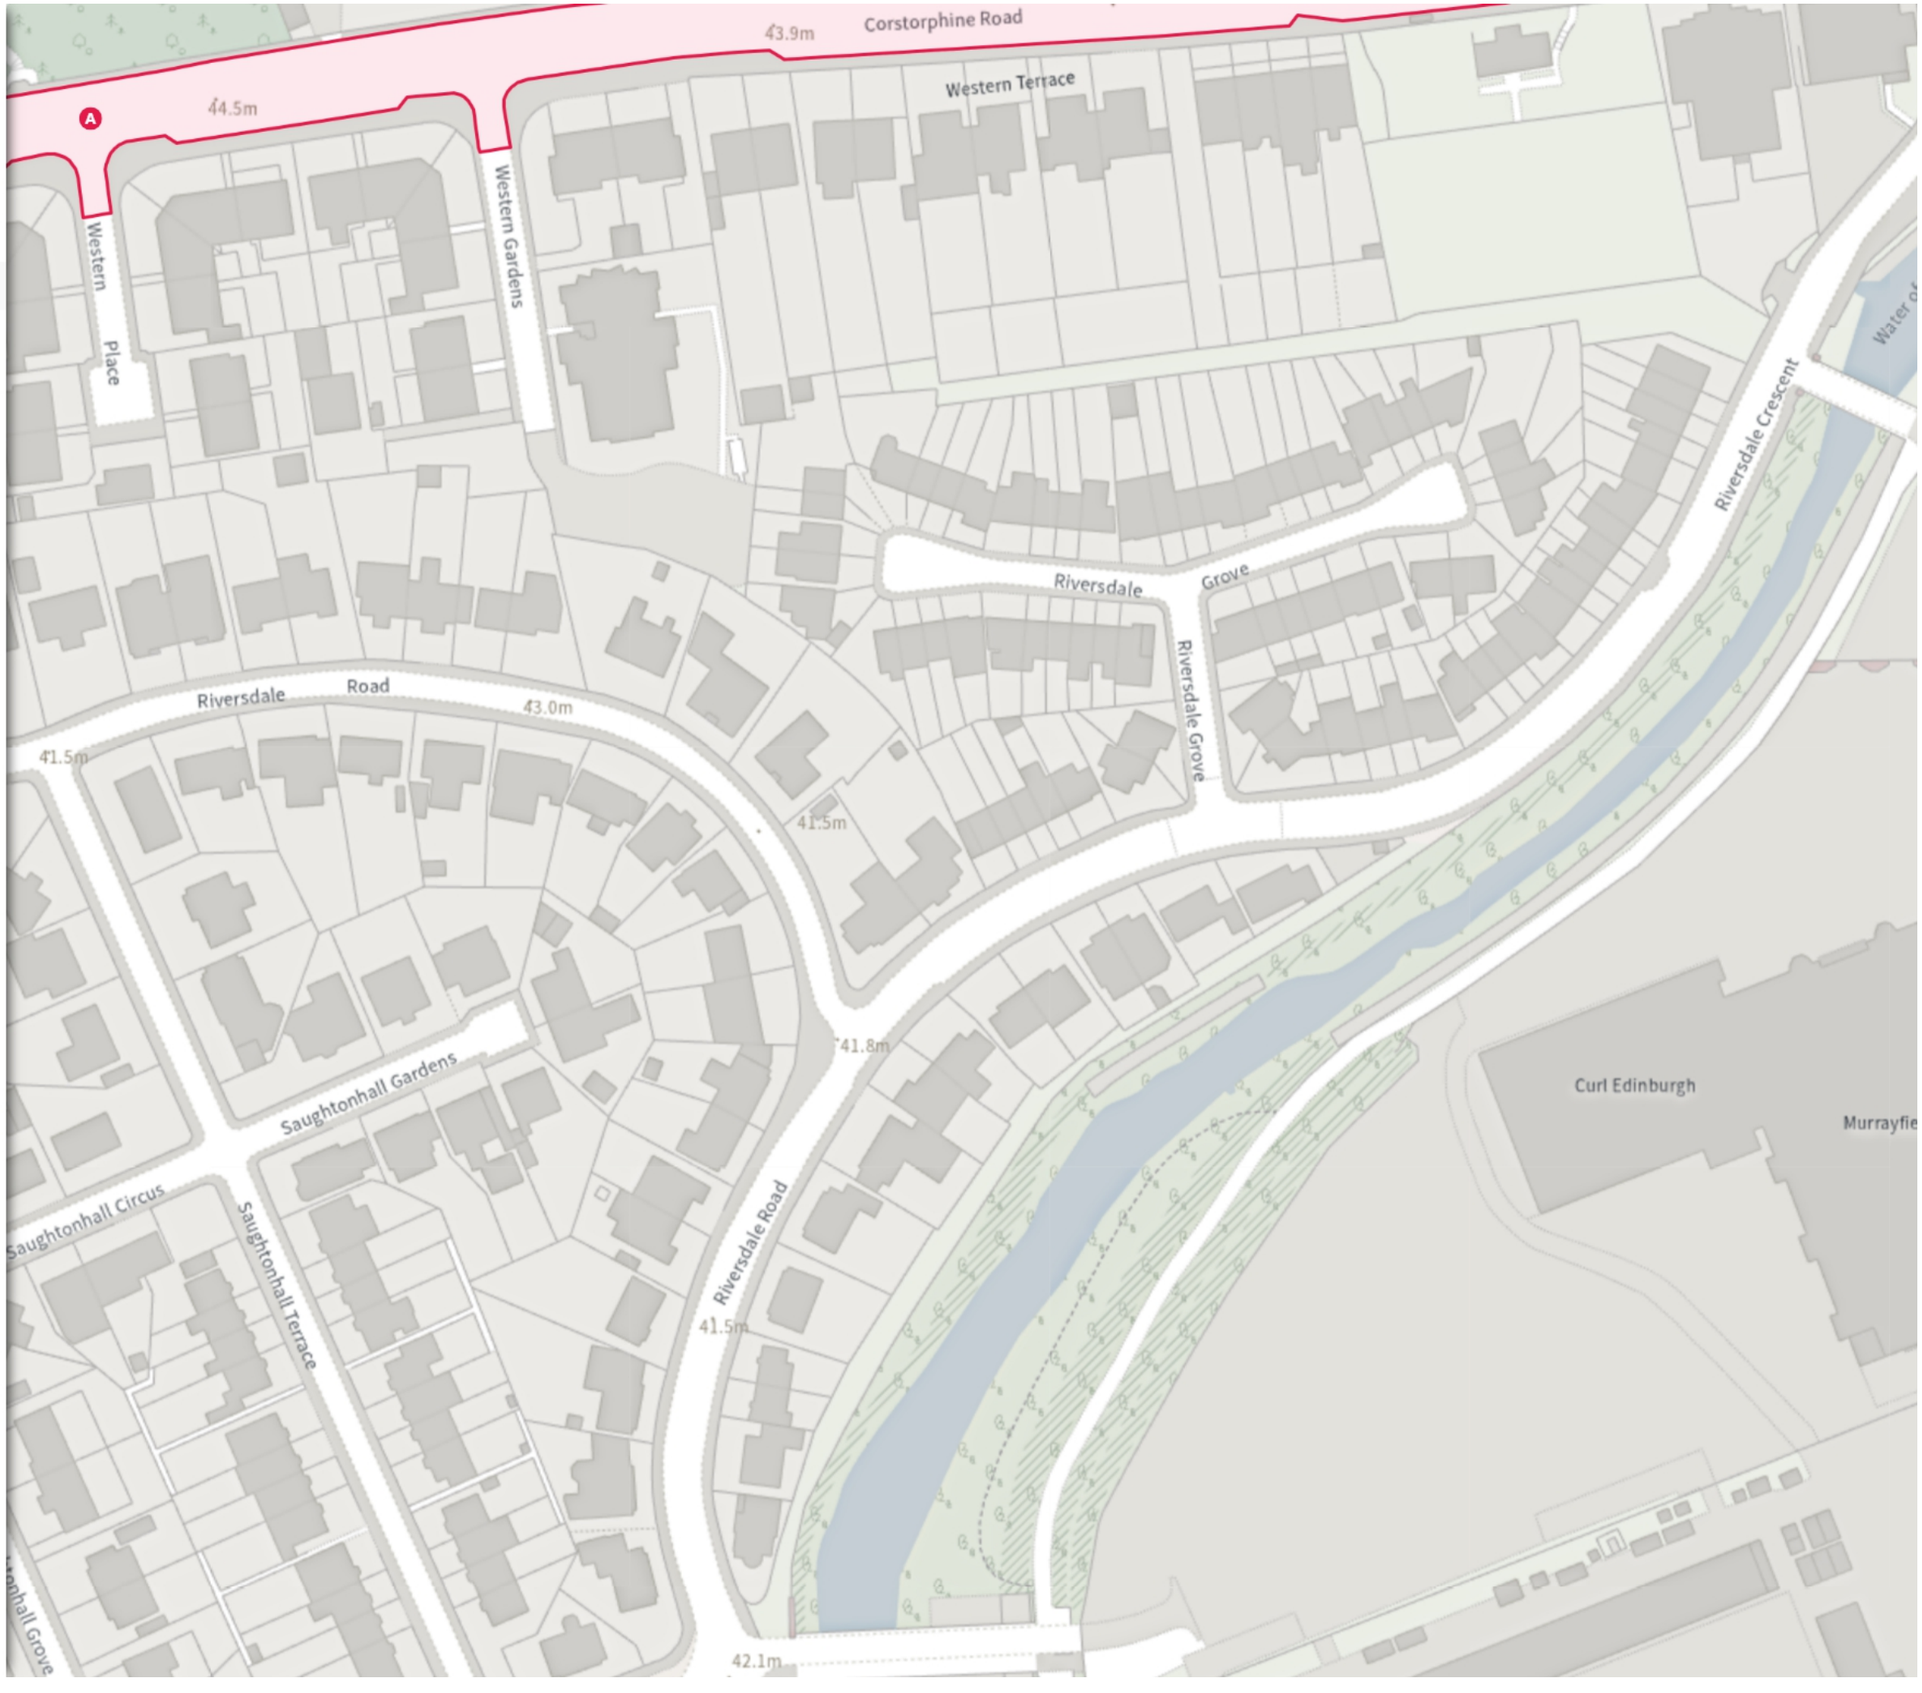

Scale: 1:1250 0 20 40 60m

NW 322036.193, 673165.076 **SE** 322420.526, 672817.019

© Crown copyright and database rights 2026 Ordnance Survey.
You are not permitted to copy, sub-license, distribute or sell any of this data to third parties in any form. Licence number 100023420

EDINBVRGH
THE CITY OF EDINBURGH COUNCIL


CO/26/17

Map 16 of 23 Made 23/11/26

MODIFIED

- ☐ Restricted Parking Zone (Greenways, A8 - Covered by a separate text-based Order)

Ⓐ

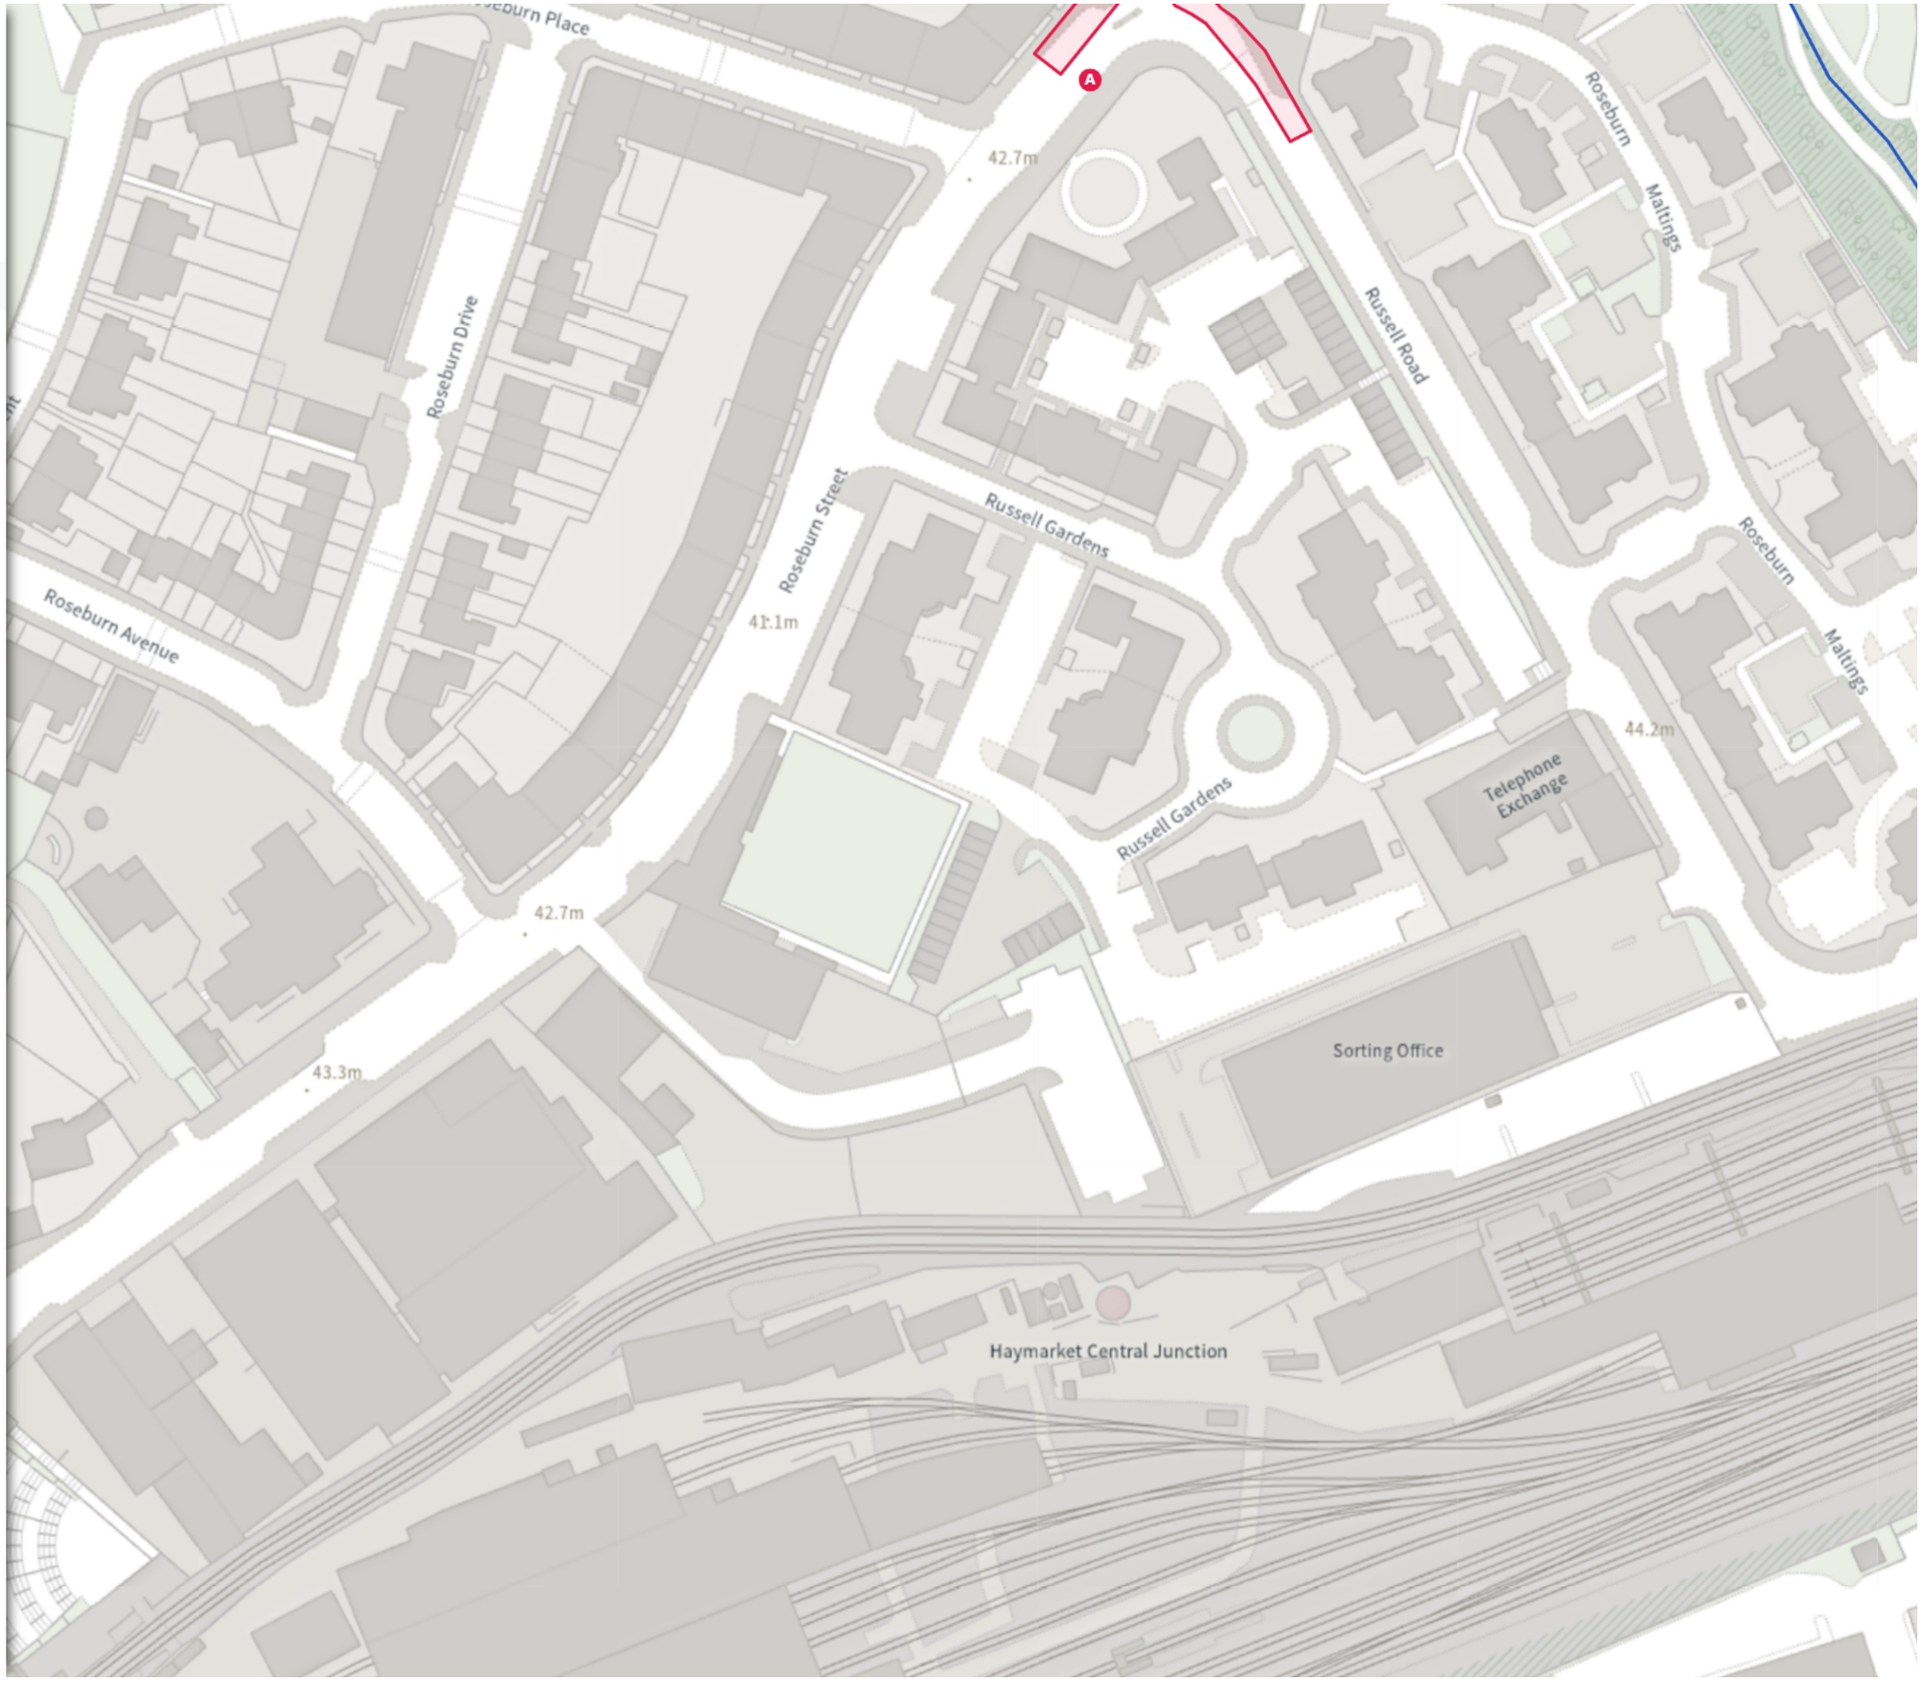

Scale: 1:1250 0 20 40 60m

NW 322810.595, 673151.144 **SE** 323194.989, 672803.157

© Crown copyright and database rights 2026 Ordnance Survey.
You are not permitted to copy, sub-license, distribute or sell any of this data to third parties in any form. Licence number 100023420

EDINBVRGH
THE CITY OF EDINBURGH COUNCIL


CO/26/17

Map 17 of 23 Made 23/11/26

MODIFIED

- [ ] Restricted Parking Zone (Greenways, A8 - Covered by a separate text-based Order)

A

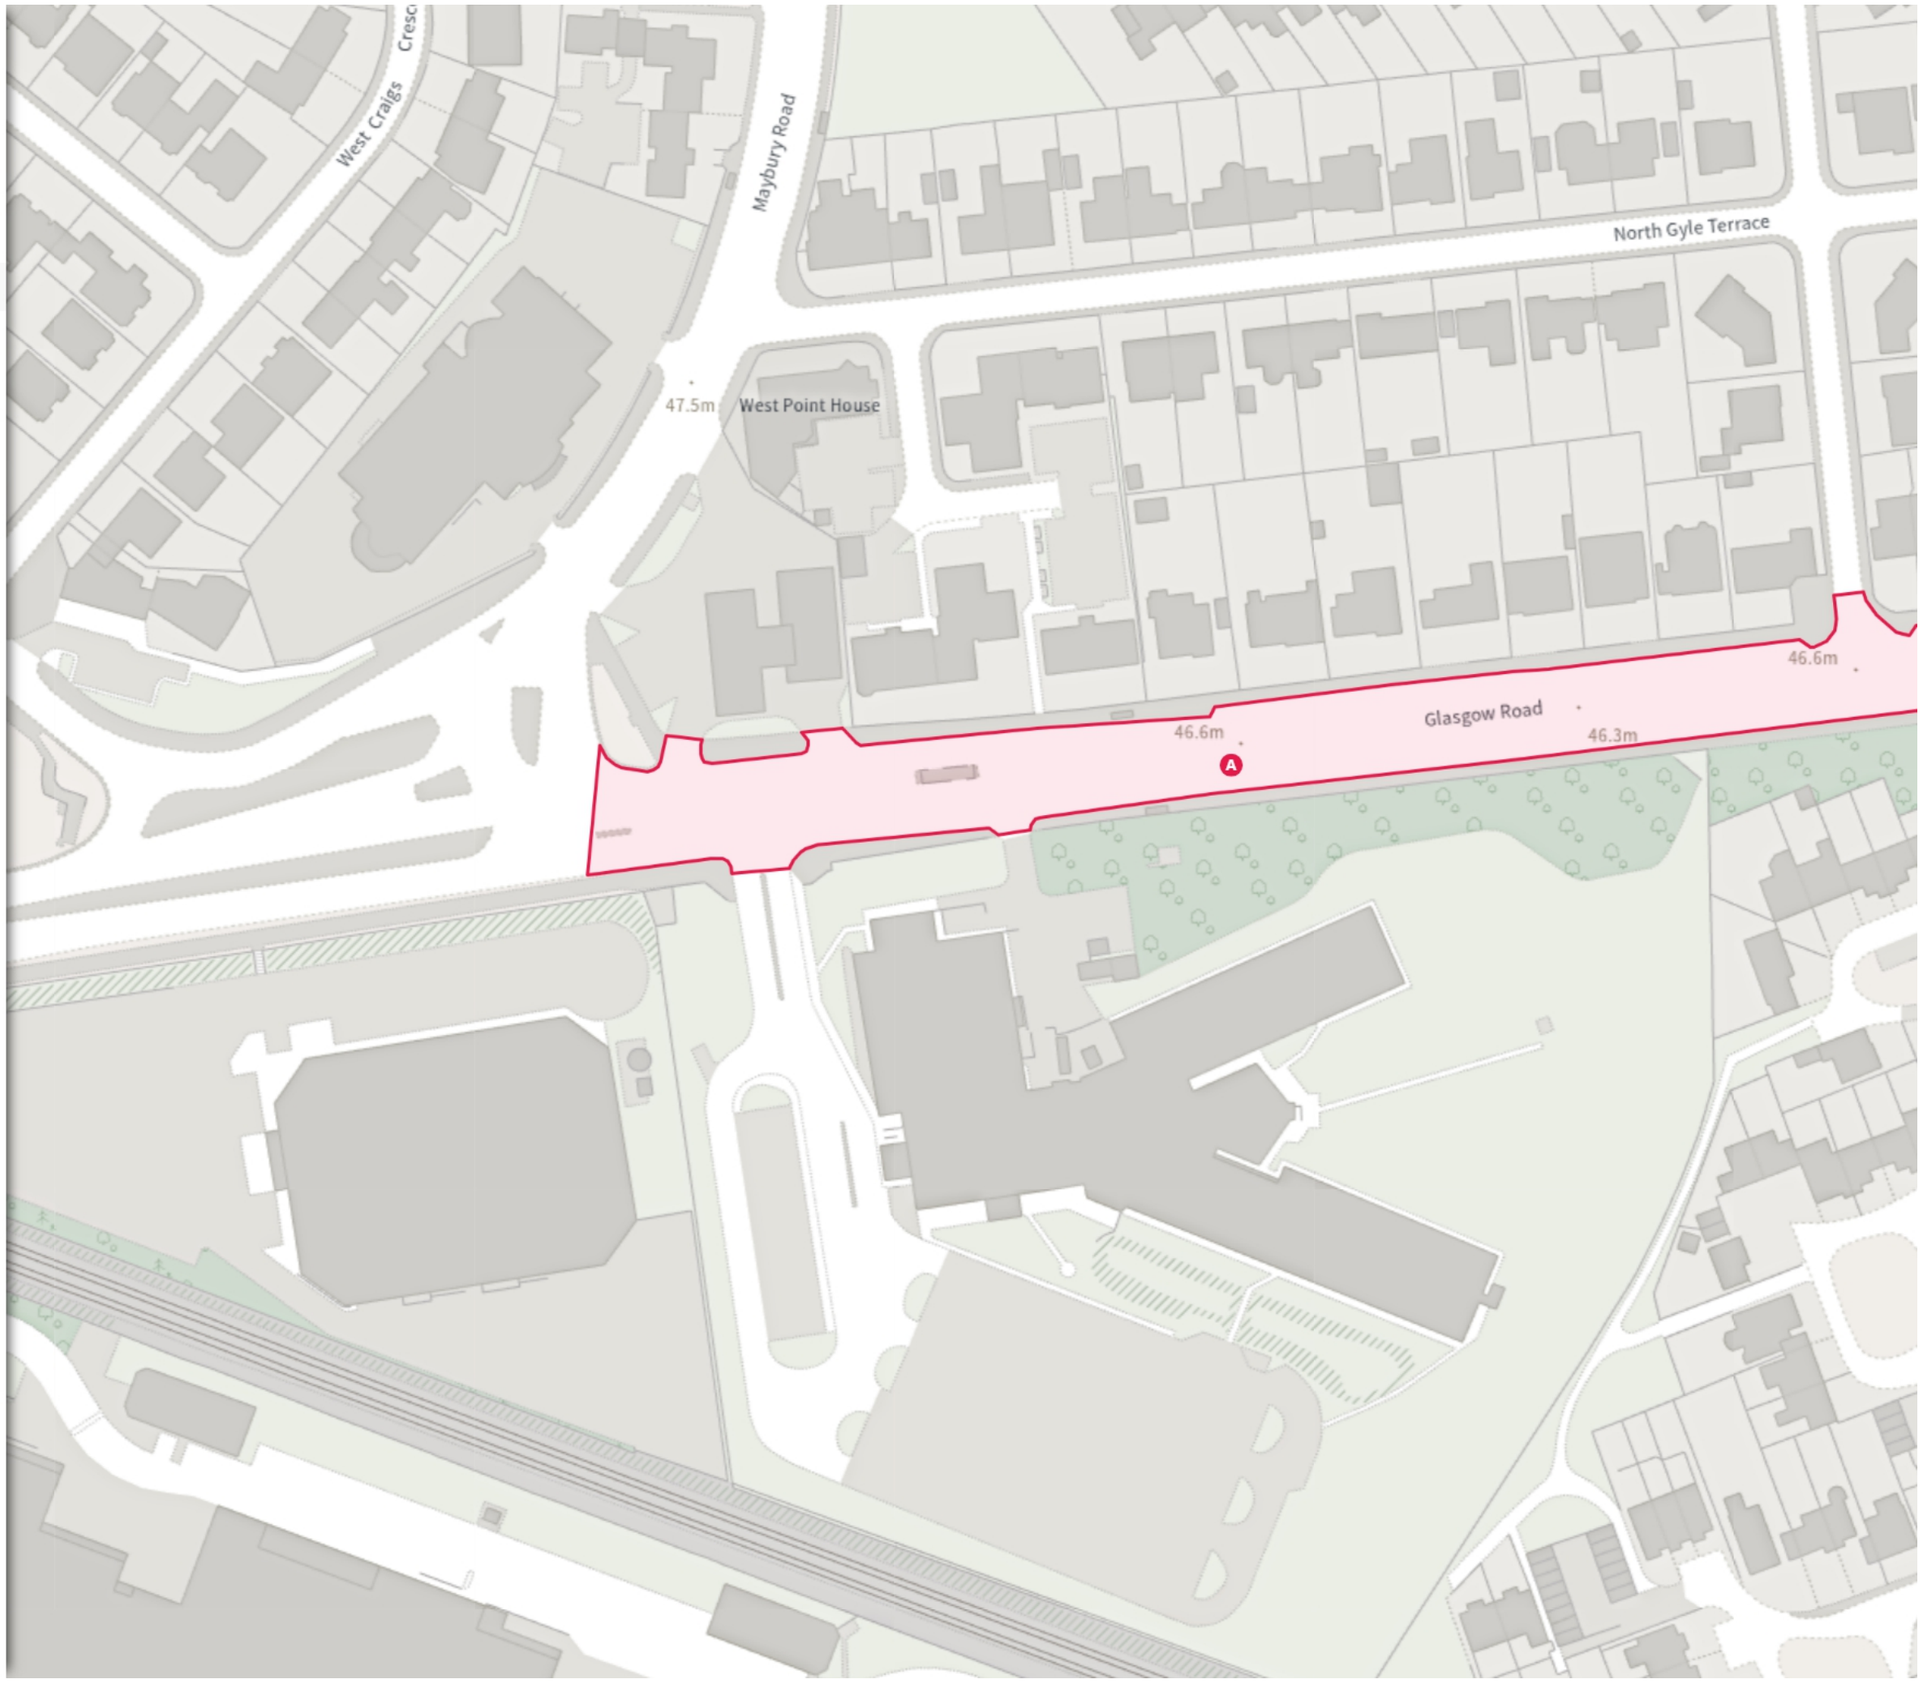

Scale: 1:1250 0 20 40 60m

NW 317944.874, 672902.861 **SE** 318328.91, 672554.412

© Crown copyright and database rights 2026 Ordnance Survey.
You are not permitted to copy, sub-license, distribute or sell any of this data to third parties in any form. Licence number 100023420

EDINBVRGH
THE CITY OF EDINBURGH COUNCIL


CO/26/17

Map 18 of 23 Made 23/11/26

MODIFIED

- [ ] Restricted Parking Zone (Greenways, A8 - Covered by a separate text-based Order)

Ⓐ

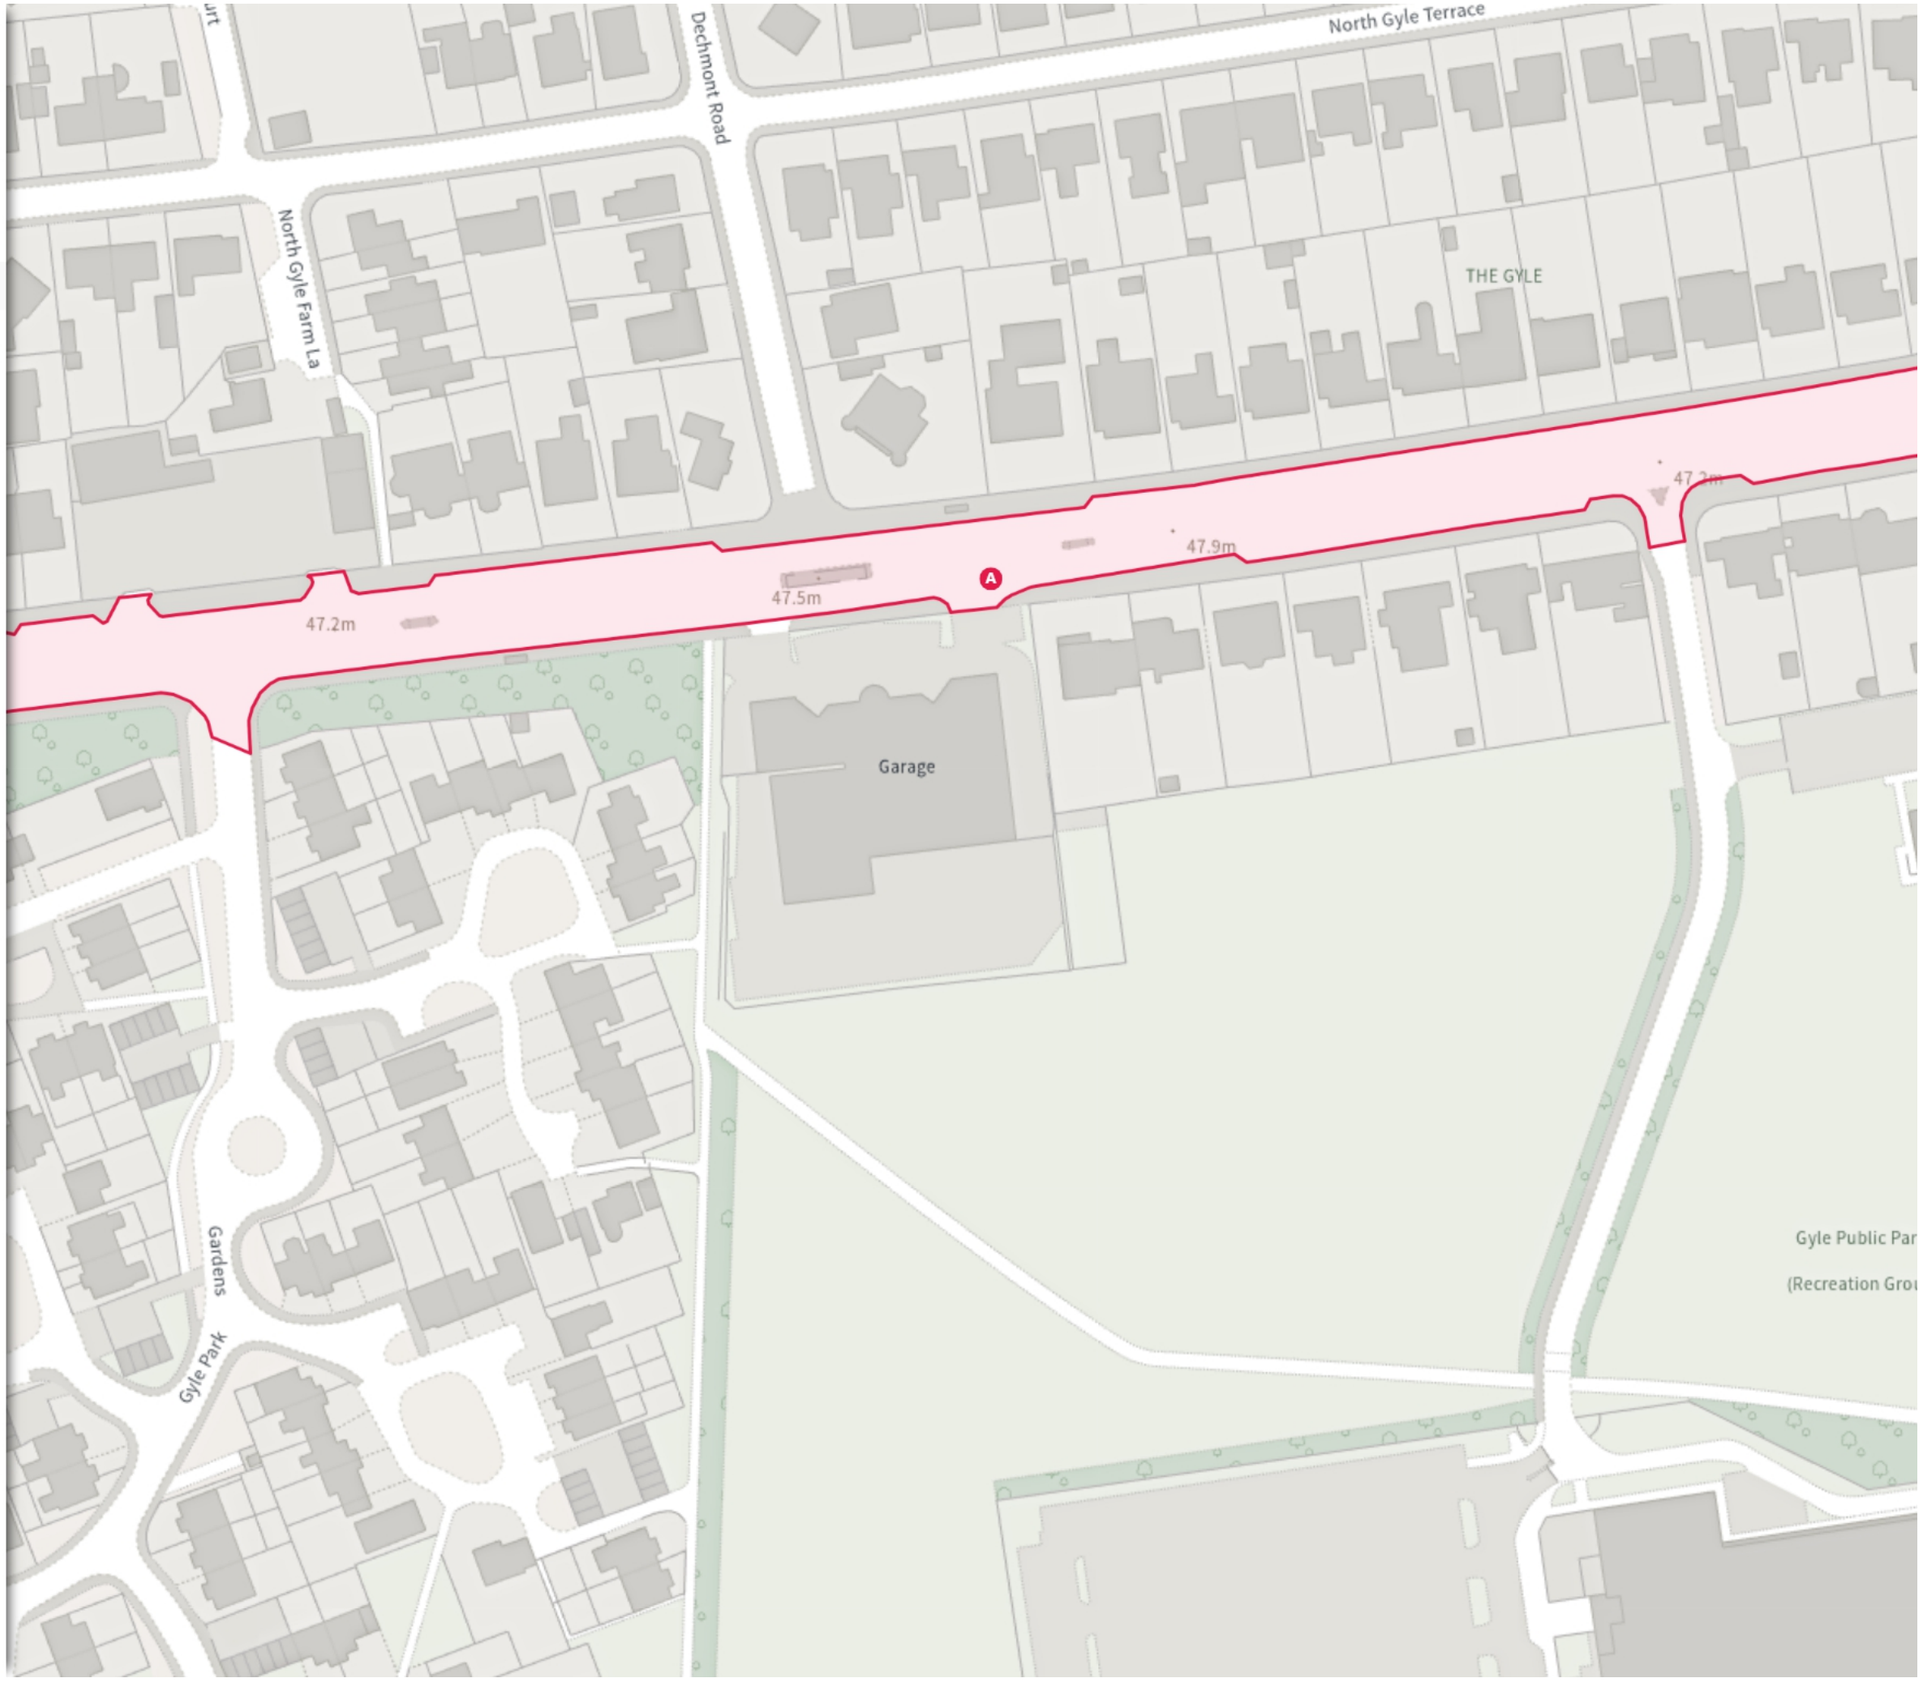

Scale: 1:1250 0 20 40 60m

NW 318332.017, 672895.513 **SE** 318716.084, 672547.098

© Crown copyright and database rights 2026 Ordnance Survey.
You are not permitted to copy, sub-license, distribute or sell any of this data to third parties in any form. Licence number 100023420

EDINBVRGH
THE CITY OF EDINBURGH COUNCIL


CO/26/17

Map 19 of 23 Made 23/11/26

MODIFIED

- [ ] Restricted Parking Zone (Greenways, A8 - Covered by a separate text-based Order)

A

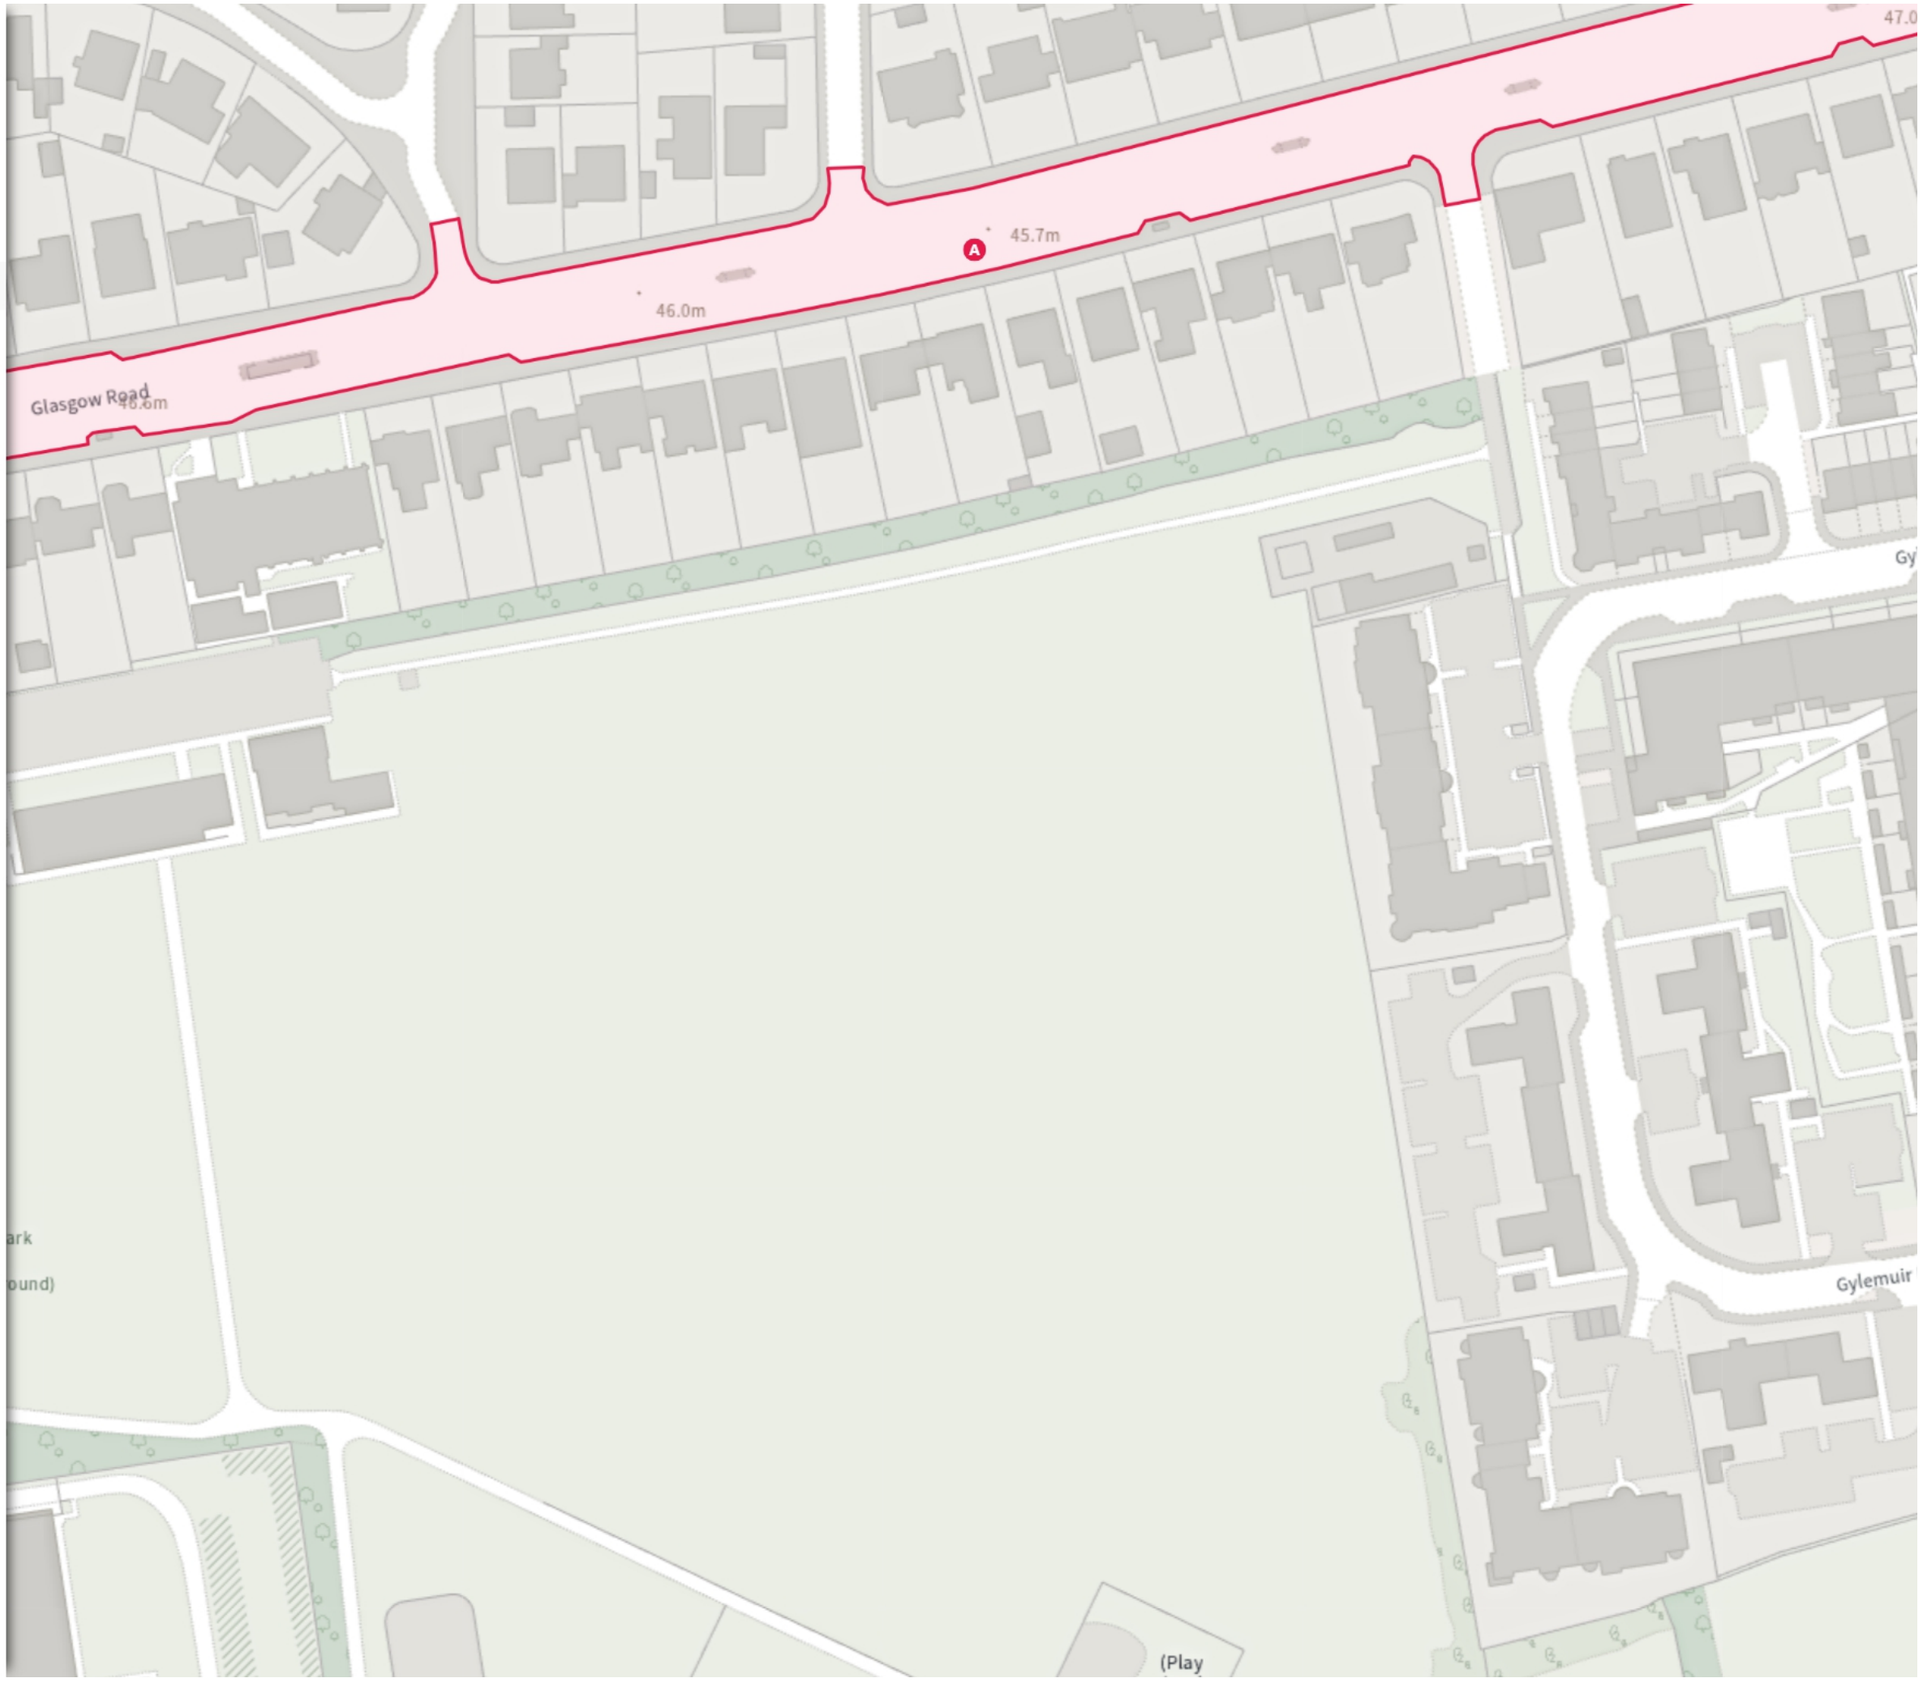

Scale: 1:1250 0 20 40 60m

NW 318719.161, 672888.199 **SE** 319103.259, 672539.82

© Crown copyright and database rights 2026 Ordnance Survey.
You are not permitted to copy, sub-license, distribute or sell any of this data to third parties in any form. Licence number 100023420

EDINBVRGH
THE CITY OF EDINBURGH COUNCIL


CO/26/17

Map 20 of 23 Made 23/11/26

MODIFIED

- [ ] Restricted Parking Zone (Greenways, A8 - Covered by a separate text-based Order)

A

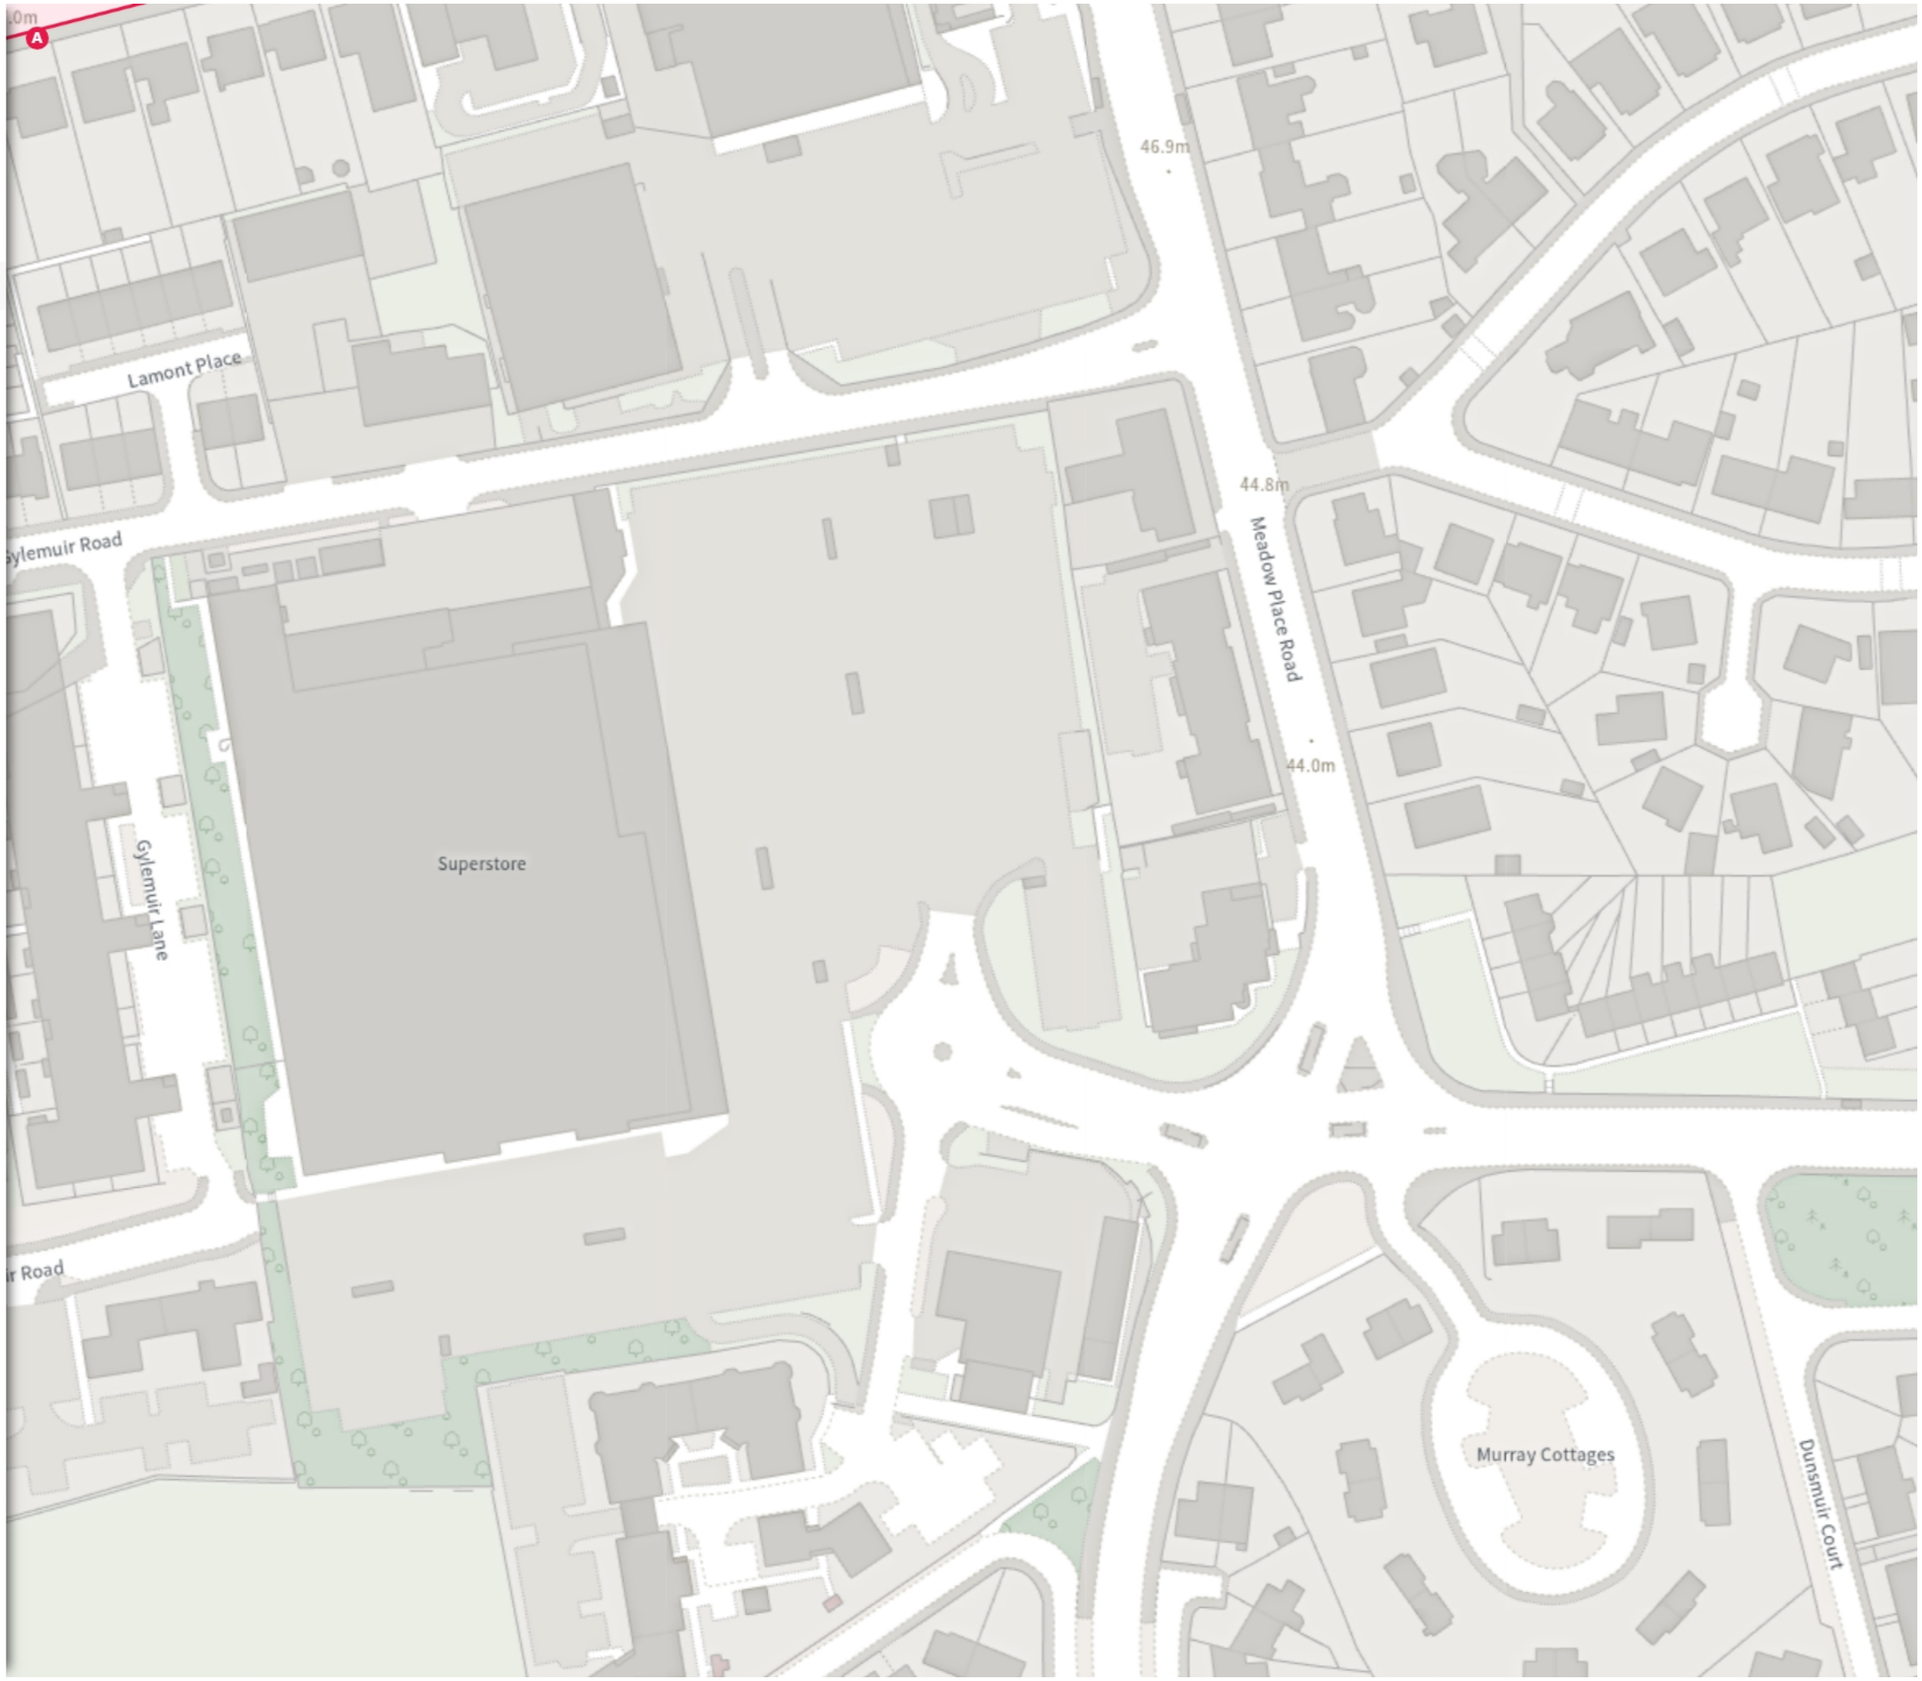

Scale: 1:1250 0 20 40 60m

NW 319106.472, 672880.917 **SE** 319490.601, 672532.572

© Crown copyright and database rights 2026 Ordnance Survey.
You are not permitted to copy, sub-license, distribute or sell any of this data to third parties in any form. Licence number 100023420

EDINBVRGH
THE CITY OF EDINBURGH COUNCIL


CO/26/17

Map 21 of 23 Made 23/11/26

MODIFIED

- [ ] Restricted Parking Zone (Greenways, A8 - Covered by a separate text-based Order)

A

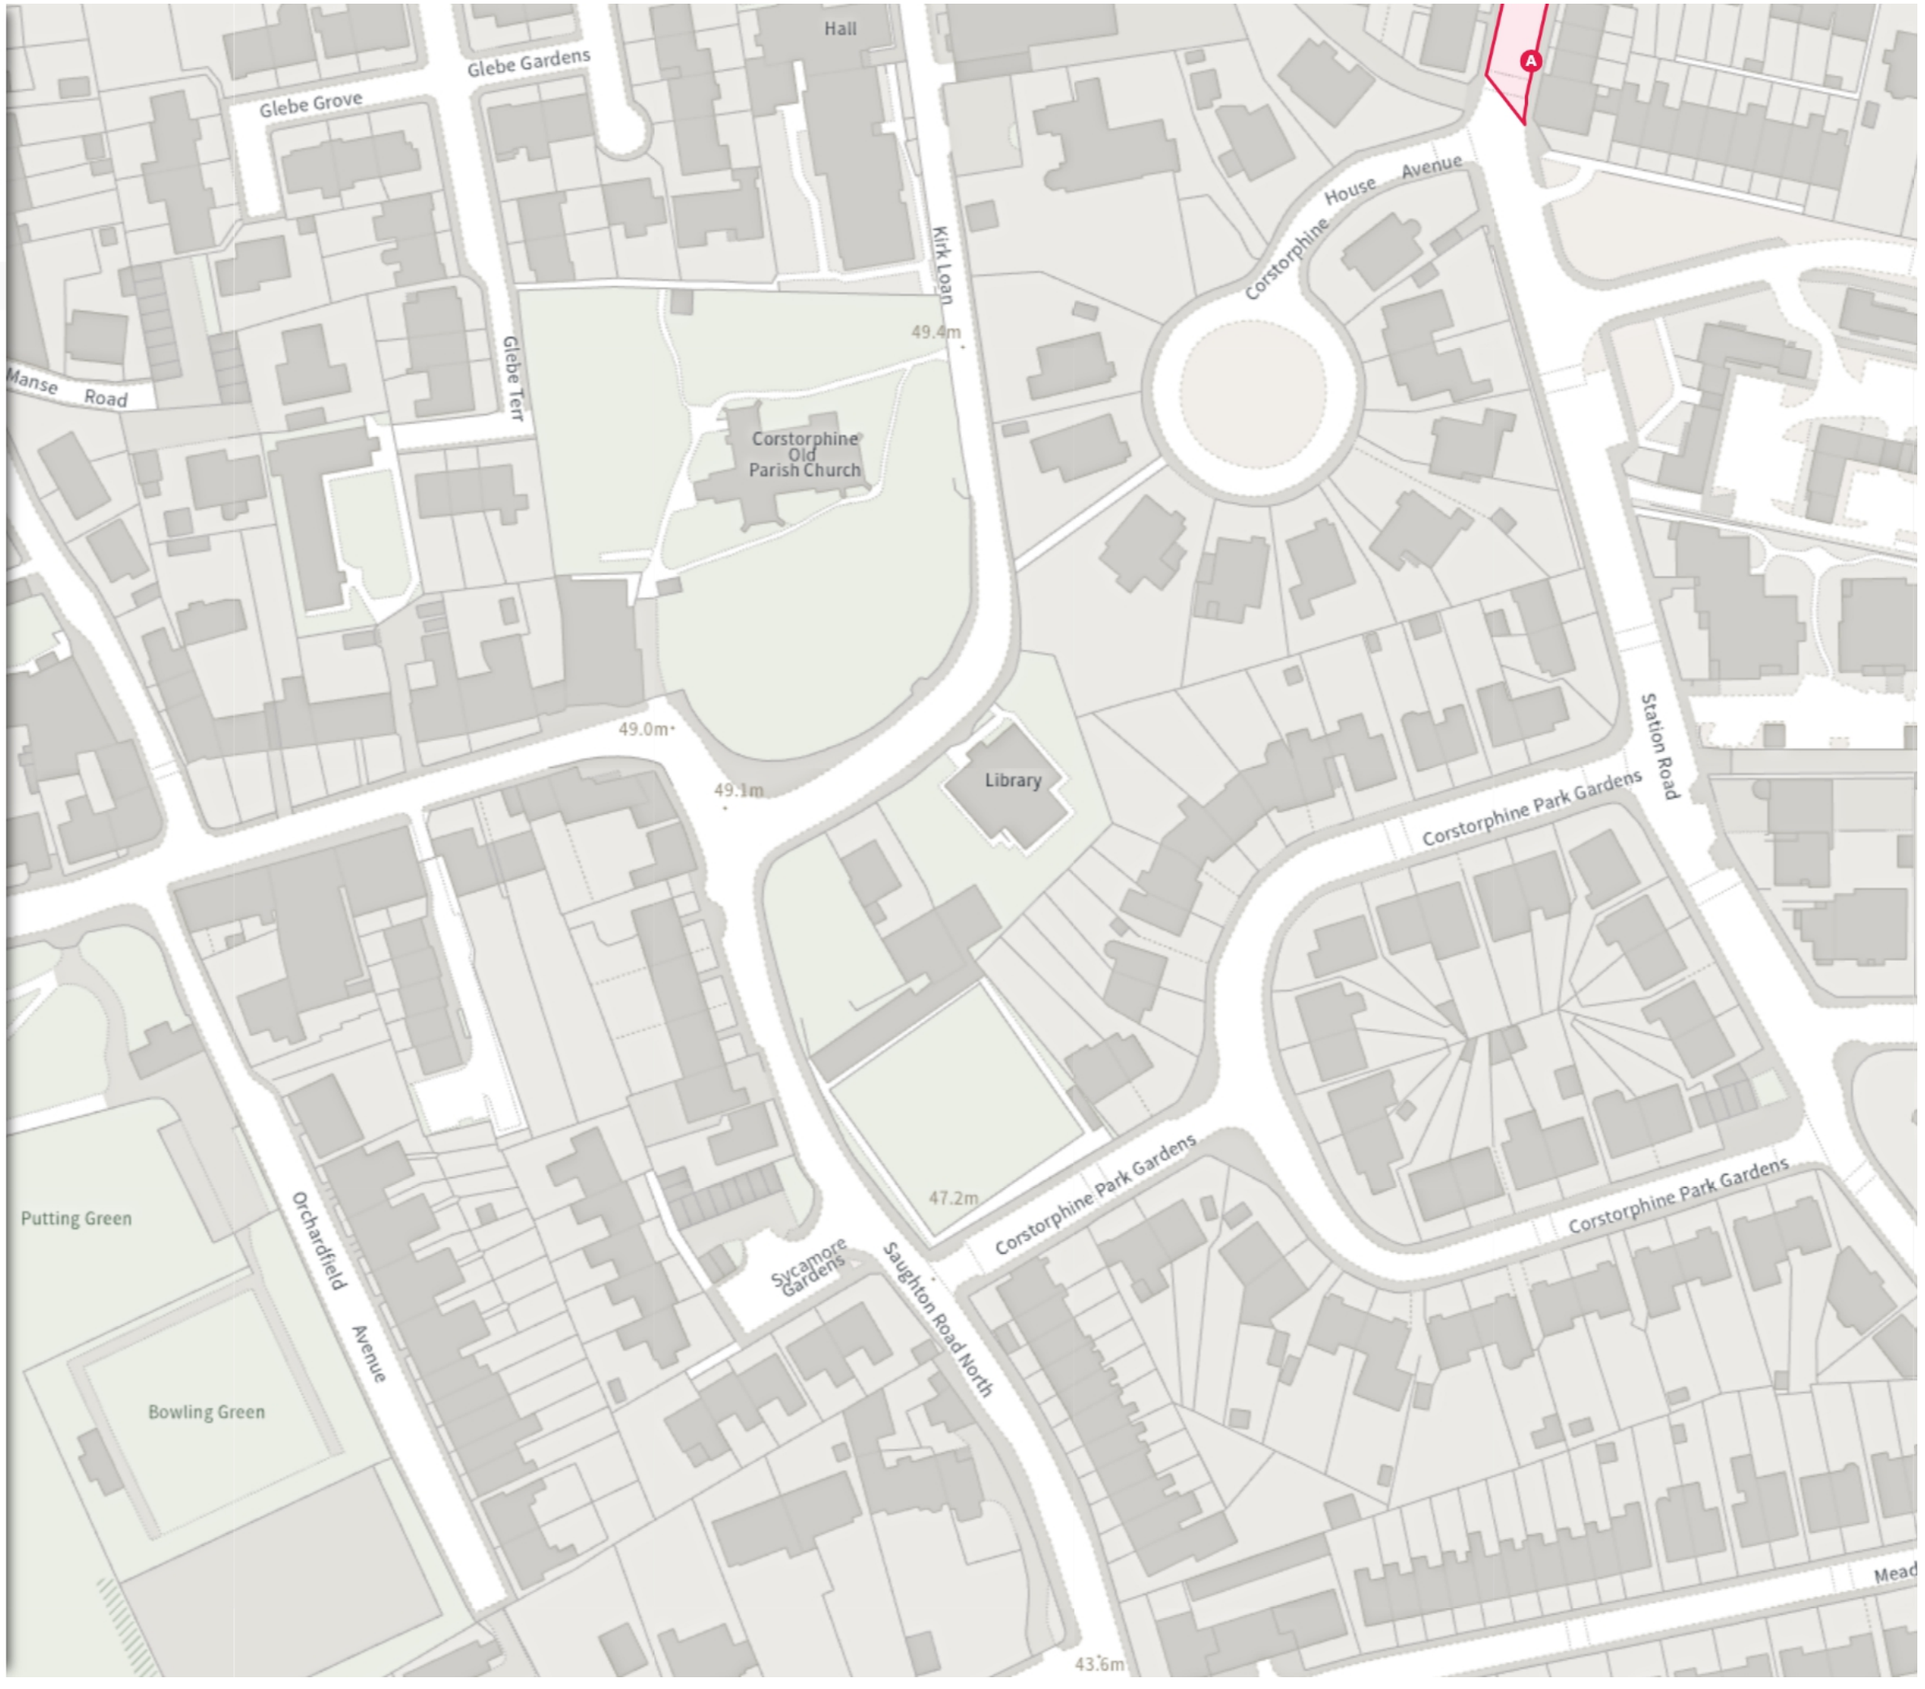

Scale: 1:1250 0 20 40 60m

NW 319880.929, 672866.461 **SE** 320265.12, 672518.185

© Crown copyright and database rights 2026 Ordnance Survey.
You are not permitted to copy, sub-license, distribute or sell any of this data to third parties in any form. Licence number 100023420

EDINBVRGH
THE CITY OF EDINBURGH COUNCIL


CO/26/17

Map 22 of 23 Made 23/11/26

MODIFIED

- [ ] Restricted Parking Zone (Greenways, A8 - Covered by a separate text-based Order)

Ⓐ

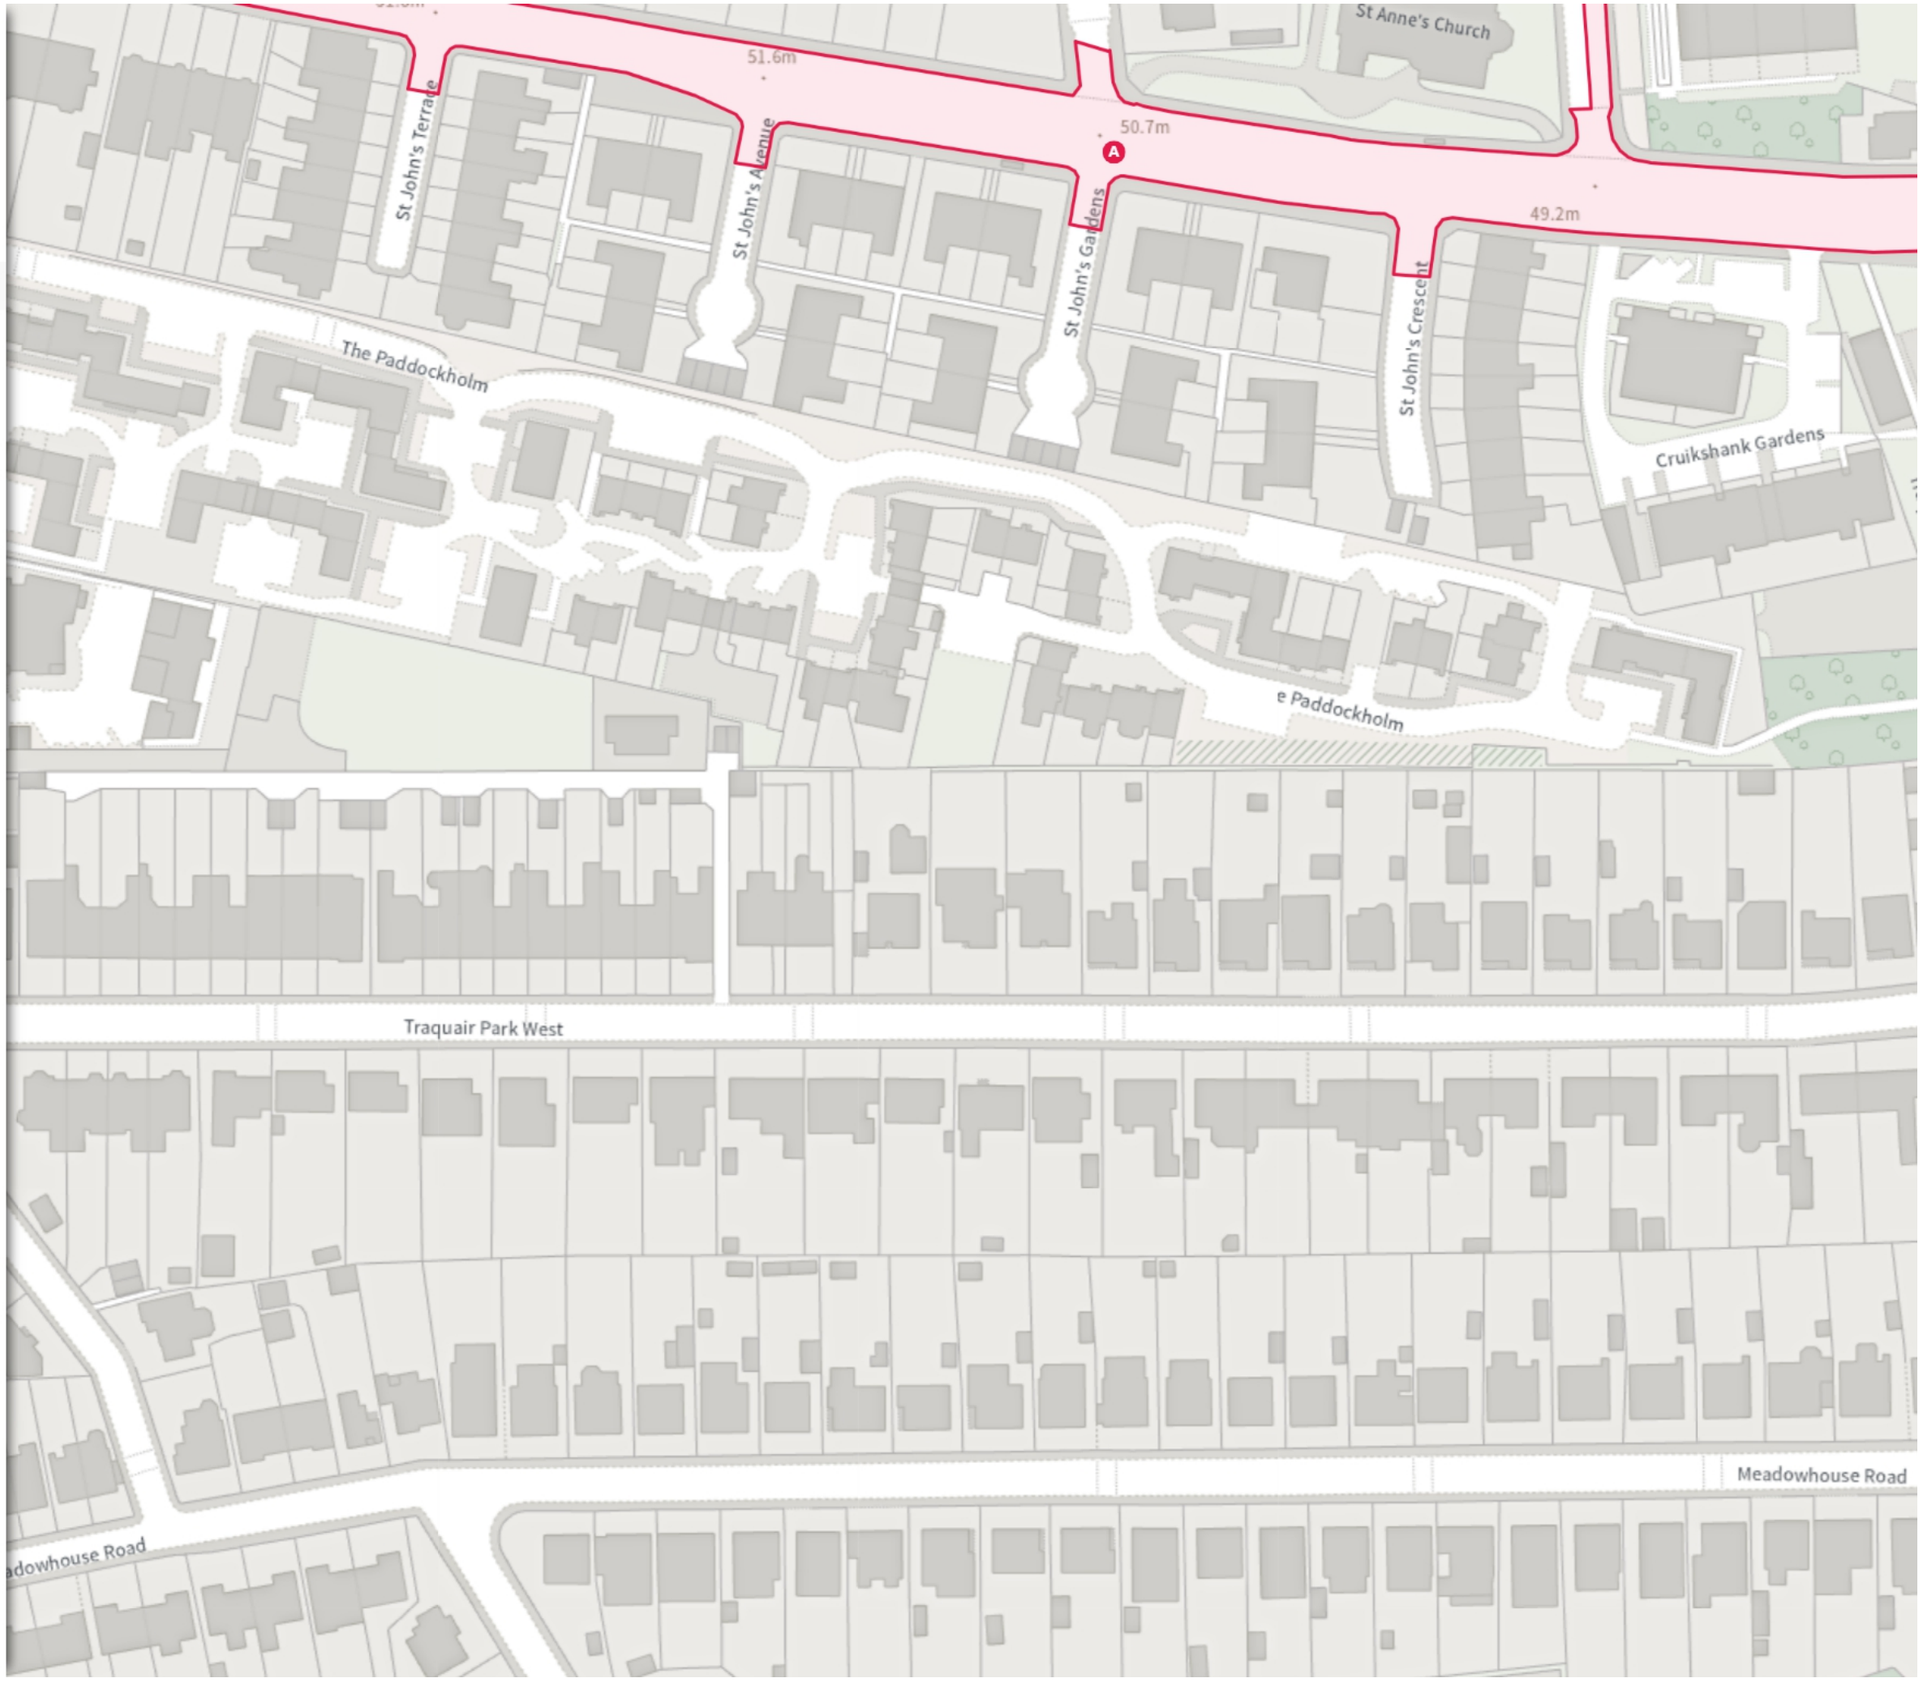

Scale: 1:1250 0 20 40 60m

NW 320268.074, 672859.286 **SE** 320652.296, 672511.045

© Crown copyright and database rights 2026 Ordnance Survey.
You are not permitted to copy, sub-license, distribute or sell any of this data to third parties in any form. Licence number 100023420

THE CITY OF EDINBURGH COUNCIL


CO/26/17

Map 23 of 23 Made 23/11/26

MODIFIED

- [ ] Restricted Parking Zone (Greenways, A8 - Covered by a separate text-based Order)

Ⓐ

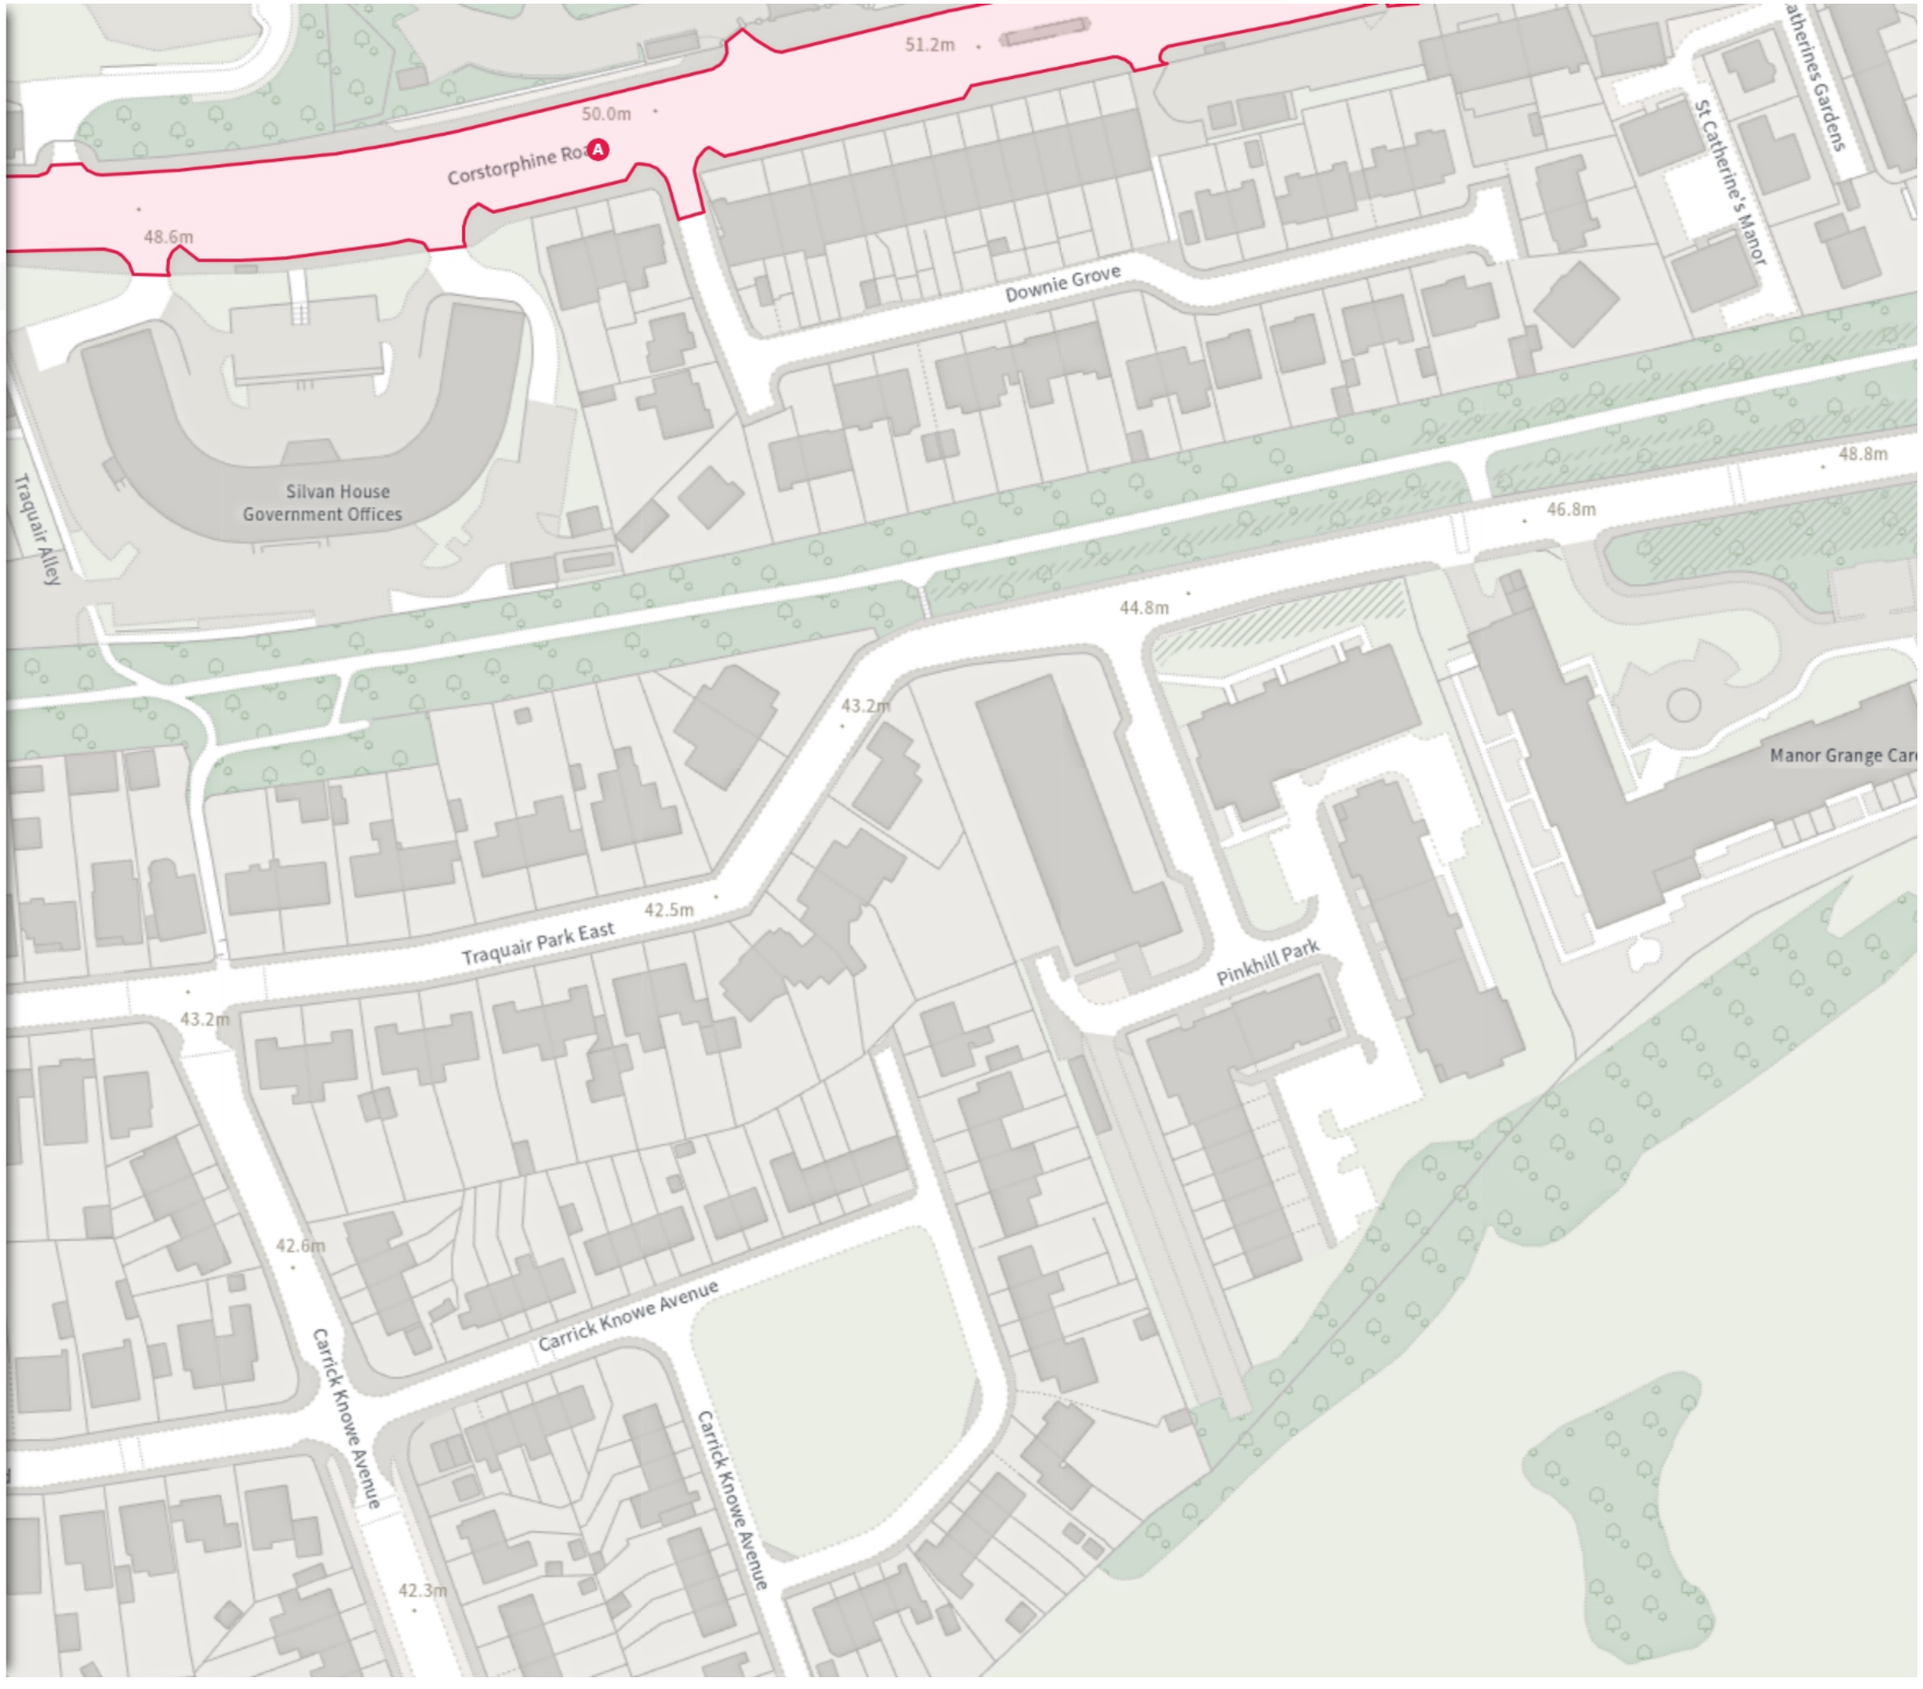

Scale: 1:1250 0 20 40 60m

NW 320655.387, 672852.143 **SE** 321039.64, 672503.937

© Crown copyright and database rights 2026 Ordnance Survey.
You are not permitted to copy, sub-license, distribute or sell any of this data to third parties in any form. Licence number 100023420