


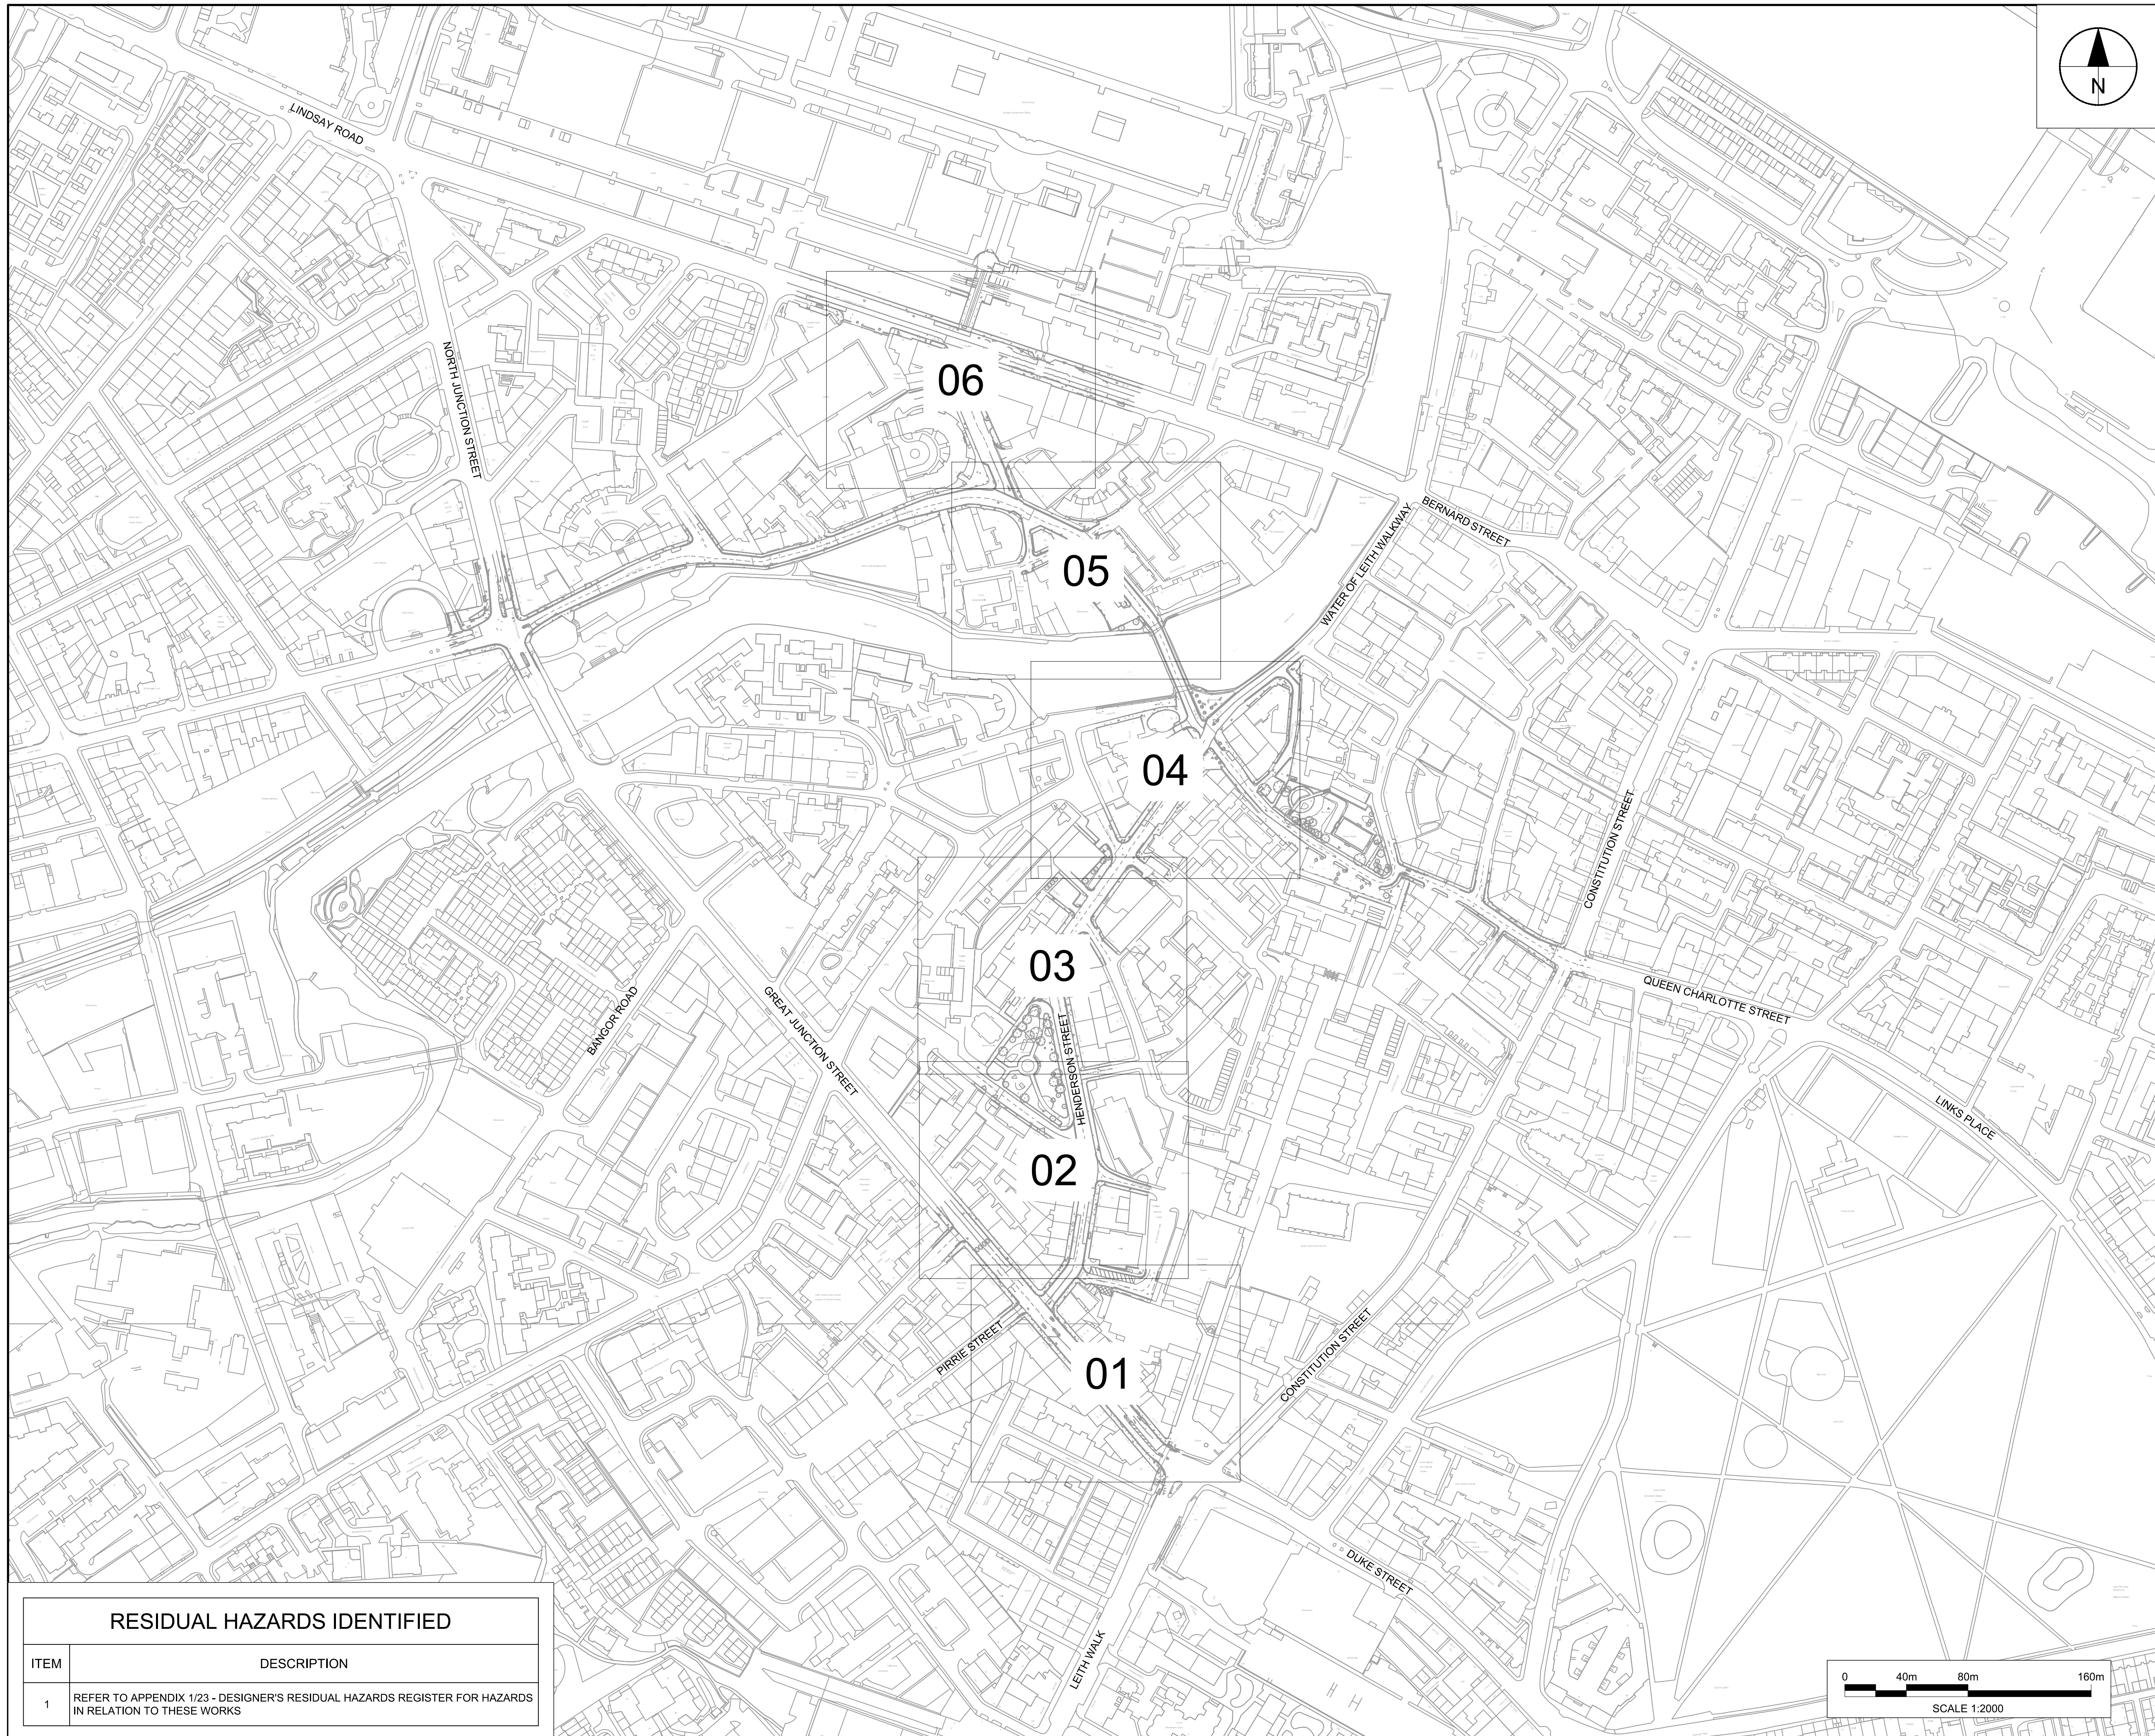


RESIDUAL HAZARDS IDENTIFIED	
ITEM	DESCRIPTION
1	REFER TO APPENDIX 1/23 - DESIGNER'S RESIDUAL HAZARDS REGISTER FOR HAZARDS IN RELATION TO THESE WORKS

1. ALL WORKS TO BE EXECUTED IN ACCORDANCE WITH THE SPECIFICATION FOR HIGHWAY WORKS - THE MANUAL OF CONTRACT DOCUMENTS FOR HIGHWAY WORKS, DESIGN MANUAL FOR ROADS AND BRIDGES, TRAFFIC SIGNS MANUAL AND LOCAL COUNCIL GUIDELINES.
2. ALL DIMENSIONS ARE IN METRES UNLESS STATED OTHERWISE. ALL LEVELS ARE IN METRES AND RELATE TO ORDNANCE DATUM.
3. DO NOT SCALE FROM ANY DRAWING. WORK TO FIGURED DIMENSIONS ONLY. ANY DISCREPANCIES IN DIMENSION ARE TO BE REFERRED TO THE DESIGNER BEFORE WORK IS PUT TO HAND.
4. ALL DIMENSIONS AND LEVELS ARE TO BE CHECKED ON SITE BY THE CONTRACTOR PRIOR TO PREPARING ANY WORKING DRAWINGS OR COMMENCING ON SITE.
5. ALL WORKS BY THE CONTRACTOR MUST BE CARRIED OUT IN SUCH A WAY THAT ALL REQUIREMENTS UNDER THE HEALTH AND SAFETY AT WORK ACT ARE SATISFIED.
6. ALL WORK IS TO BE CARRIED OUT IN COMPLIANCE WITH THE REQUIREMENTS OF THE STATUTORY AUTHORITIES AND CONSTRUCTION DESIGN AND MANAGEMENT REGULATIONS.
7. DRAWING BASE RECEIVED FROM OTHERS, SURVEY CARRIED OUT BY OTHERS, AECOM CANNOT GUARANTEE THEIR ACCURACY. CONTRACTOR TO SATISFY THEMSELVES AS TO THE ACCURACY OF SUCH INFORMATION.
8. SERVICE INFORMATION IS INTERPOLATED FROM INFORMATION RECEIVED FROM THE UTILITY PROVIDERS, AND AS SUCH NO GUARANTEE OF THEIR ACCURACY CAN BE GIVEN. CONTRACTOR TO SATISFY THEMSELVES AS TO THE ACCURACY OF SUCH INFORMATION.

E	04/10/24	ISSUED FOR CONSTRUCTION
D	29/02/24	CLIENT COMMENTS
C	10/01/24	ISSUED FOR TENDER
B	04/09/23	CEC COMMENTS
A	18/11/22	TQ1 AMENDMENTS
-	14/10/22	FIRST ISSUE
I/R	DATE	DESCRIPTION

ISO A1 594mm x 841mm
Drawn: SR
Approved: PM
Checked: SI
Designer: TB
Project Management Initials: Revision: E
Last saved by: SWANSONA\2024-10-03
Filename: L:\Legacy\edip002V\TTP-projects\Traffic - Edinburgh Tram Extension Active Travel Appraisal\900_CAD_CIS\910_CAD\20-Sheets\Design Drawings\Technical Design\60592779-SHT-C-0701 to 0707 - General Arrangement

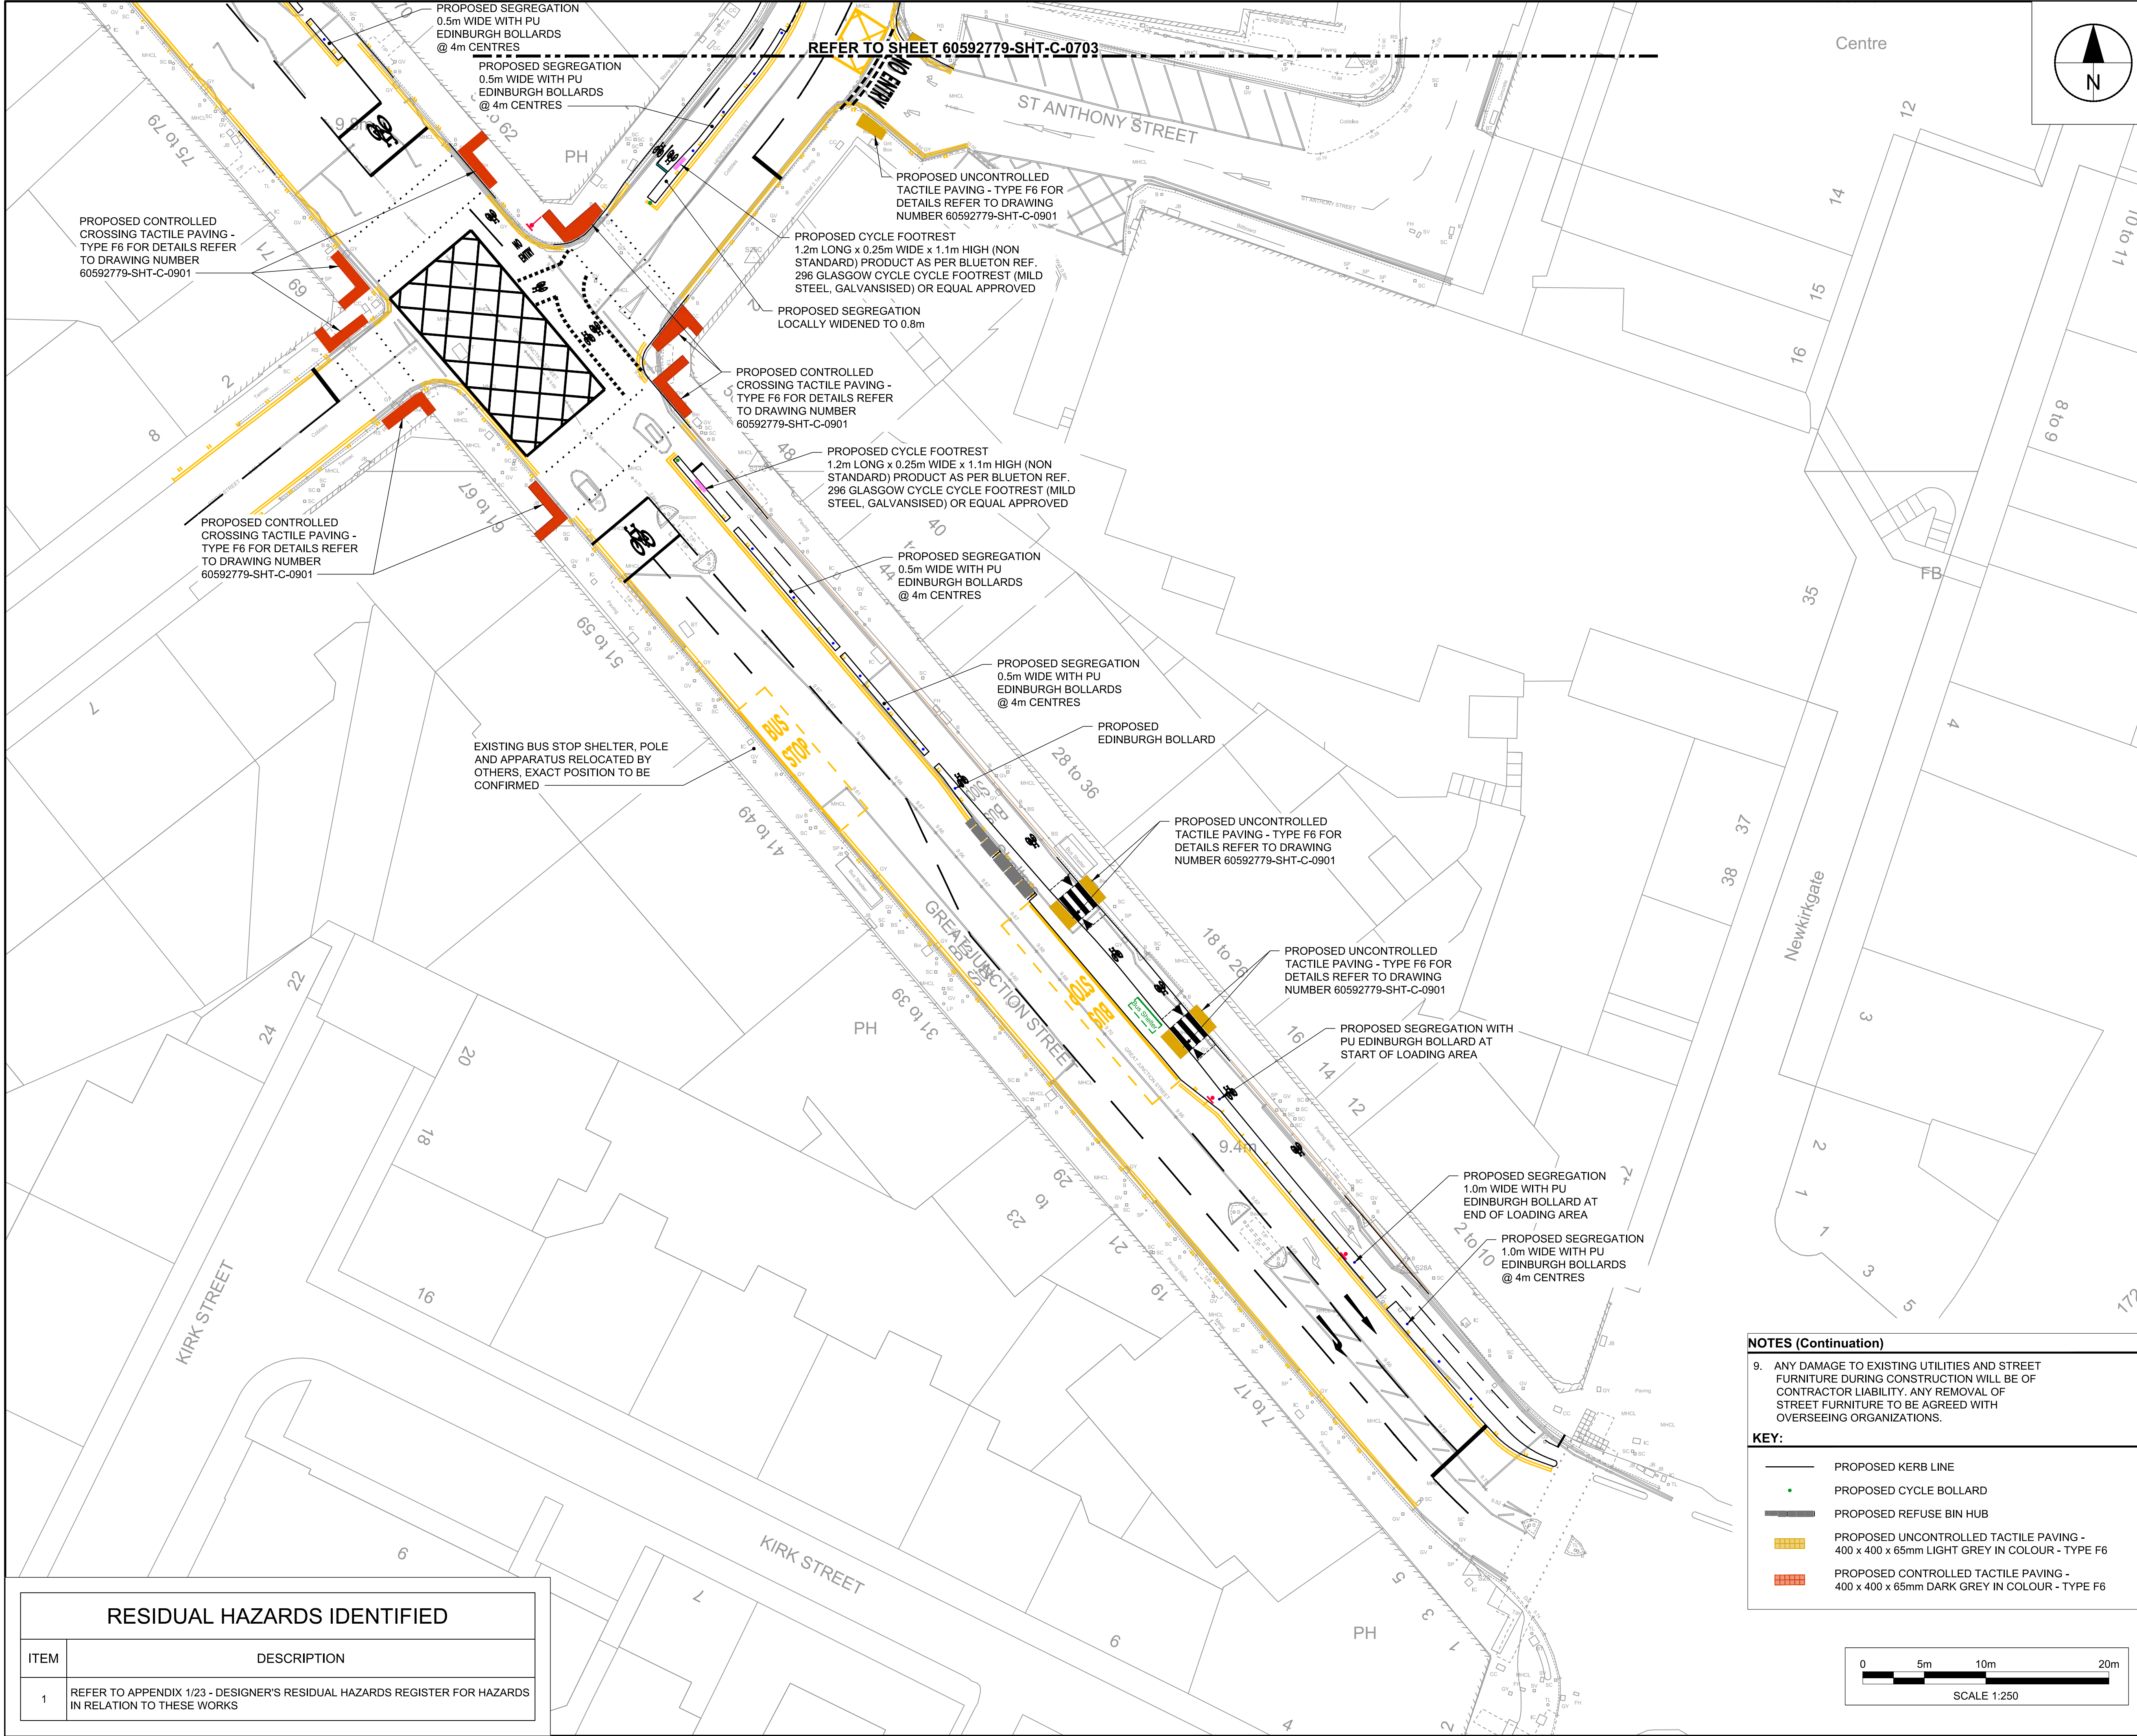

RESIDUAL HAZARDS IDENTIFIED	
ITEM	DESCRIPTION
1	REFER TO APPENDIX 1/23 - DESIGNER'S RESIDUAL HAZARDS REGISTER FOR HAZARDS IN RELATION TO THESE WORKS

NOTES (Continuation)

9. ANY DAMAGE TO EXISTING UTILITIES AND STREET FURNITURE DURING CONSTRUCTION WILL BE OF CONTRACTOR LIABILITY. ANY REMOVAL OF STREET FURNITURE TO BE AGREED WITH OVERSEEING ORGANIZATIONS.

KEY:

PROPOSED KERB LINE

PROPOSED CYCLE BOLLARD

PROPOSED REFUSE BIN HUB

PROPOSED UNCONTROLLED TACTILE PAVING - 400 x 400 x 65mm LIGHT GREY IN COLOUR - TYPE F6

PROPOSED CONTROLLED TACTILE PAVING - 400 x 400 x 65mm DARK GREY IN COLOUR - TYPE F6

05m10m20m
SCALE 1:250

This drawing has been prepared for the use of AECOM's client. It may not be used, modified, reproduced or relied upon by third parties, except as agreed by AECOM or as required by law. AECOM accepts no responsibility, and denies any liability whatsoever, to any party that uses or relies on this drawing without AECOM's express written consent. Do not scale this document. All measurements must be obtained from the stated dimensions.



PROJECT



CLIENT



CONSULTANT

AECOM
1 Tanfield
EDINBURGH, EH3 5DA
+44 (0) 131 301 8600 tel
+44 (0) 131 301 8699 fax
www.aecom.com

NOTES

- ALL WORKS TO BE EXECUTED IN ACCORDANCE WITH THE SPECIFICATION FOR HIGHWAY WORKS - THE MANUAL OF CONTRACT DOCUMENTS FOR HIGHWAY WORKS, DESIGN MANUAL FOR ROADS AND BRIDGES, TRAFFIC SIGNS MANUAL AND LOCAL COUNCIL GUIDELINES.
- ALL DIMENSIONS ARE IN METRES UNLESS STATED OTHERWISE. ALL LEVELS ARE IN METRES AND RELATE TO ORDNANCE DATUM.
- DO NOT SCALE FROM ANY DRAWING. WORK TO FIGURED DIMENSIONS ONLY. ANY DISCREPANCIES IN DIMENSION ARE TO BE REFERRED TO THE DESIGNER BEFORE WORK IS PUT TO HAND.
- ALL DIMENSIONS AND LEVELS ARE TO BE CHECKED ON SITE BY THE CONTRACTOR PRIOR TO PREPARING ANY WORKING DRAWINGS OR COMMENCING ON SITE.
- ALL WORKS BY THE CONTRACTOR MUST BE CARRIED OUT IN SUCH A WAY THAT ALL EQUIREMENTS UNDER THE HEALTH AND SAFETY AT WORK ACT ARE SATISFIED.
- ALL WORK IS TO BE CARRIED OUT IN COMPLIANCE WITH THE REQUIREMENTS OF THE STATUTORY AUTHORITIES AND CONSTRUCTION DESIGN AND MANAGEMENT REGULATIONS.
- DRAWING BASE RECEIVED FROM OTHERS, SURVEY CARRIED OUT BY OTHERS. AECOM CANNOT GUARANTEE THEIR ACCURACY. CONTRACTOR TO SATISFY THEMSELVES AS TO THE ACCURACY OF SUCH INFORMATION.
- SERVICE INFORMATION IS INTERPOLATED FROM INFORMATION RECEIVED FROM THE UTILITY PROVIDERS, AND AS SUCH NO GUARANTEE OF THEIR ACCURACY CAN BE GIVEN. CONTRACTOR TO SATISFY THEMSELVES AS TO THE ACCURACY OF SUCH INFORMATION.


ISSUE/REVISION

E	04/10/24	ISSUED FOR CONSTRUCTION
D	29/02/24	CLIENT COMMENTS
C	10/01/24	ISSUED FOR TENDER
B	04/09/23	CEC COMMENTS
A	18/11/22	TQ1 AMENDMENTS
-	14/10/22	FIRST ISSUE
I/R	DATE	DESCRIPTION

ISSUE PURPOSE / SUITABILITY

ISSUED FOR CONSTRUCTION

KEY PLAN

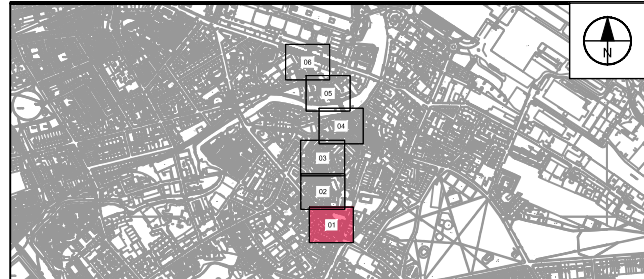

PROJECT NUMBER

60592779



SHEET TITLE

GENERAL ARRANGEMENT
SHEET 1 OF 6

SHEET NUMBER

60592779-SHT-C-0702

ISO A1 594mm x 841mm
Drawn: SR
Approved: PM
Checked: SI
Designer: TB
Project Management Initials: E
Revision:
Last saved by: SWANSONA (2024.10.03) Last Plotted: 2024.10.03
Filename: L:\Legacy\ukedip002V\TTP-projects\Traffic - Edinburgh\Tram Extension Active Travel Appraisal\000_CAD_CIS\910_CAD\20-Sheets\Design Drawings\Technical Design\60592779-SHT-C-0701 to 0707 - General Arrangement

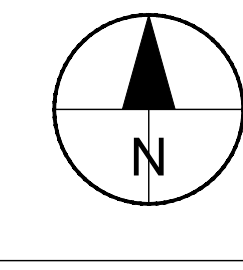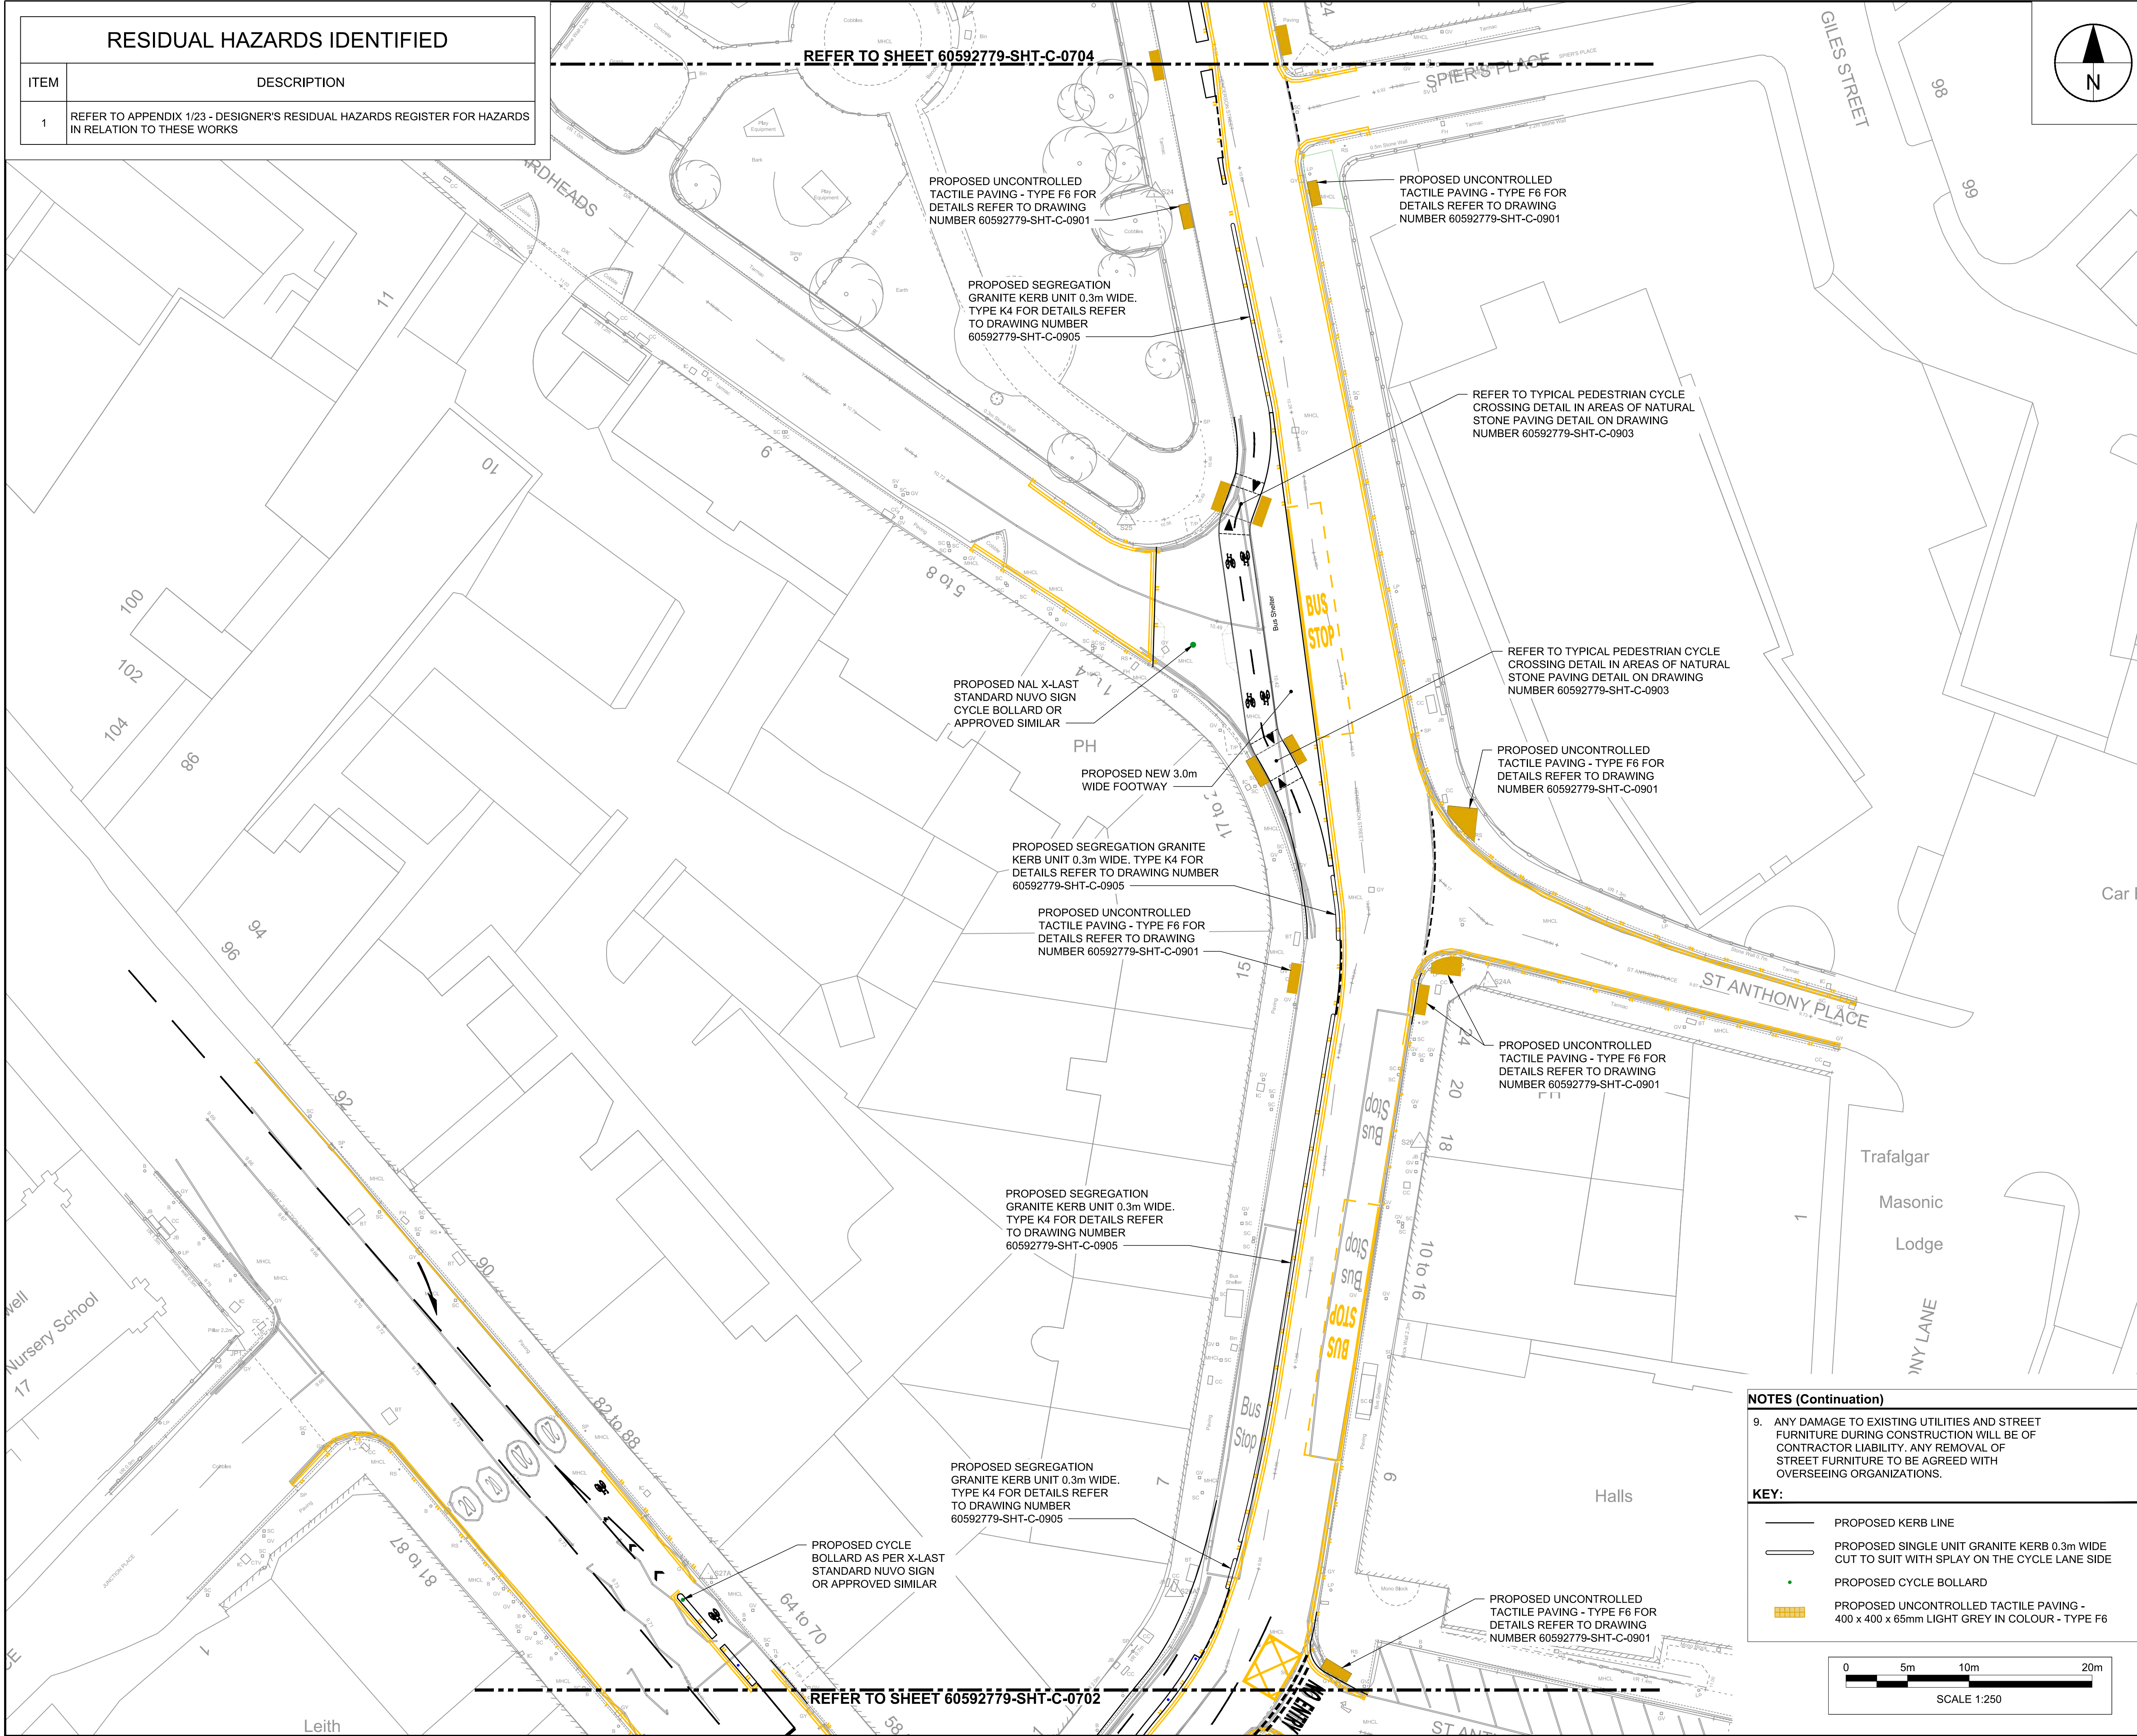

RESIDUAL HAZARDS IDENTIFIED

ITEM	DESCRIPTION
1	REFER TO APPENDIX 1/23 - DESIGNER'S RESIDUAL HAZARDS REGISTER FOR HAZARDS IN RELATION TO THESE WORKS

REFER TO SHEET 60592779-SHT-C-0704

REFER TO SHEET 60592779-SHT-C-0702

PROPOSED UNCONTROLLED TACTILE PAVING - TYPE F6 FOR DETAILS REFER TO DRAWING NUMBER 60592779-SHT-C-0901

PROPOSED SEGREGATION GRANITE KERB UNIT 0.3m WIDE. TYPE K4 FOR DETAILS REFER TO DRAWING NUMBER 60592779-SHT-C-0905

PROPOSED UNCONTROLLED TACTILE PAVING - TYPE F6 FOR DETAILS REFER TO DRAWING NUMBER 60592779-SHT-C-0901

REFER TO TYPICAL PEDESTRIAN CYCLE CROSSING DETAIL IN AREAS OF NATURAL STONE PAVING DETAIL ON DRAWING NUMBER 60592779-SHT-C-0903

PROPOSED NAL X-LAST STANDARD NUVO SIGN CYCLE BOLLARD OR APPROVED SIMILAR

PROPOSED NEW 3.0m WIDE FOOTWAY

PROPOSED SEGREGATION GRANITE KERB UNIT 0.3m WIDE. TYPE K4 FOR DETAILS REFER TO DRAWING NUMBER 60592779-SHT-C-0905

PROPOSED UNCONTROLLED TACTILE PAVING - TYPE F6 FOR DETAILS REFER TO DRAWING NUMBER 60592779-SHT-C-0901

PROPOSED UNCONTROLLED TACTILE PAVING - TYPE F6 FOR DETAILS REFER TO DRAWING NUMBER 60592779-SHT-C-0901

PROPOSED UNCONTROLLED TACTILE PAVING - TYPE F6 FOR DETAILS REFER TO DRAWING NUMBER 60592779-SHT-C-0901

PROPOSED SEGREGATION GRANITE KERB UNIT 0.3m WIDE. TYPE K4 FOR DETAILS REFER TO DRAWING NUMBER 60592779-SHT-C-0905

PROPOSED SEGREGATION GRANITE KERB UNIT 0.3m WIDE. TYPE K4 FOR DETAILS REFER TO DRAWING NUMBER 60592779-SHT-C-0905

PROPOSED CYCLE BOLLARD AS PER X-LAST STANDARD NUVO SIGN OR APPROVED SIMILAR


PROPOSED UNCONTROLLED TACTILE PAVING - TYPE F6 FOR DETAILS REFER TO DRAWING NUMBER 60592779-SHT-C-0901

NOTES (Continuation)

9. ANY DAMAGE TO EXISTING UTILITIES AND STREET FURNITURE DURING CONSTRUCTION WILL BE OF CONTRACTOR LIABILITY. ANY REMOVAL OF STREET FURNITURE TO BE AGREED WITH OVERSEEING ORGANIZATIONS.

KEY:

- PROPOSED KERB LINE
- PROPOSED SINGLE UNIT GRANITE KERB 0.3m WIDE CUT TO SUIT WITH SPLAY ON THE CYCLE LANE SIDE
- PROPOSED CYCLE BOLLARD
- PROPOSED UNCONTROLLED TACTILE PAVING - 400 x 400 x 65mm LIGHT GREY IN COLOUR - TYPE F6

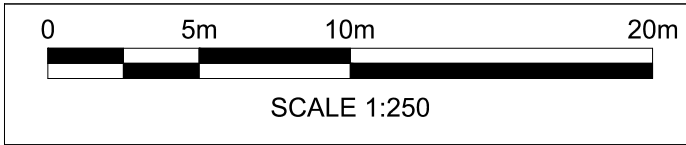

AECOM

PROJECT



CLIENT

EDINBURGH
THE CITY OF EDINBURGH COUNCIL

CONSULTANT

AECOM
1 Tanfield
EDINBURGH, EH3 5DA
+44 (0) 131 301 8600 tel
+44 (0) 131 301 8699 fax
www.aecom.com

NOTES

- ALL WORKS TO BE EXECUTED IN ACCORDANCE WITH THE SPECIFICATION FOR HIGHWAY WORKS - THE MANUAL OF CONTRACT DOCUMENTS FOR HIGHWAY WORKS, DESIGN MANUAL FOR ROADS AND BRIDGES, TRAFFIC SIGNS MANUAL AND LOCAL COUNCIL GUIDELINES.
- ALL DIMENSIONS ARE IN METRES UNLESS STATED OTHERWISE. ALL LEVELS ARE IN METRES AND RELATE TO ORDNANCE DATUM.
- DO NOT SCALE FROM ANY DRAWING. WORK TO FIGURED DIMENSIONS ONLY. ANY DISCREPANCIES IN DIMENSION ARE TO BE REFERRED TO THE DESIGNER BEFORE WORK IS PUT TO HAND.
- ALL DIMENSIONS AND LEVELS ARE TO BE CHECKED ON SITE BY THE CONTRACTOR PRIOR TO PREPARING ANY WORKING DRAWINGS OR COMMENCING ON SITE.
- ALL WORKS BY THE CONTRACTOR MUST BE CARRIED OUT IN SUCH A WAY THAT ALL EQUIREMENTS UNDER THE HEALTH AND SAFETY AT WORK ACT ARE SATISFIED.
- ALL WORK IS TO BE CARRIED OUT IN COMPLIANCE WITH THE REQUIREMENTS OF THE STATUTORY AUTHORITIES AND CONSTRUCTION DESIGN AND MANAGEMENT REGULATIONS.
- DRAWING BASE RECEIVED FROM OTHERS. SURVEY CARRIED OUT BY OTHERS. AECOM CANNOT GUARANTEE THEIR ACCURACY. CONTRACTOR TO SATISFY THEMSELVES AS TO THE ACCURACY OF SUCH INFORMATION.
- SERVICE INFORMATION IS INTERPOLATED FROM INFORMATION RECEIVED FROM THE UTILITY PROVIDERS. AND AS SUCH NO GUARANTEE OF THEIR ACCURACY CAN BE GIVEN. CONTRACTOR TO SATISFY THEMSELVES AS TO THE ACCURACY OF SUCH INFORMATION.


ISSUE/REVISION

E	04/10/24	ISSUED FOR CONSTRUCTION
D	29/02/24	CLIENT COMMENTS
C	10/01/24	ISSUED FOR TENDER
B	04/09/23	CEC COMMENTS
A	18/11/22	TQ1 AMENDMENTS
-	14/10/22	FIRST ISSUE
I/R	DATE	DESCRIPTION

ISSUE PURPOSE / SUITABILITY

ISSUED FOR CONSTRUCTION

KEY PLAN

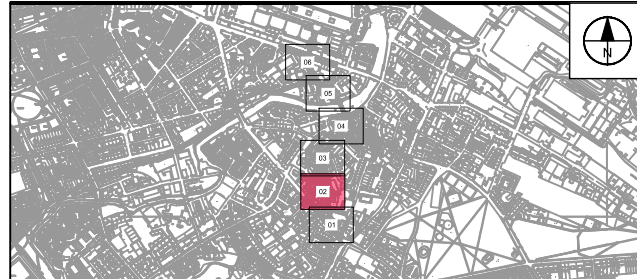

PROJECT NUMBER

60592779


SHEET TITLE

GENERAL ARRANGEMENT
SHEET 2 OF 6


SHEET NUMBER

60592779-SHT-C-0703

This drawing has been prepared for the use of AECOM's client. It may not be used, modified, reproduced or relied upon by third parties, except as agreed by AECOM or as required by law. AECOM accepts no responsibility, and denies any liability whatsoever, to any party that uses or relies on this drawing without AECOM's express written consent. Do not scale this document. All measurements must be obtained from the stated dimensions.

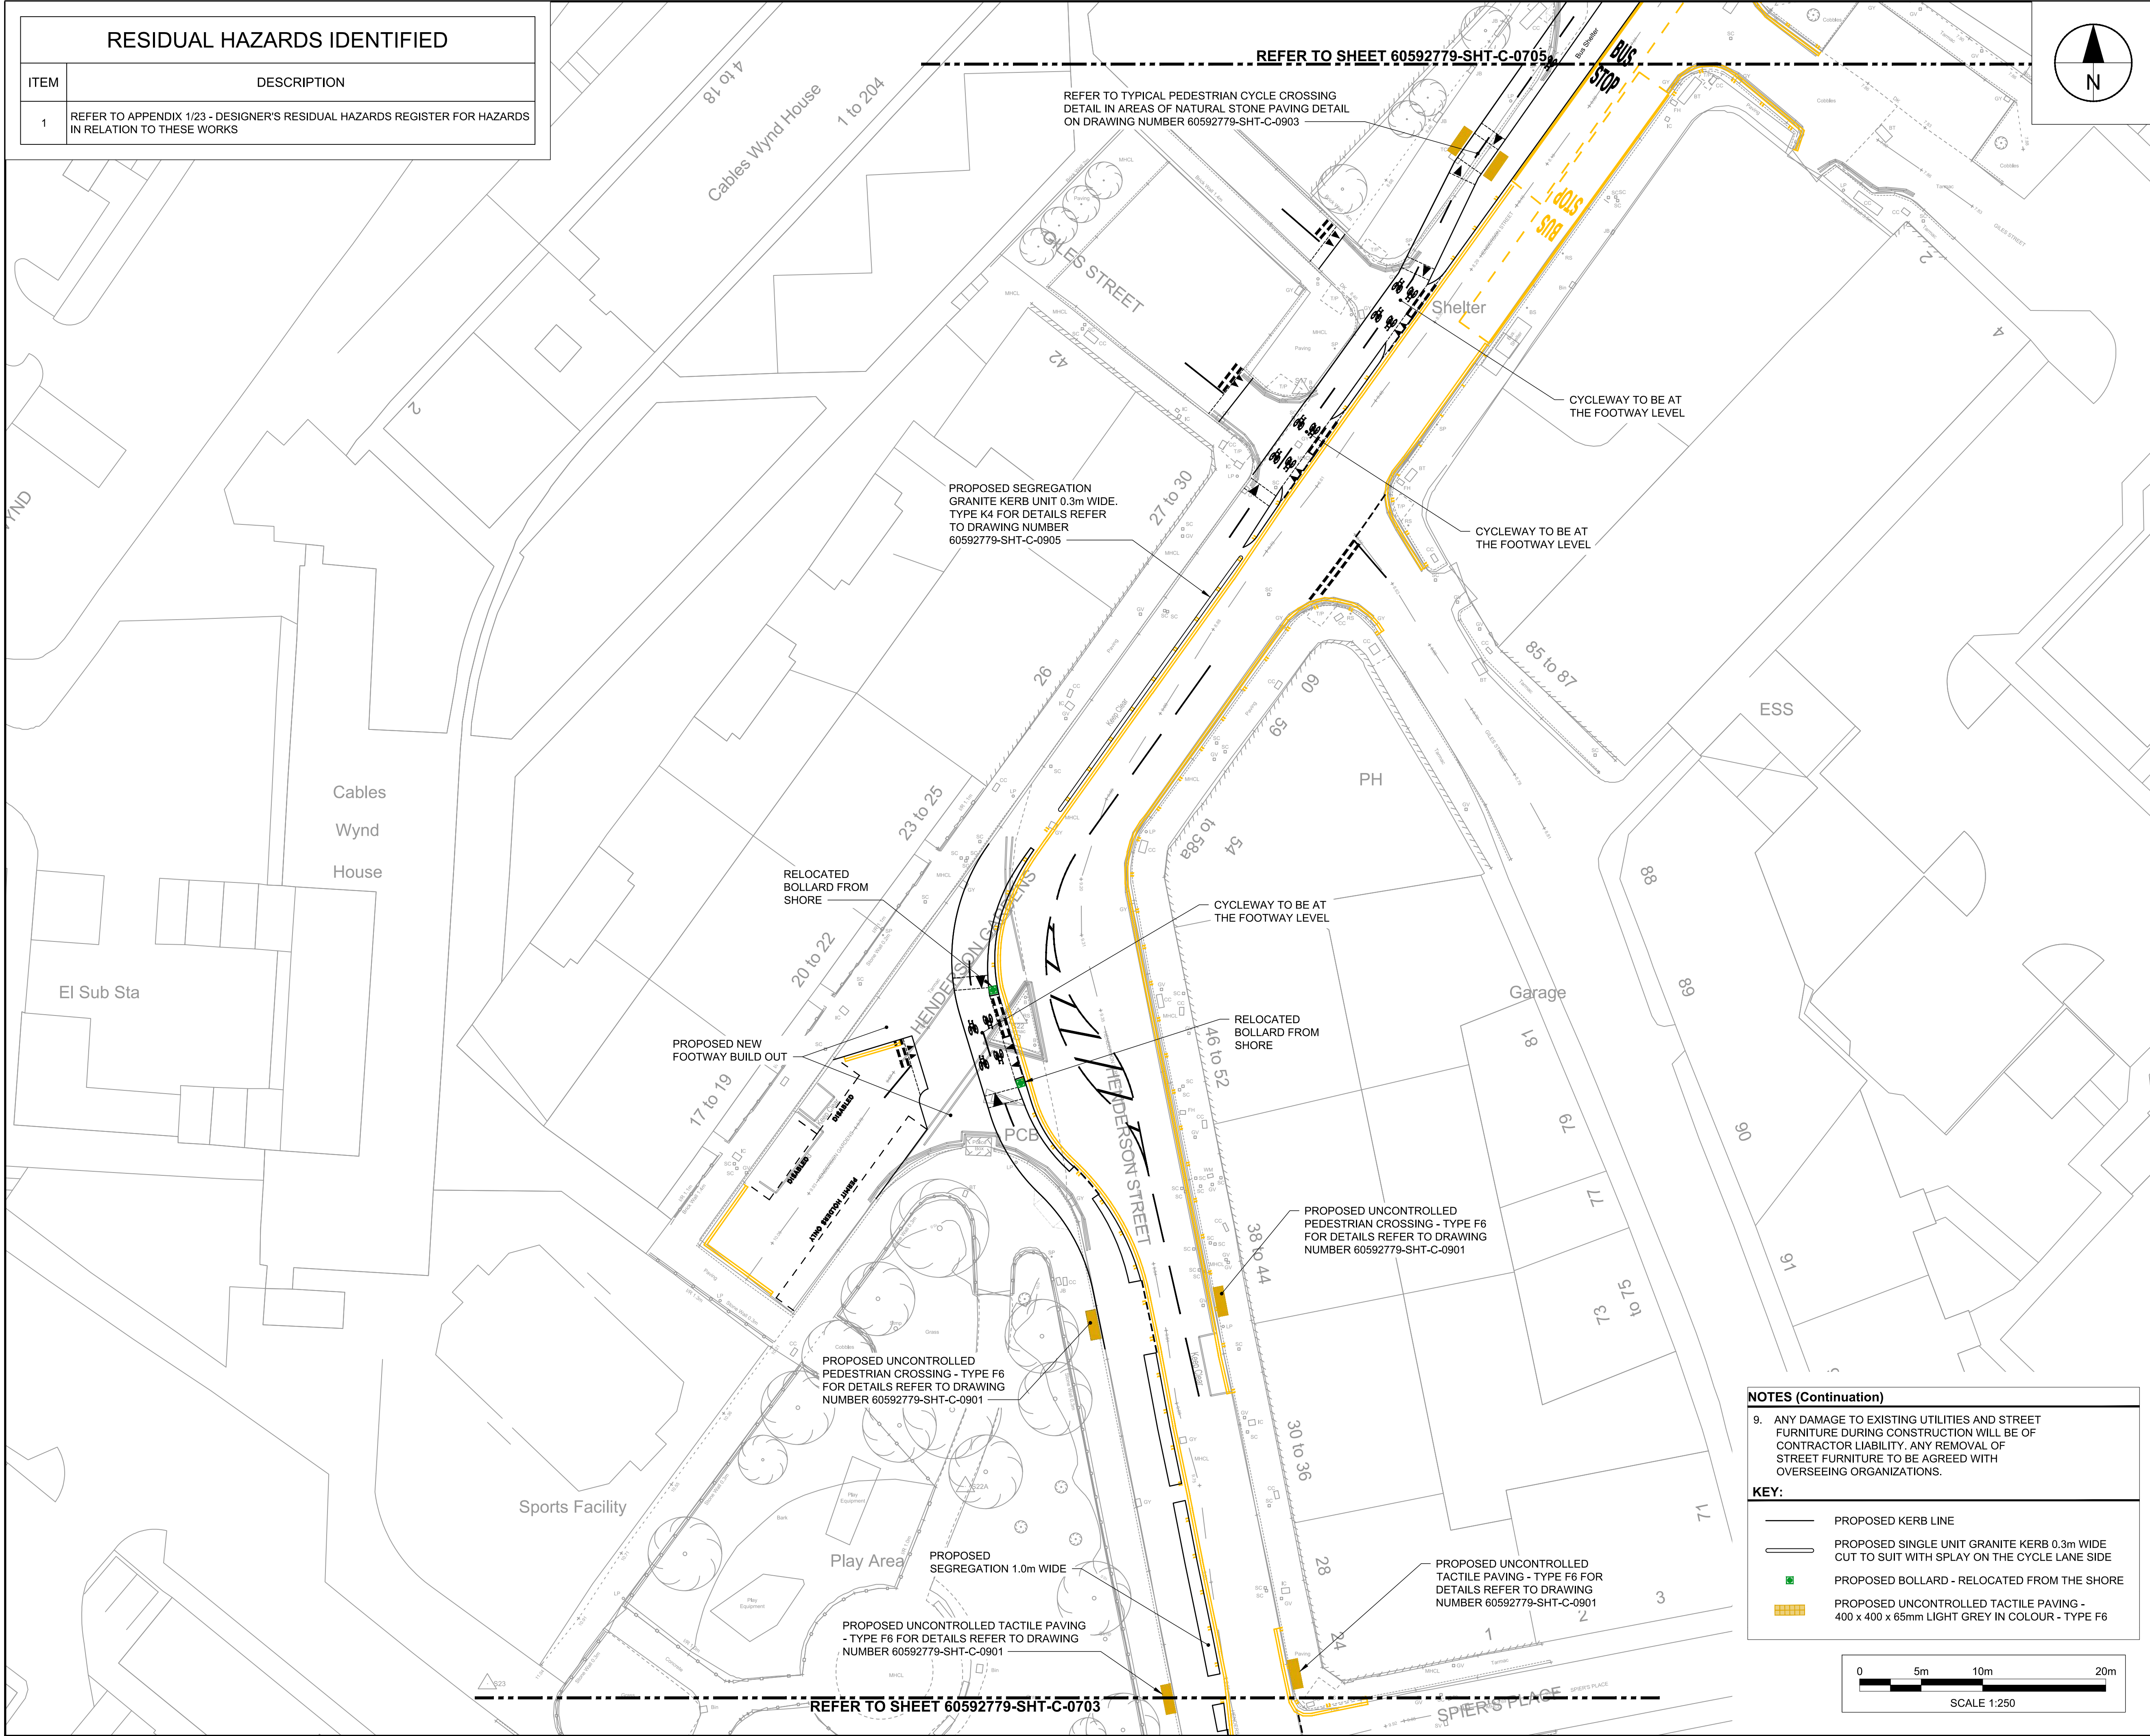

RESIDUAL HAZARDS IDENTIFIED	
ITEM	DESCRIPTION
1	REFER TO APPENDIX 1/23 - DESIGNER'S RESIDUAL HAZARDS REGISTER FOR HAZARDS IN RELATION TO THESE WORKS

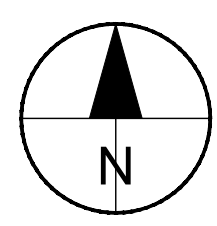

REFER TO TYPICAL PEDESTRIAN CYCLE CROSSING
DETAIL IN AREAS OF NATURAL STONE PAVING DETAIL
ON DRAWING NUMBER 60592779-SHT-C-0903

PROPOSED SEGREGATION
GRANITE KERB UNIT 0.3m WIDE.
TYPE K4 FOR DETAILS REFER
TO DRAWING NUMBER
60592779-SHT-C-0905

RELOCATED
BOLLARD FROM
SHORE

PROPOSED NEW
FOOTWAY BUILD OUT

PROPOSED UNCONTROLLED
PEDESTRIAN CROSSING - TYPE F6
FOR DETAILS REFER TO DRAWING
NUMBER 60592779-SHT-C-0901

PROPOSED
SEGREGATION 1.0m WIDE

PROPOSED UNCONTROLLED TACTILE PAVING
- TYPE F6 FOR DETAILS REFER TO DRAWING
NUMBER 60592779-SHT-C-0901

REFER TO SHEET 60592779-SHT-C-0705

CYCLEWAY TO BE AT
THE FOOTWAY LEVEL

CYCLEWAY TO BE AT
THE FOOTWAY LEVEL

CYCLEWAY TO BE AT
THE FOOTWAY LEVEL

PROPOSED UNCONTROLLED
PEDESTRIAN CROSSING - TYPE F6
FOR DETAILS REFER TO DRAWING
NUMBER 60592779-SHT-C-0901

PROPOSED UNCONTROLLED
TACTILE PAVING - TYPE F6 FOR
DETAILS REFER TO DRAWING
NUMBER 60592779-SHT-C-0901

NOTES (Continuation)

9. ANY DAMAGE TO EXISTING UTILITIES AND STREET FURNITURE DURING CONSTRUCTION WILL BE OF CONTRACTOR LIABILITY. ANY REMOVAL OF STREET FURNITURE TO BE AGREED WITH OVERSEEING ORGANIZATIONS.

KEY:

- PROPOSED KERB LINE
- PROPOSED SINGLE UNIT GRANITE KERB 0.3m WIDE CUT TO SUIT WITH SPLAY ON THE CYCLE LANE SIDE
- PROPOSED BOLLARD - RELOCATED FROM THE SHORE
- PROPOSED UNCONTROLLED TACTILE PAVING - 400 x 400 x 65mm LIGHT GREY IN COLOUR - TYPE F6



PROJECT



CLIENT



CONSULTANT

AECOM
1 Tanfield
EDINBURGH, EH3 5DA
+44 (0) 131 301 8600 tel
+44 (0) 131 301 8699 fax
www.aecom.com

NOTES

- ALL WORKS TO BE EXECUTED IN ACCORDANCE WITH THE SPECIFICATION FOR HIGHWAY WORKS - THE MANUAL OF CONTRACT DOCUMENTS FOR HIGHWAY WORKS, DESIGN MANUAL FOR ROADS AND BRIDGES, TRAFFIC SIGNS MANUAL AND LOCAL COUNCIL GUIDELINES.
- ALL DIMENSIONS ARE IN METRES UNLESS STATED OTHERWISE. ALL LEVELS ARE IN METRES AND RELATE TO ORDNANCE DATUM.
- DO NOT SCALE FROM ANY DRAWING. WORK TO FIGURED DIMENSIONS ONLY. ANY DISCREPANCIES IN DIMENSION ARE TO BE REFERRED TO THE DESIGNER BEFORE WORK IS PUT TO HAND.
- ALL DIMENSIONS AND LEVELS ARE TO BE CHECKED ON SITE BY THE CONTRACTOR PRIOR TO PREPARING ANY WORKING DRAWINGS OR COMMENCING ON SITE.
- ALL WORKS BY THE CONTRACTOR MUST BE CARRIED OUT IN SUCH A WAY THAT ALL REQUIREMENTS UNDER THE HEALTH AND SAFETY AT WORK ACT ARE SATISFIED.
- ALL WORK IS TO BE CARRIED OUT IN COMPLIANCE WITH THE REQUIREMENTS OF THE STATUTORY AUTHORITIES AND CONSTRUCTION DESIGN AND MANAGEMENT REGULATIONS.
- DRAWING BASE RECEIVED FROM OTHERS. SURVEY CARRIED OUT BY OTHERS. AECOM CANNOT GUARANTEE THEIR ACCURACY. CONTRACTOR TO SATISFY THEMSELVES AS TO THE ACCURACY OF SUCH INFORMATION.
- SERVICE INFORMATION IS INTERPOLATED FROM INFORMATION RECEIVED FROM THE UTILITY PROVIDERS. AND AS SUCH NO GUARANTEE OF THEIR ACCURACY CAN BE GIVEN. CONTRACTOR TO SATISFY THEMSELVES AS TO THE ACCURACY OF SUCH INFORMATION.


ISSUE/REVISION

E	04/10/24	ISSUED FOR CONSTRUCTION
D	29/02/24	CLIENT COMMENTS
C	10/01/24	ISSUED FOR TENDER
B	04/09/23	CEC COMMENTS
A	18/11/22	TQ1 AMENDMENTS
-	14/10/22	FIRST ISSUE
I/R	DATE	DESCRIPTION

ISSUE PURPOSE / SUITABILITY

ISSUED FOR CONSTRUCTION

KEY PLAN

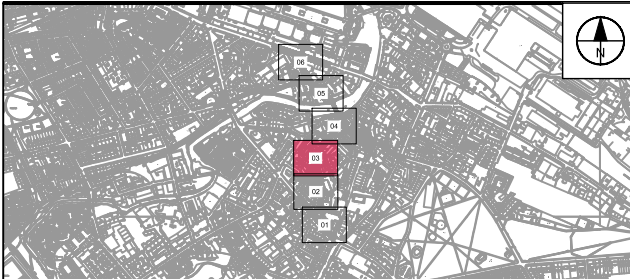

PROJECT NUMBER

60592779

SHEET TITLE


GENERAL ARRANGEMENT
SHEET 3 OF 6

SHEET NUMBER

60592779-SHT-C-0704

RESIDUAL HAZARDS IDENTIFIED	
ITEM	DESCRIPTION
1	REFER TO APPENDIX 1/23 - DESIGNER'S RESIDUAL HAZARDS REGISTER FOR HAZARDS IN RELATION TO THESE WORKS

REFER TO SHEET 60592779-SHT-C-0706

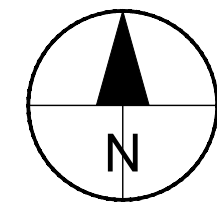

AECOM

PROJECT



CLIENT



CONSULTANT

AECOM
1 Tanfield
EDINBURGH, EH3 5DA
+44 (0) 131 301 8600 tel
+44 (0) 131 301 8699 fax
www.aecom.com

NOTES

1. ALL WORKS TO BE EXECUTED IN ACCORDANCE WITH THE SPECIFICATION FOR HIGHWAY WORKS - THE MANUAL OF CONTRACT DOCUMENTS FOR HIGHWAY WORKS, DESIGN MANUAL FOR ROADS AND BRIDGES, TRAFFIC SIGNS MANUAL AND LOCAL COUNCIL GUIDELINES.
2. ALL DIMENSIONS ARE IN METRES UNLESS STATED OTHERWISE. ALL LEVELS ARE IN METRES AND RELATE TO ORDNANCE DATUM.
3. DO NOT SCALE FROM ANY DRAWING. WORK TO FIGURED DIMENSIONS ONLY. ANY DISCREPANCIES IN DIMENSION ARE TO BE REFERRED TO THE DESIGNER BEFORE WORK IS PUT TO HAND.
4. ALL DIMENSIONS AND LEVELS ARE TO BE CHECKED ON SITE BY THE CONTRACTOR PRIOR TO PREPARING ANY WORKING DRAWINGS OR COMMENCING ON SITE.
5. ALL WORKS BY THE CONTRACTOR MUST BE CARRIED OUT IN SUCH A WAY THAT ALL REQUIREMENTS UNDER THE HEALTH AND SAFETY AT WORK ACT ARE SATISFIED.
6. ALL WORK IS TO BE CARRIED OUT IN COMPLIANCE WITH THE REQUIREMENTS OF THE STATUTORY AUTHORITIES AND CONSTRUCTION DESIGN AND MANAGEMENT REGULATIONS.
7. DRAWING BASE RECEIVED FROM OTHERS, SURVEY CARRIED OUT BY OTHERS, AECOM CANNOT GUARANTEE THEIR ACCURACY. CONTRACTOR TO SATISFY THEMSELVES AS TO THE ACCURACY OF SUCH INFORMATION.
8. SERVICE INFORMATION IS INTERPOLATED FROM INFORMATION RECEIVED FROM THE UTILITY PROVIDERS, AND AS SUCH NO GUARANTEE OF THEIR ACCURACY CAN BE GIVEN. CONTRACTOR TO SATISFY THEMSELVES AS TO THE ACCURACY OF SUCH INFORMATION.


ISSUE/REVISION

E	04/10/24	ISSUED FOR CONSTRUCTION
D	29/02/24	CLIENT COMMENTS
C	10/01/24	ISSUED FOR TENDER
B	04/09/23	CEC COMMENTS
A	18/11/22	TQ1 AMENDMENTS
-	14/10/22	FIRST ISSUE
I/R	DATE	DESCRIPTION

ISSUE PURPOSE / SUITABILITY

ISSUED FOR CONSTRUCTION

KEY PLAN

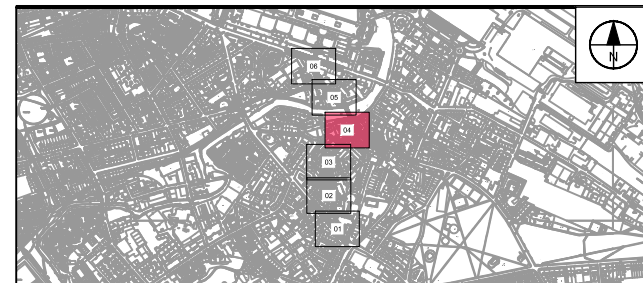

PROJECT NUMBER

60592779


SHEET TITLE

GENERAL ARRANGEMENT
SHEET 4 OF 6

SHEET NUMBER

60592779-SHT-C-0705

This drawing has been prepared for the use of AECOM's client. It may not be used, modified, reproduced or relied upon by third parties, except as agreed by AECOM or as required by law. AECOM accepts no responsibility and denies any liability whatsoever, to any party that uses or relies on this drawing without AECOM's express written consent. Do not scale this document. All measurements must be obtained from the stated dimensions.

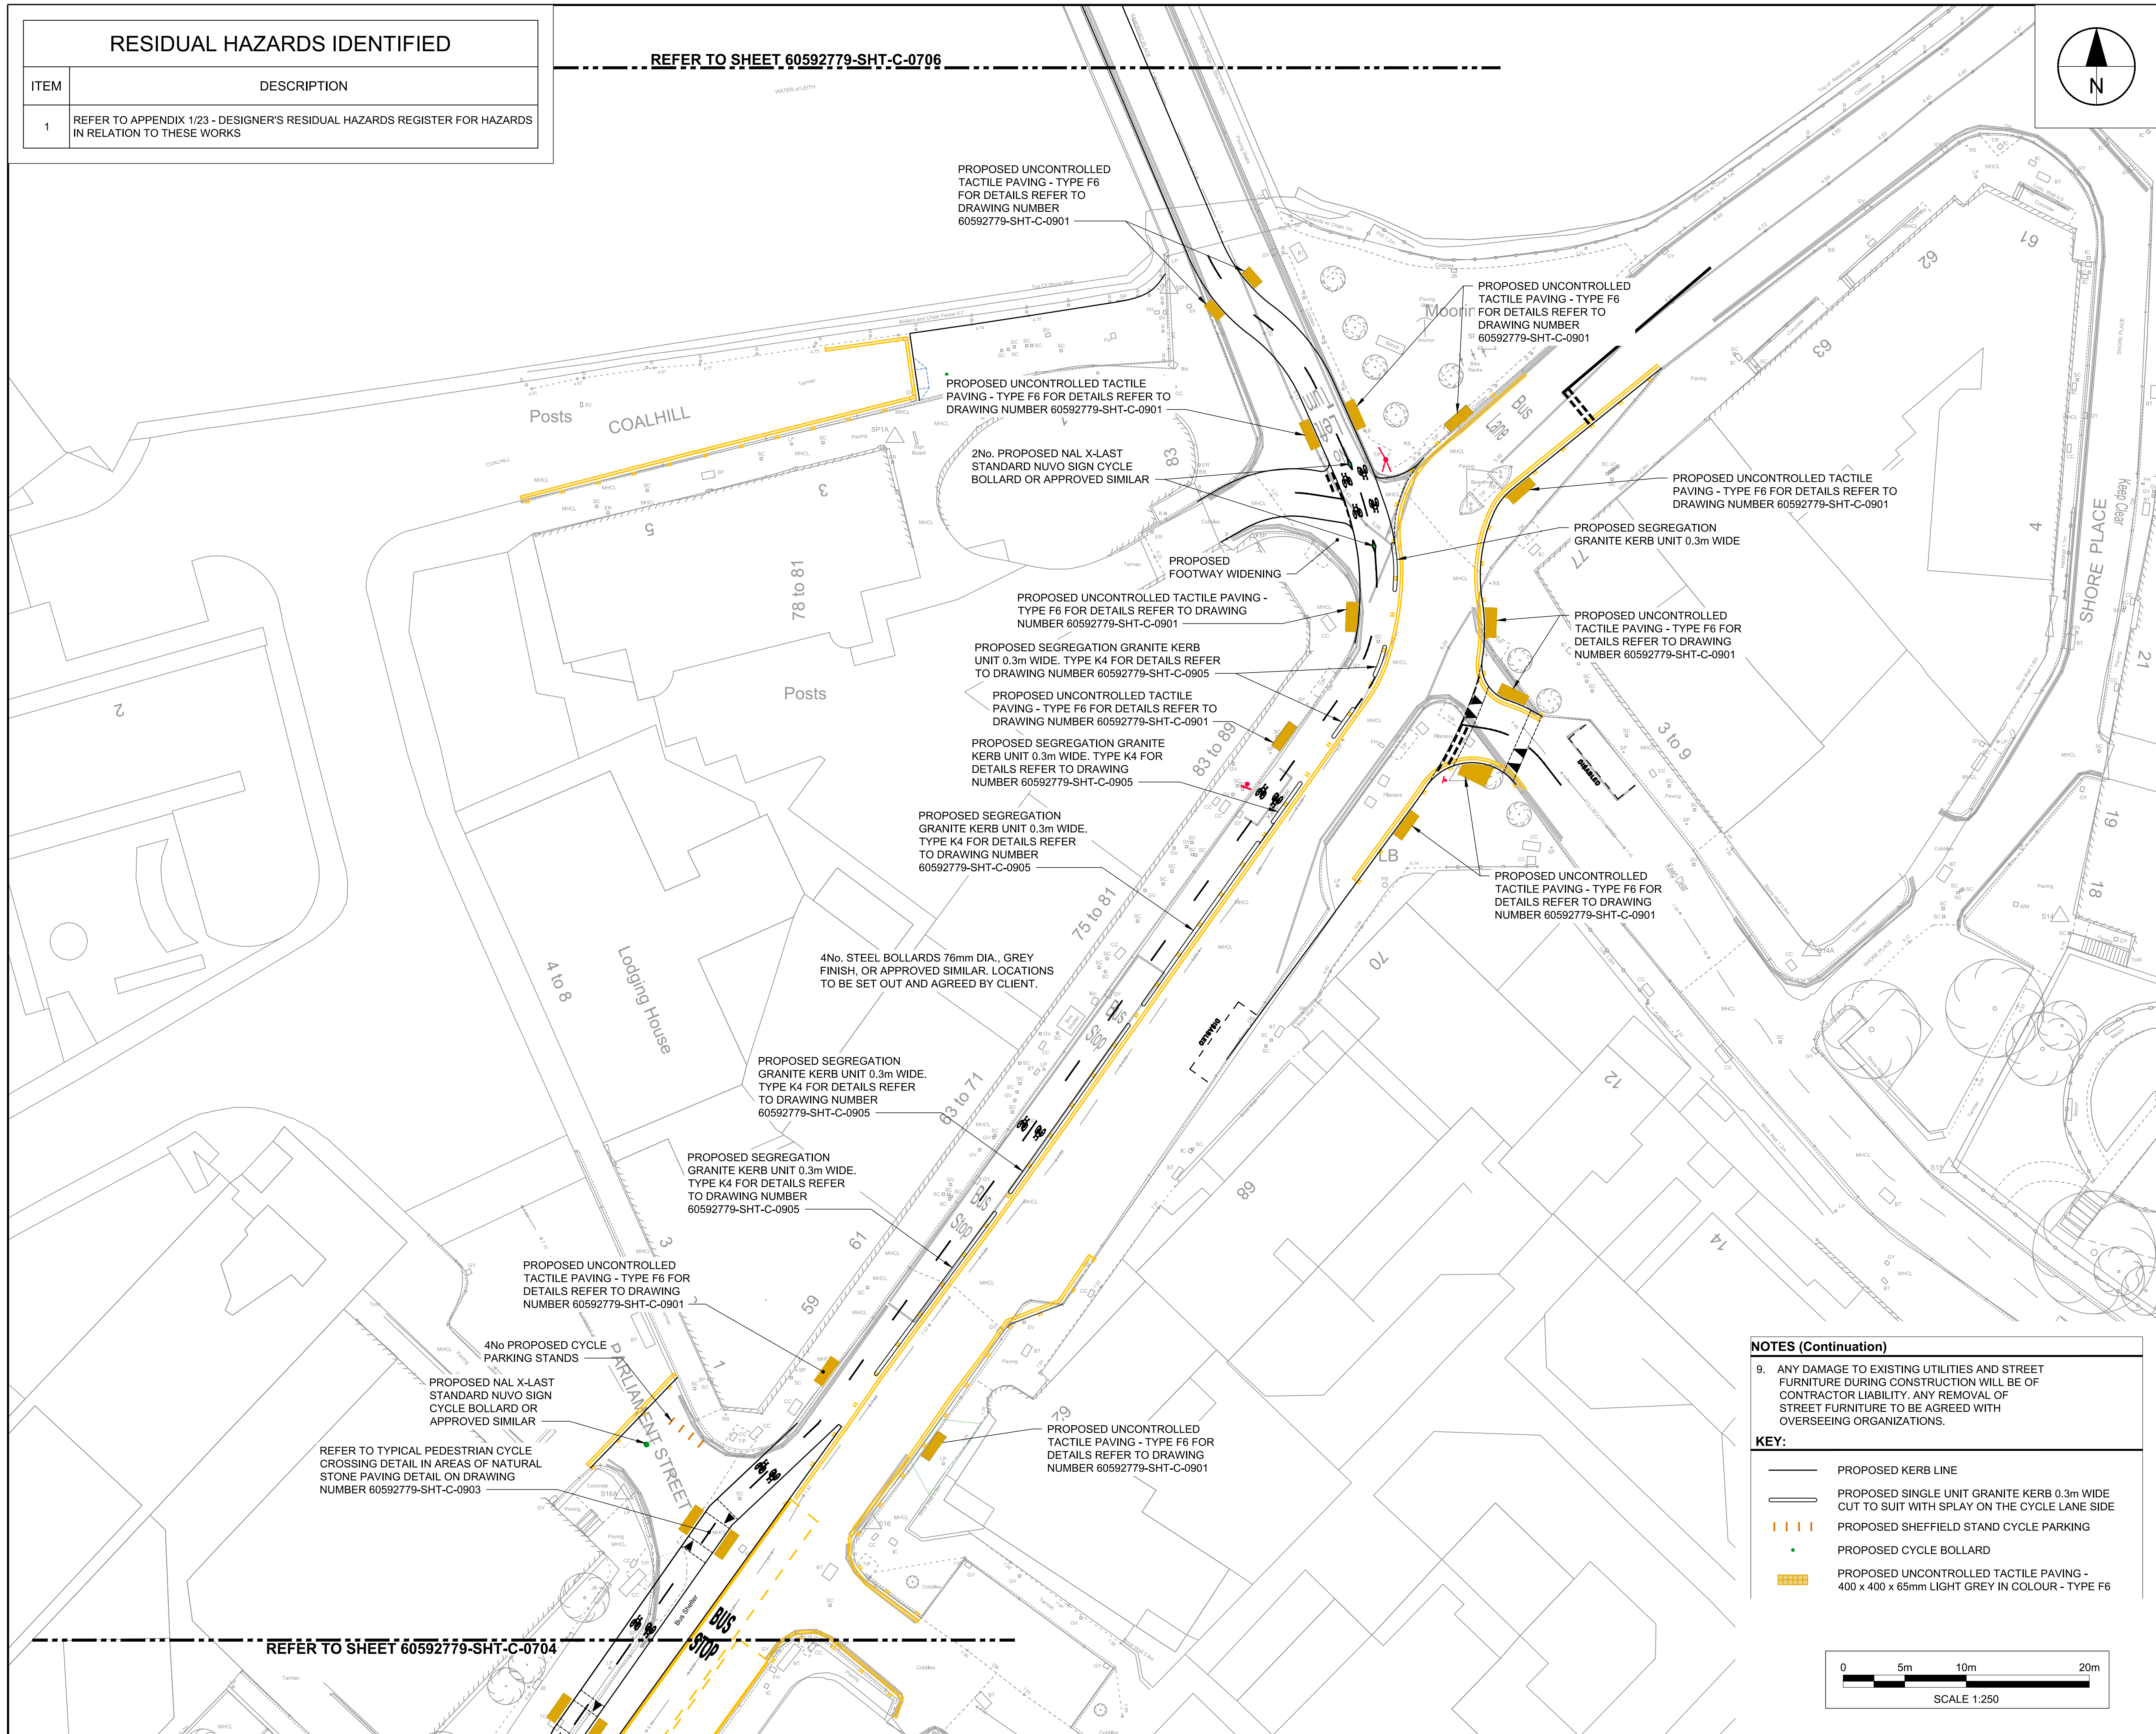


REFER TO SHEET 60592779-SHT-C-0704

NOTES (Continuation)



9. ANY DAMAGE TO EXISTING UTILITIES AND STREET FURNITURE DURING CONSTRUCTION WILL BE OF CONTRACTOR LIABILITY. ANY REMOVAL OF STREET FURNITURE TO BE AGREED WITH OVERSEEING ORGANIZATIONS.

KEY:

- | | |
|---|--|
| | PROPOSED KERB LINE |
| | PROPOSED SINGLE UNIT GRANITE KERB 0.3m WIDE
CUT TO SUIT WITH SPLAY ON THE CYCLE LANE SIDE |
|  | PROPOSED SHEFFIELD STAND CYCLE PARKING |
|  | PROPOSED CYCLE BOLLARD |
|  | PROPOSED UNCONTROLLED TACTILE PAVING -
400 x 400 x 65mm LIGHT GREY IN COLOUR - TYPE F6 |

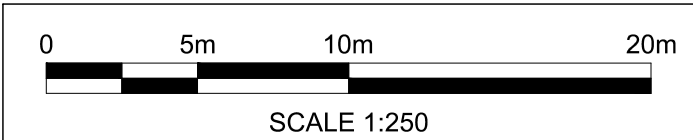

ISO A1 594mm x 841mm
Drawn: SR
Approved: PM
Checked: SI
Designer: TB
Project Management Initials: Revision: E
Last saved by: SWANSONA\2024-10-03
Filename: L:\Legacy\ukedip002V\ITP\projects\Traffic - Edinburgh\Tram Extension Active Travel Appraisal\900_CAD_CIS\910_CAD\20-Sheets\Design Drawings\Technical Design\60592779-SHT-C-0701 to 0707 - General Arrangement

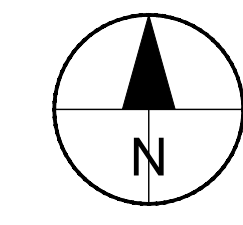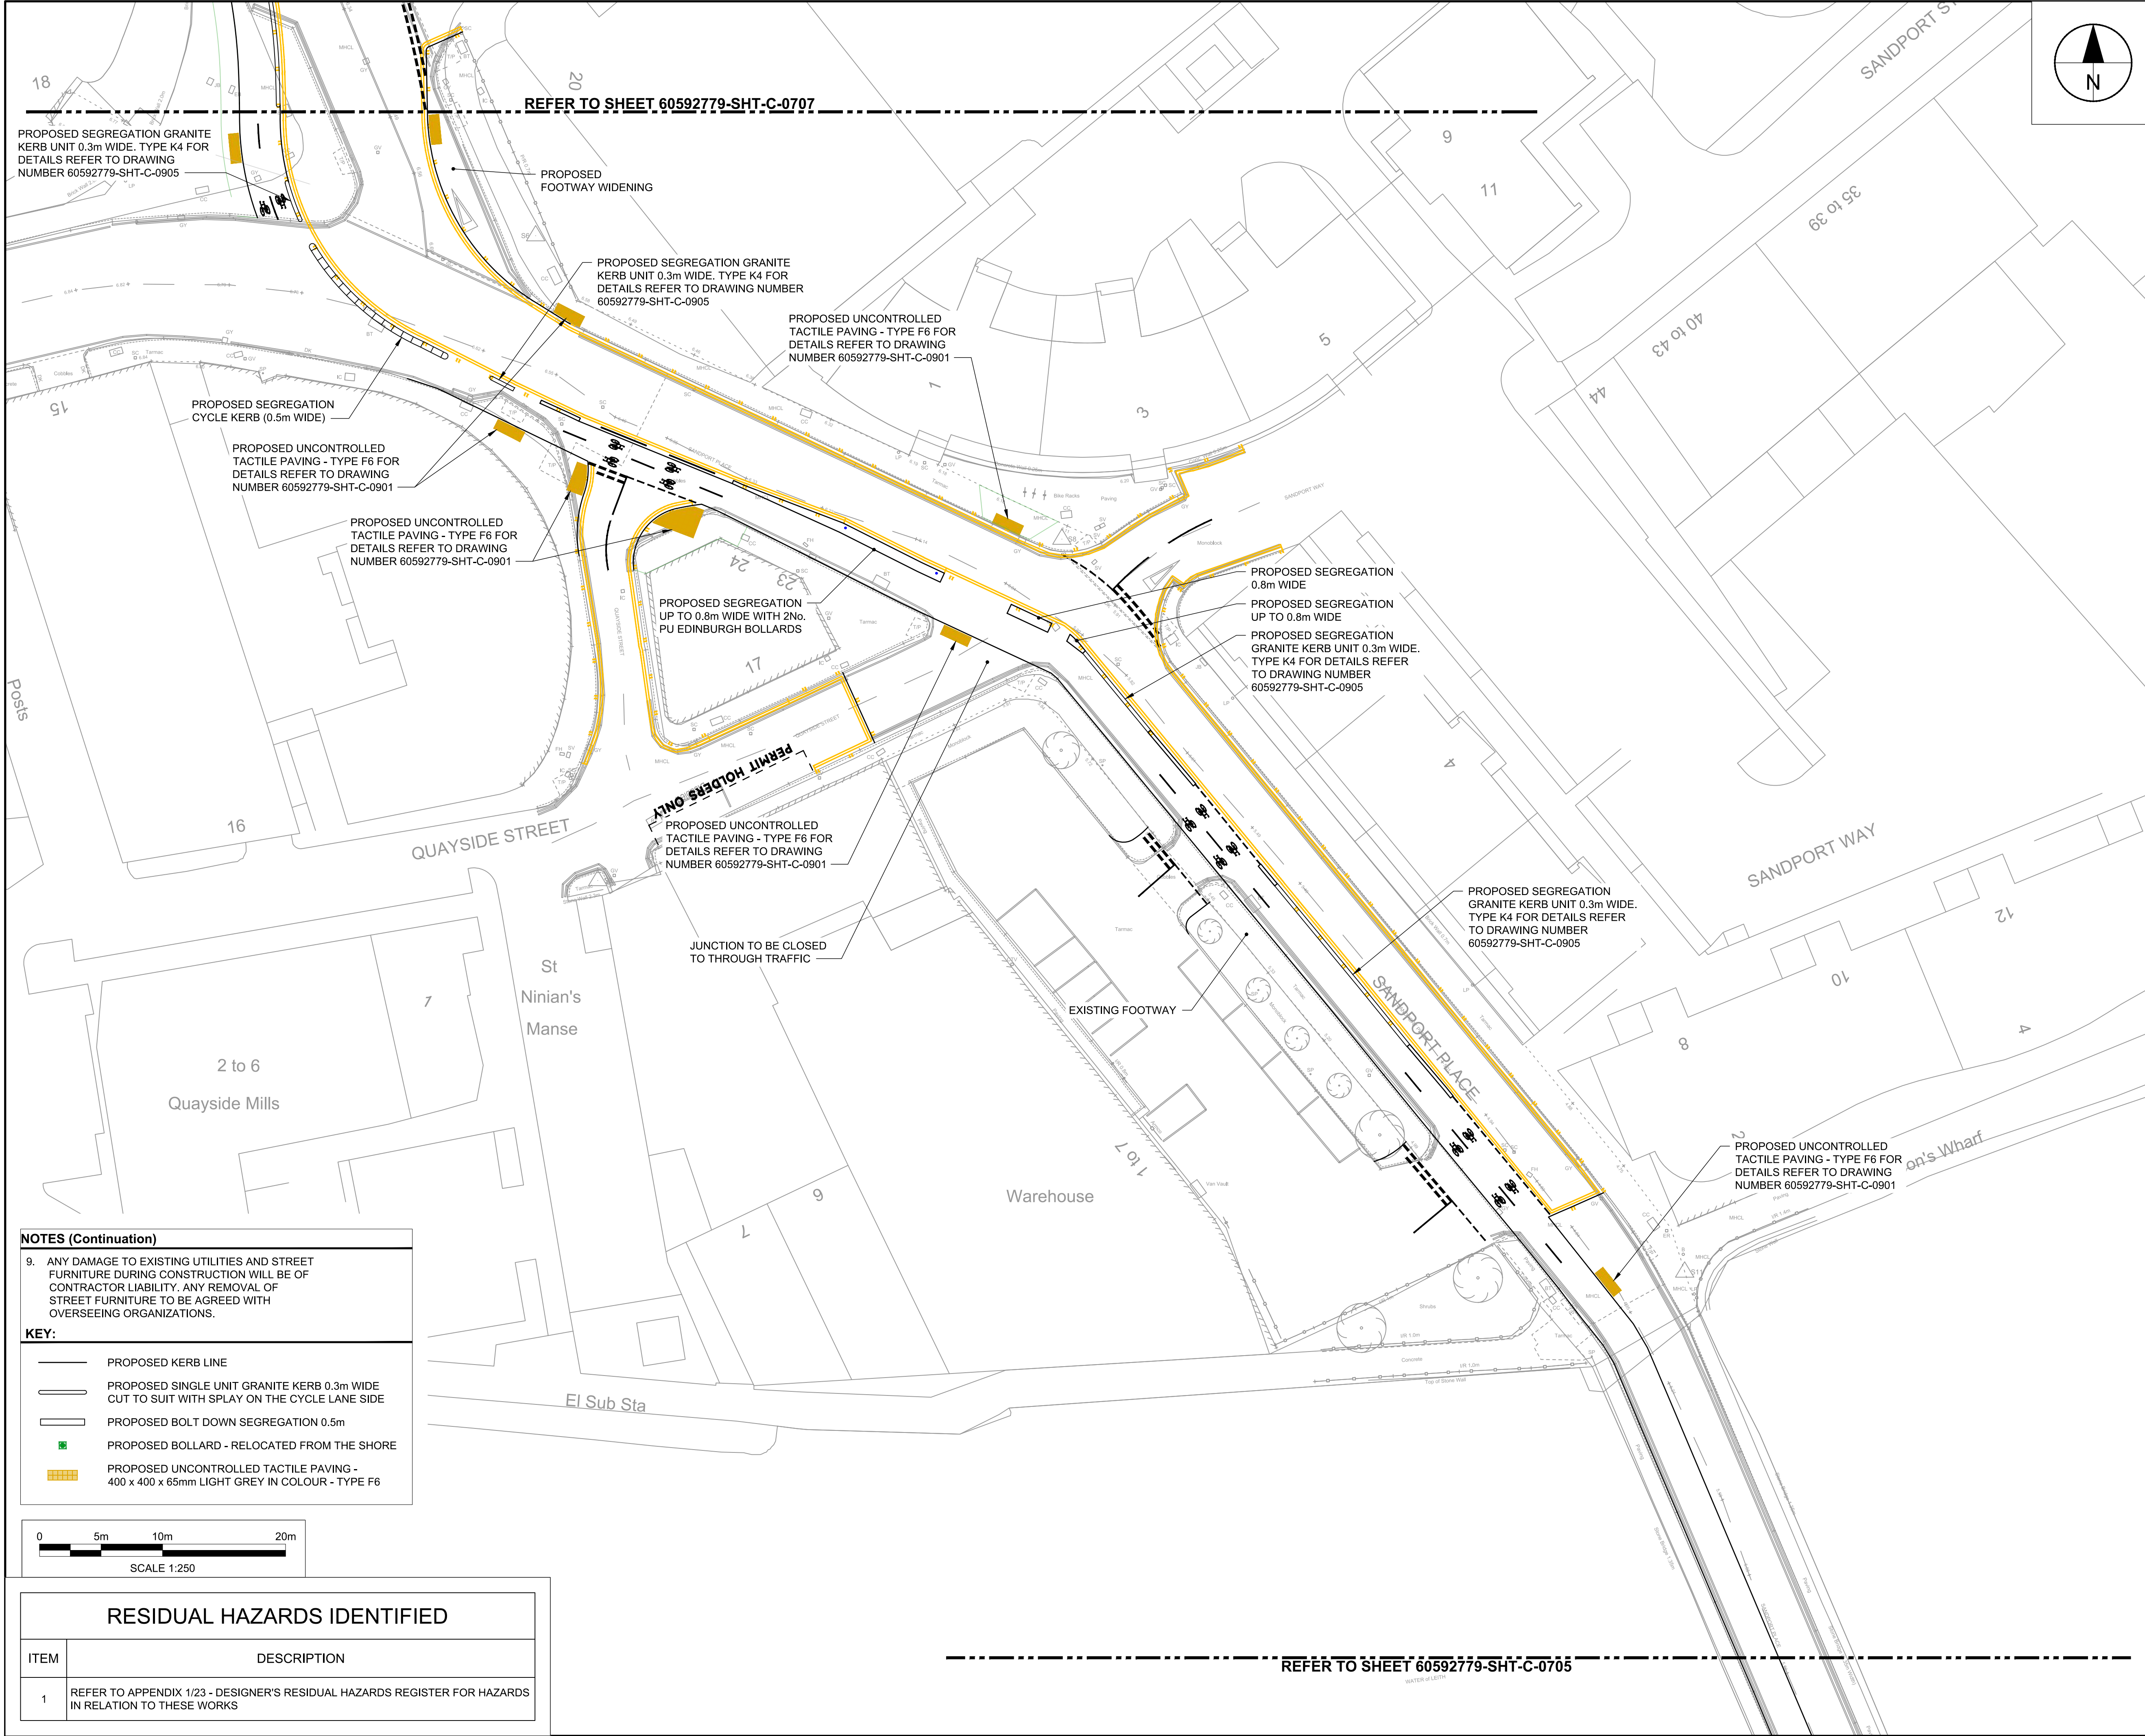

This drawing has been prepared for the use of AECOM's client. It may not be used, modified, reproduced or relied upon by third parties, except as agreed by AECOM or as required by law. AECOM accepts no responsibility, and denies any liability whatsoever, to any party that uses or relies on this drawing without AECOM's express written consent. Do not scale this document. All measurements must be obtained from the stated dimensions.

AECOM

PROJECT



CLIENT

EDINBURGH
THE CITY OF EDINBURGH COUNCIL

CONSULTANT

AECOM
1 Tanfield
EDINBURGH, EH3 5DA
+44 (0) 131 301 8600 tel
+44 (0) 131 301 8699 fax
www.aecom.com

NOTES

- ALL WORKS TO BE EXECUTED IN ACCORDANCE WITH THE SPECIFICATION FOR HIGHWAY WORKS - THE MANUAL OF CONTRACT DOCUMENTS FOR HIGHWAY WORKS, DESIGN MANUAL FOR ROADS AND BRIDGES, TRAFFIC SIGNS MANUAL AND LOCAL COUNCIL GUIDELINES.
- ALL DIMENSIONS ARE IN METRES UNLESS STATED OTHERWISE. ALL LEVELS ARE IN METRES AND RELATE TO ORDNANCE DATUM.
- DO NOT SCALE FROM ANY DRAWING. WORK TO FIGURED DIMENSIONS ONLY. ANY DISCREPANCIES IN DIMENSION ARE TO BE REFERRED TO THE DESIGNER BEFORE WORK IS PUT TO HAND.
- ALL DIMENSIONS AND LEVELS ARE TO BE CHECKED ON SITE BY THE CONTRACTOR PRIOR TO PREPARING ANY WORKING DRAWINGS OR COMMENCING ON SITE.
- ALL WORKS BY THE CONTRACTOR MUST BE CARRIED OUT IN SUCH A WAY THAT ALL EQUIREMENTS UNDER THE HEALTH AND SAFETY AT WORK ACT ARE SATISFIED.
- ALL WORK IS TO BE CARRIED OUT IN COMPLIANCE WITH THE REQUIREMENTS OF THE STATUTORY AUTHORITIES AND CONSTRUCTION DESIGN AND MANAGEMENT REGULATIONS.
- DRAWING BASE RECEIVED FROM OTHERS, SURVEY CARRIED OUT BY OTHERS. AECOM CANNOT GUARANTEE THEIR ACCURACY. CONTRACTOR TO SATISFY THEMSELVES AS TO THE ACCURACY OF SUCH INFORMATION.
- SERVICE INFORMATION IS INTERPOLATED FROM INFORMATION RECEIVED FROM THE UTILITY PROVIDERS, AND AS SUCH NO GUARANTEE OF THEIR ACCURACY CAN BE GIVEN. CONTRACTOR TO SATISFY THEMSELVES AS TO THE ACCURACY OF SUCH INFORMATION.


ISSUE/REVISION

E	04/10/24	ISSUED FOR CONSTRUCTION
D	29/02/24	CLIENT COMMENTS
C	10/01/24	ISSUED FOR TENDER
B	04/09/23	CEC COMMENTS
A	18/11/22	TQ1 AMENDMENTS
-	14/10/22	FIRST ISSUE
I/R	DATE	DESCRIPTION

ISSUE PURPOSE / SUITABILITY

ISSUED FOR CONSTRUCTION

KEY PLAN

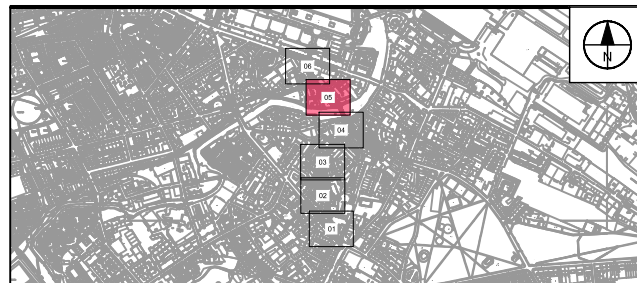

PROJECT NUMBER

60592779

SHEET TITLE

GENERAL ARRANGEMENT
SHEET 5 OF 6

SHEET NUMBER

60592779-SHT-C-0706

NOTES (Continuation)

9. ANY DAMAGE TO EXISTING UTILITIES AND STREET FURNITURE DURING CONSTRUCTION WILL BE OF CONTRACTOR LIABILITY. ANY REMOVAL OF STREET FURNITURE TO BE AGREED WITH OVERSEEING ORGANIZATIONS.

KEY:


- PROPOSED KERB LINE
- PROPOSED SINGLE UNIT GRANITE KERB 0.3m WIDE CUT TO SUIT WITH SPLAY ON THE CYCLE LANE SIDE
- PROPOSED BOLT DOWN SEGREGATION 0.5m
- PROPOSED BOLLARD - RELOCATED FROM THE SHORE
- PROPOSED UNCONTROLLED TACTILE PAVING - 400 x 400 x 65mm LIGHT GREY IN COLOUR - TYPE F6



RESIDUAL HAZARDS IDENTIFIED

ITEM	DESCRIPTION
1	REFER TO APPENDIX 1/23 - DESIGNER'S RESIDUAL HAZARDS REGISTER FOR HAZARDS IN RELATION TO THESE WORKS

ISO A1 594mm x 841mm
Drawn: SR
Approved: PM
Checked: SI
Designer: TB
Project Management Initials: E
Revision:
Last saved by: SWANSONA\2024-10-03
Last Plotted: 2024-10-03
Filename: L:\Legacy\edip002V\ITP\projects\Traffic - Edinburgh Tram Extension Active Travel Appraisal\000_CAD_CIS\910_CAD\20-Sheets\Design Drawings\Technical Design\60592779-SHT-C-0701 to 0707 - General Arrangement

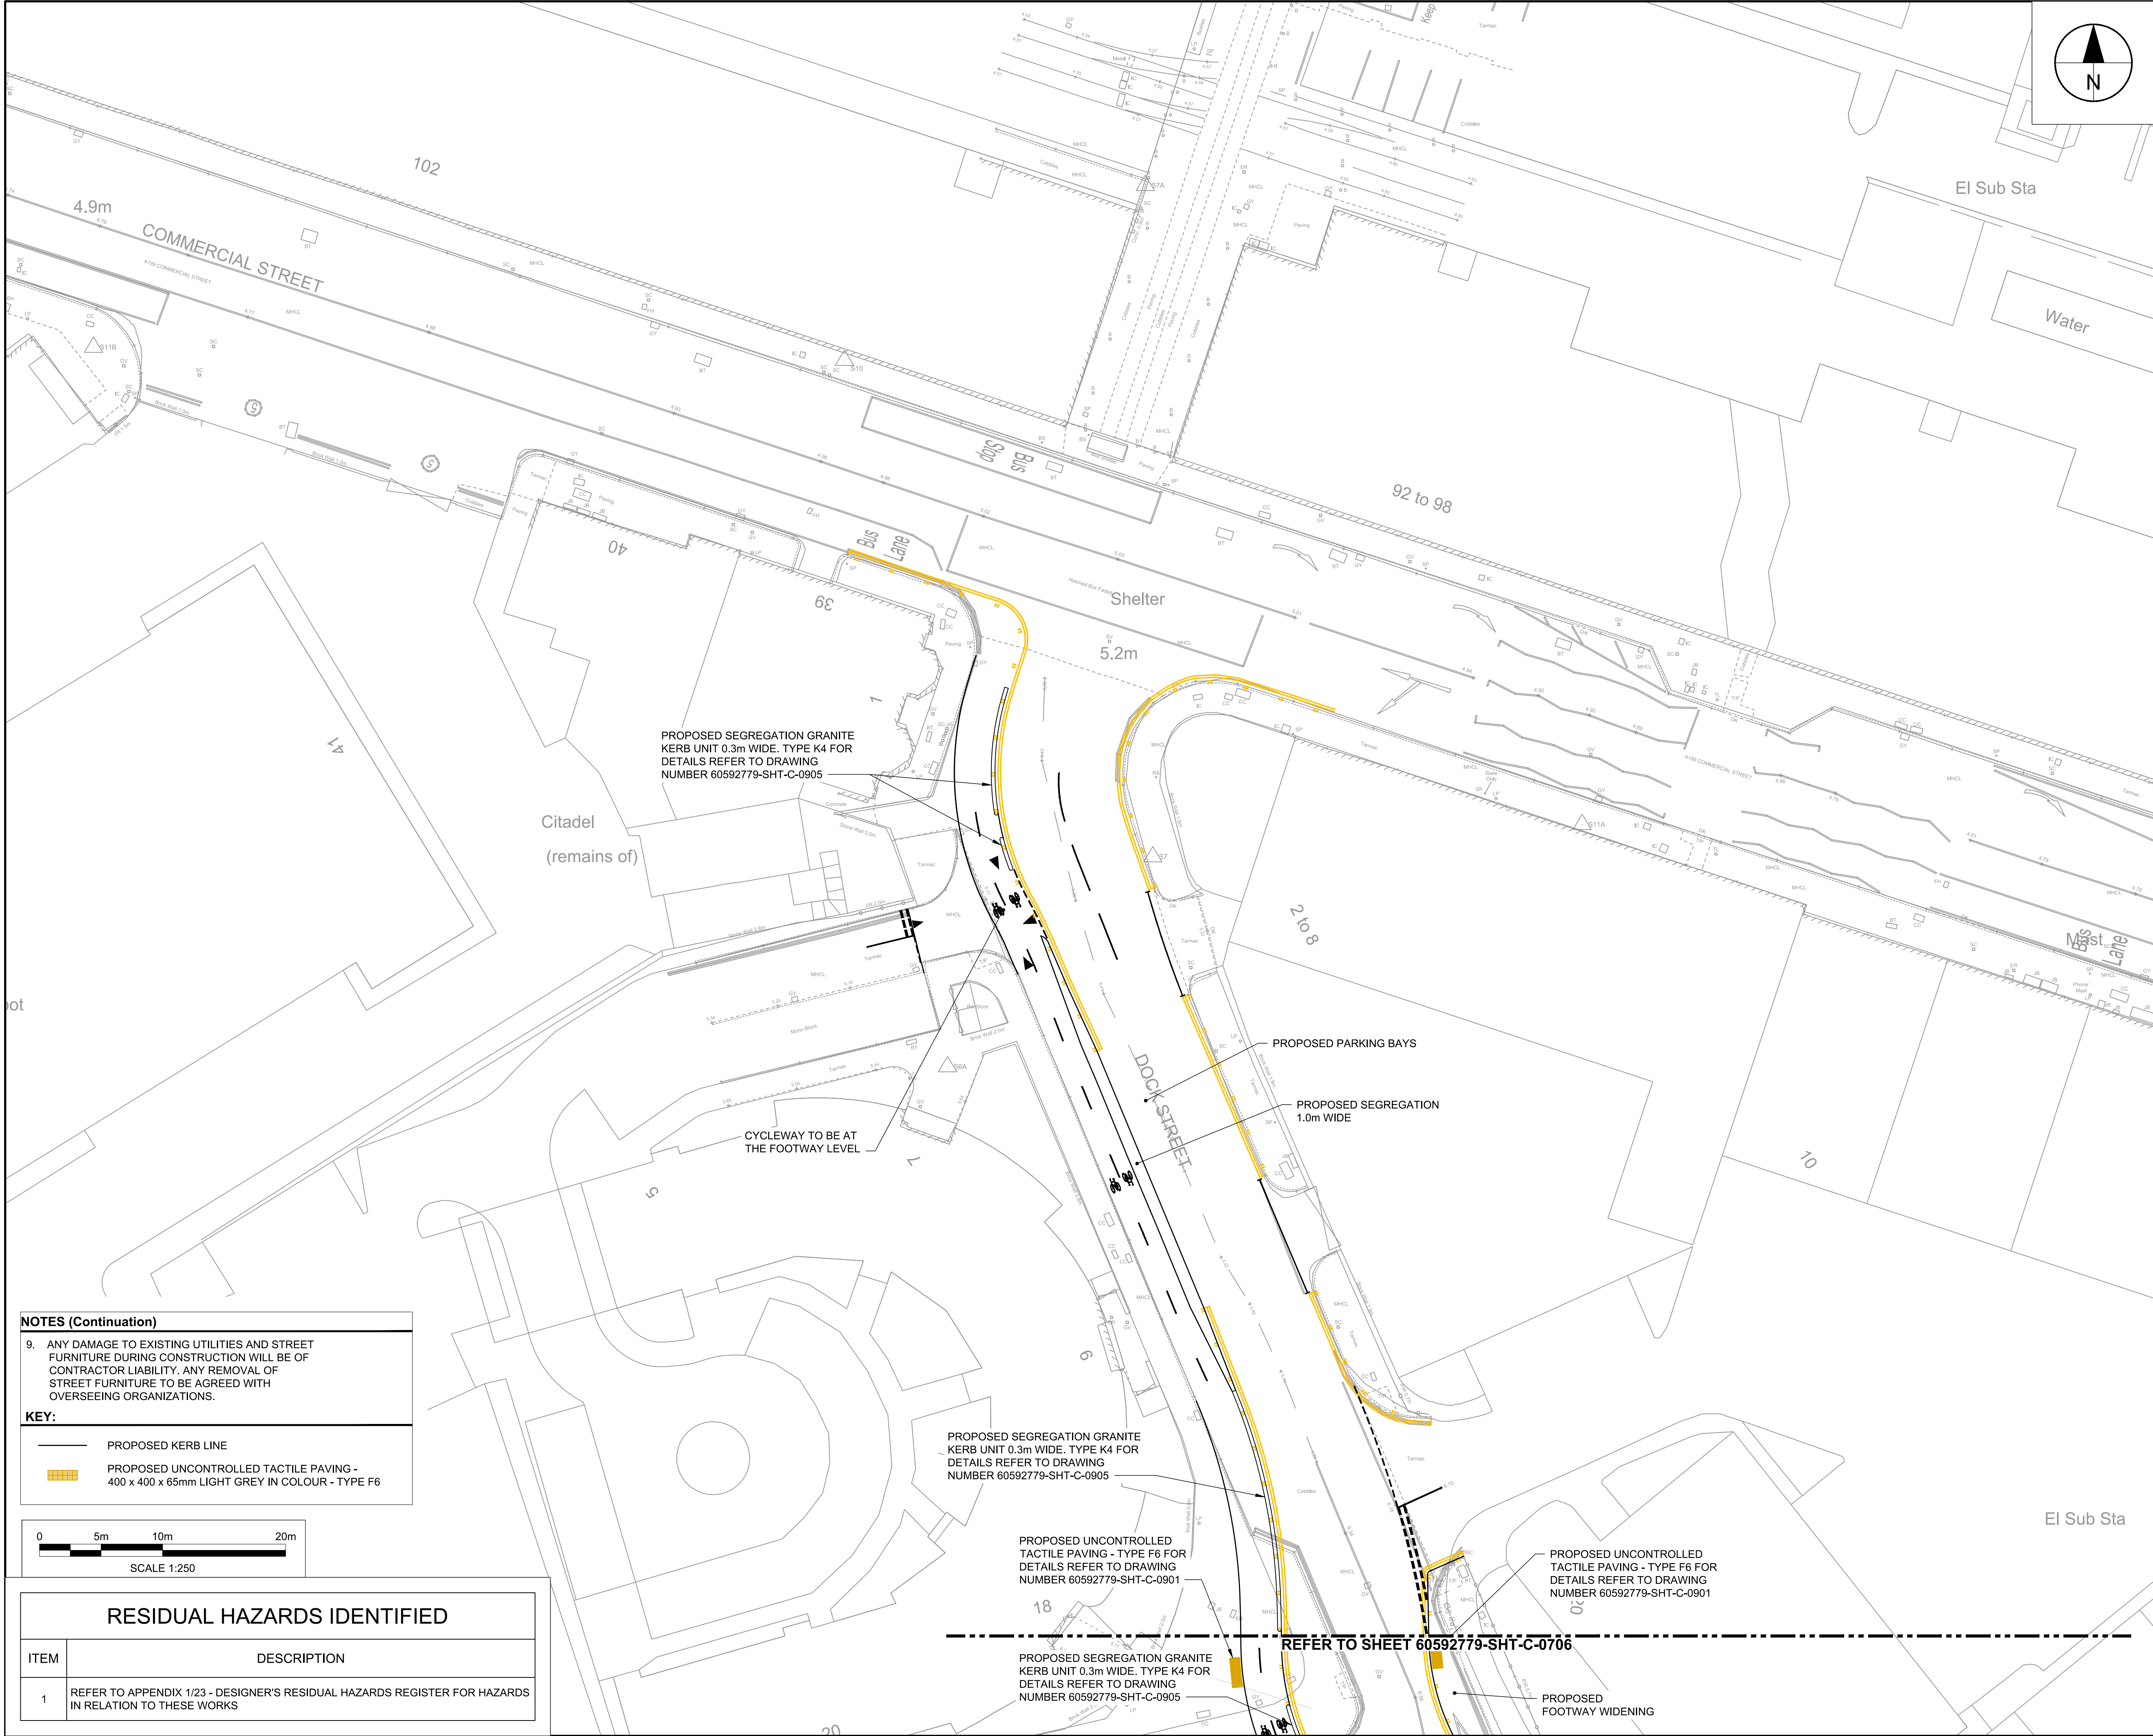


NOTES (Continuation)

9. ANY DAMAGE TO EXISTING UTILITIES AND STREET FURNITURE DURING CONSTRUCTION WILL BE OF CONTRACTOR LIABILITY. ANY REMOVAL OF STREET FURNITURE TO BE AGREED WITH OVERSEEING ORGANIZATIONS.

KEY:

— PROPOSED KERB LINE

■ PROPOSED UNCONTROLLED TACTILE PAVING - 400 x 400 x 65mm LIGHT GREY IN COLOUR - TYPE F6

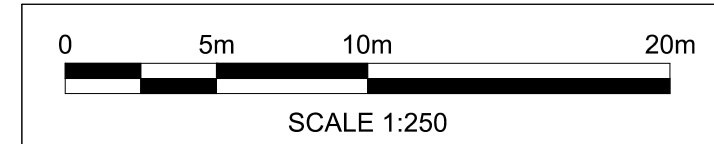

RESIDUAL HAZARDS IDENTIFIED	
ITEM	DESCRIPTION
1	REFER TO APPENDIX 1/23 - DESIGNER'S RESIDUAL HAZARDS REGISTER FOR HAZARDS IN RELATION TO THESE WORKS

PROPOSED SEGREGATION GRANITE KERB UNIT 0.3m WIDE. TYPE K4 FOR DETAILS REFER TO DRAWING NUMBER 60592779-SHT-C-0905

CYCLEWAY TO BE AT THE FOOTWAY LEVEL

PROPOSED SEGREGATION GRANITE KERB UNIT 0.3m WIDE. TYPE K4 FOR DETAILS REFER TO DRAWING NUMBER 60592779-SHT-C-0905

PROPOSED UNCONTROLLED TACTILE PAVING - TYPE F6 FOR DETAILS REFER TO DRAWING NUMBER 60592779-SHT-C-0901

PROPOSED SEGREGATION GRANITE KERB UNIT 0.3m WIDE. TYPE K4 FOR DETAILS REFER TO DRAWING NUMBER 60592779-SHT-C-0905


PROPOSED PARKING BAYS

PROPOSED SEGREGATION 1.0m WIDE

PROPOSED UNCONTROLLED TACTILE PAVING - TYPE F6 FOR DETAILS REFER TO DRAWING NUMBER 60592779-SHT-C-0901

PROPOSED FOOTWAY WIDENING

REFER TO SHEET 60592779-SHT-C-0706

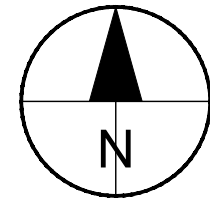

AECOM

PROJECT



CLIENT

EDINBURGH
THE CITY OF EDINBURGH COUNCIL

CONSULTANT

AECOM
1 Tanfield
EDINBURGH, EH3 5DA
+44 (0) 131 301 8600 tel
+44 (0) 131 301 8699 fax
www.aecom.com

NOTES

- ALL WORKS TO BE EXECUTED IN ACCORDANCE WITH THE SPECIFICATION FOR HIGHWAY WORKS - THE MANUAL OF CONTRACT DOCUMENTS FOR HIGHWAY WORKS, DESIGN MANUAL FOR ROADS AND BRIDGES, TRAFFIC SIGNS MANUAL AND LOCAL COUNCIL GUIDELINES.
- ALL DIMENSIONS ARE IN METRES UNLESS STATED OTHERWISE. ALL LEVELS ARE IN METRES AND RELATE TO ORDNANCE DATUM.
- DO NOT SCALE FROM ANY DRAWING. WORK TO FIGURED DIMENSIONS ONLY. ANY DISCREPANCIES IN DIMENSION ARE TO BE REFERRED TO THE DESIGNER BEFORE WORK IS PUT TO HAND.
- ALL DIMENSIONS AND LEVELS ARE TO BE CHECKED ON SITE BY THE CONTRACTOR PRIOR TO PREPARING ANY WORKING DRAWINGS OR COMMENCING ON SITE.
- ALL WORKS BY THE CONTRACTOR MUST BE CARRIED OUT IN SUCH A WAY THAT ALL EQUIREMENTS UNDER THE HEALTH AND SAFETY AT WORK ACT ARE SATISFIED.
- ALL WORK IS TO BE CARRIED OUT IN COMPLIANCE WITH THE REQUIREMENTS OF THE STATUTORY AUTHORITIES AND CONSTRUCTION DESIGN AND MANAGEMENT REGULATIONS.
- DRAWING BASE RECEIVED FROM OTHERS, SURVEY CARRIED OUT BY OTHERS. AECOM CANNOT GUARANTEE THEIR ACCURACY. CONTRACTOR TO SATISFY THEMSELVES AS TO THE ACCURACY OF SUCH INFORMATION.
- SERVICE INFORMATION IS INTERPOLATED FROM INFORMATION RECEIVED FROM THE UTILITY PROVIDERS, AND AS SUCH NO GUARANTEE OF THEIR ACCURACY CAN BE GIVEN. CONTRACTOR TO SATISFY THEMSELVES AS TO THE ACCURACY OF SUCH INFORMATION.


ISSUE/REVISION

E	04/10/24	ISSUED FOR CONSTRUCTION
D	29/02/24	CLIENT COMMENTS
C	10/01/24	ISSUED FOR TENDER
B	04/09/23	CEC COMMENTS
A	18/11/22	TQ1 AMENDMENTS
-	14/10/22	FIRST ISSUE
I/R	DATE	DESCRIPTION

ISSUE PURPOSE / SUITABILITY

ISSUED FOR CONSTRUCTION

KEY PLAN

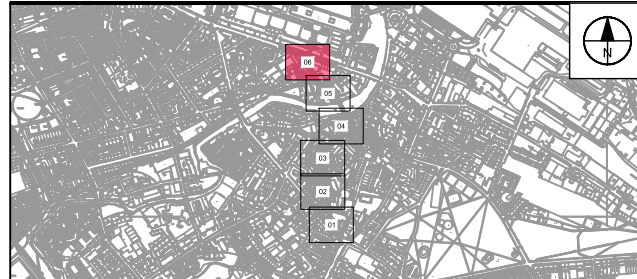

PROJECT NUMBER

60592779

SHEET TITLE

GENERAL ARRANGEMENT
SHEET 6 OF 6

SHEET NUMBER

60592779-SHT-C-0707