


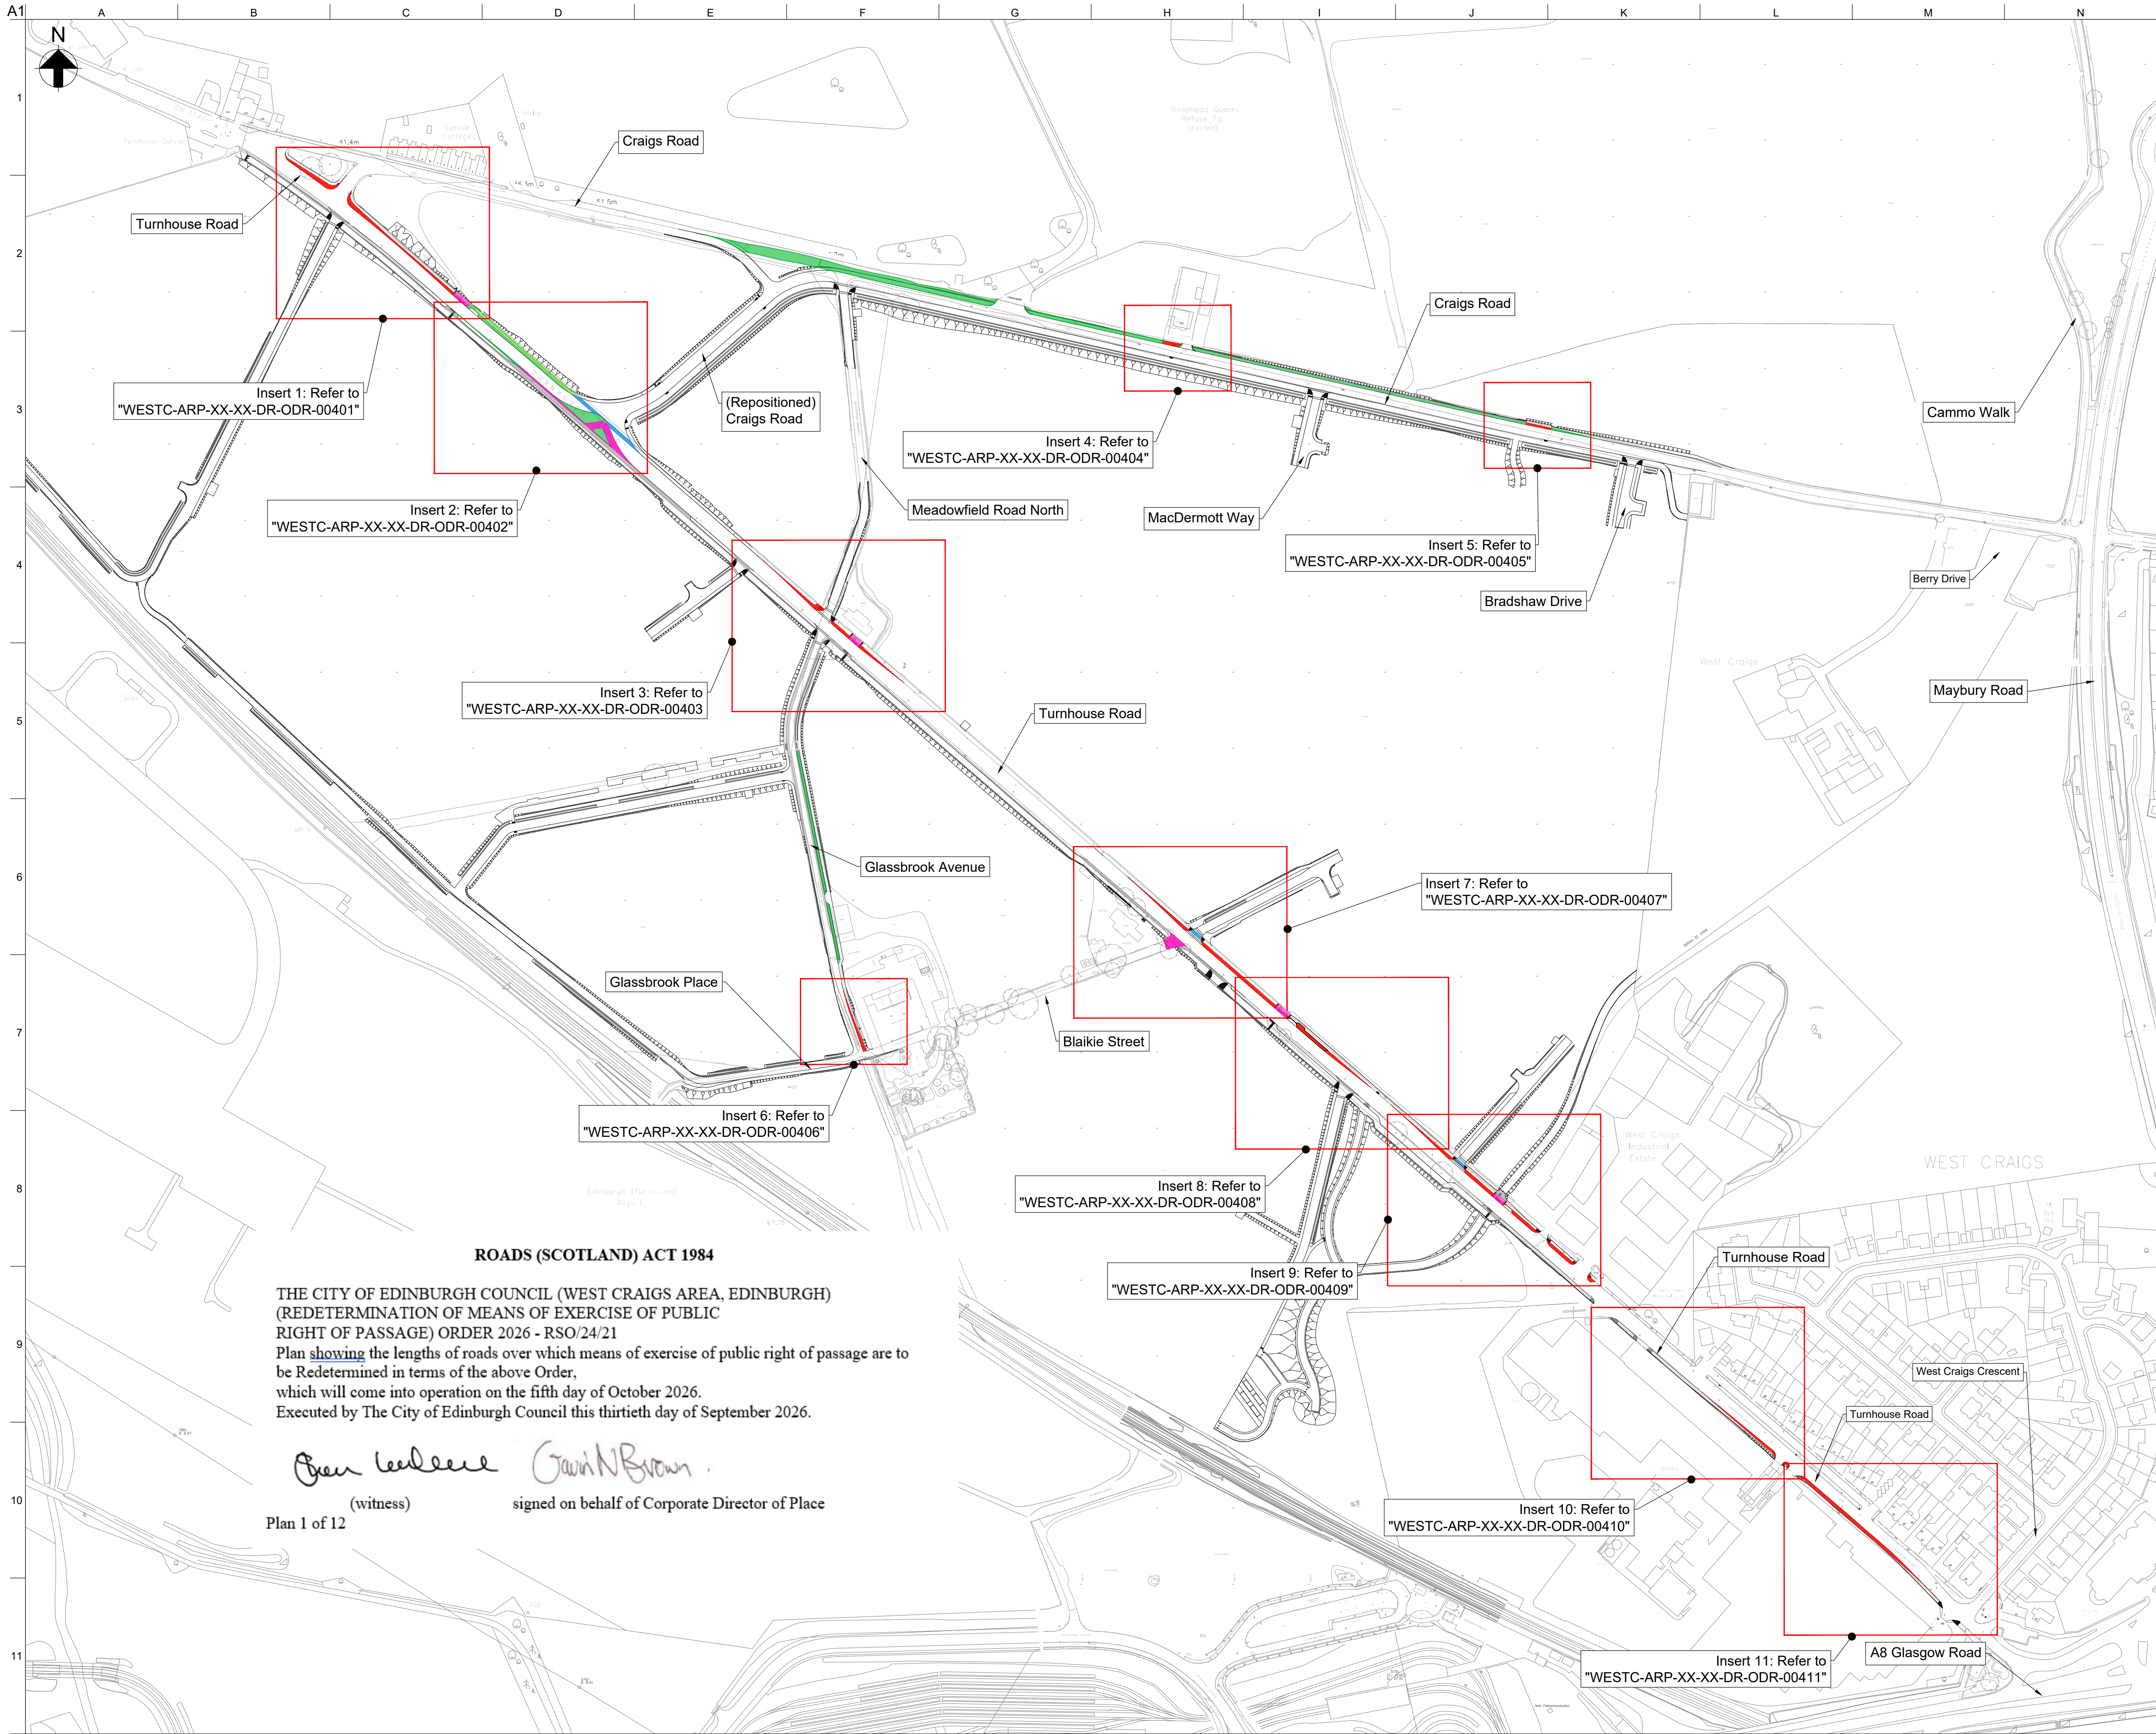

- Notes**
- All dimensions are in metres unless stated otherwise.
 - All levels are in metres above Ordnance Datum.
 - Refer to RCC drawings for Road Layout, Traffic Signs and Road Markings.
 - For redetermination drawings refer to: "WESTC-ARP-XX-XX-DR-ODR-00401" to "WESTC-ARP-XX-XX-DR-ODR-00411".

- Legend - Redetermination**
- Footway Redetermined as Cycletrack
 - Footway Redetermined as Carriageway
 - Carriageway Redetermined as Cycletrack
 - Carriageway Redetermined as Footway

- Legend - General**
- Footway to Verge
 - Carriageway to Verge
 - Verge to Cycletrack
 - Verge to Carriageway
 - Verge to Footway

P04	26/08/25	AMcK	CL	CL
Legend Style Amended				
P03	18/09/24	AMcK	CL	CL
Road Names Updated				
P02	16/05/24	EAL	CL	CL
Issued for Information				
P01	04/03/24	AMcK	CL	CL
Issued for Information				
Rev	Date	By	Chkd	Appd

ARUP

4th Floor, 10 George Street
Edinburgh, EH2 2PF
Tel +44(0)131 331 1999
www.arup.com

Client
West Craigs Ltd

Project Title
West Craigs Edinburgh

Drawing Title
Redetermination Orders Overview

Scale at A1
1:2000 (1:4000 at A3)


Role
Transport Planning

Suitability
S3 - For Information

Arup Job No
254681-00

Name
WESTC-ARP-XX-XX-DR-ODR-00400

Rev
P04

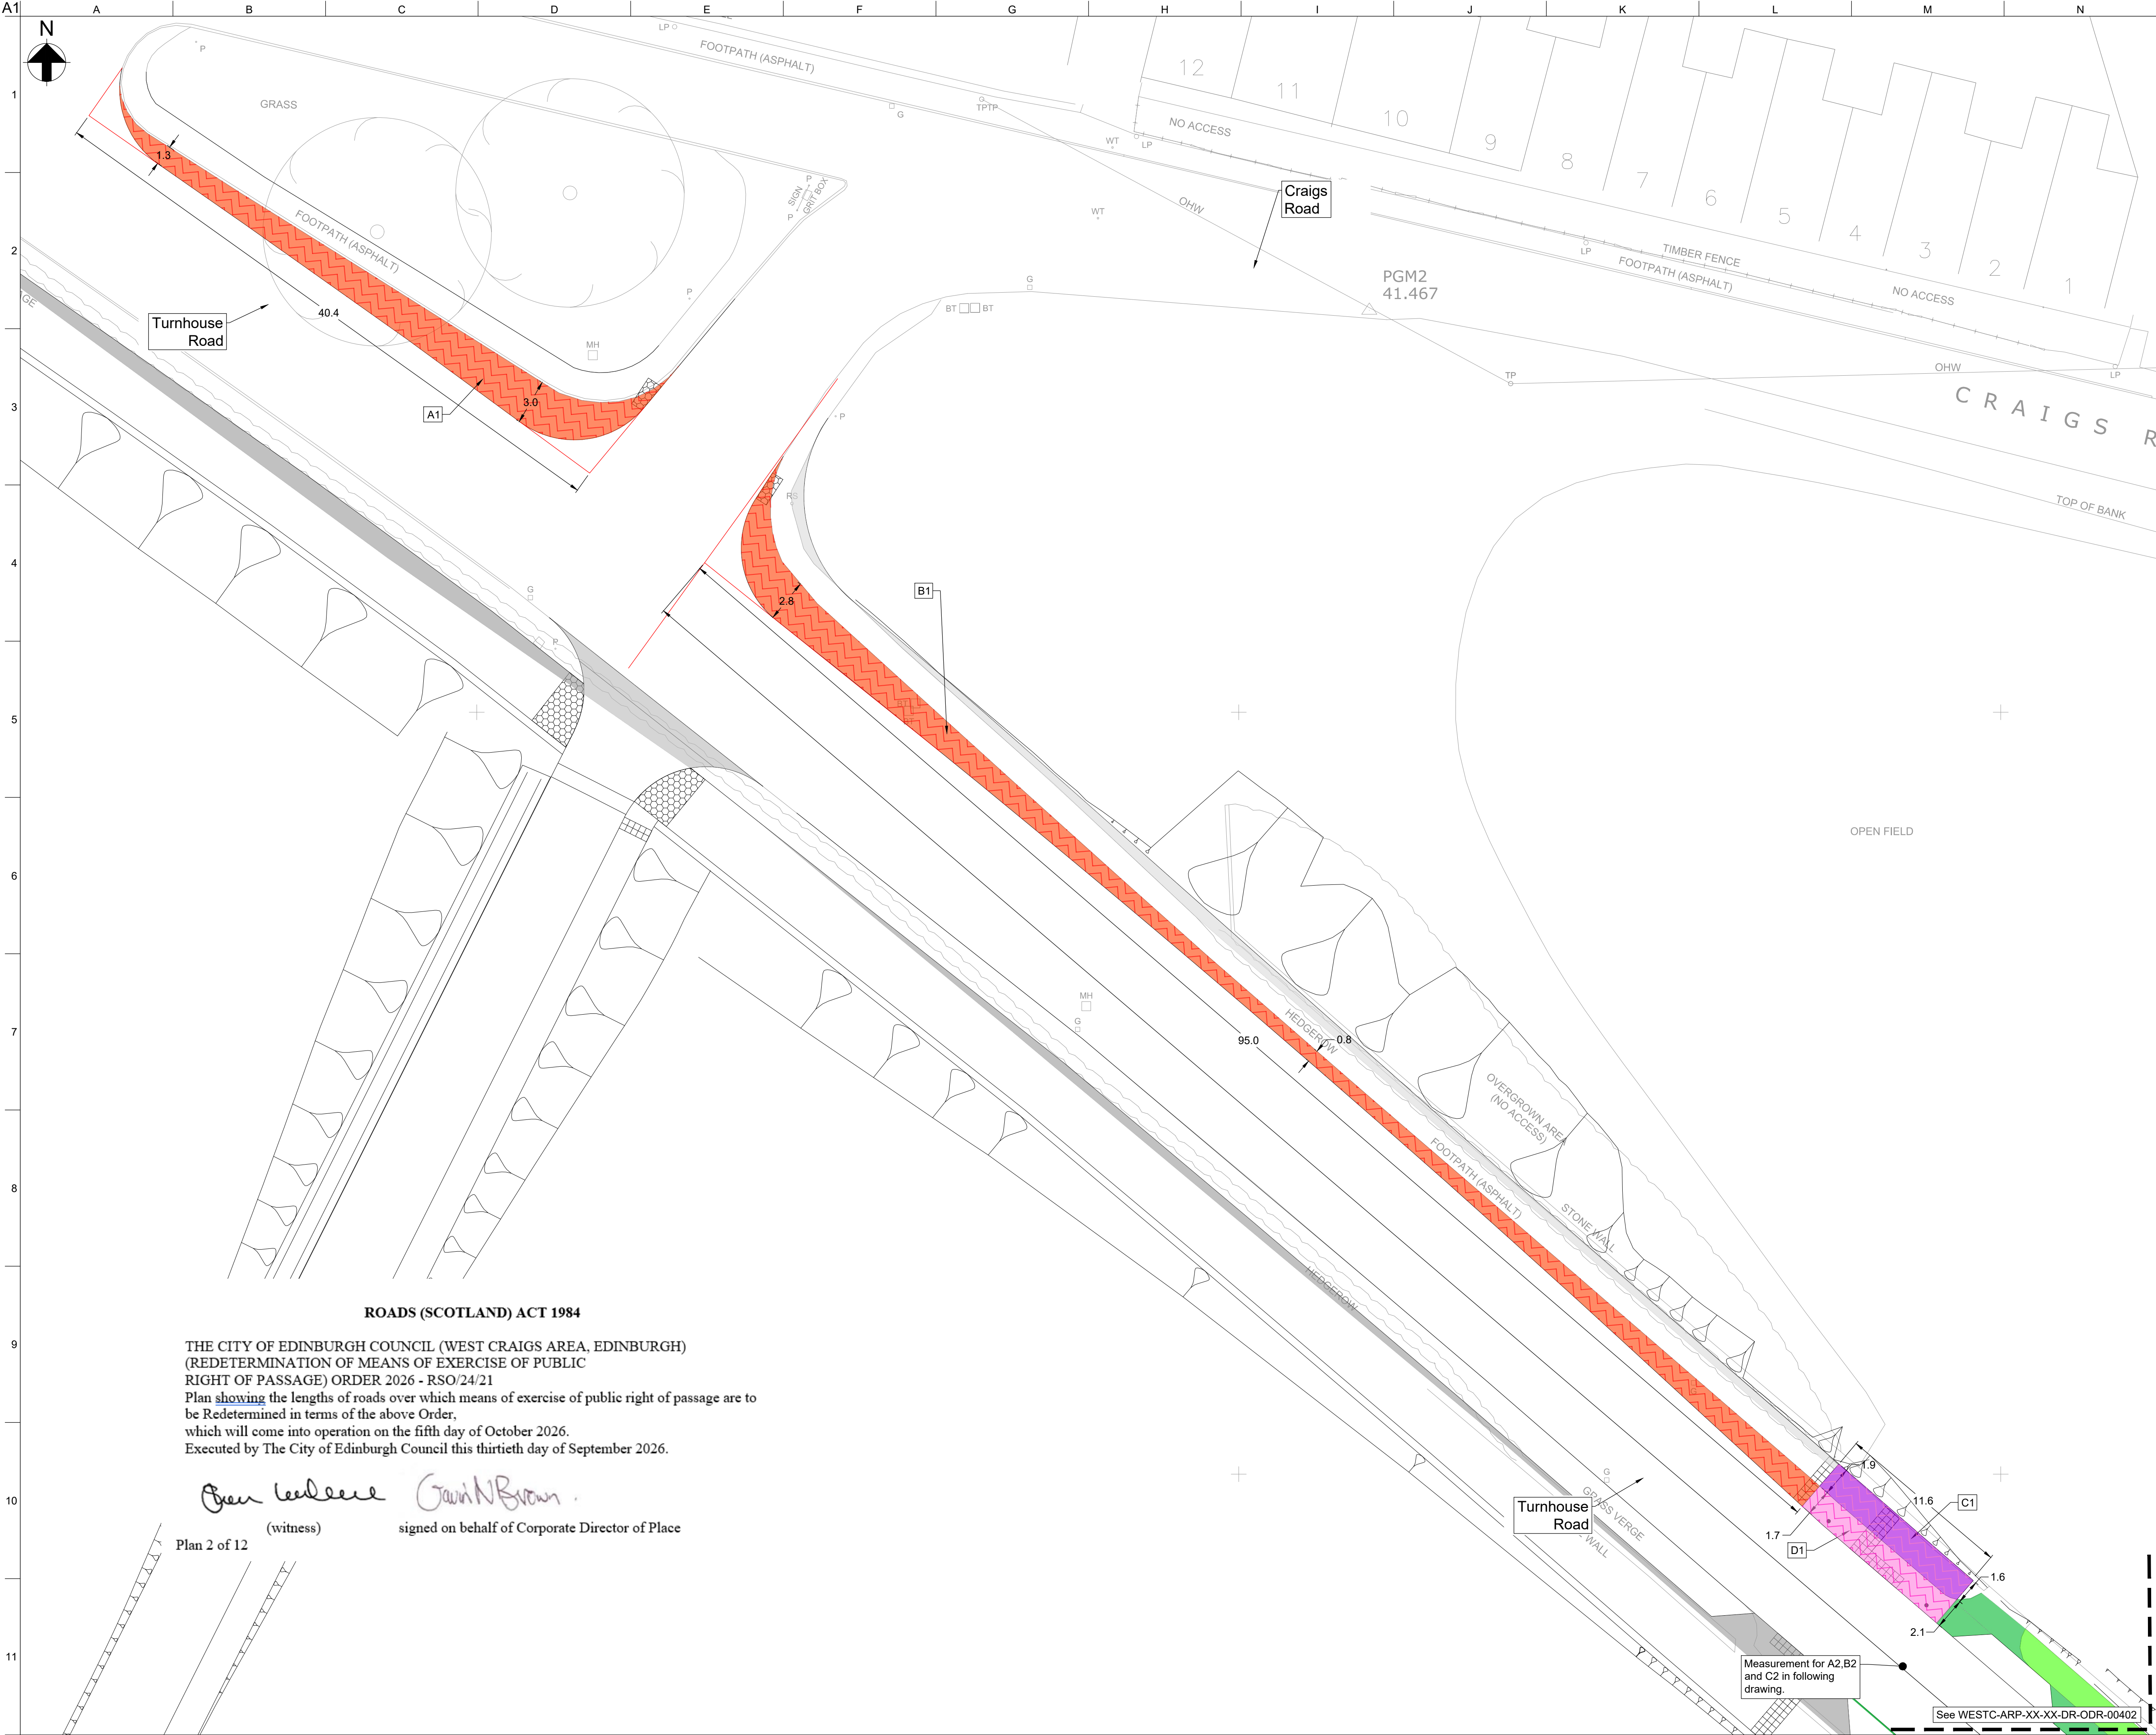

- Notes**
- All dimensions are in metres unless stated otherwise.
 - All levels are in metres above Ordnance Datum.
 - Refer to RCC drawings for Road Layout, Traffic Signs and Road Markings.
 - For redetermination overview drawing refer to: "WESTC-ARP-XX-XX-DR-ODR-00400".
 - For other redetermination drawings refer to: "WESTC-ARP-XX-XX-DR-ODR-00401" to "WESTC-ARP-XX-XX-DR-ODR-00411".

- Legend - Redetermination**
- Footway Redetermined as Cycletrack
 - Footway Redetermined as Carriageway
 - Carriageway Redetermined as Cycletrack
 - Carriageway Redetermined as Footway

- Legend - General**
- Footway to Verge
 - Carriageway to Verge
 - Verge to Cycletrack
 - Verge to Carriageway
 - Verge to Footway

P04	26/08/25	AMcK	CL	CL
Legend Style Amended				
P02	16/05/24	EAL	CL	CL
Issued for Information				
P01	04/03/24	AC	AMcK	CL
Issued for Information				
Rev	Date	By	Chkd	Appd

ARUP

4th Floor, 10 George Street
Edinburgh, EH2 2PF
Tel +44(0)131 331 1999
www.arup.com

Client
West Craigs Ltd

Project Title
West Craigs Edinburgh

Drawing Title
**Redetermination Order
Sheet 1 of 11**

Scale at A1	1:200
Role	Transport Planning
Suitability	S3 - For Information
Arup Job No	254681-00
Name	WESTC-ARP-XX-XX-DR-ODR-00401
Rev	P04

ROADS (SCOTLAND) ACT 1984


THE CITY OF EDINBURGH COUNCIL (WEST CRAIGS AREA, EDINBURGH)
(REDETERMINATION OF MEANS OF EXERCISE OF PUBLIC
RIGHT OF PASSAGE) ORDER 2026 - RSO/24/21

Plan [showing](#) the lengths of roads over which means of exercise of public right of passage are to
be Redetermined in terms of the above Order,
which will come into operation on the fifth day of October 2026.
Executed by The City of Edinburgh Council this thirtieth day of September 2026.

Gavin N Brown
signed on behalf of Corporate Director of Place

Ben Leese (witness)

Plan 2 of 12

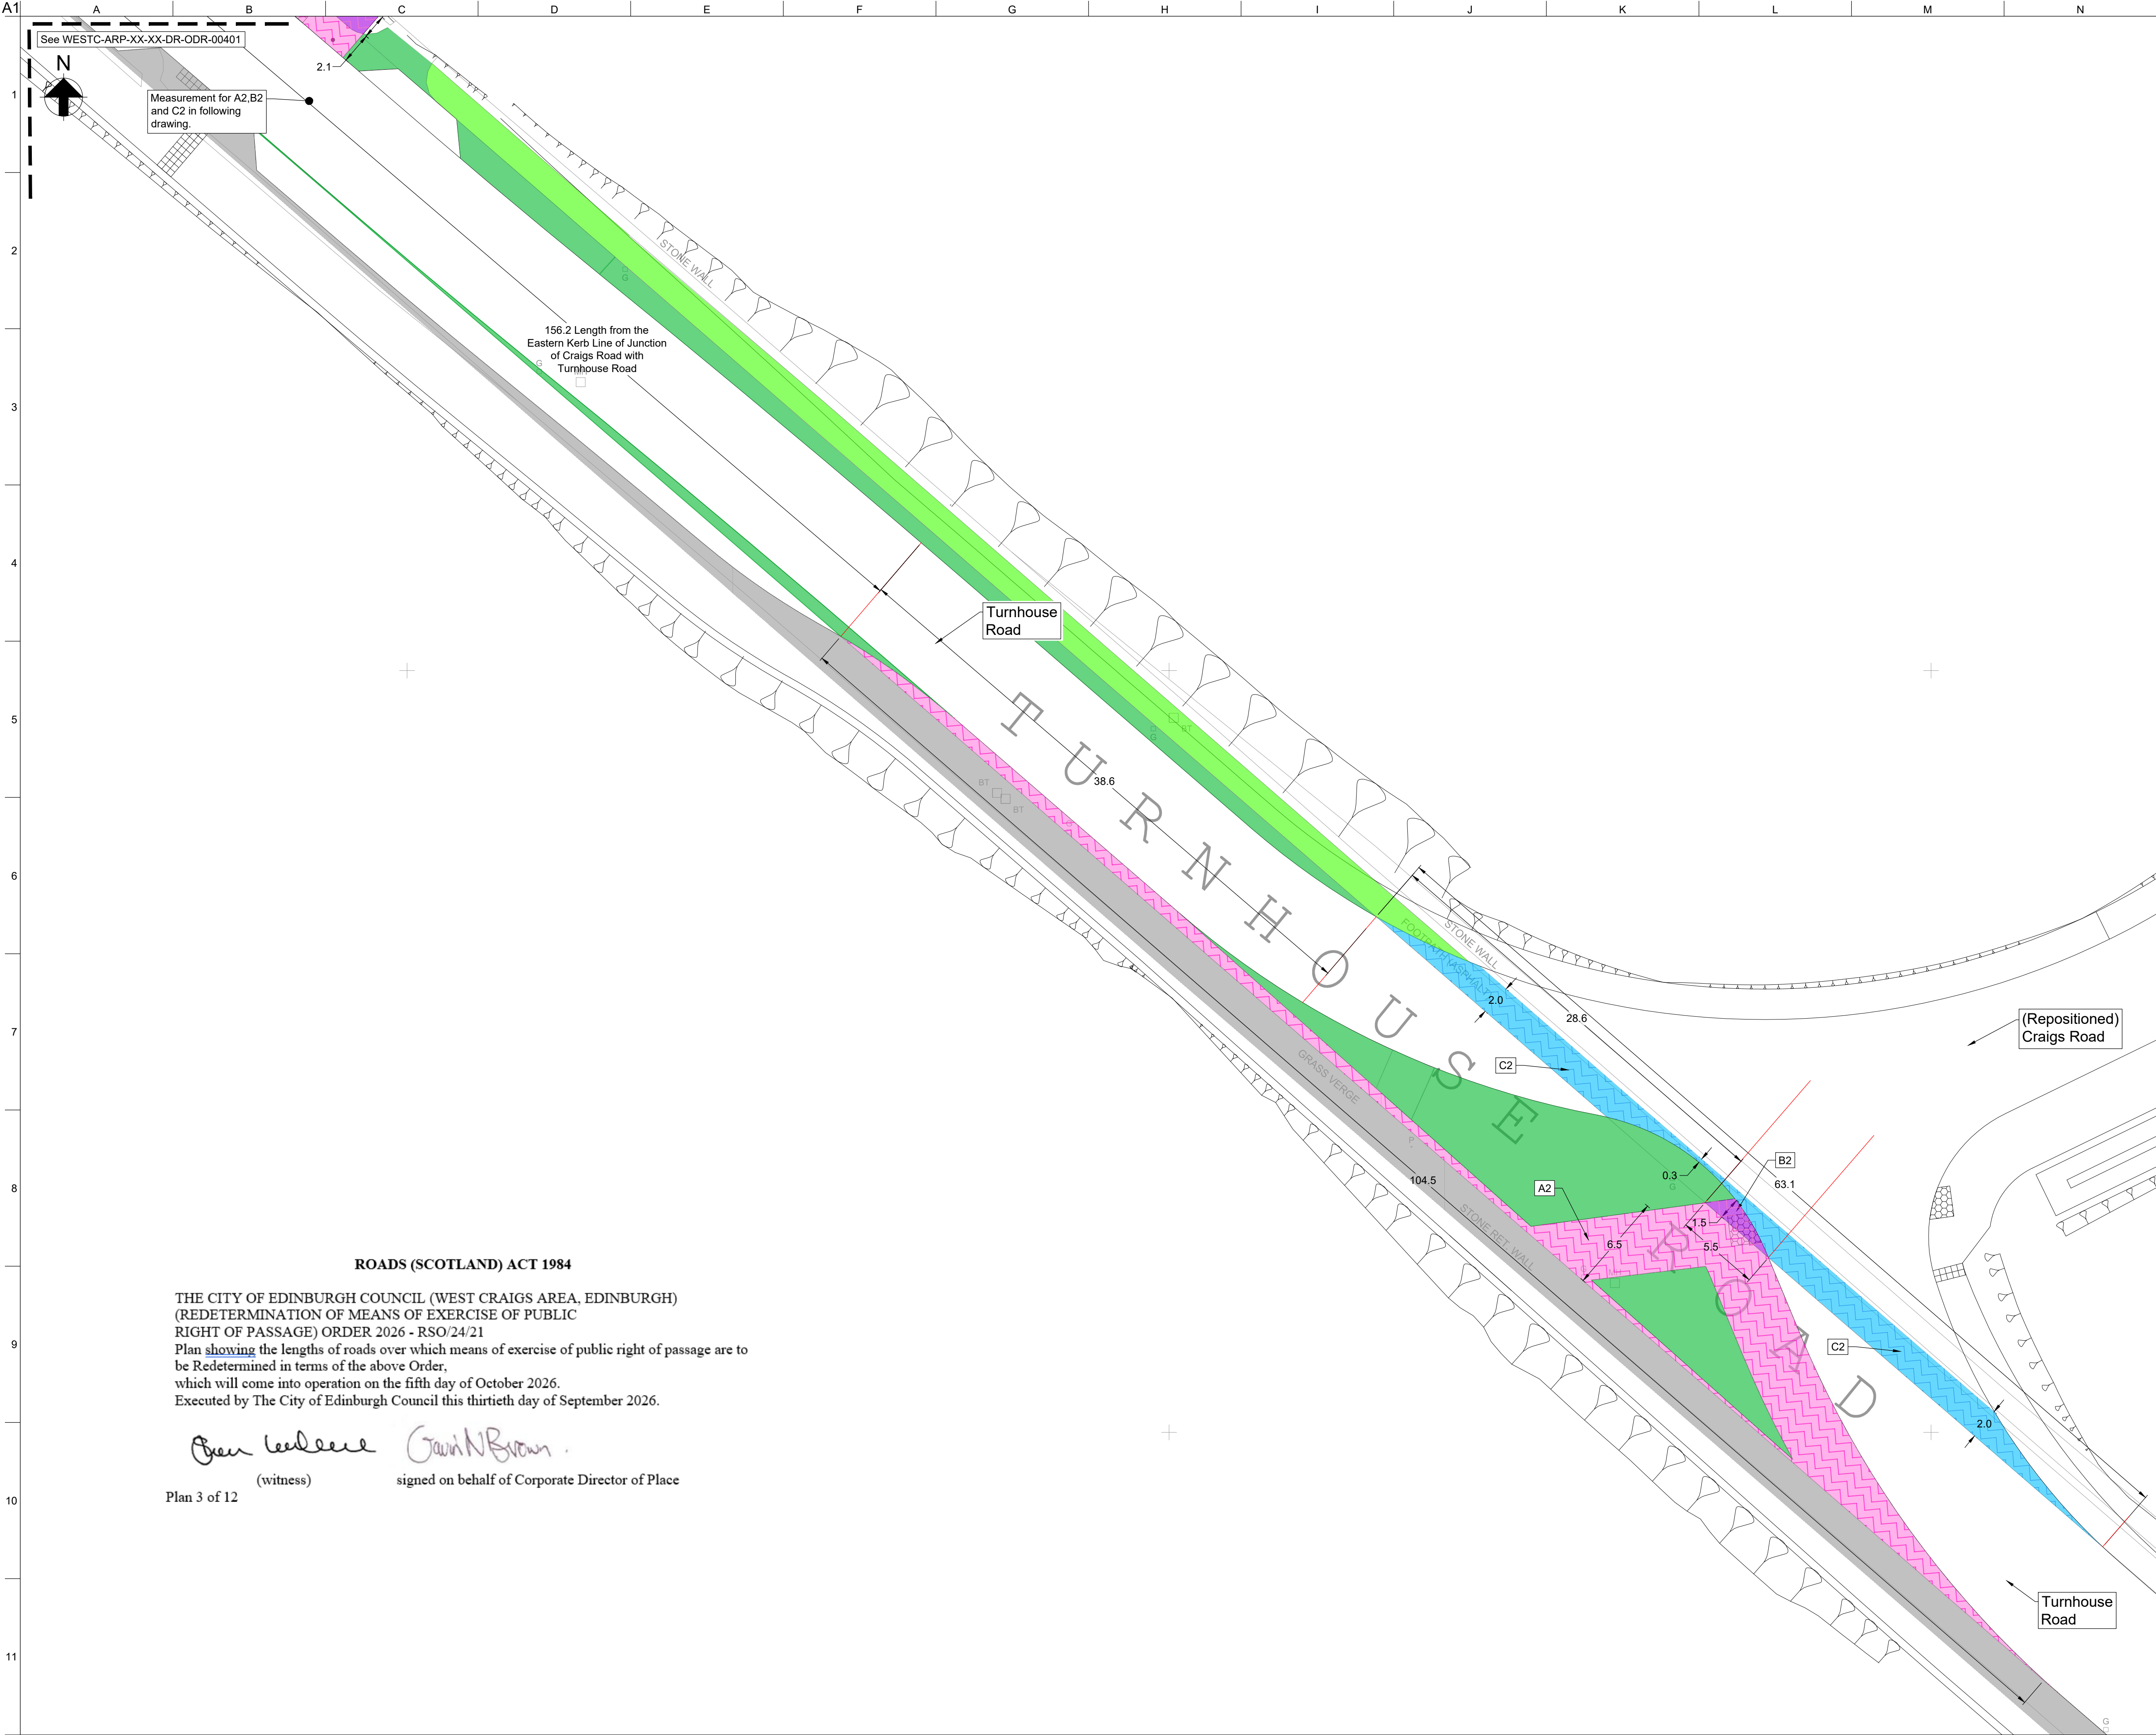

ROADS (SCOTLAND) ACT 1984

THE CITY OF EDINBURGH COUNCIL (WEST CRAIGS AREA, EDINBURGH)
(REDETERMINATION OF MEANS OF EXERCISE OF PUBLIC
RIGHT OF PASSAGE) ORDER 2026 - RSO/24/21

Plan showing the lengths of roads over which means of exercise of public right of passage are to be Redetermined in terms of the above Order,
which will come into operation on the fifth day of October 2026.
Executed by The City of Edinburgh Council this thirtieth day of September 2026.

[Signature] (witness)
Plan 3 of 12

[Signature] signed on behalf of Corporate Director of Place

- Notes**
- All dimensions are in metres unless stated otherwise.
 - All levels are in metres above Ordnance Datum.
 - Refer to RCC drawings for Road Layout, Traffic Signs and Road Markings.
 - For redetermination overview drawing refer to: "WESTC-ARP-XX-XX-DR-ODR-00400".
 - For other redetermination drawings refer to: "WESTC-ARP-XX-XX-DR-ODR-00401" to "WESTC-ARP-XX-XX-DR-ODR-00411".

- Legend - Redetermination**
- Footway Redetermined as Cycletrack
 - Footway Redetermined as Carriageway
 - Carriageway Redetermined as Cycletrack
 - Carriageway Redetermined as Footway

- Legend - General**
- Footway to Verge
 - Carriageway to Verge
 - Verge to Cycletrack
 - Verge to Carriageway
 - Verge to Footway

P04	26/08/25	AMcK	CL	CL
Legend Style Amended				
P03	18/09/24	AMcK	CL	CL
Road Names Updated				
P02	16/05/24	EAL	CL	CL
Issued for Information				
P01	04/03/24	AC	AMcK	CL
Issued for Information				
Rev	Date	By	Chkd	Appl

ARUP

4th Floor, 10 George Street
Edinburgh, EH2 2PF
Tel +44(0)131 331 1999
www.arup.com

Client
West Craigs Ltd

Project Title
West Craigs Edinburgh

Drawing Title
**Redetermination Order
Sheet 2 of 11**

Scale at A1
1:100


Role
Transport Planning

Suitability
S3 - For Information

Arup Job No
254681-00

Name
WESTC-ARP-XX-XX-DR-ODR-00402

Rev
P04

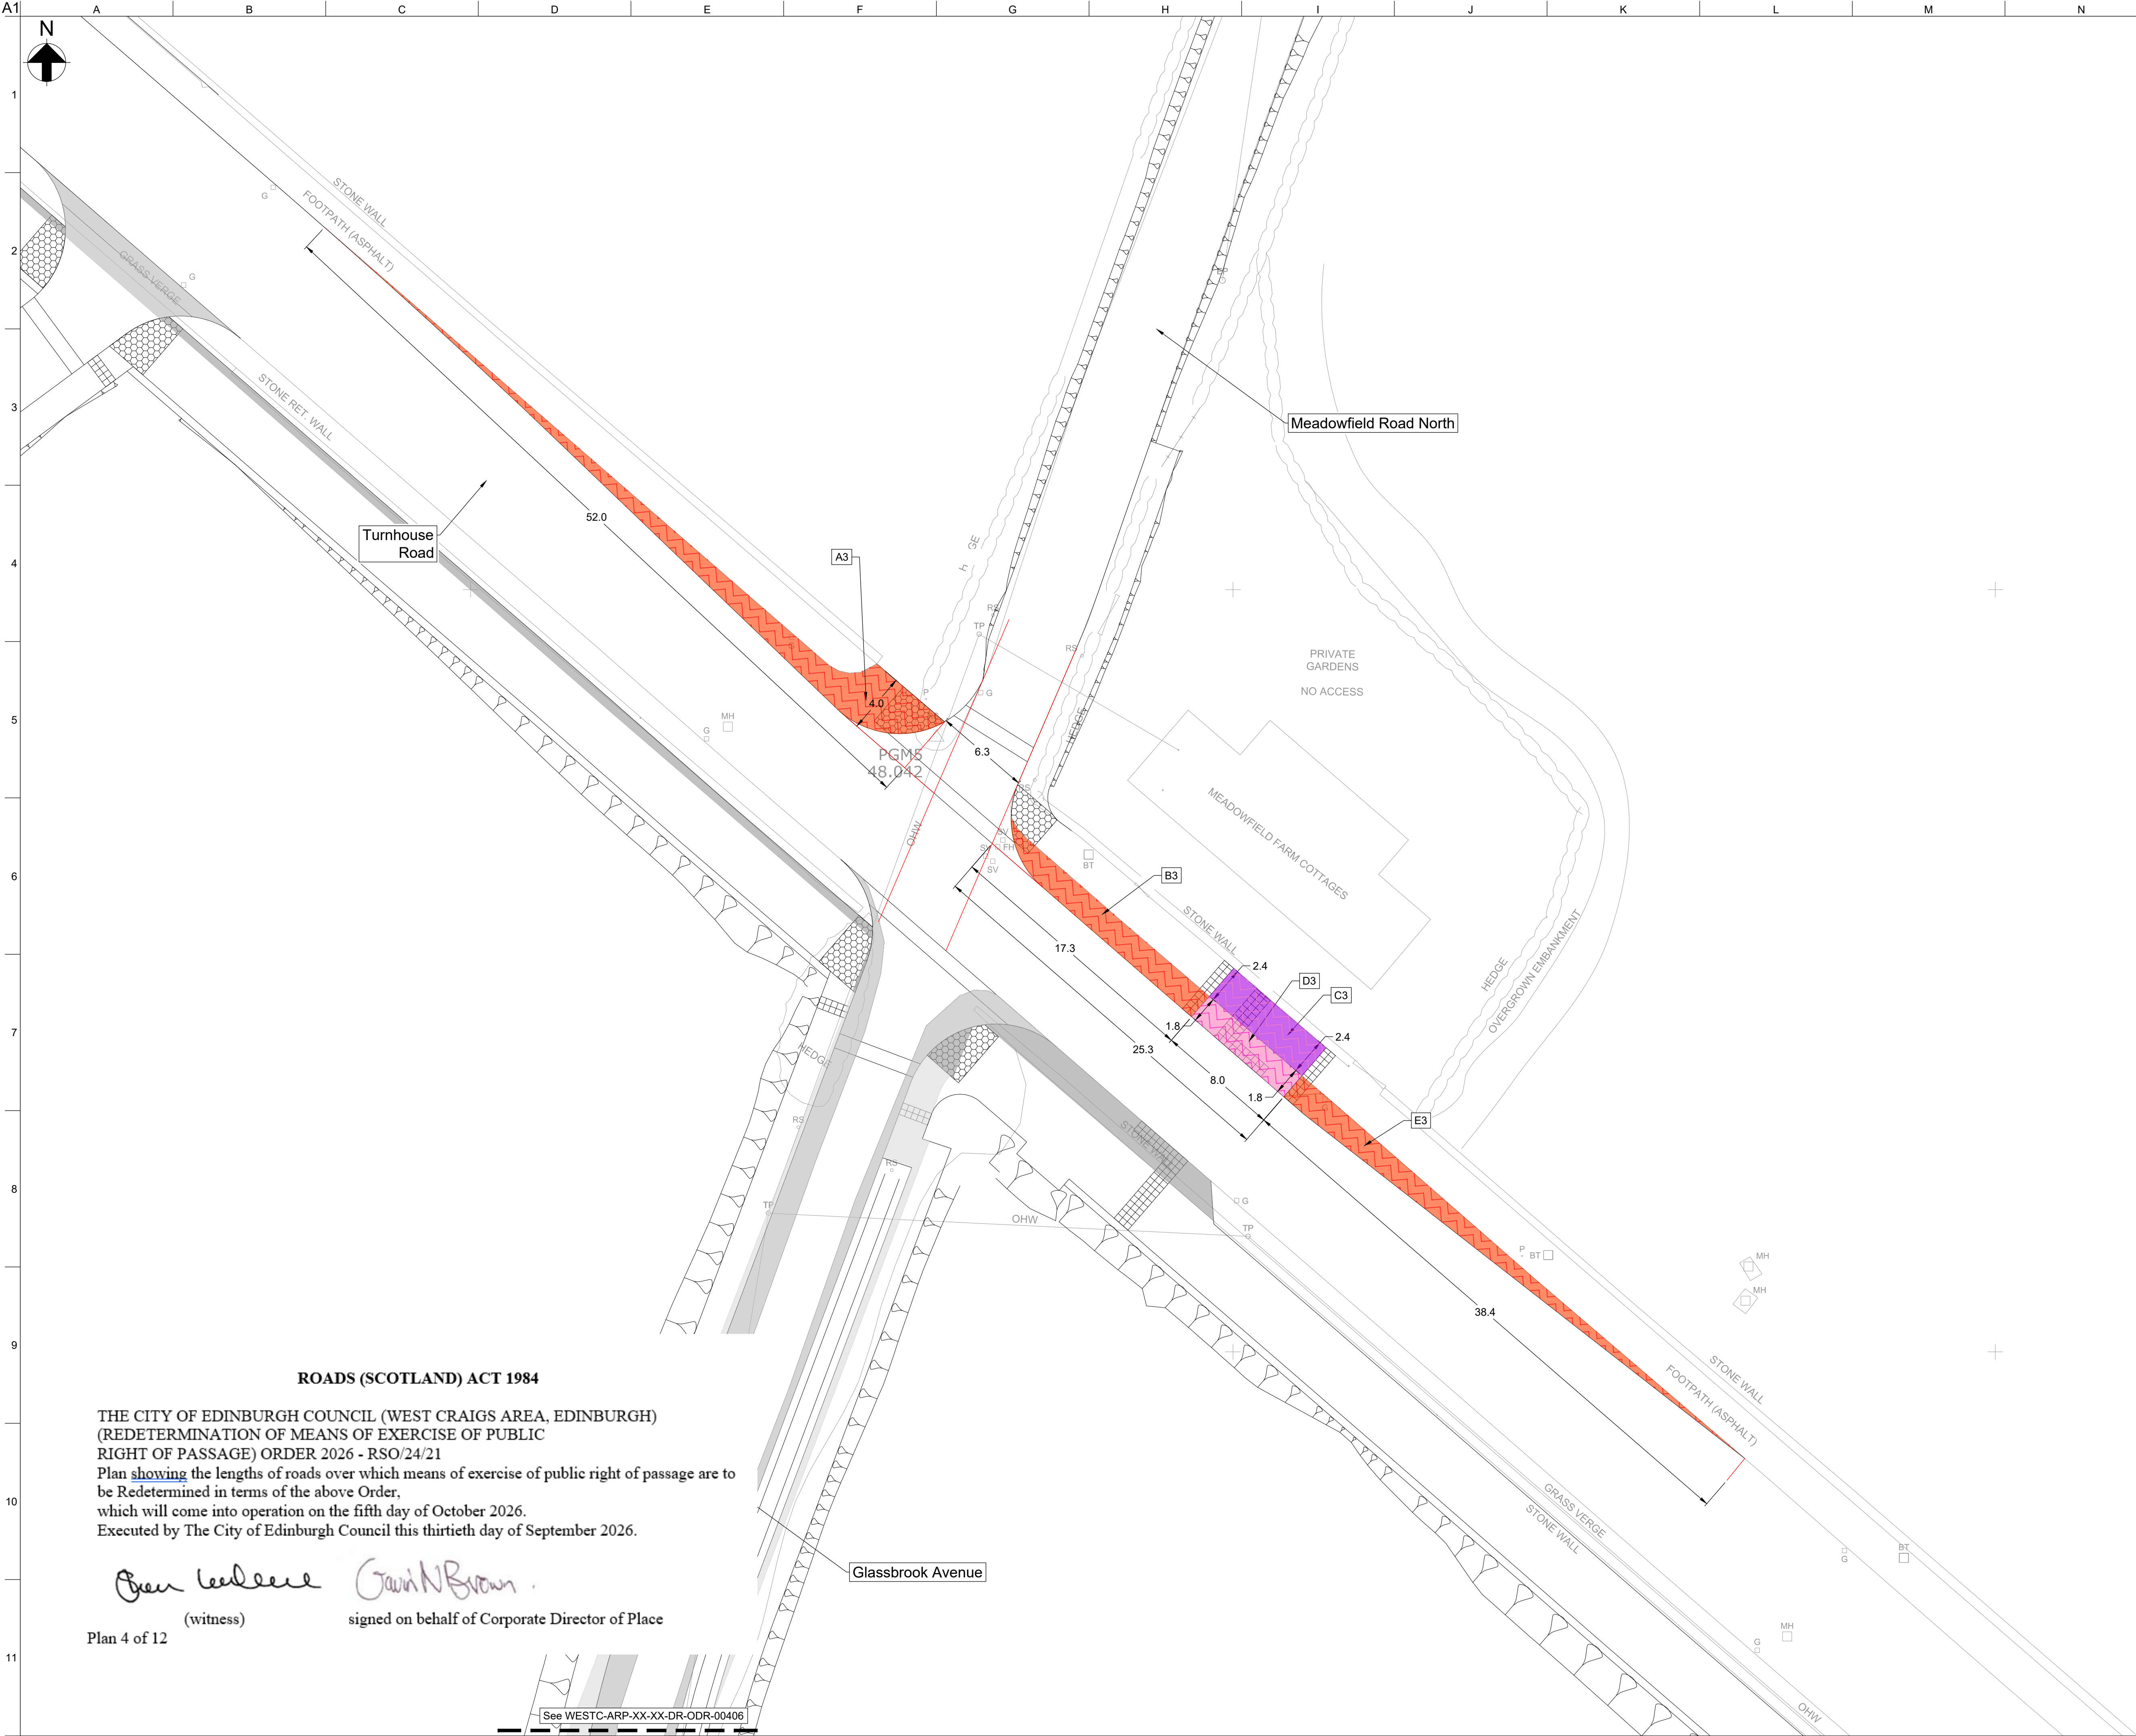

- Notes**
- All dimensions are in metres unless stated otherwise.
 - All levels are in metres above Ordnance Datum.
 - Refer to RCC drawings for Road Layout, Traffic Signs and Road Markings.
 - For redetermination overview drawing refer to: "WESTC-ARP-XX-XX-DR-ODR-00400".
 - For other redetermination drawings refer to: "WESTC-ARP-XX-XX-DR-ODR-00401" to "WESTC-ARP-XX-XX-DR-ODR-00411".

- Legend - Redetermination**
- Footway Redetermined as Cycletrack
 - Footway Redetermined as Carriageway
 - Carriageway Redetermined as Cycletrack
 - Carriageway Redetermined as Footway

- Legend - General**
- Footway to Verge
 - Carriageway to Verge
 - Verge to Cycletrack
 - Verge to Carriageway
 - Verge to Footway

P04	26/08/25	AMcK	CL	CL
Legend Style Amended				
P03	18/09/24	AMcK	CL	CL
Road Names Updated				
P02	16/05/24	EAL	CL	CL
Issued for Information				
P01	04/03/24	AC	AMcK	CL
Issued for Information				
Rev	Date	By	Chkd	Appd

ARUP

4th Floor, 10 George Street
Edinburgh, EH2 2PF
Tel +44(0)131 331 1999
www.arup.com

Client
West Craigs Ltd

Project Title
West Craigs Edinburgh

Drawing Title
Redetermination Order
Sheet 3 of 11

Scale at A1	1:200
Role	Transport Planning
Suitability	S3 - For Information
Arup Job No	254681-00
Name	WESTC-ARP-XX-XX-DR-ODR-00403
Rev	P04



ROADS (SCOTLAND) ACT 1984

THE CITY OF EDINBURGH COUNCIL (WEST CRAIGS AREA, EDINBURGH)
(REDETERMINATION OF MEANS OF EXERCISE OF PUBLIC
RIGHT OF PASSAGE) ORDER 2026 - RSO/24/21
Plan showing the lengths of roads over which means of exercise of public right of passage are to
be Redetermined in terms of the above Order,
which will come into operation on the fifth day of October 2026.
Executed by The City of Edinburgh Council this thirtieth day of September 2026.

Ben Leese (witness)
Plan 4 of 12

Gavin N Brown
signed on behalf of Corporate Director of Place

See WESTC-ARP-XX-XX-DR-ODR-00406

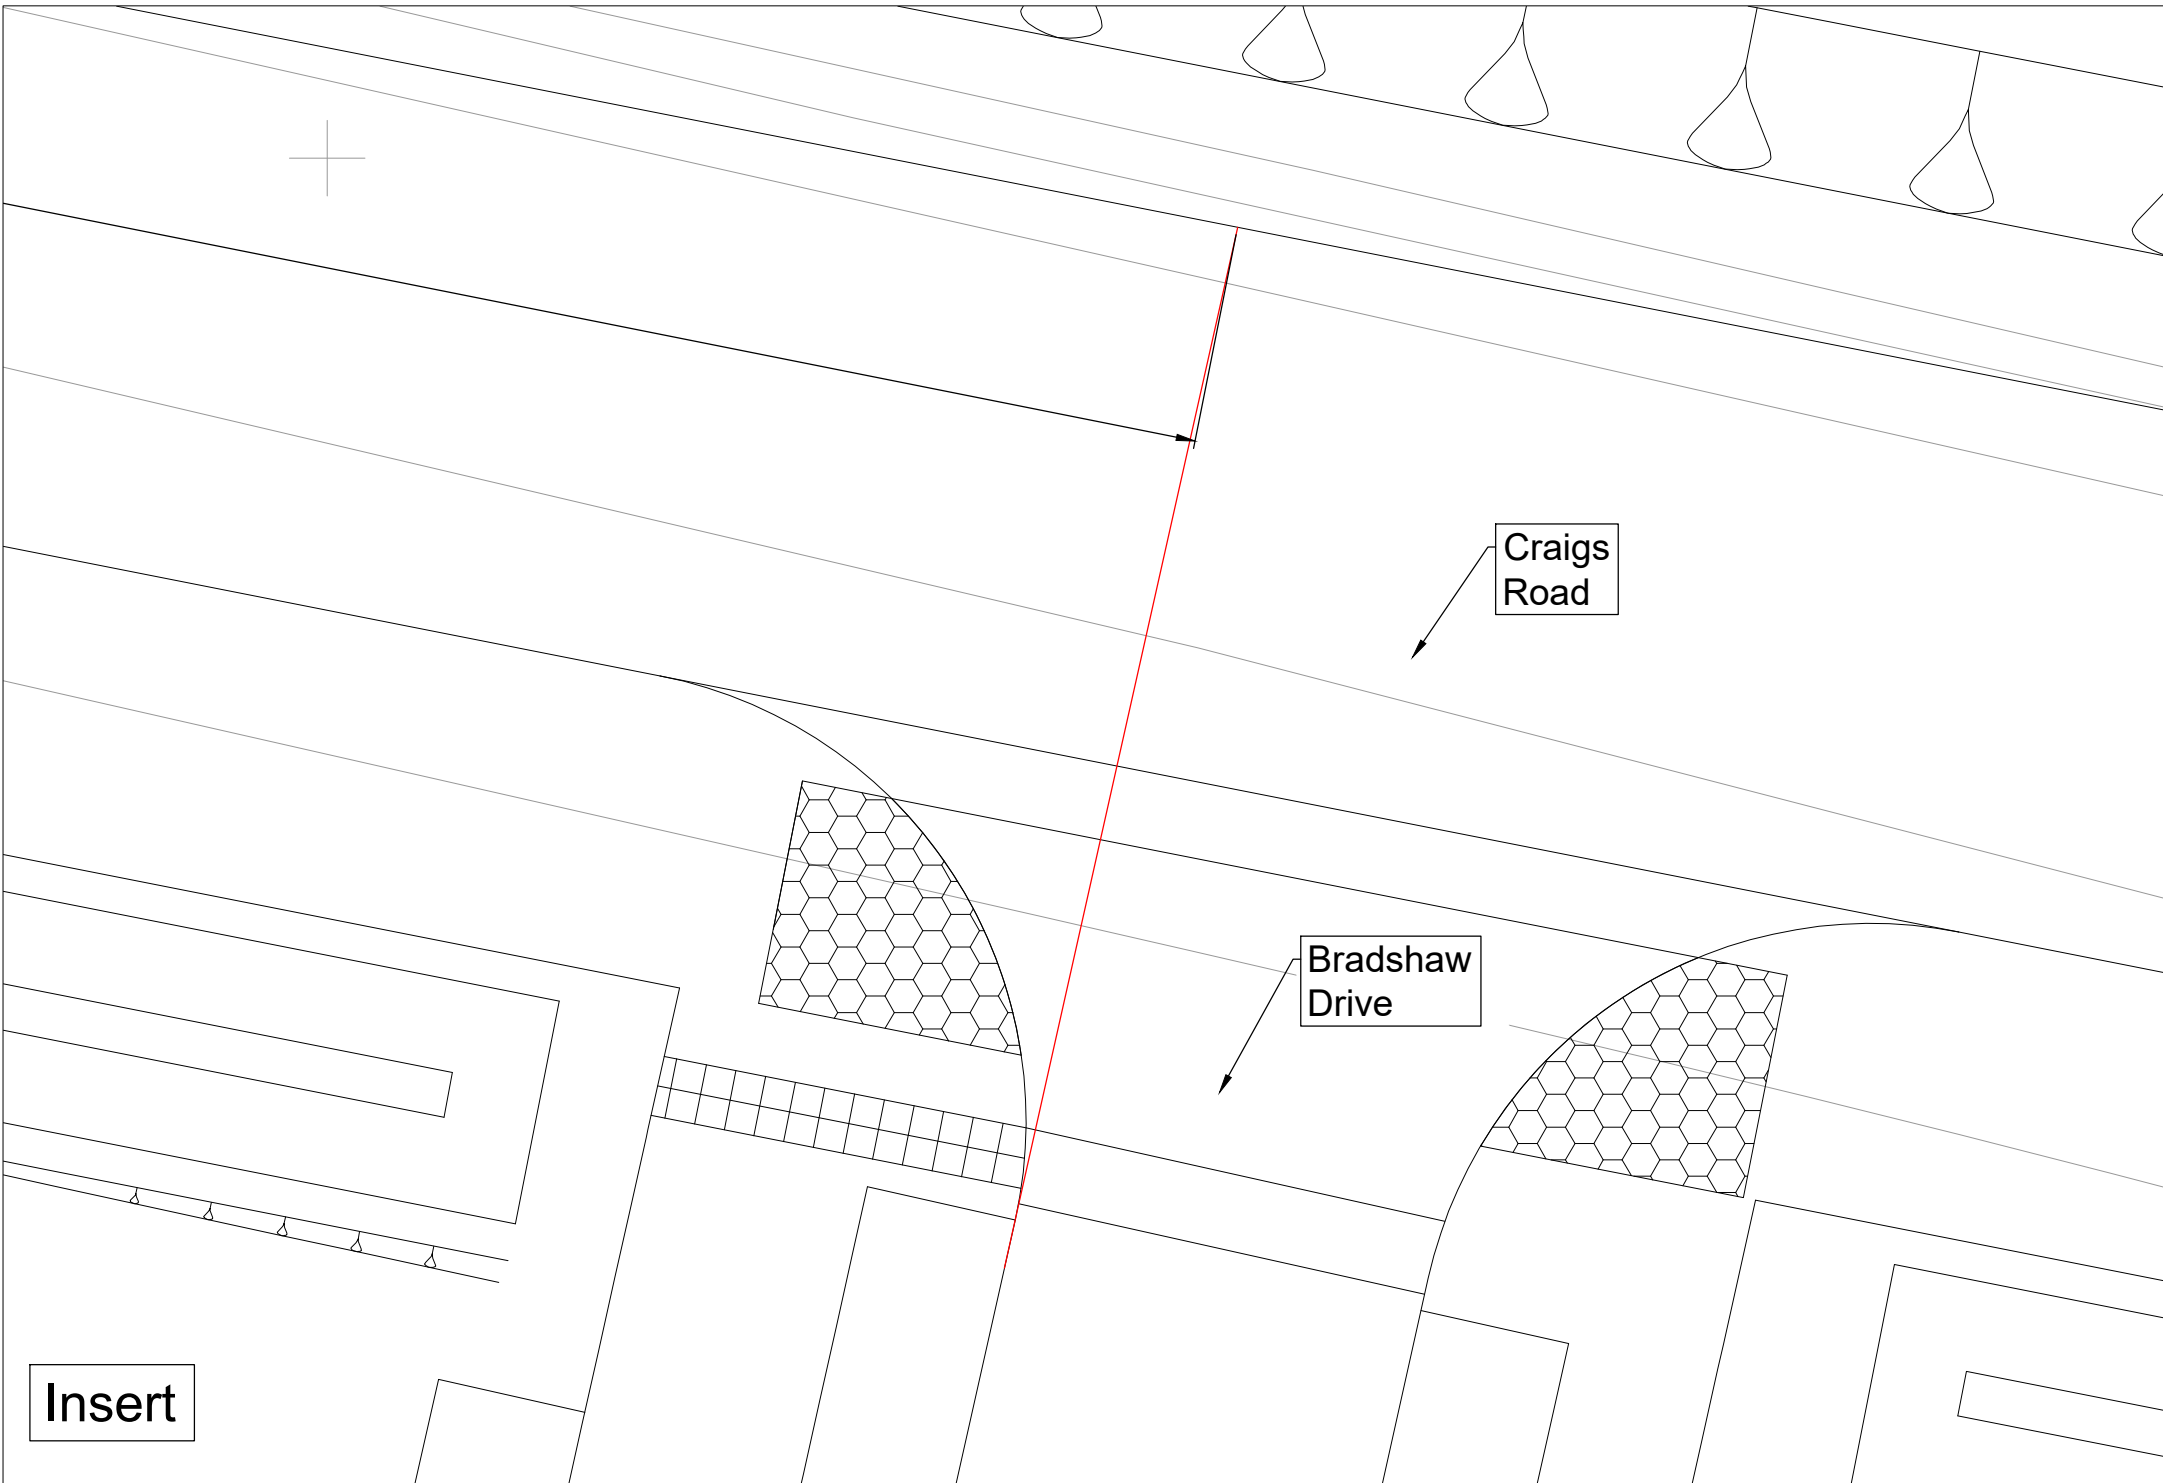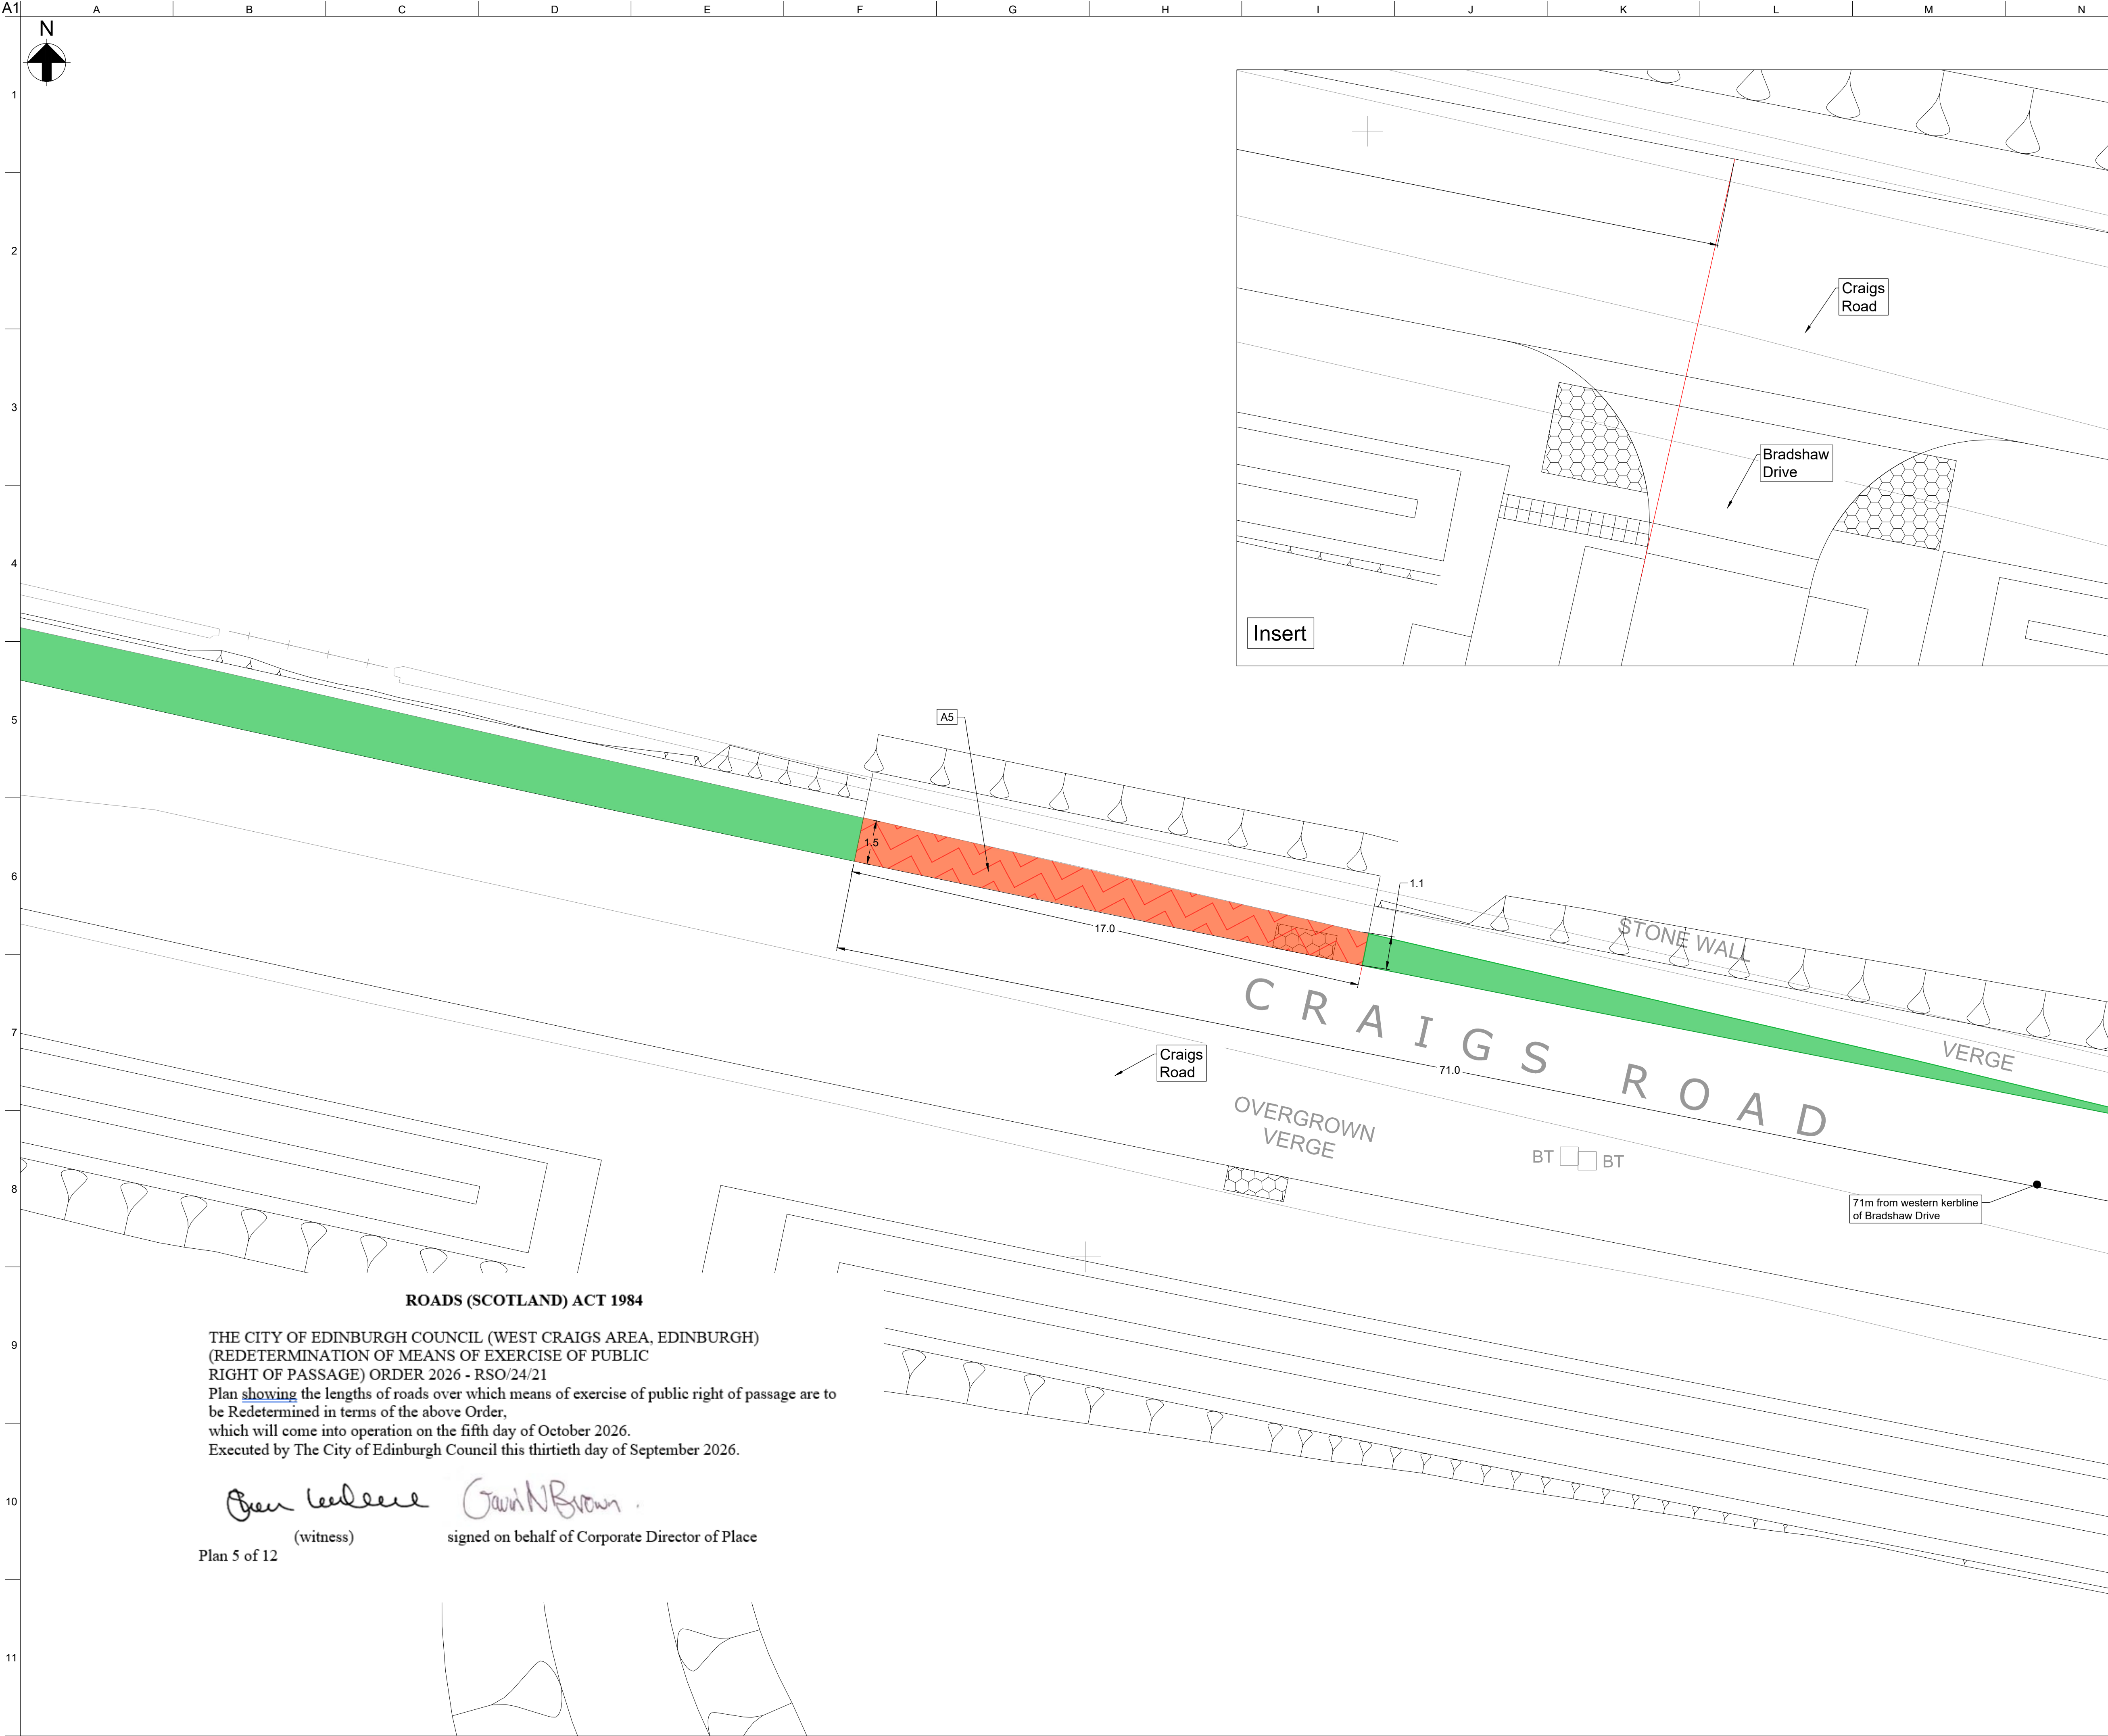

ROADS (SCOTLAND) ACT 1984

THE CITY OF EDINBURGH COUNCIL (WEST CRAIGS AREA, EDINBURGH)
(REDETERMINATION OF MEANS OF EXERCISE OF PUBLIC
RIGHT OF PASSAGE) ORDER 2026 - RSO/24/21

Plan showing the lengths of roads over which means of exercise of public right of passage are to
be Redetermined in terms of the above Order,
which will come into operation on the fifth day of October 2026.
Executed by The City of Edinburgh Council this thirtieth day of September 2026.

Gavin N Brown
(witness) signed on behalf of Corporate Director of Place

- Notes**
- All dimensions are in metres unless stated otherwise.
 - All levels are in metres above Ordnance Datum.
 - Refer to RCC drawings for Road Layout, Traffic Signs and Road Markings.
 - For redetermination overview drawing refer to: "WESTC-ARP-XX-XX-DR-ODR-00400".
 - For other redetermination drawings refer to: "WESTC-ARP-XX-XX-DR-ODR-00401" to "WESTC-ARP-XX-XX-DR-ODR-00411".

- Legend - Redetermination**
- Footway Redetermined as Cycletrack
 - Footway Redetermined as Carriageway
 - Carriageway Redetermined as Cycletrack
 - Carriageway Redetermined as Footway

- Legend - General**
- Footway to Verge
 - Carriageway to Verge
 - Verge to Cycletrack
 - Verge to Carriageway
 - Verge to Footway

P04	26/08/25	AMcK	CL	CL
Legend Style Amended				
P02	16/05/24	EAL	CL	CL
Issued for Information				
P01	27/02/24	AC	AMcK	CL
Issued for Information				
Rev	Date	By	Chkd	Appd

ARUP

4th Floor, 10 George Street
Edinburgh, EH2 2PF
Tel +44(0)131 331 1999
www.arup.com

Client
West Craigs Ltd

Project Title
West Craigs Edinburgh


Drawing Title
**Redetermination Order
Sheet 4 of 11**


Scale at A1	1:100
Role	Transport Planning
Suitability	S3 - For Information
Arup Job No	254681-00
Name	WESTC-ARP-XX-XX-DR-ODR-00404
Rev	P04



ROADS (SCOTLAND) ACT 1984

THE CITY OF EDINBURGH COUNCIL (WEST CRAIGS AREA, EDINBURGH)
(REDETERMINATION OF MEANS OF EXERCISE OF PUBLIC
RIGHT OF PASSAGE) ORDER 2026 - RSO/24/21
Plan showing the lengths of roads over which means of exercise of public right of passage are to
be Redetermined in terms of the above Order,
which will come into operation on the fifth day of October 2026.
Executed by The City of Edinburgh Council this thirtieth day of September 2026.

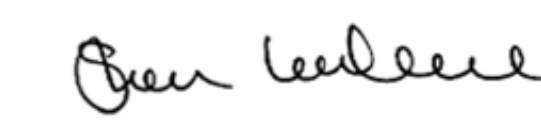
(witness)

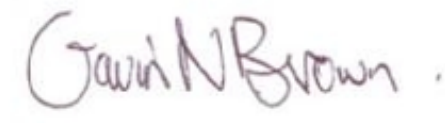
signed on behalf of Corporate Director of Place

Plan 6 of 12

- Notes**
- All dimensions are in metres unless stated otherwise.
 - All levels are in metres above Ordnance Datum.
 - Refer to RCC drawings for Road Layout, Traffic Signs and Road Markings.
 - For redetermination overview drawing refer to: "WESTC-ARP-XX-XX-DR-ODR-00400".
 - For other redetermination drawings refer to: "WESTC-ARP-XX-XX-DR-ODR-00401" to "WESTC-ARP-XX-XX-DR-ODR-00411".

- Legend - Redetermination**
-  Footway Redetermined as Cycletrack
 -  Footway Redetermined as Carriageway
 -  Carriageway Redetermined as Cycletrack
 -  Carriageway Redetermined as Footway

- Legend - General**
-  Footway to Verge
 -  Carriageway to Verge
 -  Verge to Cycletrack
 -  Verge to Carriageway
 -  Verge to Footway

P04	26/08/25	AMcK	CL	CL
Legend Style Amended				
P02	16/05/24	EAL	CL	CL
Issued for Information				
P01	04/03/24	AC	AMcK	CL
Issued for Information				
Rev	Date	By	Chkd	Appl

ARUP

4th Floor, 10 George Street
Edinburgh, EH2 2PF
Tel +44(0)131 331 1999
www.arup.com

Client
West Craigs Ltd

Project Title
West Craigs Edinburgh

Drawing Title
**Redetermination Order
Sheet 5 of 11**

Scale at A1	1:100
Role	Transport Planning
Suitability	S3 - For Information
Arup Job No	Rev
254681-00	P04
Name	
WESTC-ARP-XX-XX-DR-ODR-00405	



- Notes**
- All dimensions are in metres unless stated otherwise.
 - All levels are in metres above Ordnance Datum.
 - Refer to RCC drawings for Road Layout, Traffic Signs and Road Markings.
 - For redetermination overview drawing refer to: "WESTC-ARP-XX-XX-DR-ODR-00400".
 - For other redetermination drawings refer to: "WESTC-ARP-XX-XX-DR-ODR-00401" to "WESTC-ARP-XX-XX-DR-ODR-00411".

- Legend - Redetermination**
- Footway Redetermined as Cycletrack
 - Footway Redetermined as Carriageway
 - Carriageway Redetermined as Cycletrack
 - Carriageway Redetermined as Footway

- Legend - General**
- Footway to Verge
 - Carriageway to Verge
 - Verge to Cycletrack
 - Verge to Carriageway
 - Verge to Footway

P04	26/08/25	AMcK	CL	CL
Legend Style Amended				
P03	18/09/24	AMcK	CL	CL
Road Names Updated				
P02	16/05/24	EAL	CL	CL
Issued for Information				
P01	04/03/24	AC	AMcK	CL
Issued for Information				
Rev	Date	By	Chkd	Appd

ARUP

4th Floor, 10 George Street
Edinburgh, EH2 2PF
Tel +44(0)131 331 1999
www.arup.com

Client
West Craigs Ltd

Project Title
West Craigs Edinburgh

Drawing Title
**Redetermination Order
Sheet 6 of 11**

Scale at A1
1:100

Role
Transport Planning

Suitability
S3 - For Information

Arup Job No
254681-00


Rev
P04

Name
WESTC-ARP-XX-XX-DR-ODR-00406

ROADS (SCOTLAND) ACT 1984


THE CITY OF EDINBURGH COUNCIL (WEST CRAIGS AREA, EDINBURGH)
(REDETERMINATION OF MEANS OF EXERCISE OF PUBLIC
RIGHT OF PASSAGE) ORDER 2026 - RSO/24/21

Plan showing the lengths of roads over which means of exercise of public right of passage are to
be Redetermined in terms of the above Order,
which will come into operation on the fifth day of October 2026.
Executed by The City of Edinburgh Council this thirtieth day of September 2026.

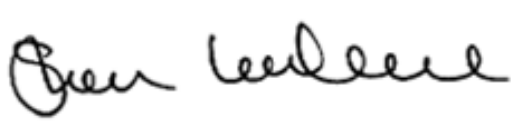
(witness)


signed on behalf of Corporate Director of Place

Plan 7 of 12

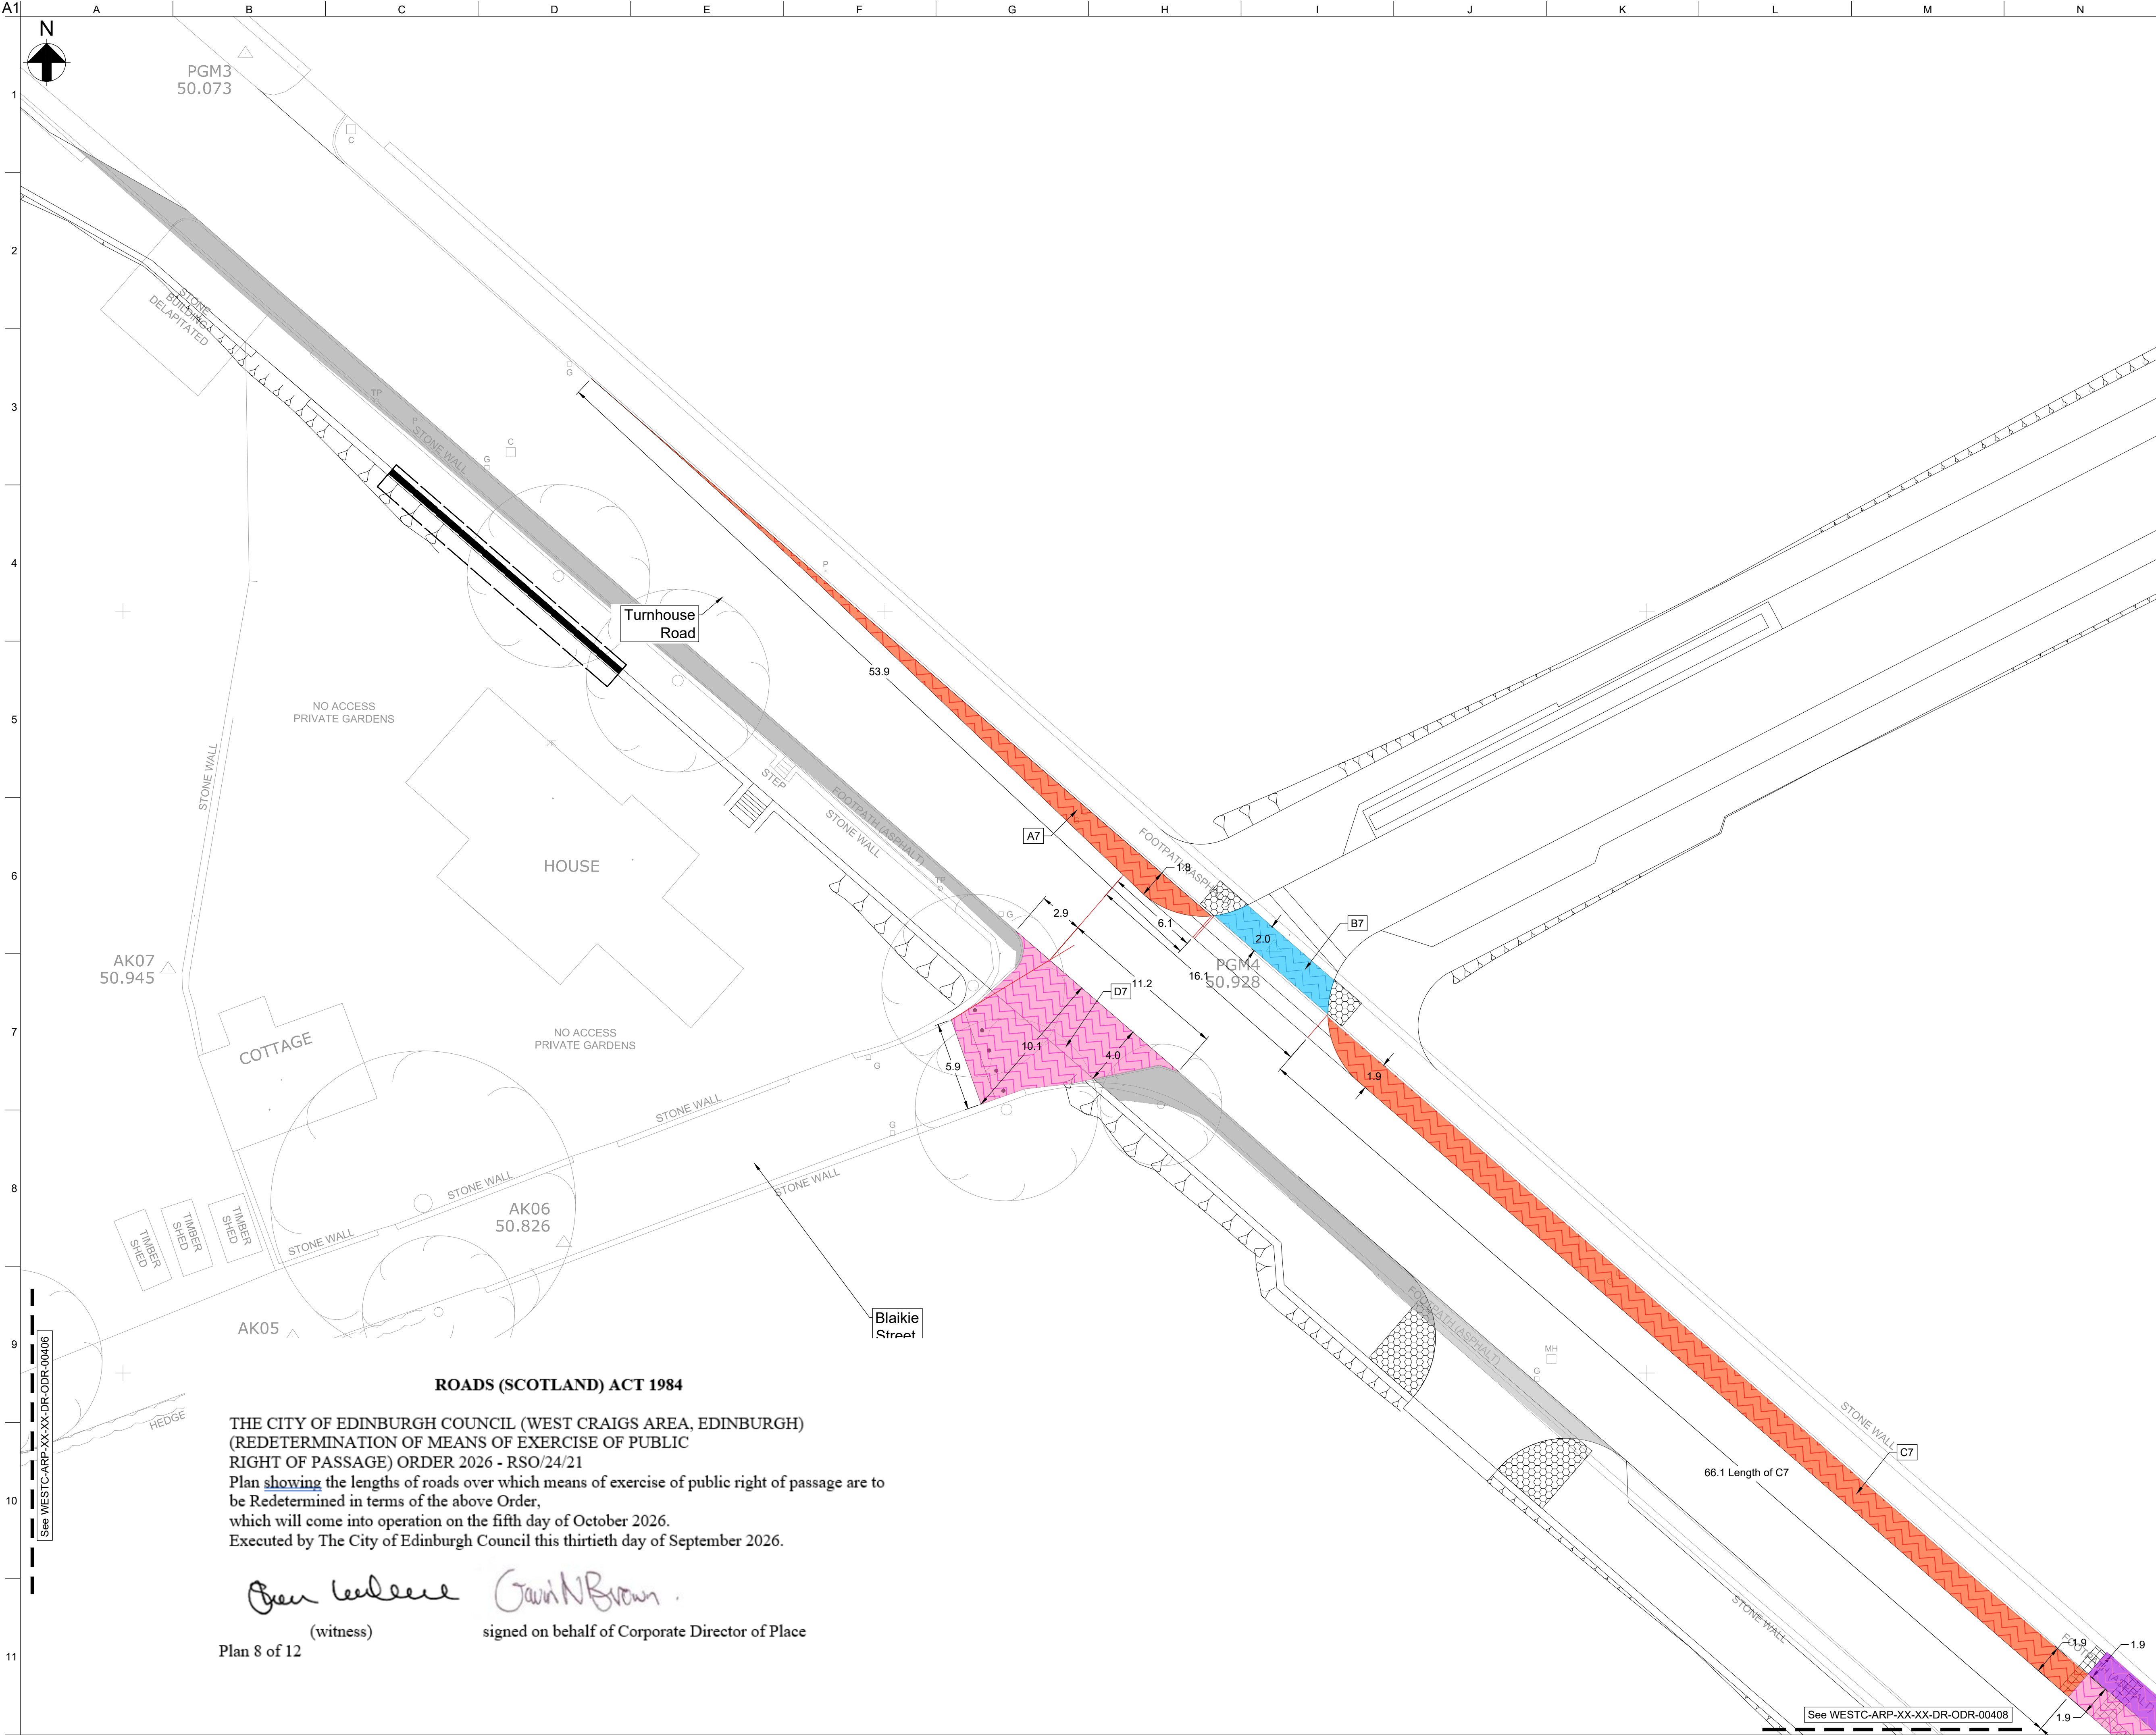

- Notes**
- All dimensions are in metres unless stated otherwise.
 - All levels are in metres above Ordnance Datum.
 - Refer to RCC drawings for Road Layout, Traffic Signs and Road Markings.
 - For redetermination overview drawing refer to: "WESTC-ARP-XX-XX-DR-ODR-00400".
 - For other redetermination drawings refer to: "WESTC-ARP-XX-XX-DR-ODR-00401" to "WESTC-ARP-XX-XX-DR-ODR-00411".

- Legend - Redetermination**
- Footway Redetermined as Cycletrack
 - Footway Redetermined as Carriageway
 - Carriageway Redetermined as Cycletrack
 - Carriageway Redetermined as Footway

- Legend - General**
- Footway to Verge
 - Carriageway to Verge
 - Verge to Cycletrack
 - Verge to Carriageway
 - Verge to Footway

P04	26/08/25	AMcK	CL	CL
Legend Style Amended				
P02	16/05/24	EAL	CL	CL
Issued for Information				
P01	04/03/24	AC	AMcK	CL
Issued for Information				
Rev	Date	By	Chkd	Appd

ARUP


4th Floor, 10 George Street
Edinburgh, EH2 2PF
Tel +44(0)131 331 1999
www.arup.com

Client
West Craigs Ltd

Project Title
West Craigs Edinburgh

Drawing Title
**Redetermination Order
Sheet 7 of 11**

Scale at A1	1:200
Role	Transport Planning
Suitability	S3 - For Information
Arup Job No	254681-00
Name	WESTC-ARP-XX-XX-DR-ODR-00407
Rev	P04

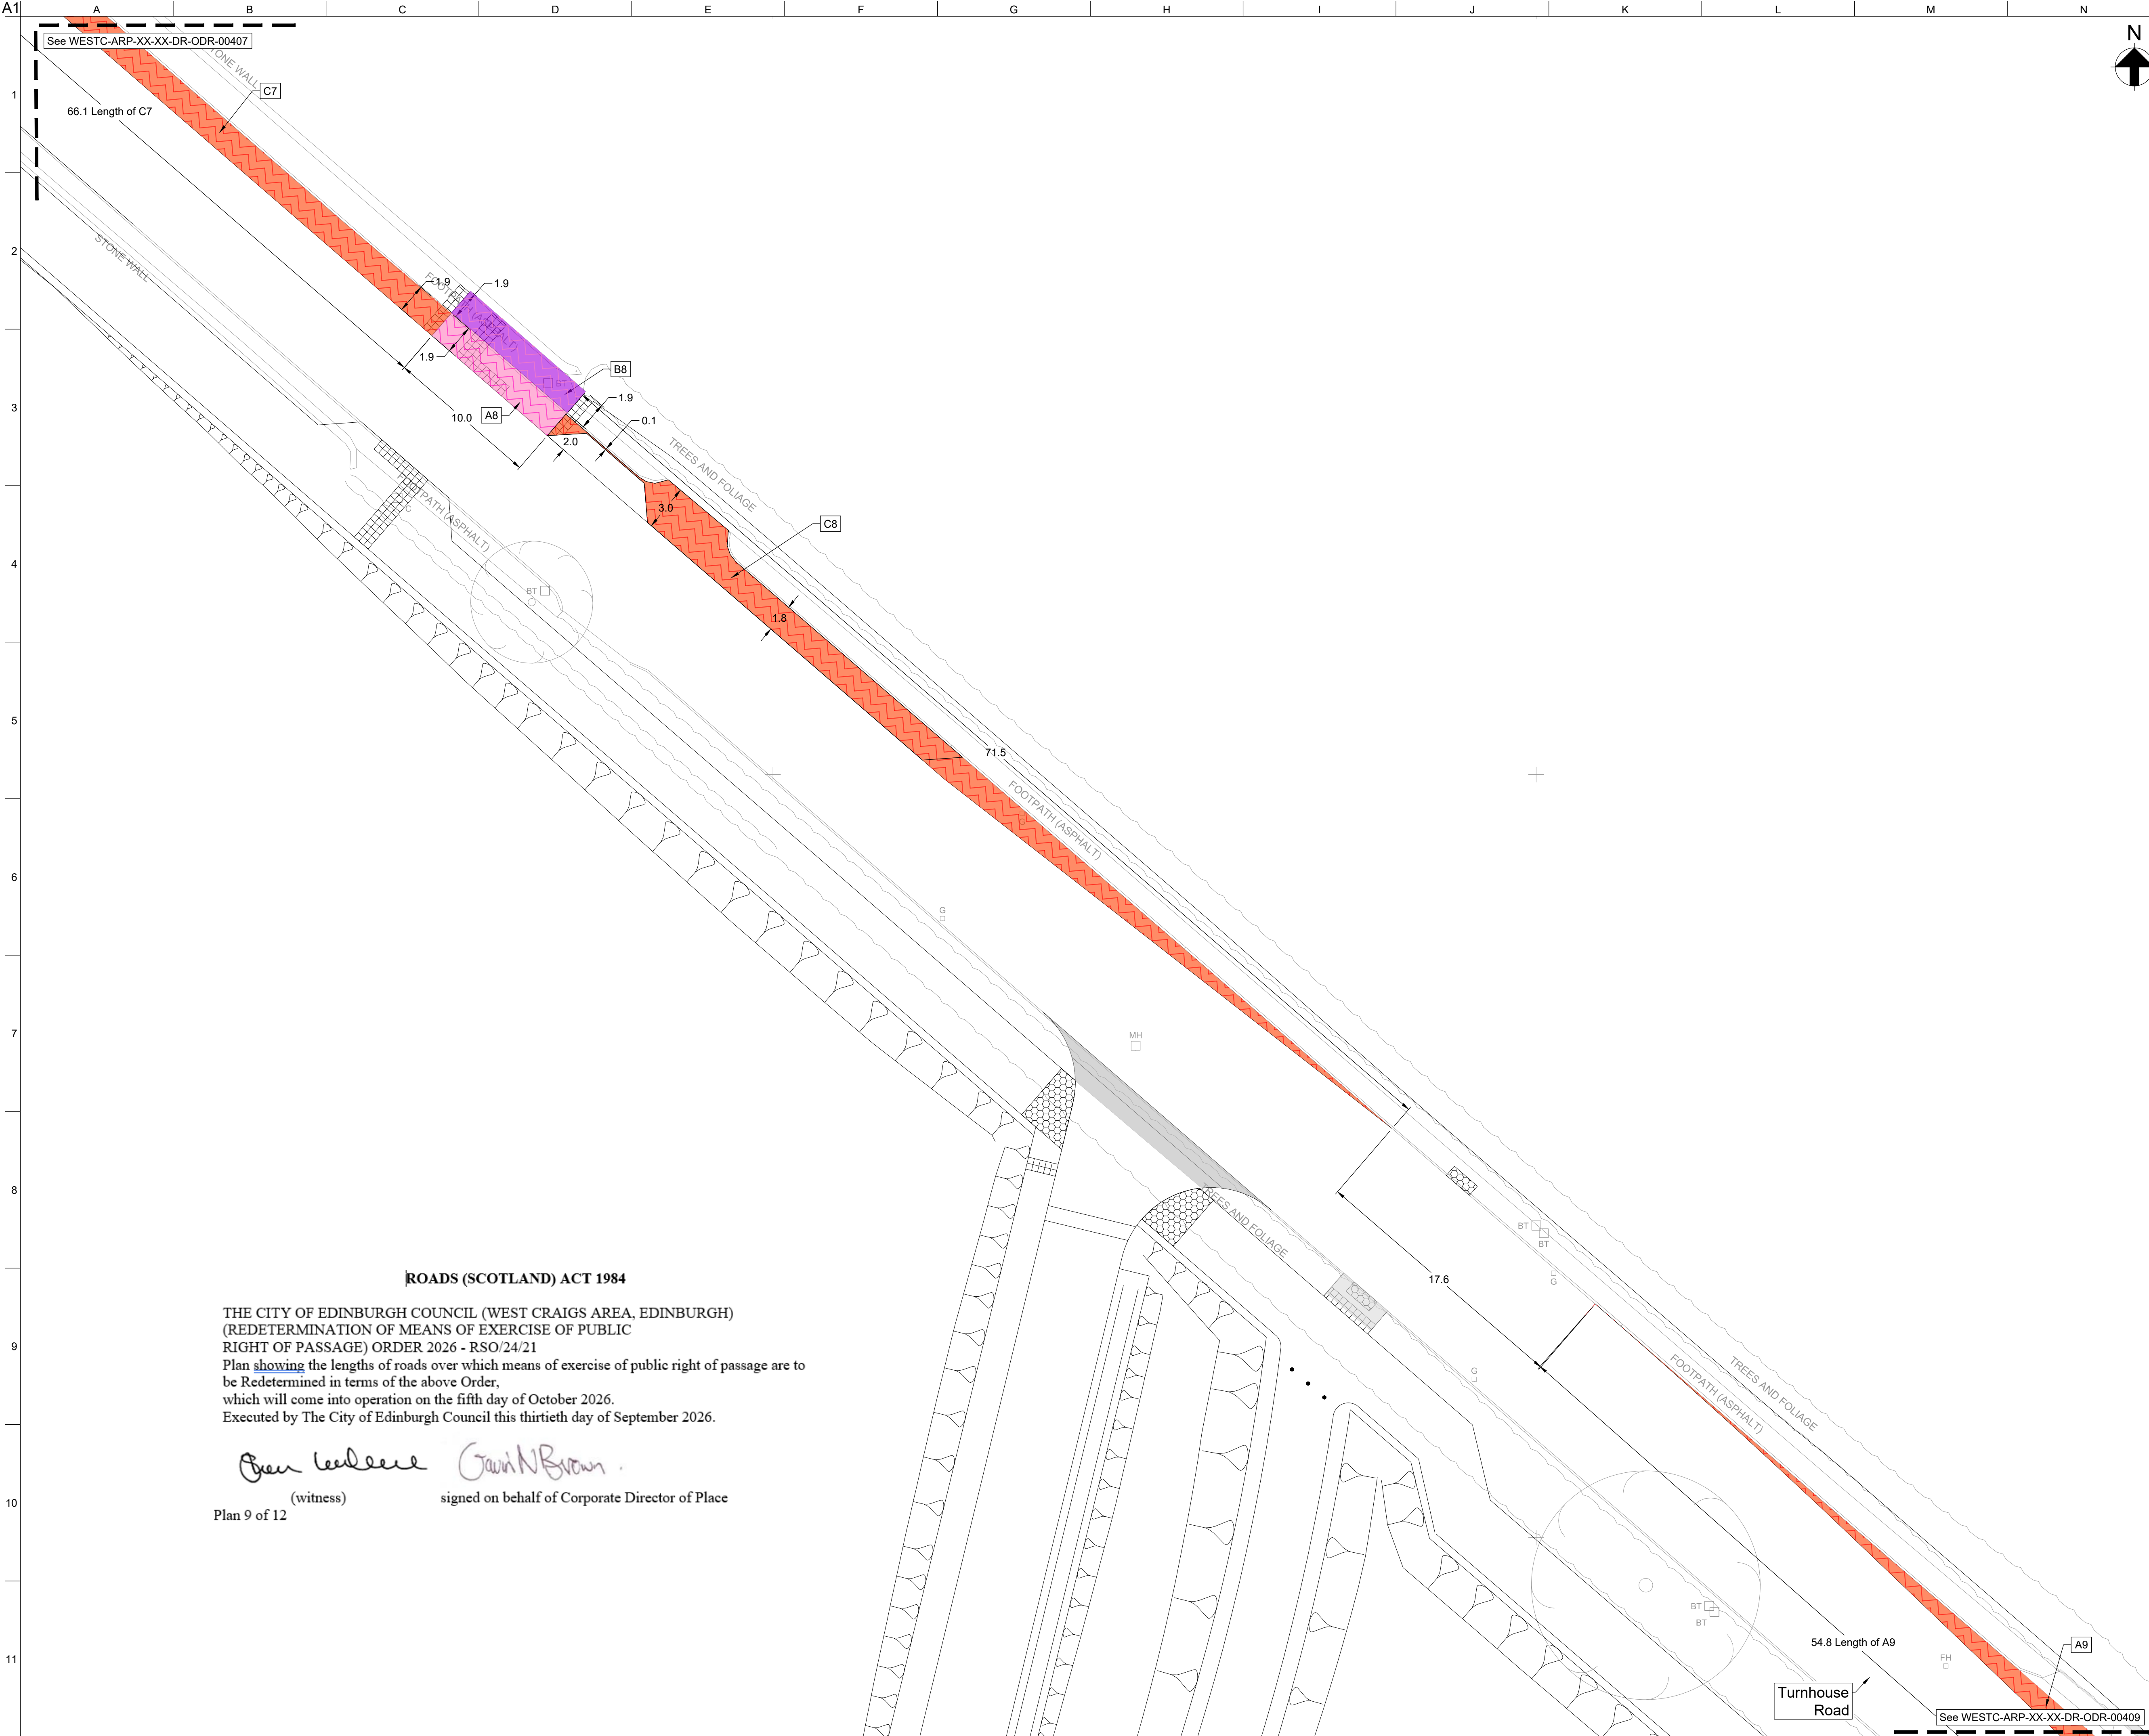

- Notes**
1. All dimensions are in metres unless stated otherwise.
 2. All levels are in metres above Ordnance Datum.
 3. Refer to RCC drawings for Road Layout, Traffic Signs and Road Markings.
 4. For redetermination overview drawing refer to: "WESTC-ARP-XX-XX-DR-ODR-00400".
 5. For other redetermination drawings refer to: "WESTC-ARP-XX-XX-DR-ODR-00401" to "WESTC-ARP-XX-XX-DR-ODR-00411".

- Legend - Redetermination**
- Footway Redetermined as Cycletrack
 - Footway Redetermined as Carriageway
 - Carriageway Redetermined as Cycletrack
 - Carriageway Redetermined as Footway

- Legend - General**
- Footway to Verge
 - Carriageway to Verge
 - Verge to Cycletrack
 - Verge to Carriageway
 - Verge to Footway

ROADS (SCOTLAND) ACT 1984

THE CITY OF EDINBURGH COUNCIL (WEST CRAIGS AREA, EDINBURGH)
(REDETERMINATION OF MEANS OF EXERCISE OF PUBLIC
RIGHT OF PASSAGE) ORDER 2026 - RSO/24/21

Plan showing the lengths of roads over which means of exercise of public right of passage are to be Redetermined in terms of the above Order,
which will come into operation on the fifth day of October 2026.
Executed by The City of Edinburgh Council this thirtieth day of September 2026.

Ben Leese (witness)
Plan 9 of 12

Gavin Brown signed on behalf of Corporate Director of Place

P02	16/05/24	EAL	CL	CL
Issued for Information				
P01	04/03/24	AC	AMcK	CL
Issued for Information				
Rev	Date	By	Chkd	Appd

ARUP


4th Floor, 10 George Street
Edinburgh, EH2 2PF
Tel +44(0)131 331 1999
www.arup.com

Client
West Craigs Ltd

Project Title
West Craigs Edinburgh

Drawing Title
**Redetermination Order
Sheet 8 of 11**

Scale at A1	1:200
Role	Transport Planning
Suitability	S3 - For Information
Arup Job No	254681-00
Name	WESTC-ARP-XX-XX-DR-ODR-00408
Rev	P02

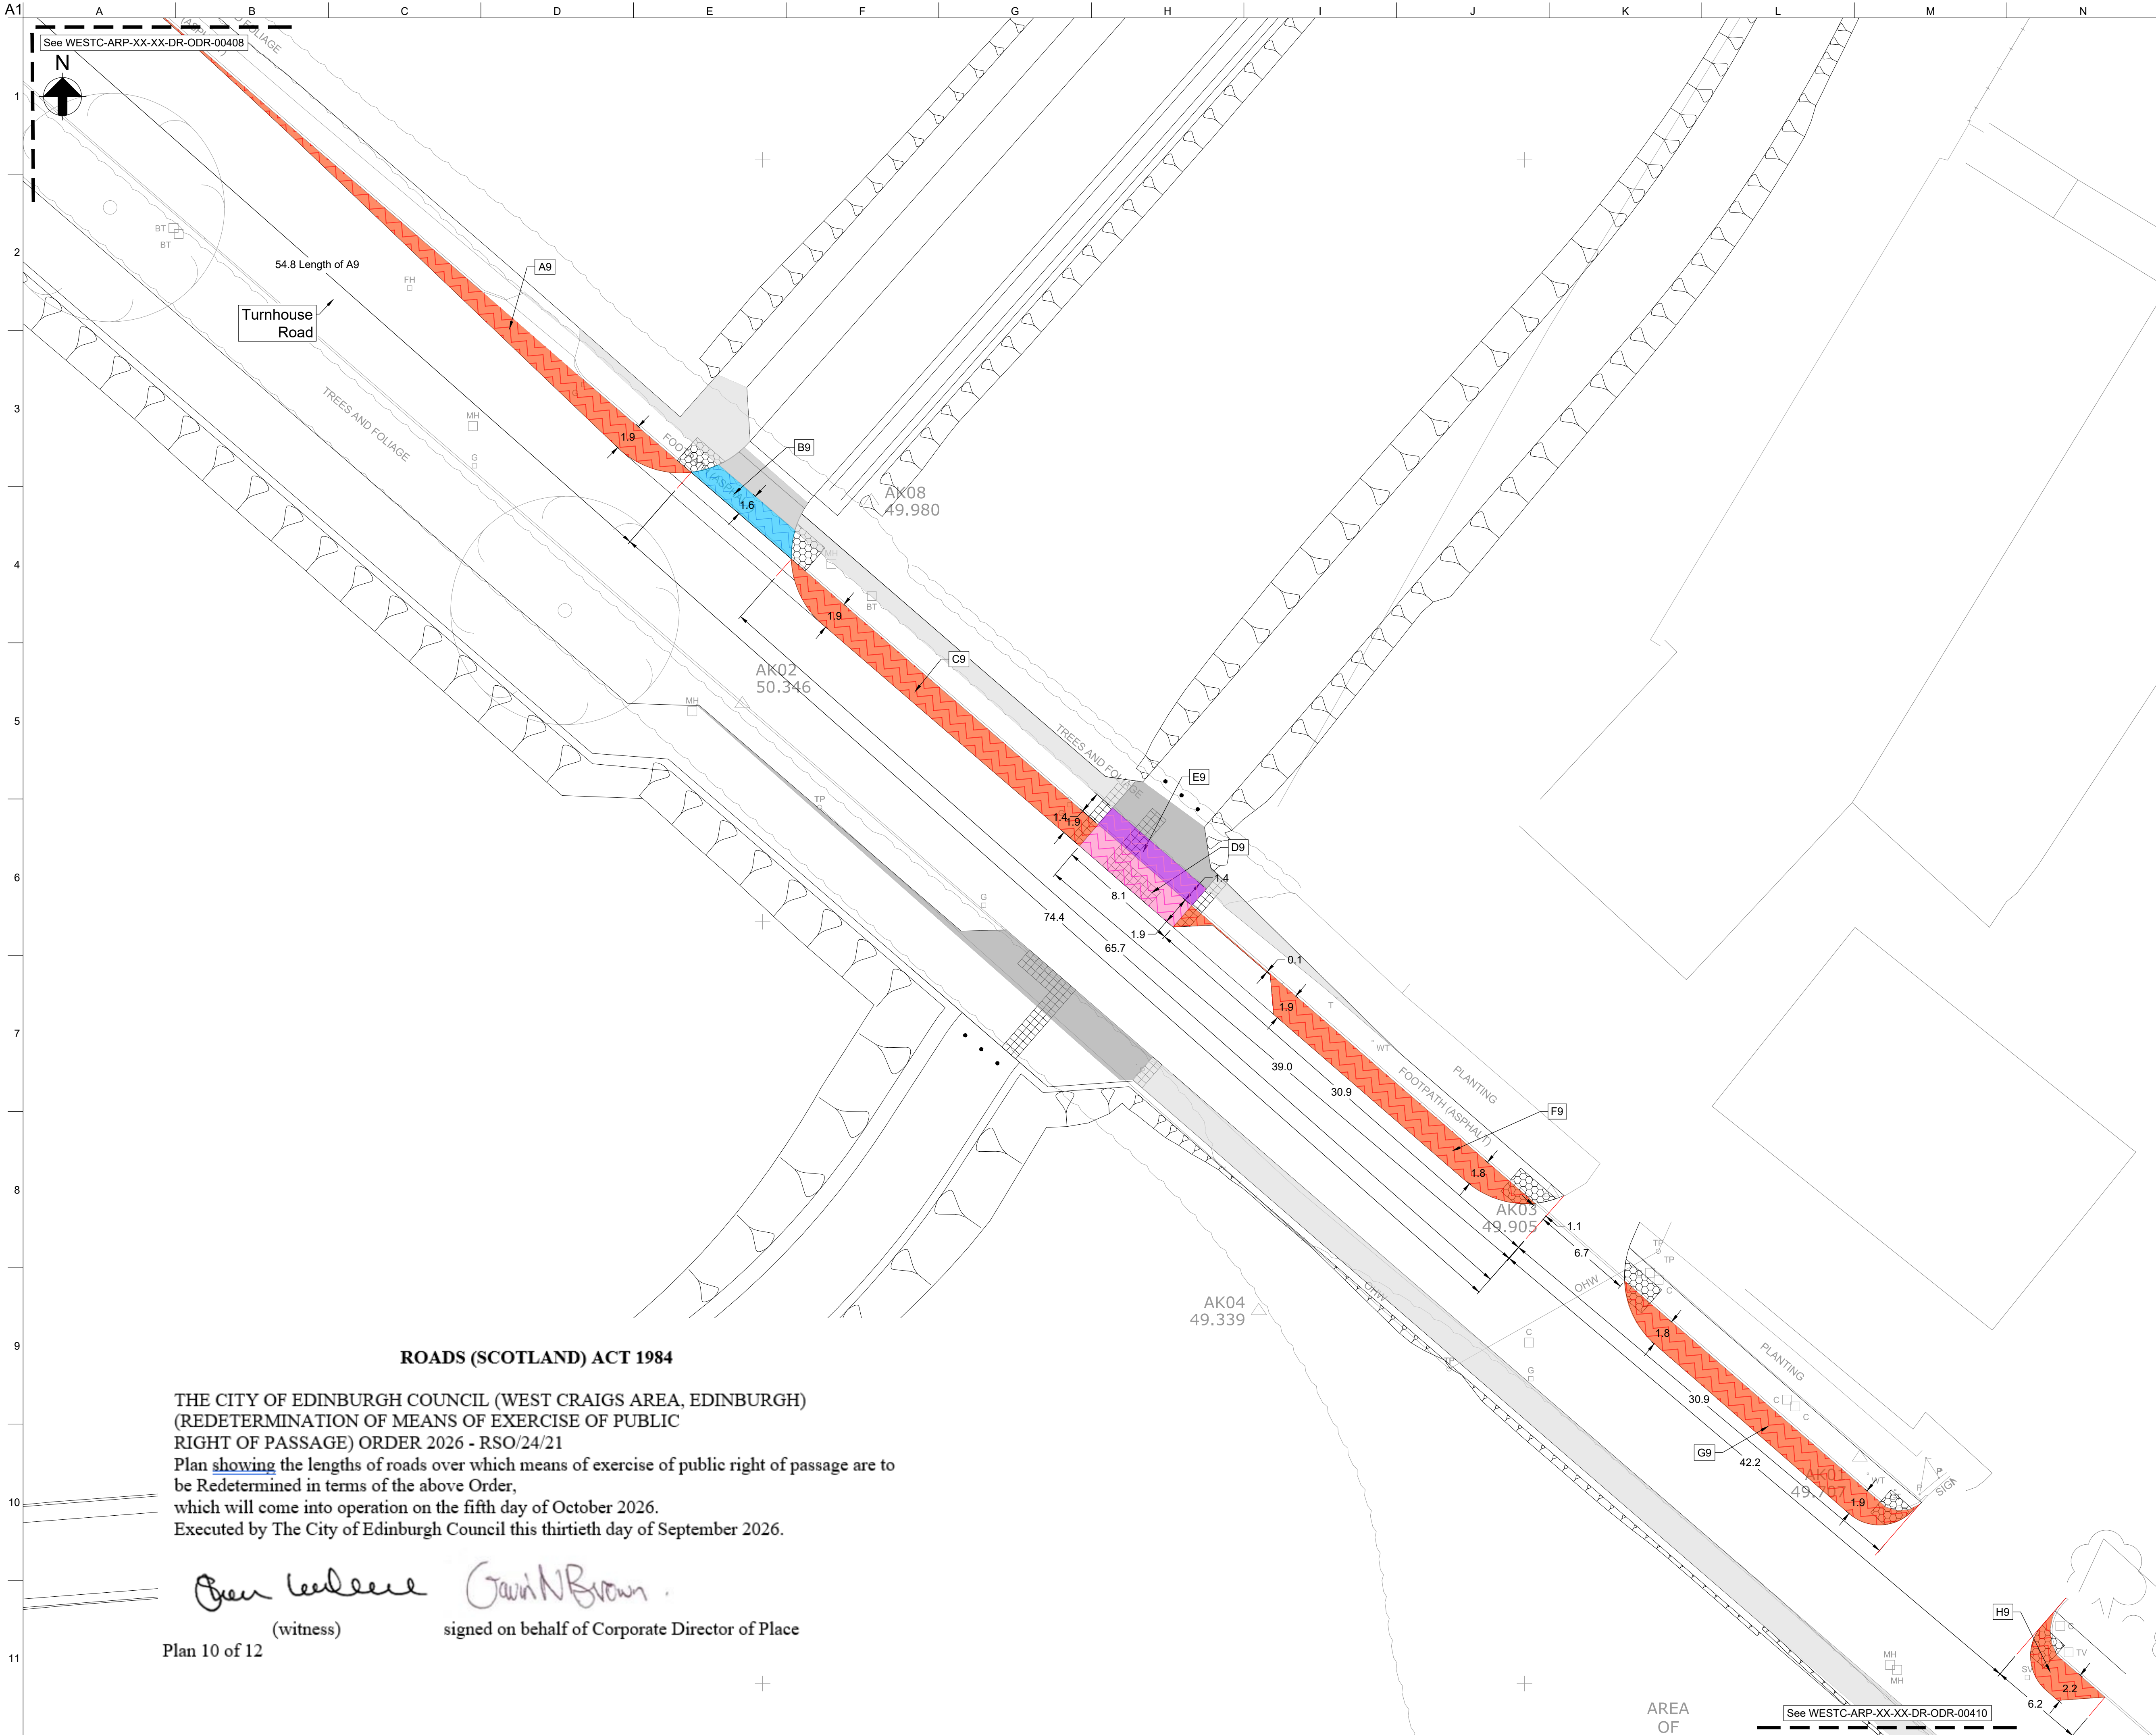

- Notes**
1. All dimensions are in metres unless stated otherwise.
 2. All levels are in metres above Ordnance Datum.
 3. Refer to RCC drawings for Road Layout, Traffic Signs and Road Markings.
 4. For redemption overview drawing refer to: "WESTC-ARP-XX-XX-DR-ODR-00400".
 5. For other redemption drawings refer to: "WESTC-ARP-XX-XX-DR-ODR-00401" to "WESTC-ARP-XX-XX-DR-ODR-00411".

- Legend - Redetermination**
- Footway Redetermined as Cycletrack
 - Footway Redetermined as Carriageway
 - Carriageway Redetermined as Cycletrack
 - Carriageway Redetermined as Footway

- Legend - General**
- Footway to Verge
 - Carriageway to Verge
 - Verge to Cycletrack
 - Verge to Carriageway
 - Verge to Footway

P02	16/05/24	EAL	CL	CL
Issued for Information				
P01	04/03/24	AC	AMcK	CL
Issued for Information				
Rev	Date	By	Chkd	Appd

ARUP

4th Floor, 10 George Street
Edinburgh, EH2 2PF
Tel +44(0)131 331 1999
www.arup.com

Client
West Craigs Ltd

Project Title
West Craigs Edinburgh

Drawing Title
**Redetermination Order
Sheet 9 of 11**

Scale at A1	1:200
Role	Transport Planning
Suitability	S3 - For Information
Arup Job No	254681-00
Name	WESTC-ARP-XX-XX-DR-ODR-00409
Rev	P02

ROADS (SCOTLAND) ACT 1984

THE CITY OF EDINBURGH COUNCIL (WEST CRAIGS AREA, EDINBURGH)
(REDETERMINATION OF MEANS OF EXERCISE OF PUBLIC
RIGHT OF PASSAGE) ORDER 2026 - RSO/24/21
Plan showing the lengths of roads over which means of exercise of public right of passage are to
be Redetermined in terms of the above Order,
which will come into operation on the fifth day of October 2026.
Executed by The City of Edinburgh Council this thirtieth day of September 2026.

Gavin N Brown
(witness) signed on behalf of Corporate Director of Place

Plan 10 of 12



- Notes**
- All dimensions are in metres unless stated otherwise.
 - All levels are in metres above Ordnance Datum.
 - Refer to RCC drawings for Road Layout, Traffic Signs and Road Markings.
 - For redetermination overview drawing refer to: "WESTC-ARP-XX-XX-DR-ODR-00400".
 - For other redetermination drawings refer to: "WESTC-ARP-XX-XX-DR-ODR-00401" to "WESTC-ARP-XX-XX-DR-ODR-00411".

- Legend - Redetermination**
- Footway Redetermined as Cycletrack
 - Footway Redetermined as Carriageway
 - Carriageway Redetermined as Cycletrack
 - Carriageway Redetermined as Footway

- Legend - General**
- Footway to Verge
 - Carriageway to Verge
 - Verge to Cycletrack
 - Verge to Carriageway
 - Verge to Footway

P03	29/07/24	EAL	AMcK	CL
Issued for Information				
P02	16/05/24	EAL	CL	CL
Issued for Information				
P01	04/03/24	AC	AMcK	CL
Issued for Information				
Rev	Date	By	Chkd	Appd

ARUP

4th Floor, 10 George Street
Edinburgh, EH2 2PF
Tel +44(0)131 331 1999
www.arup.com

Client
West Craigs Ltd

Project Title
West Craigs Edinburgh

Drawing Title
**Redetermination Order
Sheet 10 of 11**

Scale at A1
1:200

Role
Transport Planning

Suitability
S3 - For Information

Arup Job No
254681-00

Rev
P03

Name
WESTC-ARP-XX-XX-DR-ODR-00410

ROADS (SCOTLAND) ACT 1984


THE CITY OF EDINBURGH COUNCIL (WEST CRAIGS AREA, EDINBURGH)
(REDETERMINATION OF MEANS OF EXERCISE OF PUBLIC
RIGHT OF PASSAGE) ORDER 2026 - RSO/24/21

Plan showing the lengths of roads over which means of exercise of public right of passage are to be Redetermined in terms of the above Order,
which will come into operation on the fifth day of October 2026.
Executed by The City of Edinburgh Council this thirtieth day of September 2026.

Ben Wilson (witness)
Plan 11 of 12

Gavin Brown
signed on behalf of Corporate Director of Place

Works

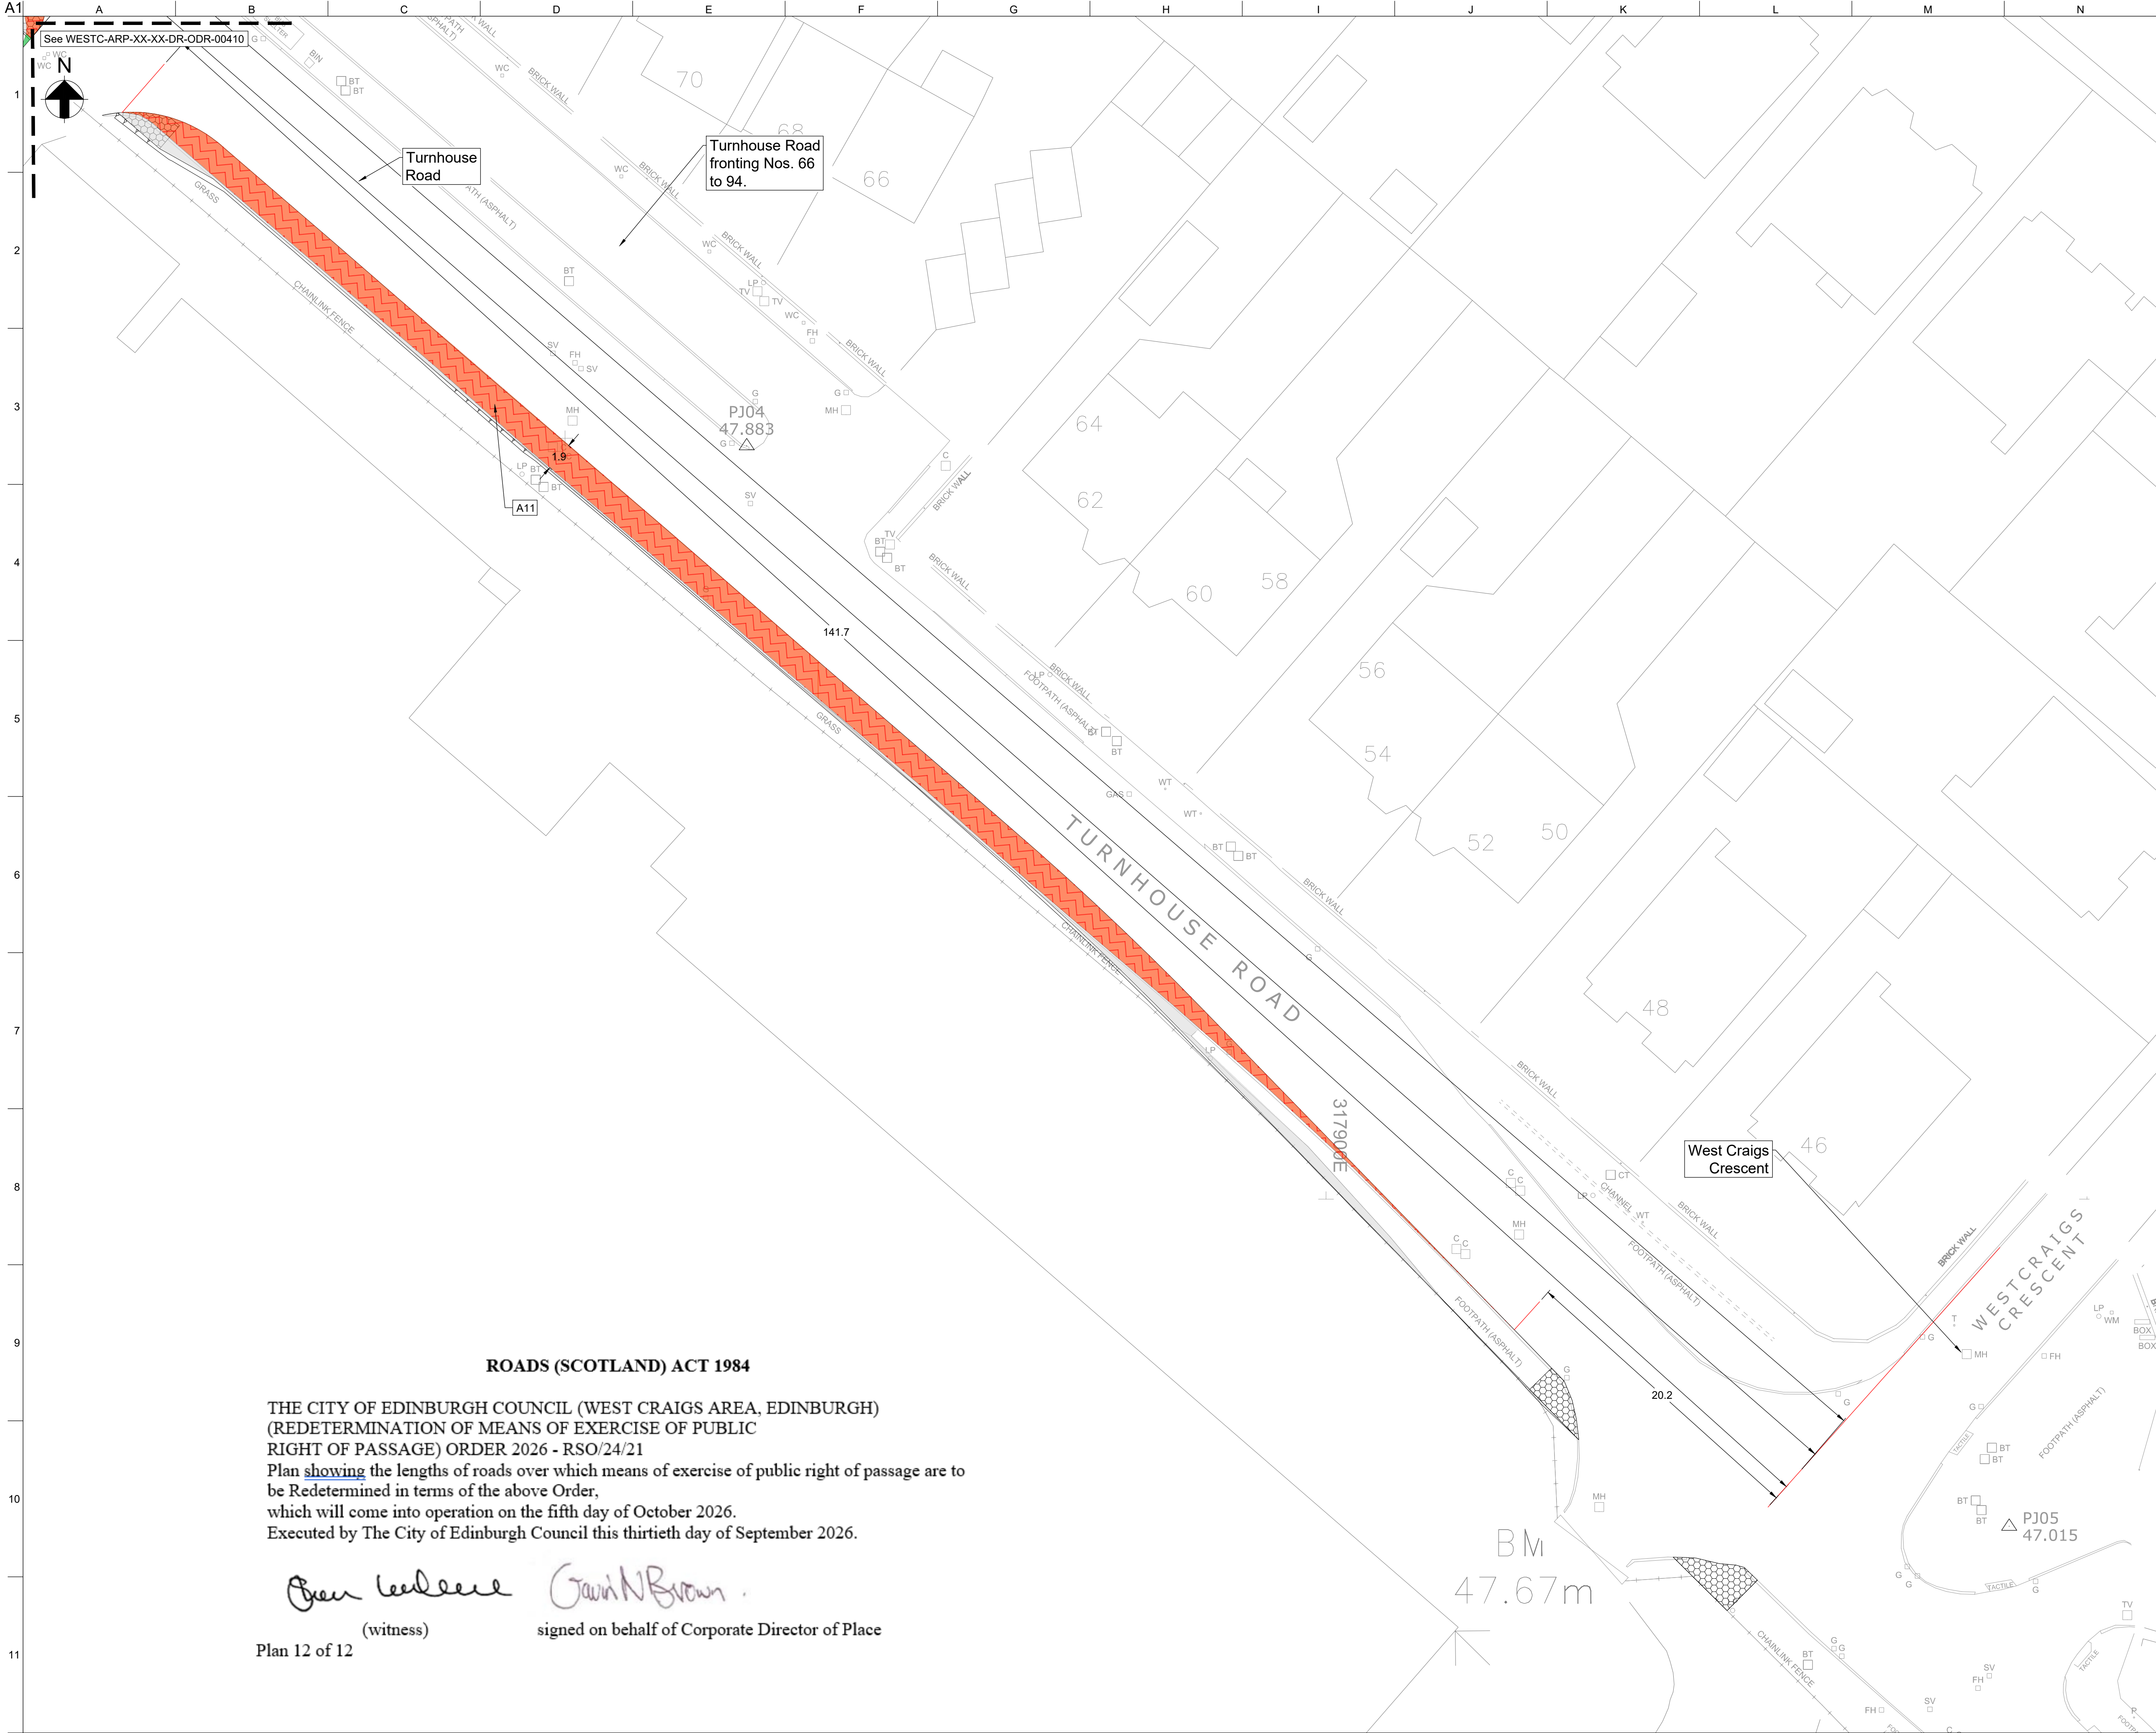

- Notes**
1. All dimensions are in metres unless stated otherwise.
 2. All levels are in metres above Ordnance Datum.
 3. Refer to RCC drawings for Road Layout, Traffic Signs and Road Markings.
 4. For redetermination overview drawing refer to: "WESTC-ARP-XX-XX-DR-ODR-00400".
 5. For other redetermination drawings refer to: "WESTC-ARP-XX-XX-DR-ODR-00401" to "WESTC-ARP-XX-XX-DR-ODR-00411".

- Legend - Redetermination**
- Footway Redetermined as Cycletrack
 - Footway Redetermined as Carriageway
 - Carriageway Redetermined as Cycletrack
 - Carriageway Redetermined as Footway

- Legend - General**
- Footway to Verge
 - Carriageway to Verge
 - Verge to Cycletrack
 - Verge to Carriageway
 - Verge to Footway

P04	26/08/25	AMcK	CL	CL
Legend Style Amended				
P02	16/05/24	EAL	CL	CL
Issued for Information				
P01	04/03/24	AC	AMcK	CL
Issued for Information				
Rev	Date	By	Chkd	Appd

ARUP

4th Floor, 10 George Street
Edinburgh, EH2 2PF
Tel +44(0)131 331 1999
www.arup.com

Client
West Craigs Ltd

Project Title
West Craigs Edinburgh

Drawing Title
**Redetermination Order
Sheet 11 of 11**

Scale at A1	1:200
Role	Transport Planning
Suitability	S3 - For Information
Arup Job No	254681-00
Name	WESTC-ARP-XX-XX-DR-ODR-00411
Rev	P04

ROADS (SCOTLAND) ACT 1984

THE CITY OF EDINBURGH COUNCIL (WEST CRAIGS AREA, EDINBURGH)
(REDETERMINATION OF MEANS OF EXERCISE OF PUBLIC
RIGHT OF PASSAGE) ORDER 2026 - RSO/24/21
Plan showing the lengths of roads over which means of exercise of public right of passage are to
be Redetermined in terms of the above Order,
which will come into operation on the fifth day of October 2026.
Executed by The City of Edinburgh Council this thirtieth day of September 2026.

Ben Leese (witness)
Plan 12 of 12

Gavin Brown
signed on behalf of Corporate Director of Place